


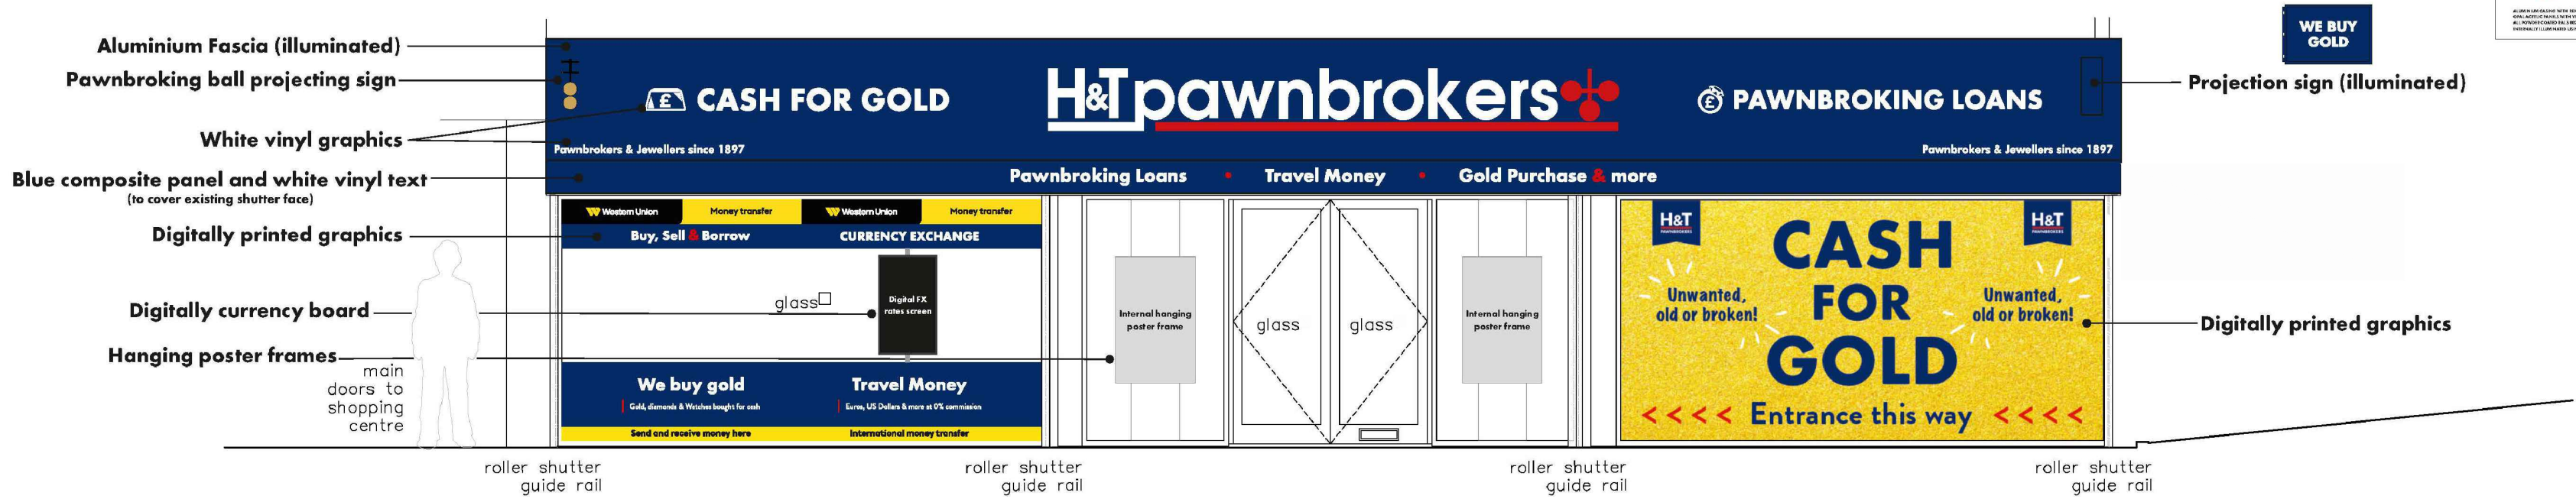


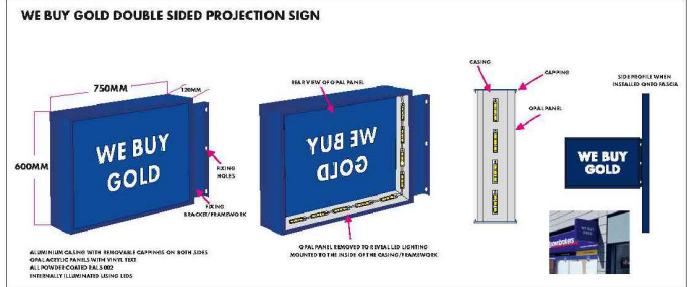

Proposed Outline Signage - Internal Middleton Shopping Centre Elevation
& External Middleton Gardens (Side Elevation)

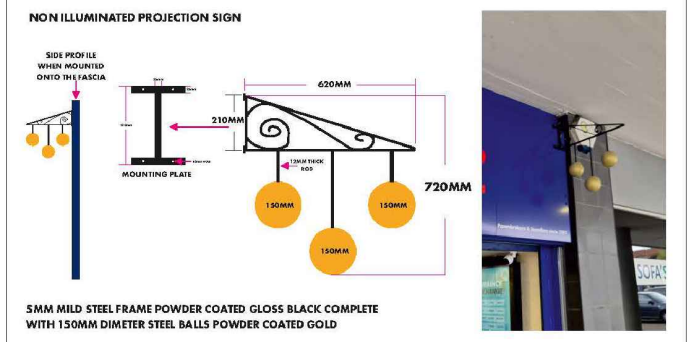

Proposed Outline Signage - External Middleton Gardens Elevation (shutters up)

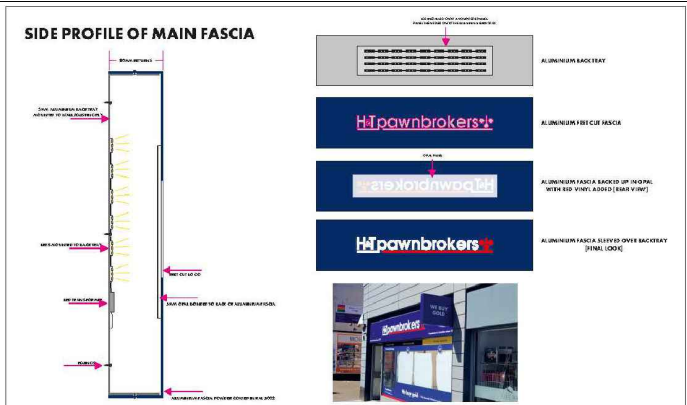

Proposed Outline Signage - External Middleton Gardens Elevation (shutters down)



Rev:	Date:	Description:	LINDLEY ARCHITECTS Robin Hill Studio, Nutcombe Lane, Hindhead Surrey GU26 6BP E: enquiries@lindleyarchitects.com W: www.lindleyarchitects.com	project: H & T Shop, Unit G17, Middleton Shopping Centre, Middleton, Manchester M24 4EL job No: 25_012 date: Oct 2025 drawn: -	drawing title: Proposed Elevations - Colour & Details checked: - approved: - scale: A2 1:50 revision: - drawing No: P 24_002
------	-------	--------------	---	---	---

© Lindley Architecture Ltd. Figured dimensions only are to be used. All dimensions to be checked onsite. Differences between drawings and between drawings and specification or bills of quantities to be reported to Lindley Architects. The copyright of the drawings and designs contained therein remains vested with Lindley Architects. Lindley Architects is the trading name of Lindley Architecture Ltd