


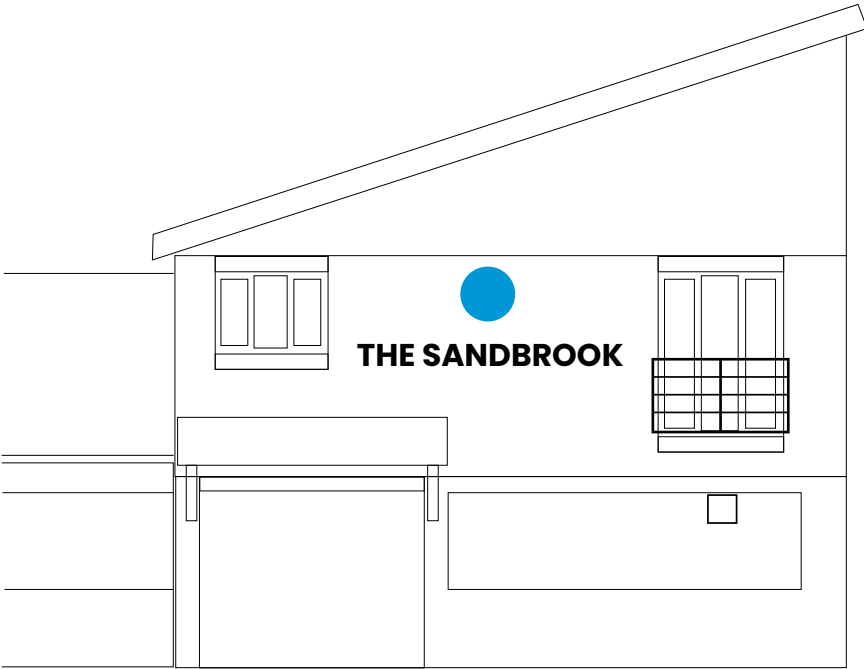


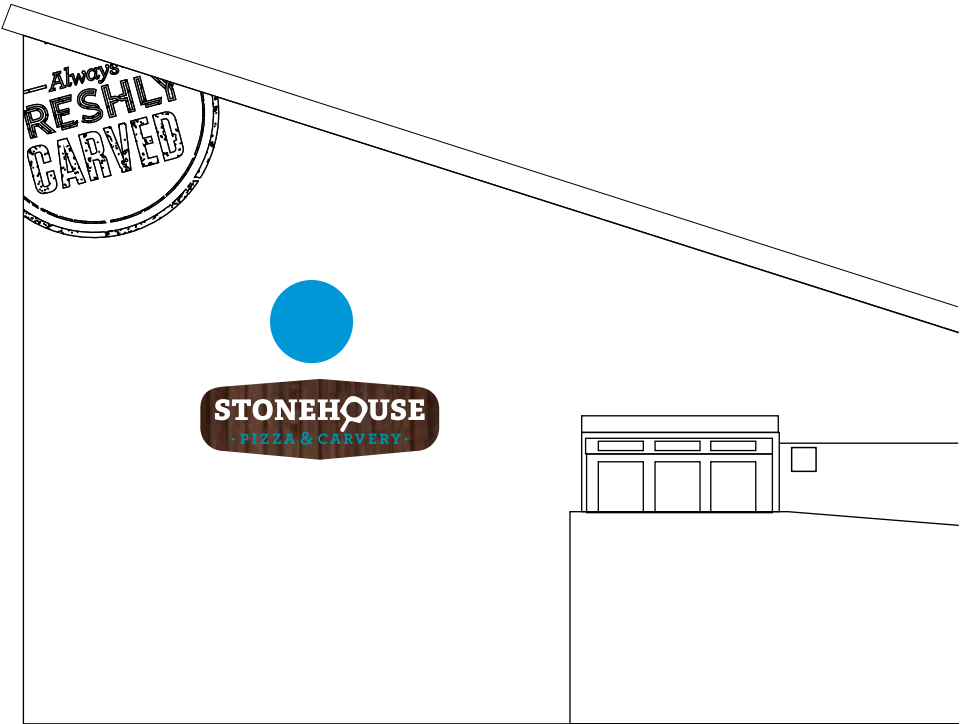



PLANNING DRAWING – EXISTING SIGNAGE

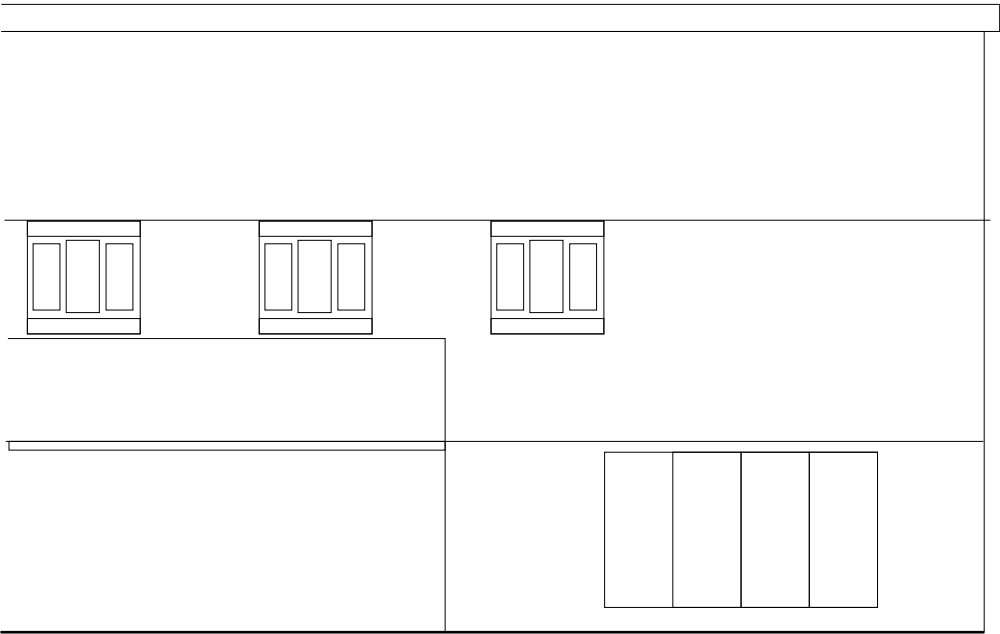



PLANNING DRAWING – EXISTING SIGNAGE

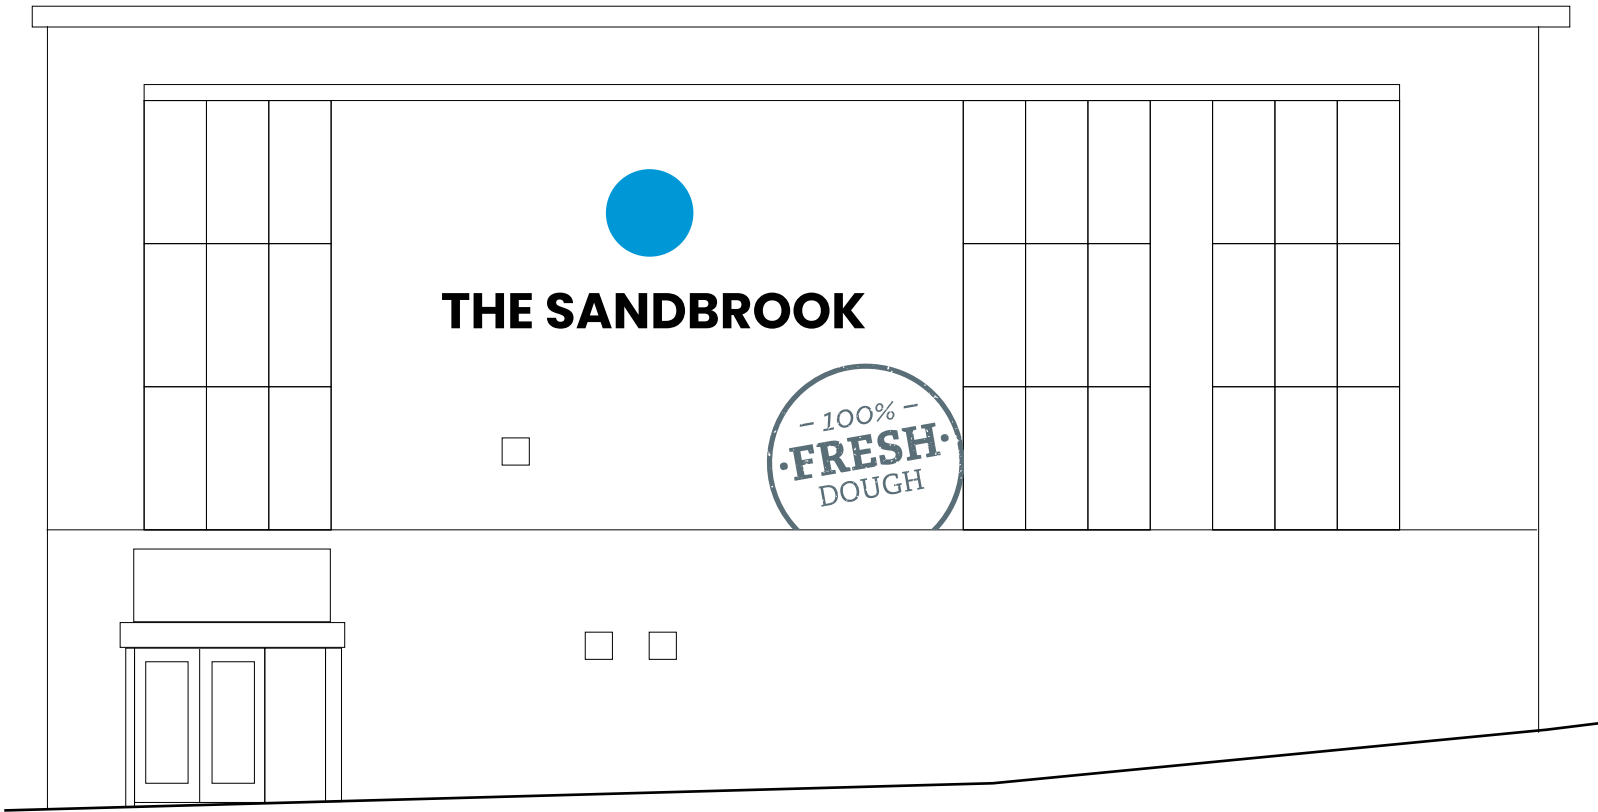


PLANNING DRAWING – PROPOSED SIGNAGE

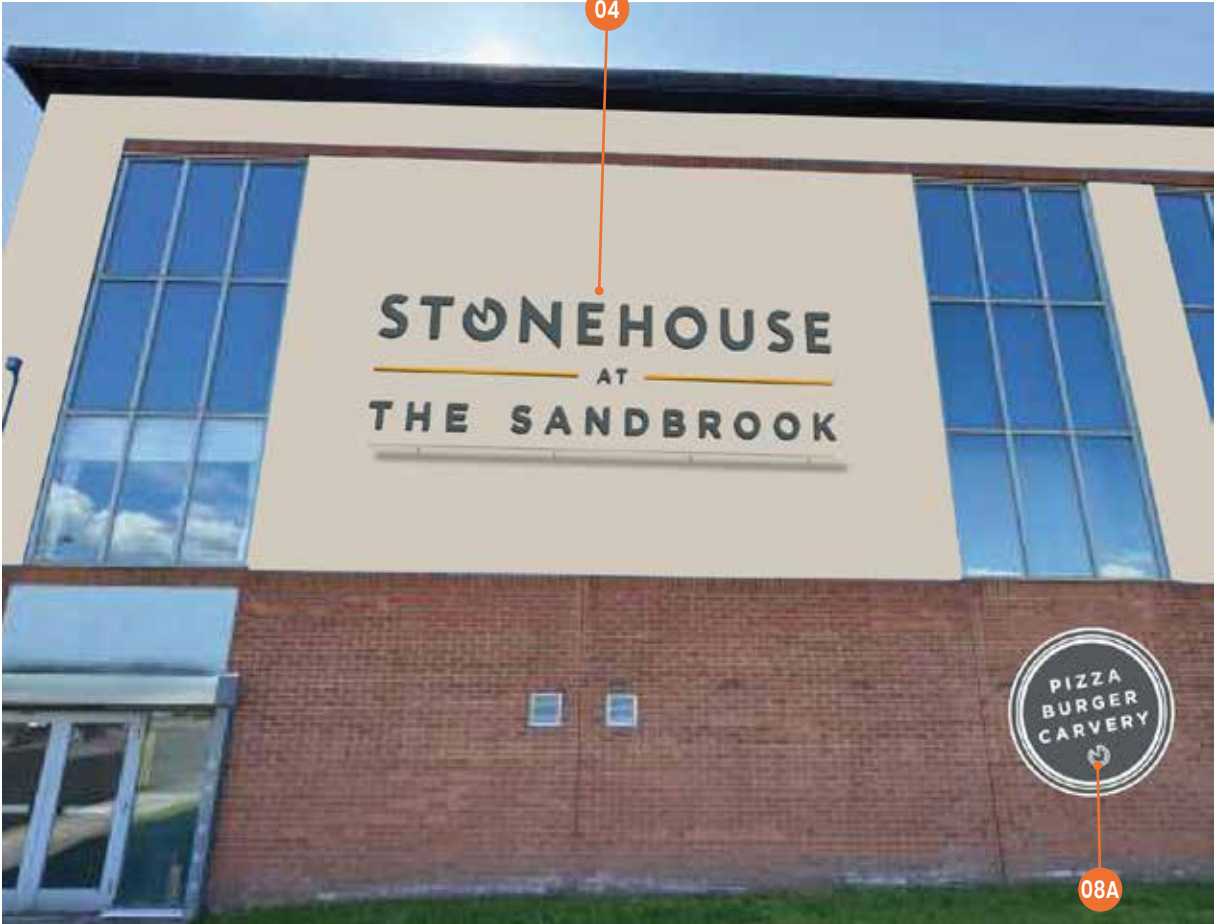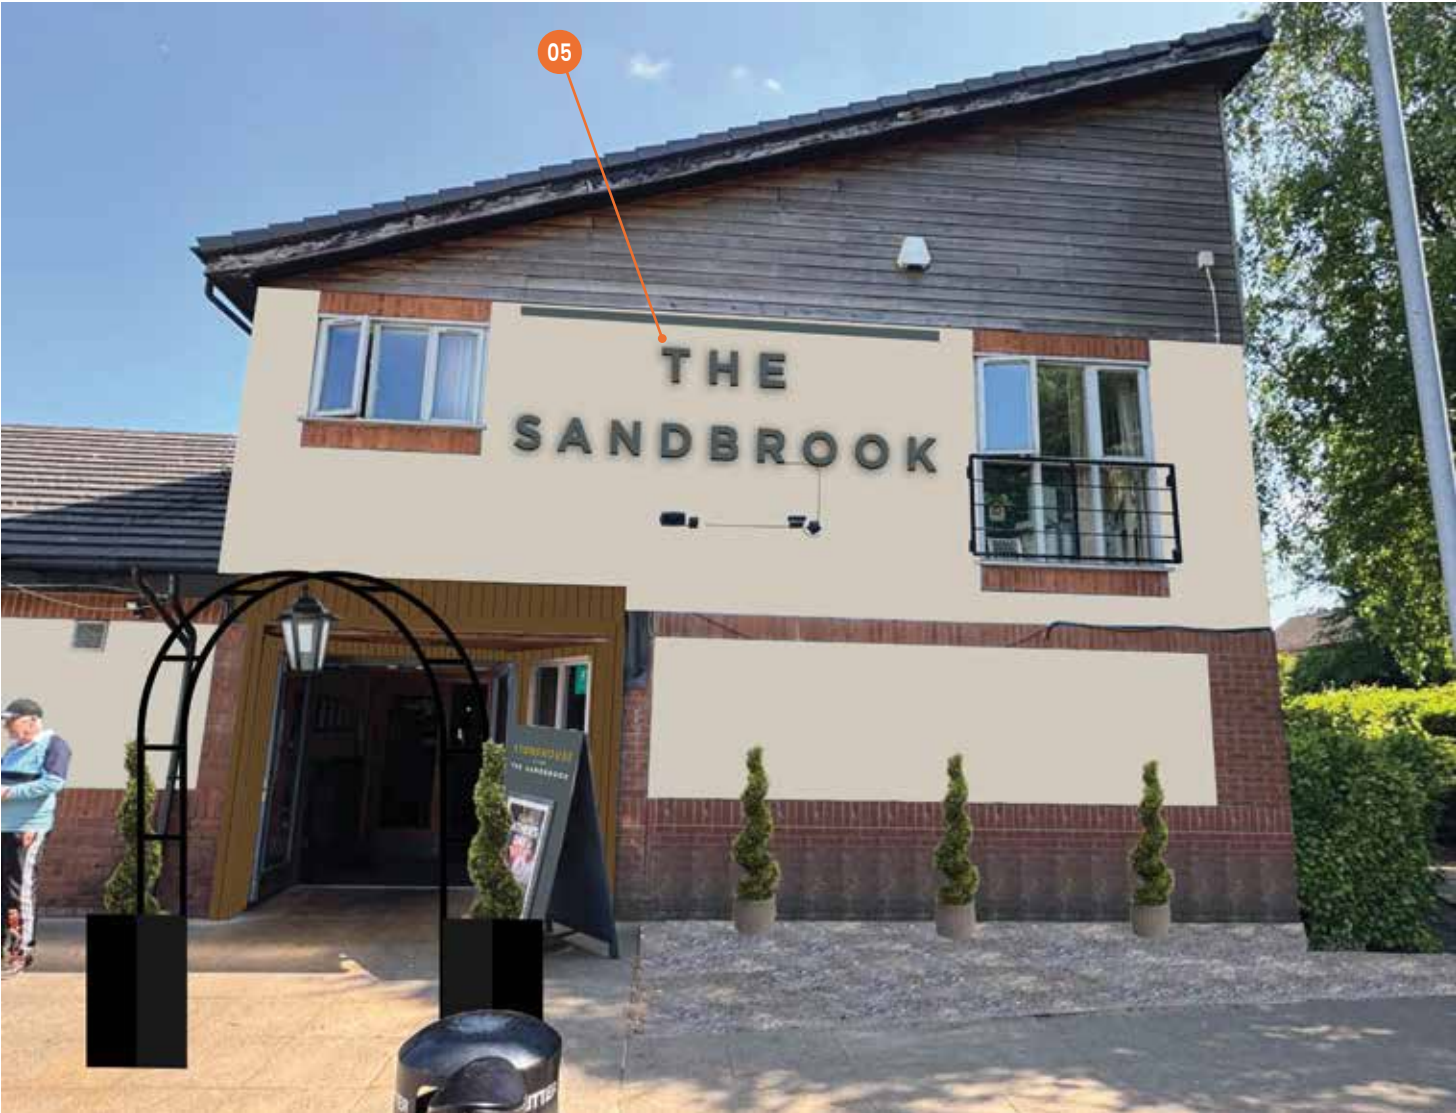

PLANNING DRAWING – PROPOSED SIGNAGE

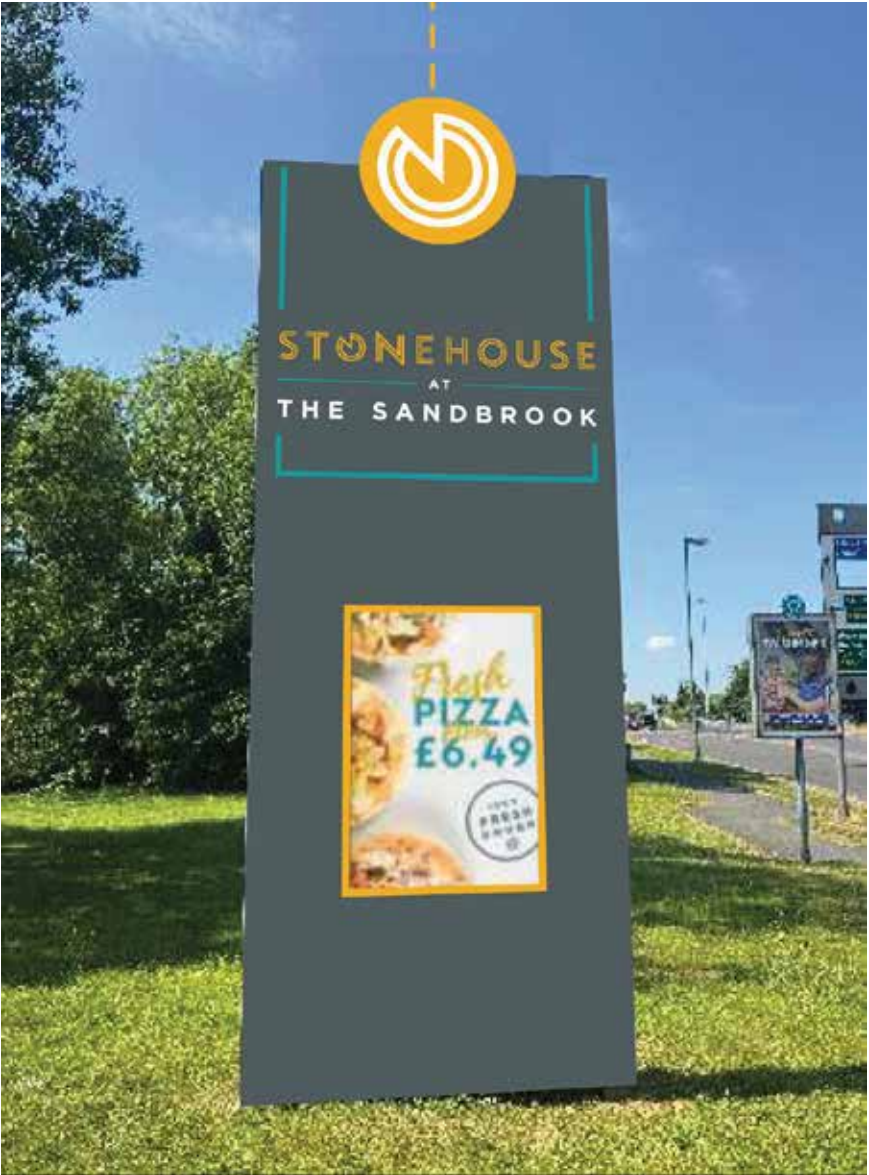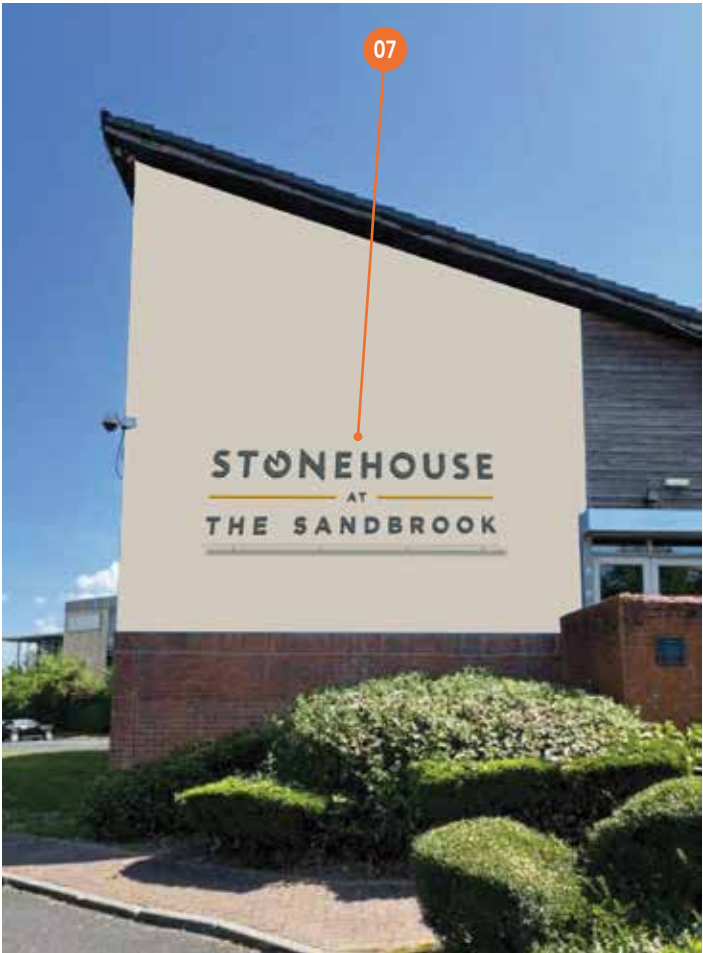

PLANNING DRAWING – PROPOSED SIGNAGE

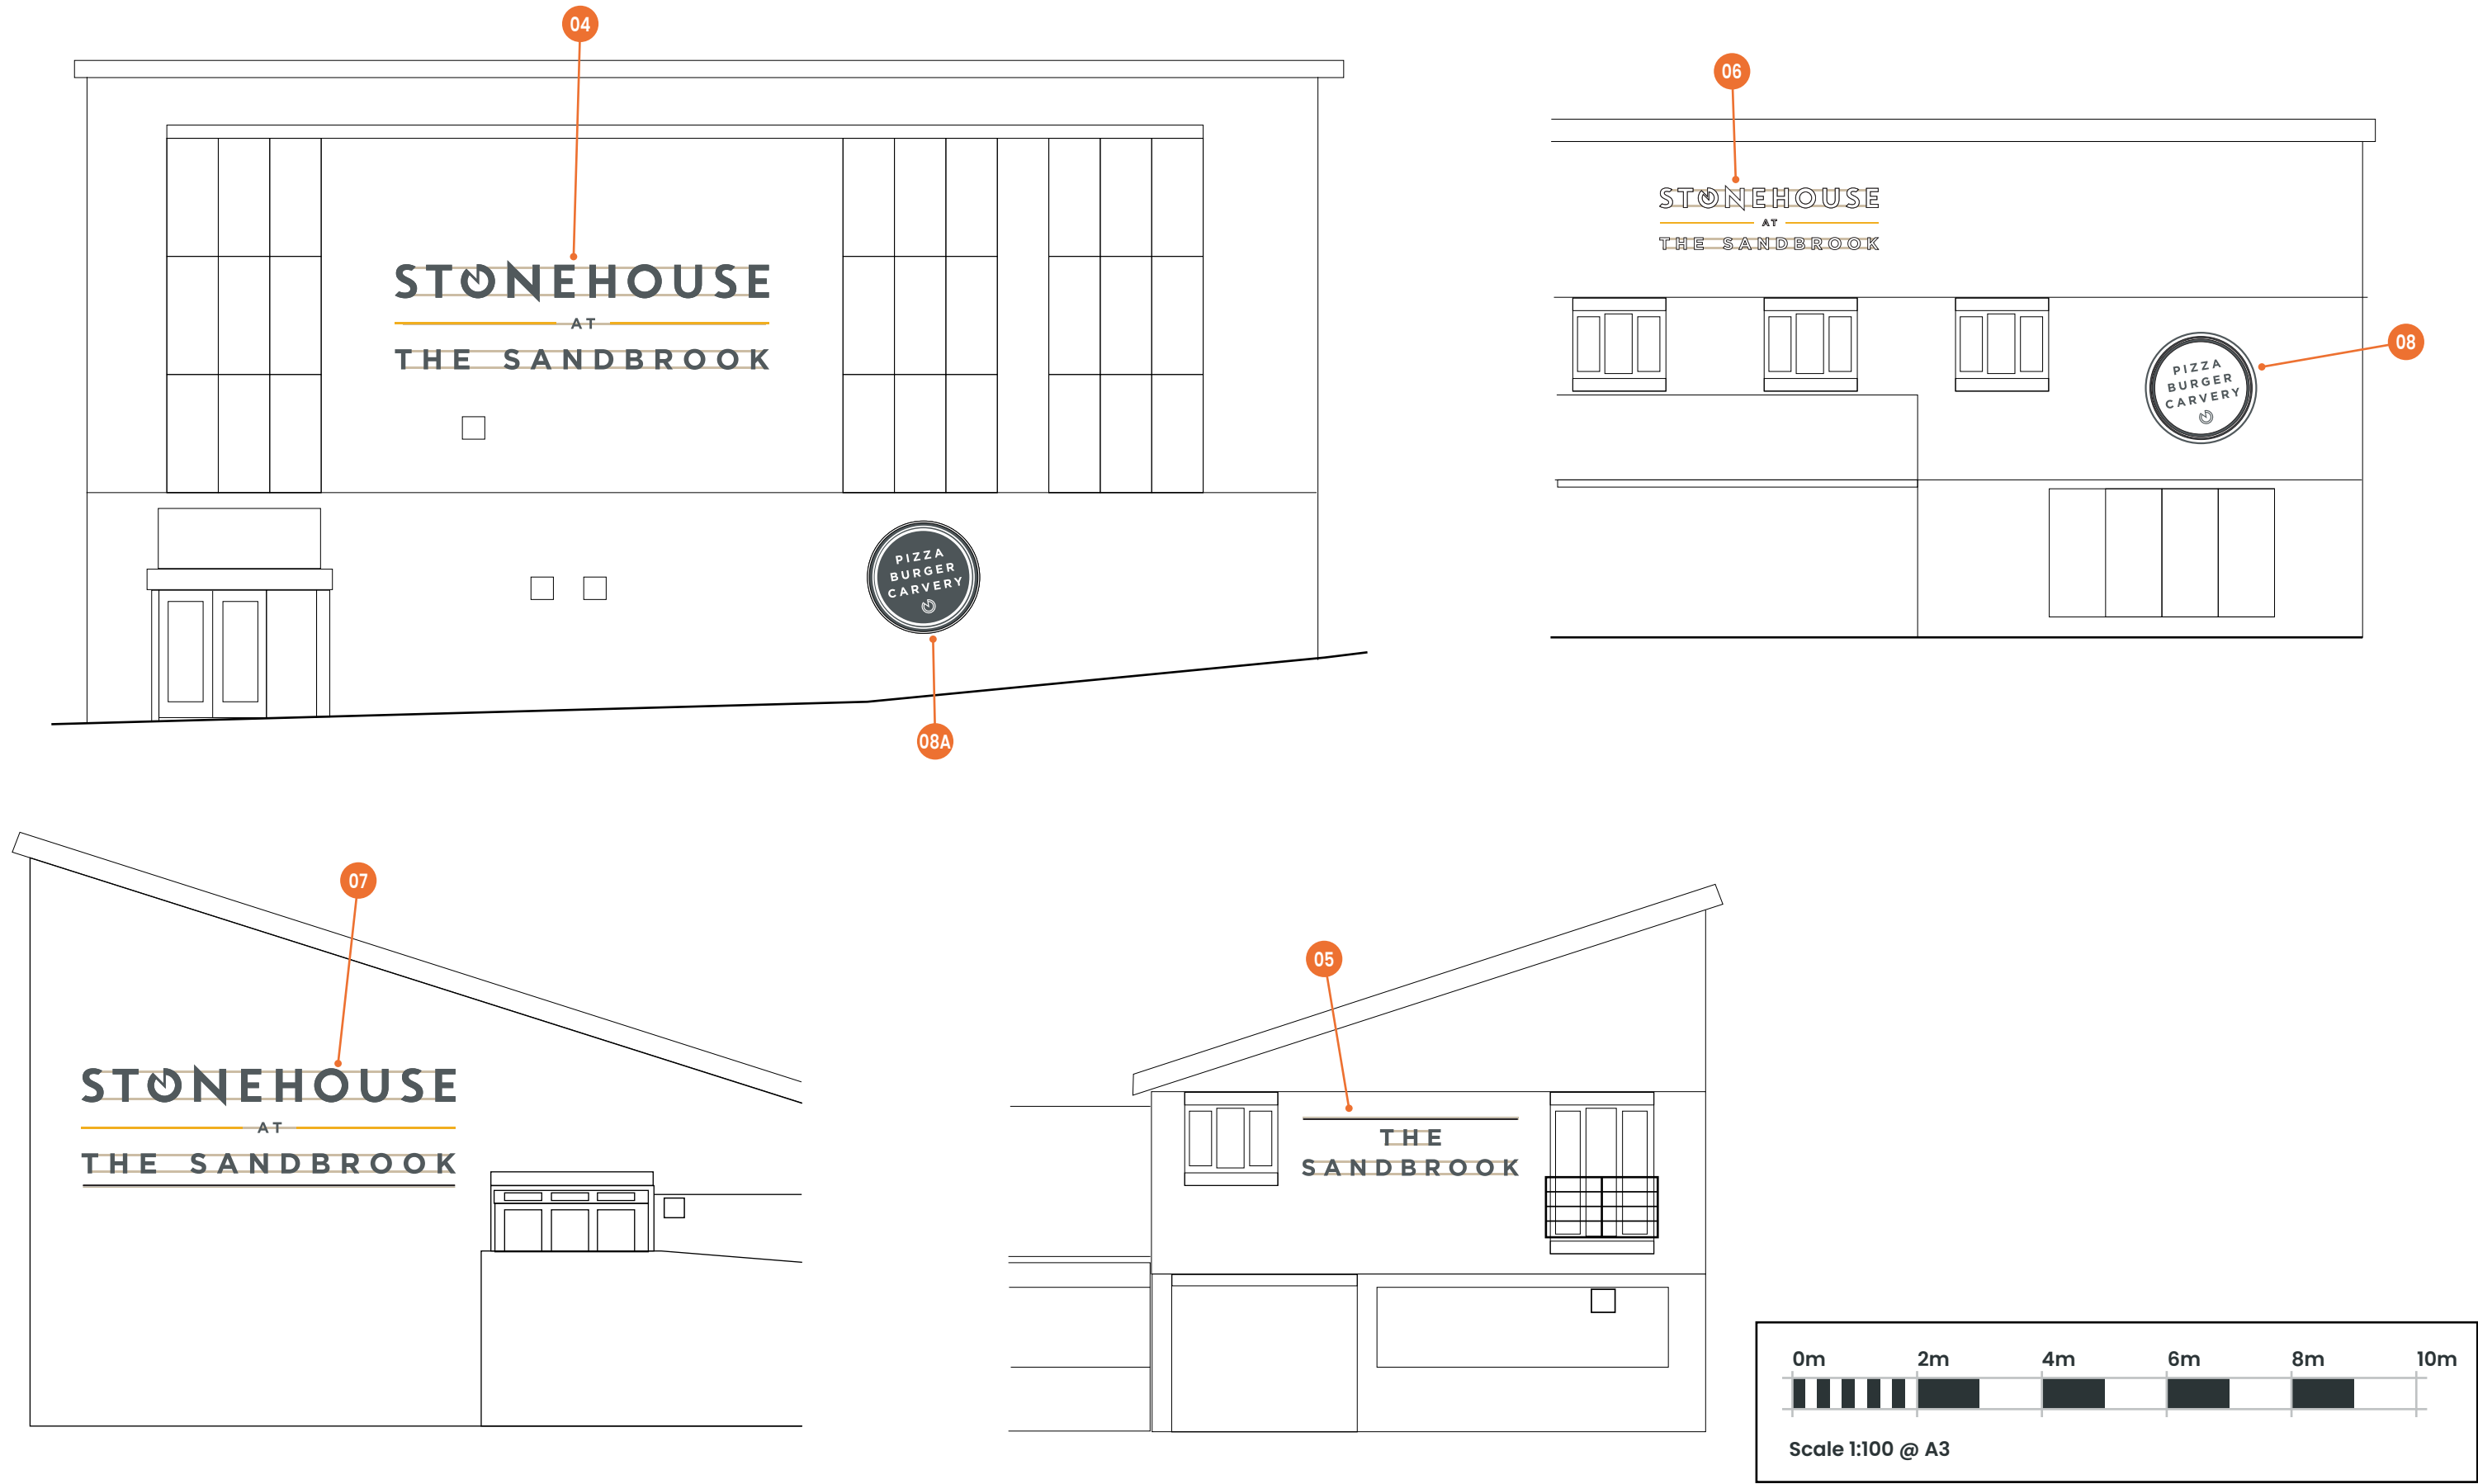

PLANNING DRAWING – PROPOSED SIGNAGE

- ITEM 01 (Qty 1) **STN-01-NS**
Double sided internally illuminated 5M totem to existing frame
- Featuring:
- 2mm aluminium panels coated RAL 7011
 - 8mm opal push through acrylic ‘STONEHOUSE’ text c/w buttercup trans vinyl to face
 - Fret cut secondary text backed up with opal acrylic c/w teal trans vinyl to face
 - Fret cut lines backed up with opal acrylic c/w teal trans vinyl to face
 - A0 poster case finished RAL 1006
 - 2mm aluminium header roundels coated RAL 1006
 - 8mm opal push through acrylic logo c/w buttercup trans vinyl to rear
 - Upper frame extension coated RAL 7011
 - 50 x 50 SHS tie bars coated RAL 7011
 - 3mm aluminium side top hats coated RAL 7011
 - 2mm aluminium infill panels coated RAL 7011
 - Internal warm white illumination
- Scale 1:20
- Max 250 Candelas per square meter (cd/m2)



SIGN COLOUR (gloss)

PMS 7545 C
RAL 7011
Avery 759

PMS 124 C
RAL 1006
Buttercup trans MT-635
Avery 704

PMS 2461 C
RAL 5018
Metamark Teal Trans
Oracel 551 Water Blue

RAL 9910

BUILDING COLOUR

F&B
Shaded White

F&B
Stiffkey Blue

RAL 7021

BRAND TYPEFACES

Gotham Bold

Gotham Book

STONEHOUSE

ashleigh®

COPYRIGHT:
THE ATTACHED DESIGNS AND ILLUSTRATIONS ARE INTENDED SOLELY FOR,
AND SHOULD ONLY BE USED BY, THOSE TO WHOM THIS DESIGN SPECIFICATION IS ADDRESSED.
THE CONTENTS ARE STRICTLY PRIVATE AND CONFIDENTIAL.
ANY FORM OF REPRODUCTION, DISSEMINATION, COPYING, DISCLOSURE, MODIFICATION OR
DISTRIBUTION IS STRICTLY PROHIBITED WITHOUT THE PRIOR WRITTEN CONSENT OF
ASHLEIGH SIGNS LTD (COMPANY NO: 13250862).
REGISTERED ADDRESS:
ASHLEIGH HOUSE, BECKSBIDGE ROAD, NORMANTON INDUSTRIAL ESTATE, NORMANTON, WF8 1TE

STONEHOUSE
SANDBROOK
SANDBROOK PARK
SANDBROOK WAY
ROCHDALE, OL11 1RY

201809 REV A
09/10/25 – SRL
Page 7 of 14

PLANNING DRAWING – PROPOSED SIGNAGE


ITEM 02 (Qty 1) **STN-07B**

2no. Single sided corex holders finished RAL 7011
fixed in V position

Featuring:

- 50mm trim finished RAL 7011
- 1715x1040 interchangeable corex slots
- 2no. slimline warm white LED trough lights
- 4no. 70mm² steel posts finished RAL 7011

Scale 1:20

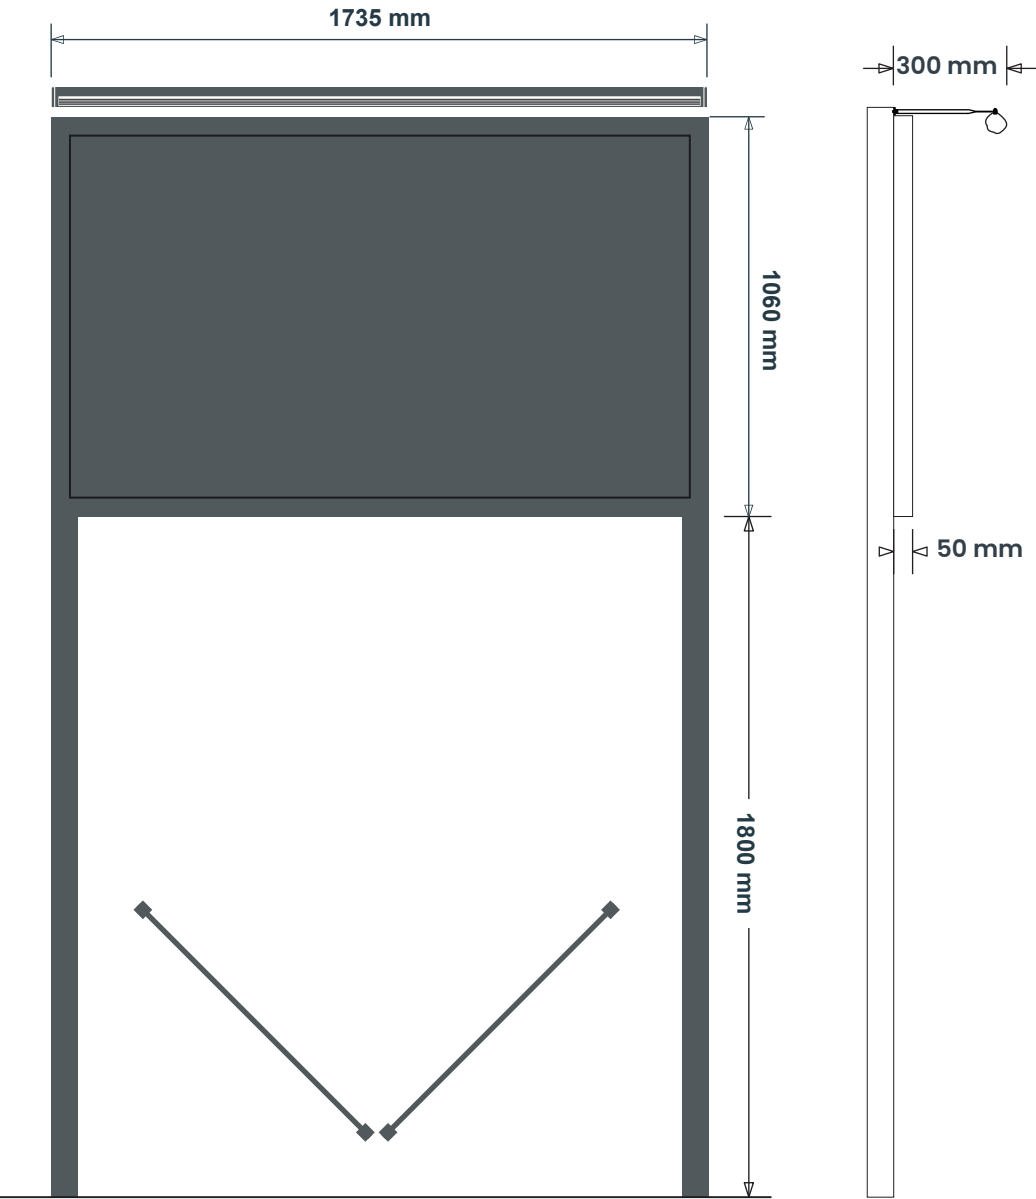


ITEM 03 (Qty 1) **STN-08B**

Double sided car park directional

Featuring:

- 3mm aluminium panels coated RAL 7011
- Face applied cut vinyl details
- Signfix channel to rears
- 2no. 70mm² steel posts finished RAL 7011
- 2no. slimline warm white LED trough lights

Scale 1:20

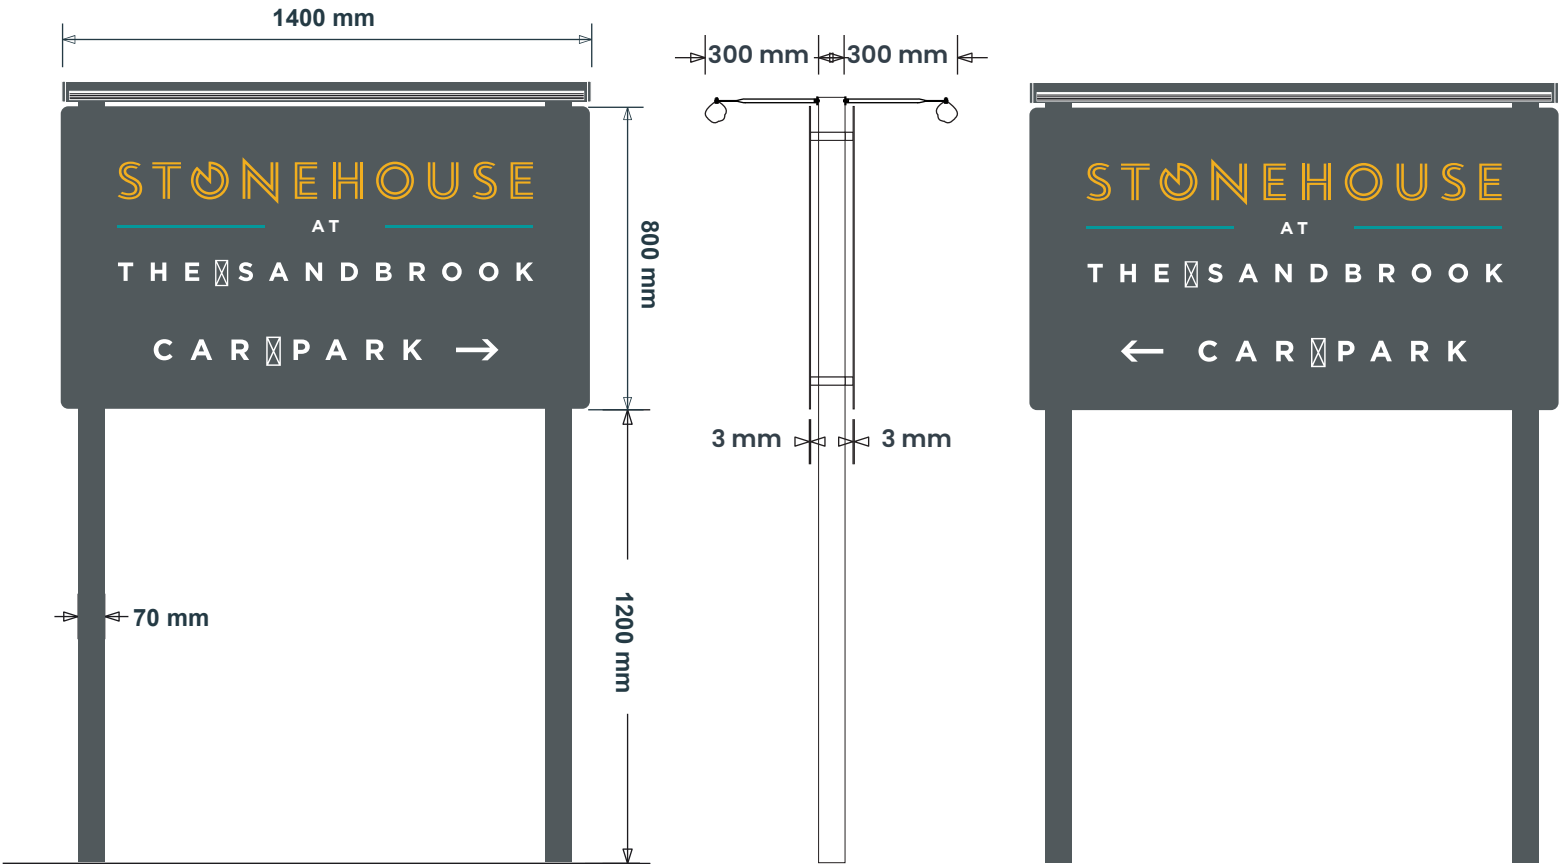

Max 250 Candelas per square meter (cd/m2)

SIGN COLOUR (gloss)

PMS 7545 C
RAL 7011
Avery 759

PMS 124 C
RAL 1006
Buttercup trans MT-635
Avery 704

PMS 2461 C
RAL 5018
Metamark Teal Trans
Oracel 551 Water Blue

RAL 9910

BUILDING COLOUR

F&B
Shaded White

F&B
Stiffkey Blue

RAL 7021

BRAND TYPEFACES

Gotham Bold
Gotham Book



STONEHOUSE

ashleigh®

COPYRIGHT:
THE ATTACHED DESIGNS AND ILLUSTRATIONS ARE INTENDED SOLELY FOR,
AND SHOULD ONLY BE USED BY, THOSE TO WHOM THIS DESIGN SPECIFICATION IS ADDRESSED.
THE CONTENTS ARE STRICTLY PRIVATE AND CONFIDENTIAL.
ANY FORM OF REPRODUCTION, DISSEMINATION, COPYING, DISCLOSURE, MODIFICATION OR
DISTRIBUTION IS STRICTLY PROHIBITED WITHOUT THE PRIOR WRITTEN CONSENT OF
ASHLEIGH SIGNS LTD (COMPANY NO: 1325086)
REGISTERED ADDRESS:
ASHLEIGH HOUSE, BECKBRIDGE ROAD, NORMANTON INDUSTRIAL ESTATE, NORMANTON, WF6 1TE

STONEHOUSE
SANDBROOK
SANDBROOK PARK
SANDBROOK WAY
ROCHDALE, OL11 1RY


201809 REV A
09/10/25 - SRL
Page 8 of 14

PLANNING DRAWING – PROPOSED SIGNAGE

ITEM 04 (Qty 1) **STN-04-NS**
19mm foamex letters finished RAL 7011

- Featuring:
- 19mm foamex underlines
 - finished RAL 1006
 - Runner bars painted to match building colour
 - Trough light painted to match building colour.
 - Warm white illumination.

Scale 1:20

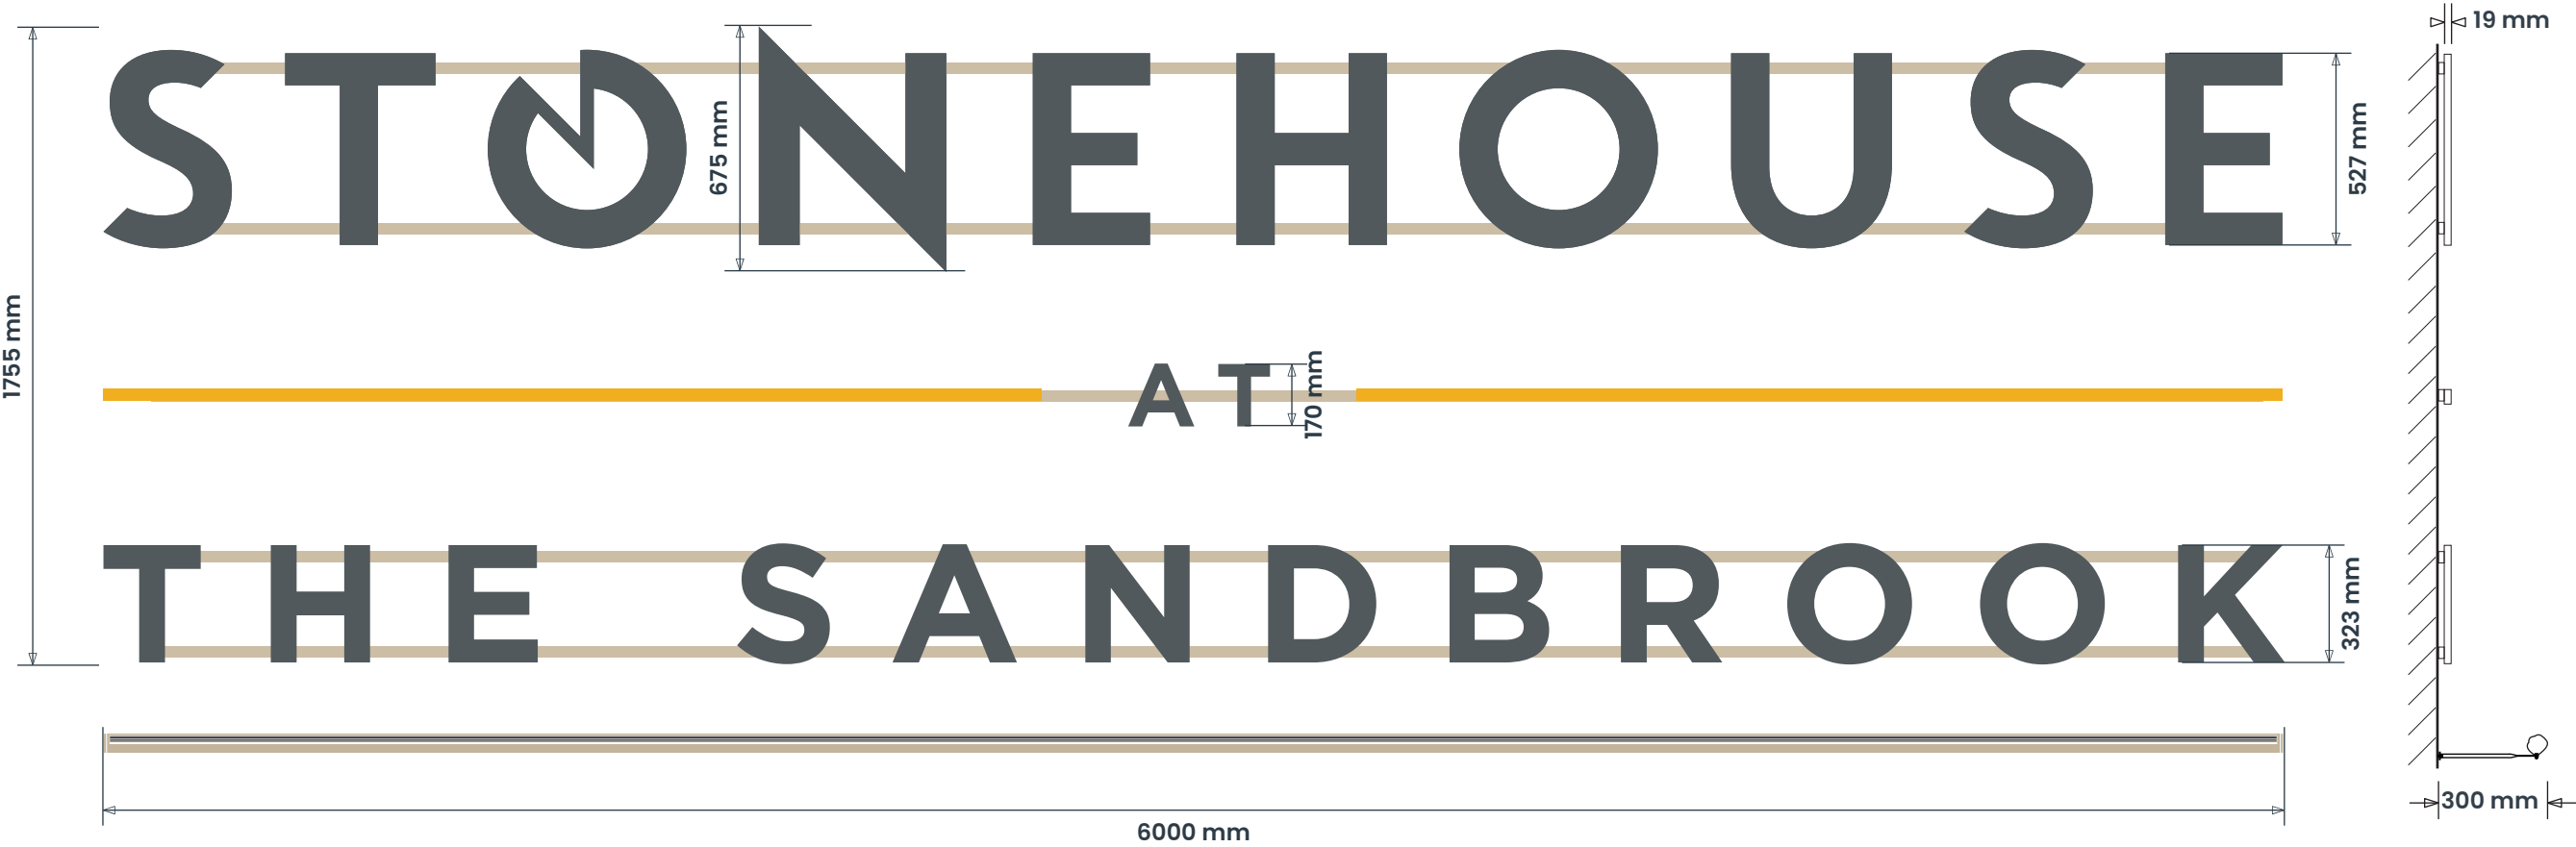

5335 mm Ground Clearance
Max 250 Candelas per square meter (cd/m2)



STONEHOUSE

ashleigh®

COPYRIGHT:
THE ATTACHED DESIGNS AND ILLUSTRATIONS ARE INTENDED SOLELY FOR,
AND SHOULD ONLY BE USED BY, THOSE TO WHOM THIS DESIGN SPECIFICATION IS ADDRESSED.
THE CONTENTS ARE STRICTLY PRIVATE AND CONFIDENTIAL
ANY FORM OF REPRODUCTION, DISSEMINATION, COPYING, DISCLOSURE, MODIFICATION OR
DISTRIBUTION IS STRICTLY PROHIBITED WITHOUT THE PRIOR WRITTEN CONSENT OF
ASHLEIGH SIGNS LTD (COMPANY NO: 1325086)
REGISTERED ADDRESS:
ASHLEIGH HOUSE, BECKSBIDGE ROAD, NORMANTON INDUSTRIAL ESTATE, NORMANTON, WF8 1TE

STONEHOUSE
SANDBROOK
SANDBROOK PARK
SANDBROOK WAY
ROCHDALE, OL11 1RY

201809 REV A
09/10/25 – SRL
Page 9 of 14

SIGN COLOUR (gloss)

PMS 7545 C
RAL 7011
Avery 759

PMS 124 C
RAL 1006
Buttercup trans MT-635
Avery 704

PMS 2461 C
RAL 5018
Metamark Teal Trans
Oracel 551 Water Blue

RAL 9910

BUILDING COLOUR

F&B
Shaded White

F&B
Stiffkey Blue

RAL 7021

BRAND TYPEFACES

Gotham Bold

Gotham Book

PLANNING DRAWING – PROPOSED SIGNAGE


ITEM 05 (Qty 1) **STN-04A**

19mm foamex letters finished RAL 7011

Featuring:

- Runner bars painted to match building colour
- Trough light painted to match building colour
- Warm white illumination

Scale 1:20

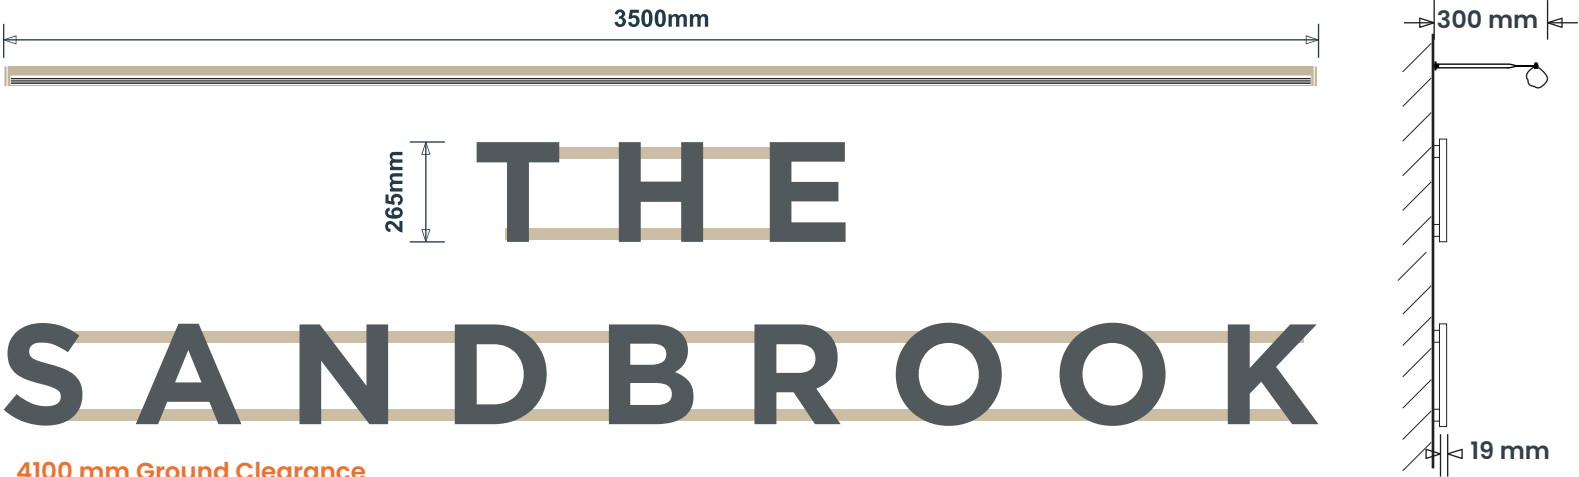

4100 mm Ground Clearance

Max 250 Candelas per square meter (cd/m2)


ITEM 06 (Qty 1) **STN-04A**

19mm foamex letters finished RAL 9910

Featuring:

- Runner bars painted to match building colour
- Trough light painted to match building colour
- Warm white illumination

Scale 1:20

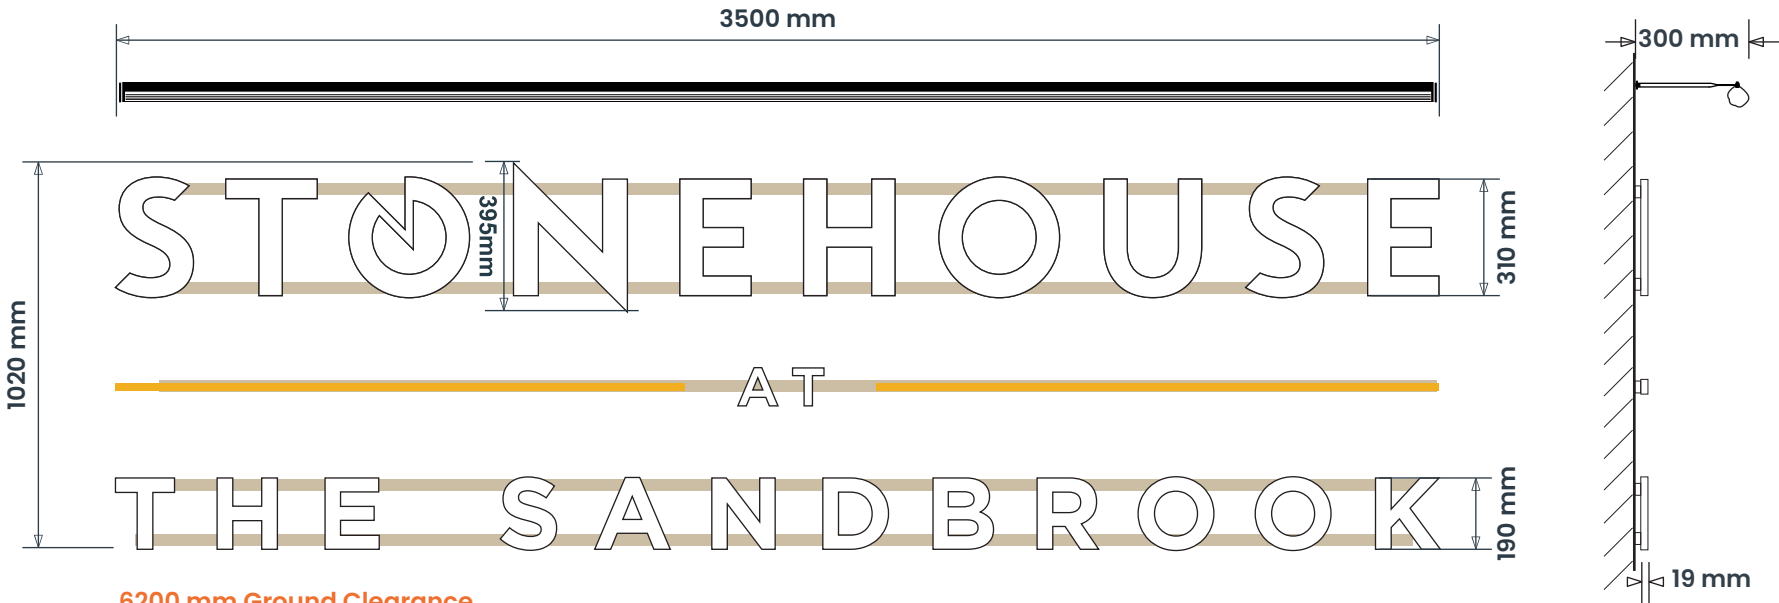

6200 mm Ground Clearance

Max 250 Candelas per square meter (cd/m2)



SIGN COLOUR (gloss)

PMS 7545 C
RAL 7011
Avery 759

PMS 124 C
RAL 1006
Buttercup trans MT-635
Avery 704

PMS 2461 C
RAL 5018
Metamark Teal Trans
Oracel 551 Water Blue

RAL 9910

BUILDING COLOUR

F&B
Shaded White

F&B
Stiffkey Blue

RAL 7021

BRAND TYPEFACES

Gotham Bold


Gotham Book

PLANNING DRAWING – PROPOSED SIGNAGE

ITEM 07 (Qty 1) **STN-04-NS**
19mm foamex letters finished RAL 7011

- Featuring:**
- 19mm foamex underlines
finished RAL 1006
 - Runner bars painted to match building colour
 - Trough light painted to match building colour.
Warm white illumination.

Scale 1:20

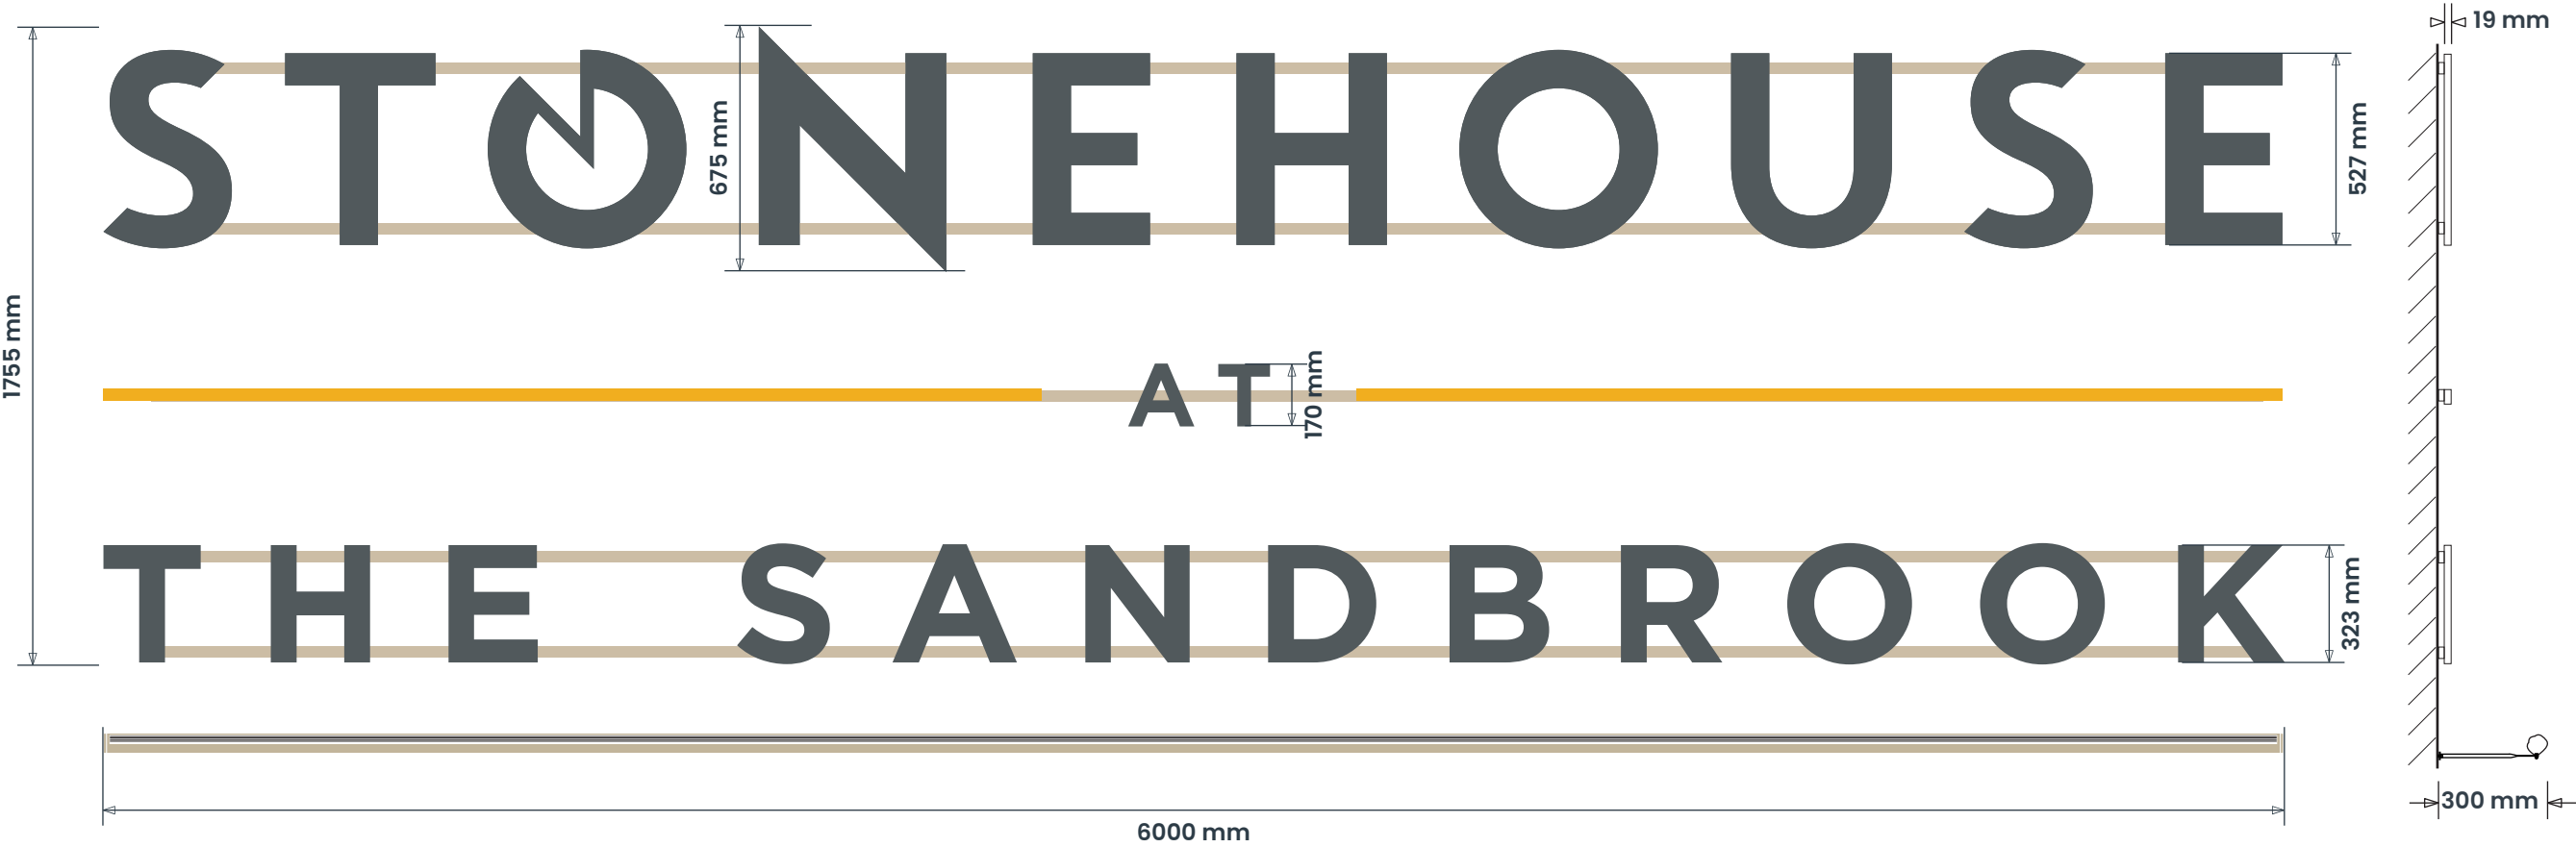

5335 mm Ground Clearance
Max 250 Candelas per square meter (cd/m2)



SIGN COLOUR (gloss)

PMS 7545 C
RAL 7011
Avery 759

PMS 124 C
RAL 1006
Buttercup trans MT-635
Avery 704

PMS 2461 C
RAL 5018
Metamark Teal Trans
Oracel 551 Water Blue

RAL 9910

BUILDING COLOUR

F&B
Shaded White

F&B
Stiffkey Blue

RAL 7021

BRAND TYPEFACES

Gotham Bold

Gotham Book

STONEHOUSE

ashleigh®

COPYRIGHT:
THE ATTACHED DESIGNS AND ILLUSTRATIONS ARE INTENDED SOLELY FOR,
AND SHOULD ONLY BE USED BY, THOSE TO WHOM THIS DESIGN SPECIFICATION IS ADDRESSED.
THE CONTENTS ARE STRICTLY PRIVATE AND CONFIDENTIAL
ANY FORM OF REPRODUCTION, DISSEMINATION, COPYING, DISCLOSURE, MODIFICATION OR
DISTRIBUTION IS STRICTLY PROHIBITED WITHOUT THE PRIOR WRITTEN CONSENT OF
ASHLEIGH SIGNS LTD (COMPANY NO: 1325086)
REGISTERED ADDRESS:
ASHLEIGH HOUSE, BECKSBIDGE ROAD, NORMANTON INDUSTRIAL ESTATE, NORMANTON, WF8 1TE

STONEHOUSE
SANDBROOK
SANDBROOK PARK
SANDBROOK WAY
ROCHDALE, OL11 1RY

201809 REV A
09/10/25 – SRL
Page 11 of 14


PLANNING DRAWING – PROPOSED SIGNAGE

ITEM 08 (Qty 1) **STN-09C**
Signwritten roundel in RAL 7011
Scale 1:20



3095 mm Ground Clearance

ITEM 08a (Qty 1) **STN-10-NS**
2mm formed aluminium roundel coated RAL 7011
Featuring:
• 50mm returns
• Face applied cut vinyl details
Scale 1:20

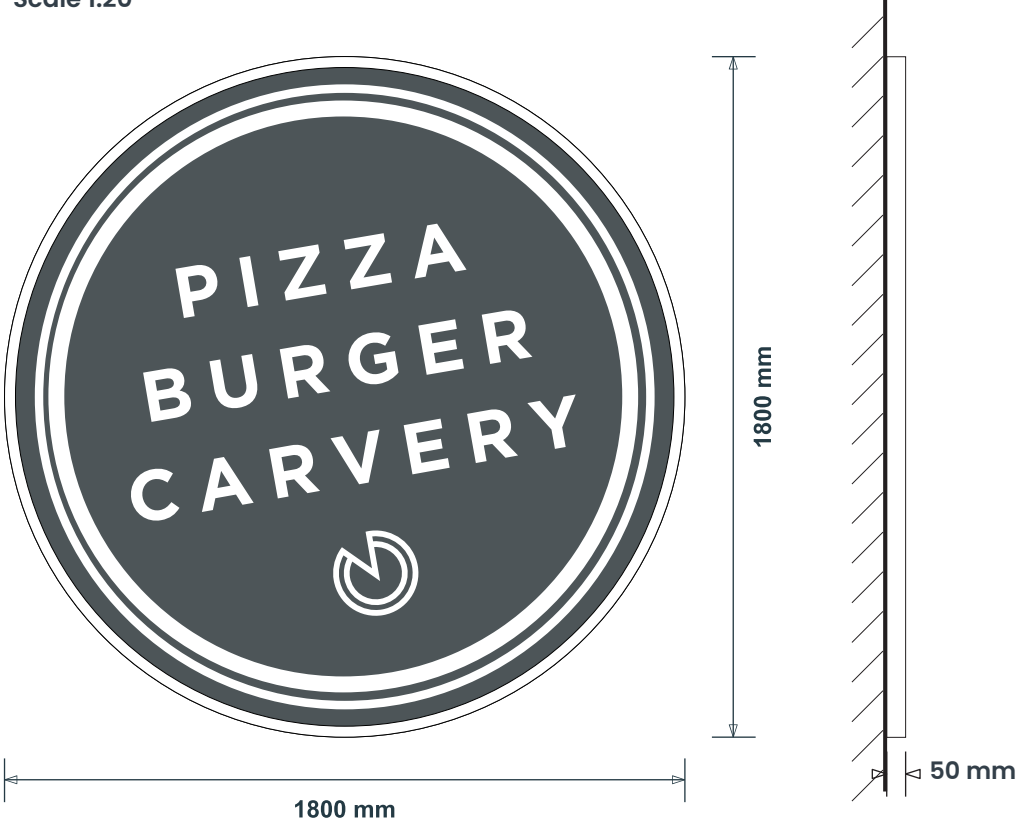

950 mm Ground Clearance

SIGN COLOUR (gloss)

PMS 7545 C
RAL 7011
Avery 759

PMS 124 C
RAL 1006
Buttercup trans MT-635
Avery 704

PMS 2461 C
RAL 5018
Metamark Teal Trans
Oracel 551 Water Blue

RAL 9910

BUILDING COLOUR

F&B
Shaded White

F&B
Stiffkey Blue

RAL 7021

BRAND TYPEFACES

Gotham Bold

Gotham Book

