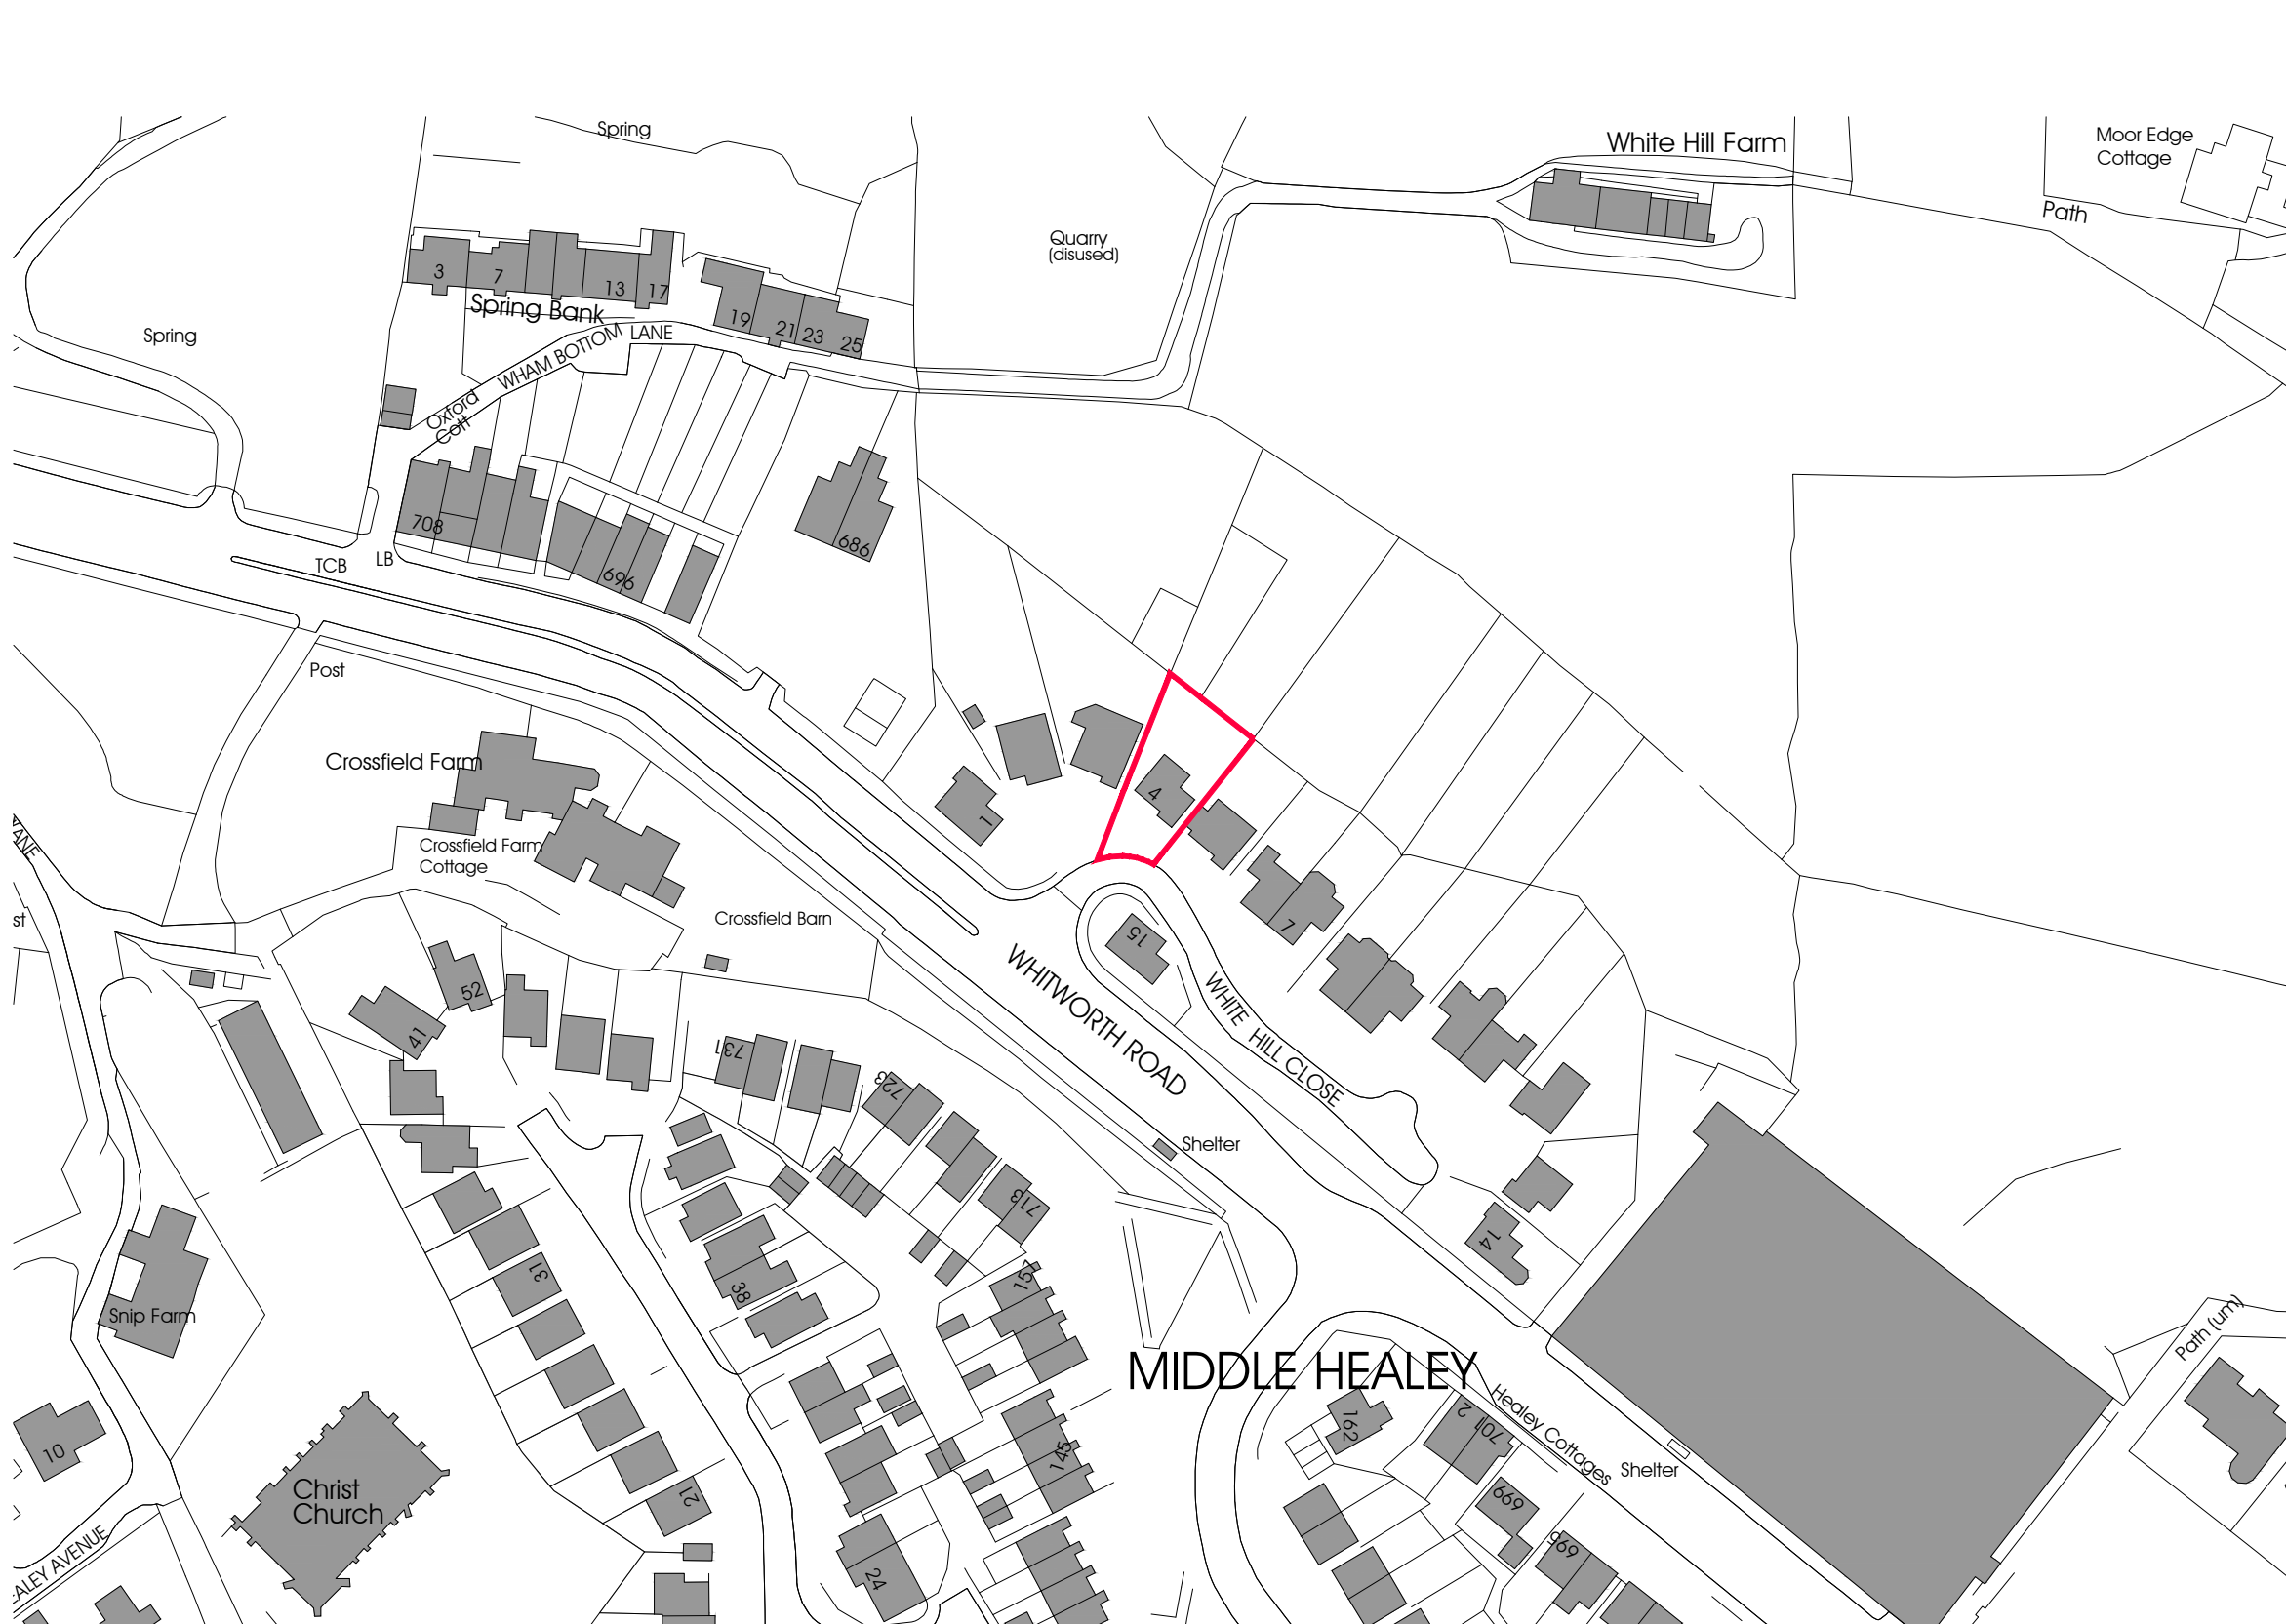


status

job no

drawing number
01a

title
location plan

scale
1:1250 @ A3

date
september 2025

project
4 white hill close
middle healey

proposed extension

client
mr s szlatozlavek

do not scale this drawing
all dimensions to be verified on site
this drawing is the property of the author and
copyright is reserved by them the drawing is not
to be copied or disclosed to any unauthorized
person without express and prior written consent