



fence type A (1:20)

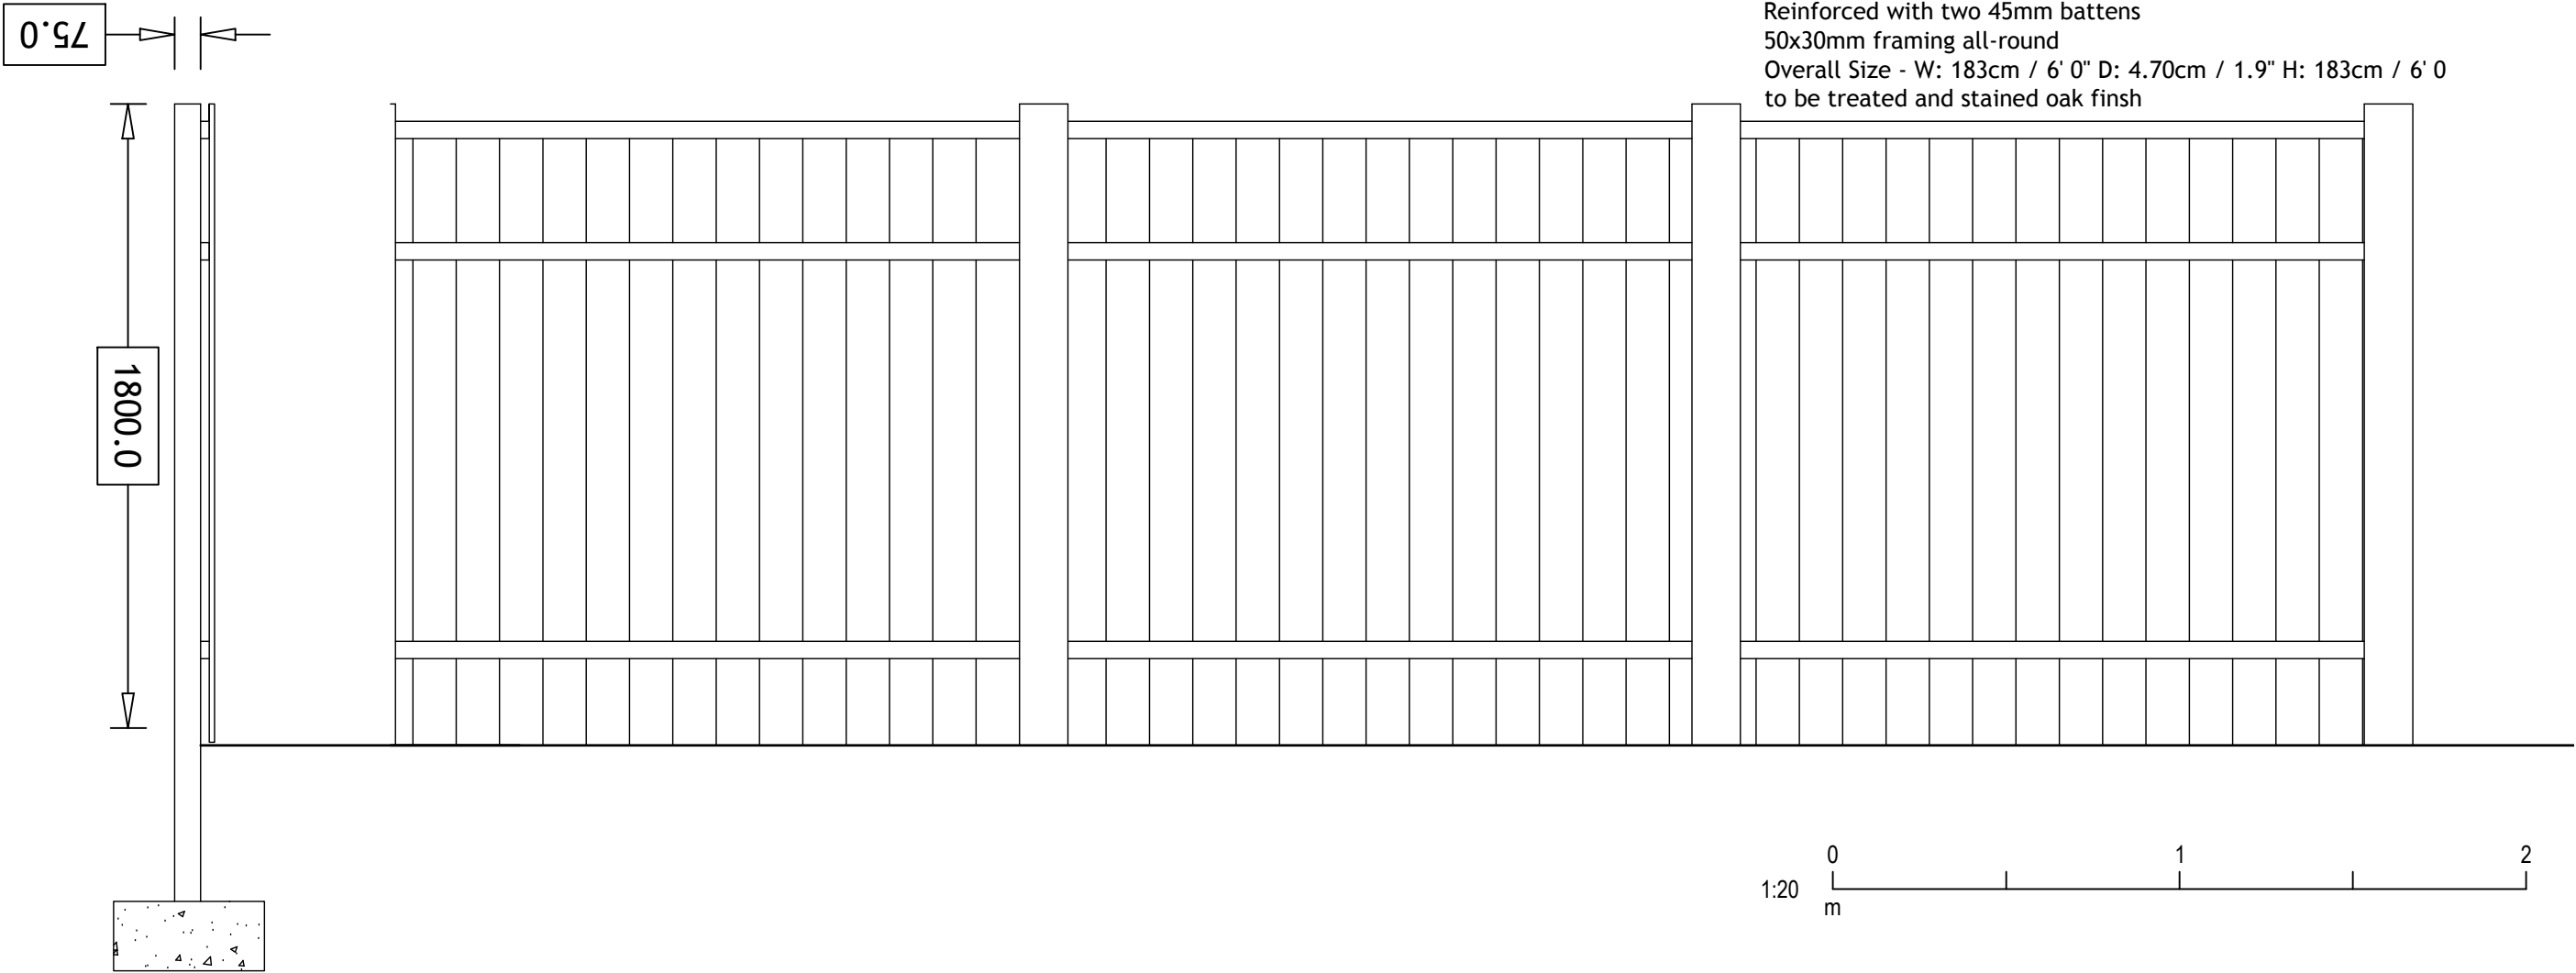

notes:-

Heavy duty construction
Tapered boards with a 10mm thick leading edge
Reinforced with two 45mm battens
50x30mm framing all-round
Overall Size - W: 183cm / 6' 0" D: 4.70cm / 1.9" H: 183cm / 6' 0
to be treated and stained oak finish

car park surface
(nts)

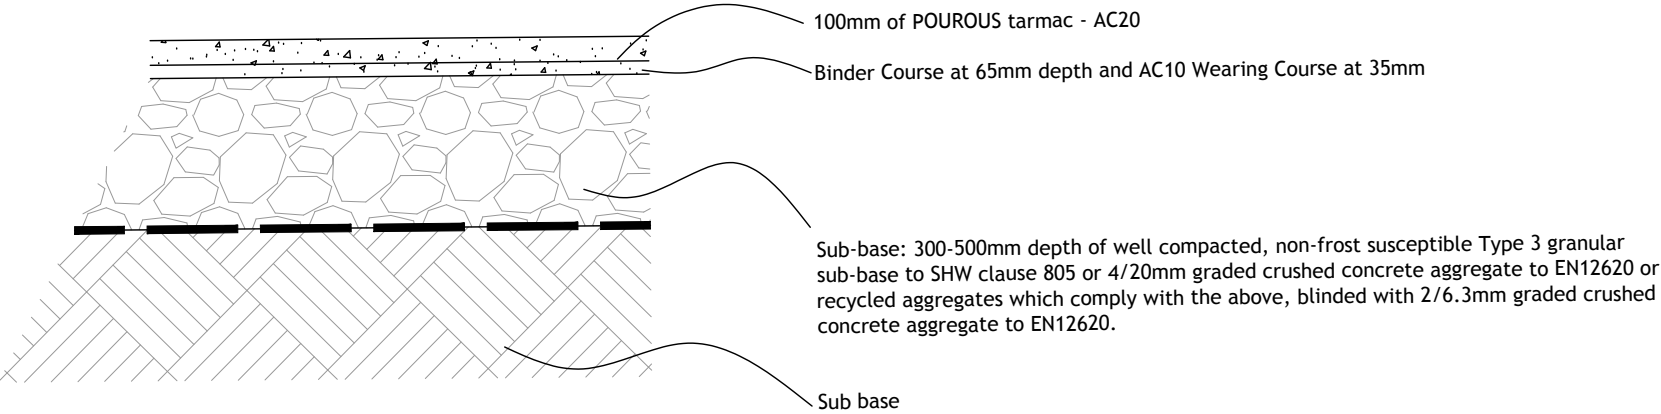

All levels and dimensions must be checked on site by contractor prior to commencement of works. Any variations must be reported to the client.

All information hereon in is the copyright of the designer. Copying in full or in part is forbidden without the written permission from the designer.

Client	Langley Dental Practice	Revision	
Project	Wood St, Middleton	Drawing Number	671-10
Title	Proposed fencing & Hard Landscaping detail		
M A H E Architecture		Dwg Scale	1:50 a3