


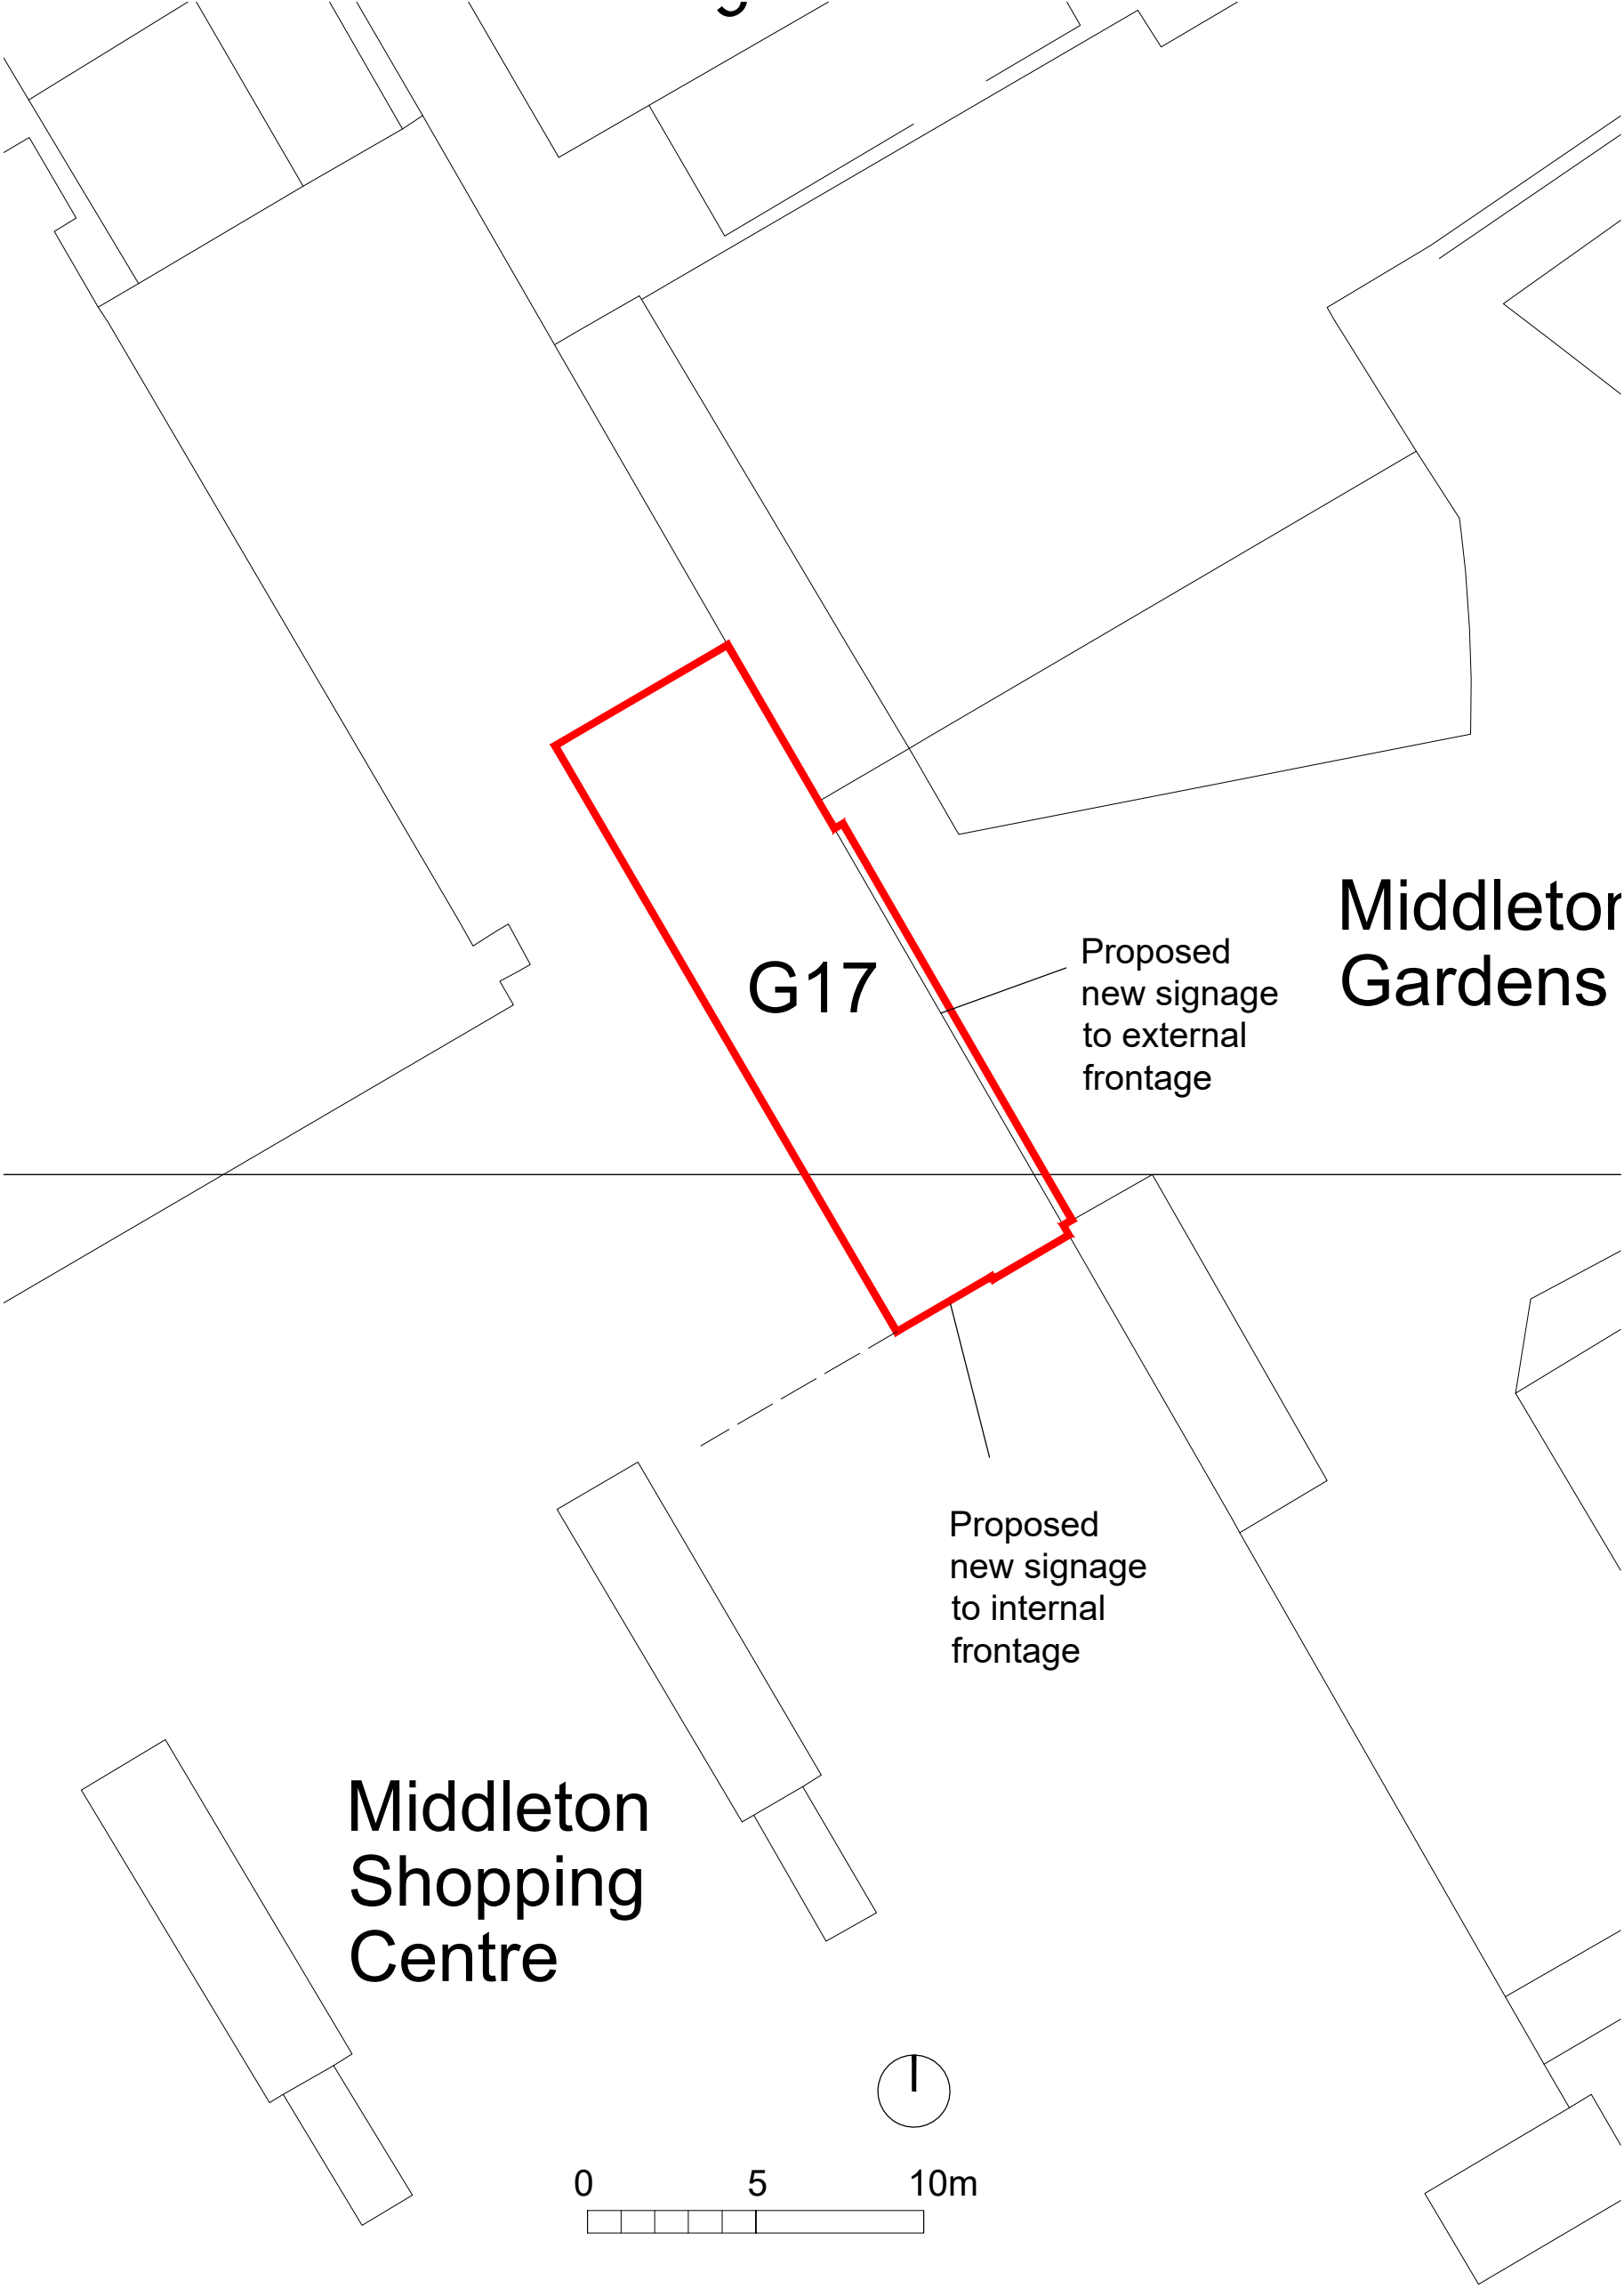

Rev: Date: Description:

	Planning Application	 LINDLEY ARCHITECTS Robin Hill Studio, Nutcombe Lane, Hindhead Surrey GU26 6BP E: enquiries@lindleyarchitects.com W: www.lindleyarchitects.com	project: H & T Shop, Unit G17, Middleton Shopping Centre, Middleton, Manchester M24 4EL		drawing title: Block Plan					
			job No: 25_012	date: Oct 2025	drawn: -	checked: -	approved: -	scale@A3 1:200	revision: -	drawing No: P_01_002