
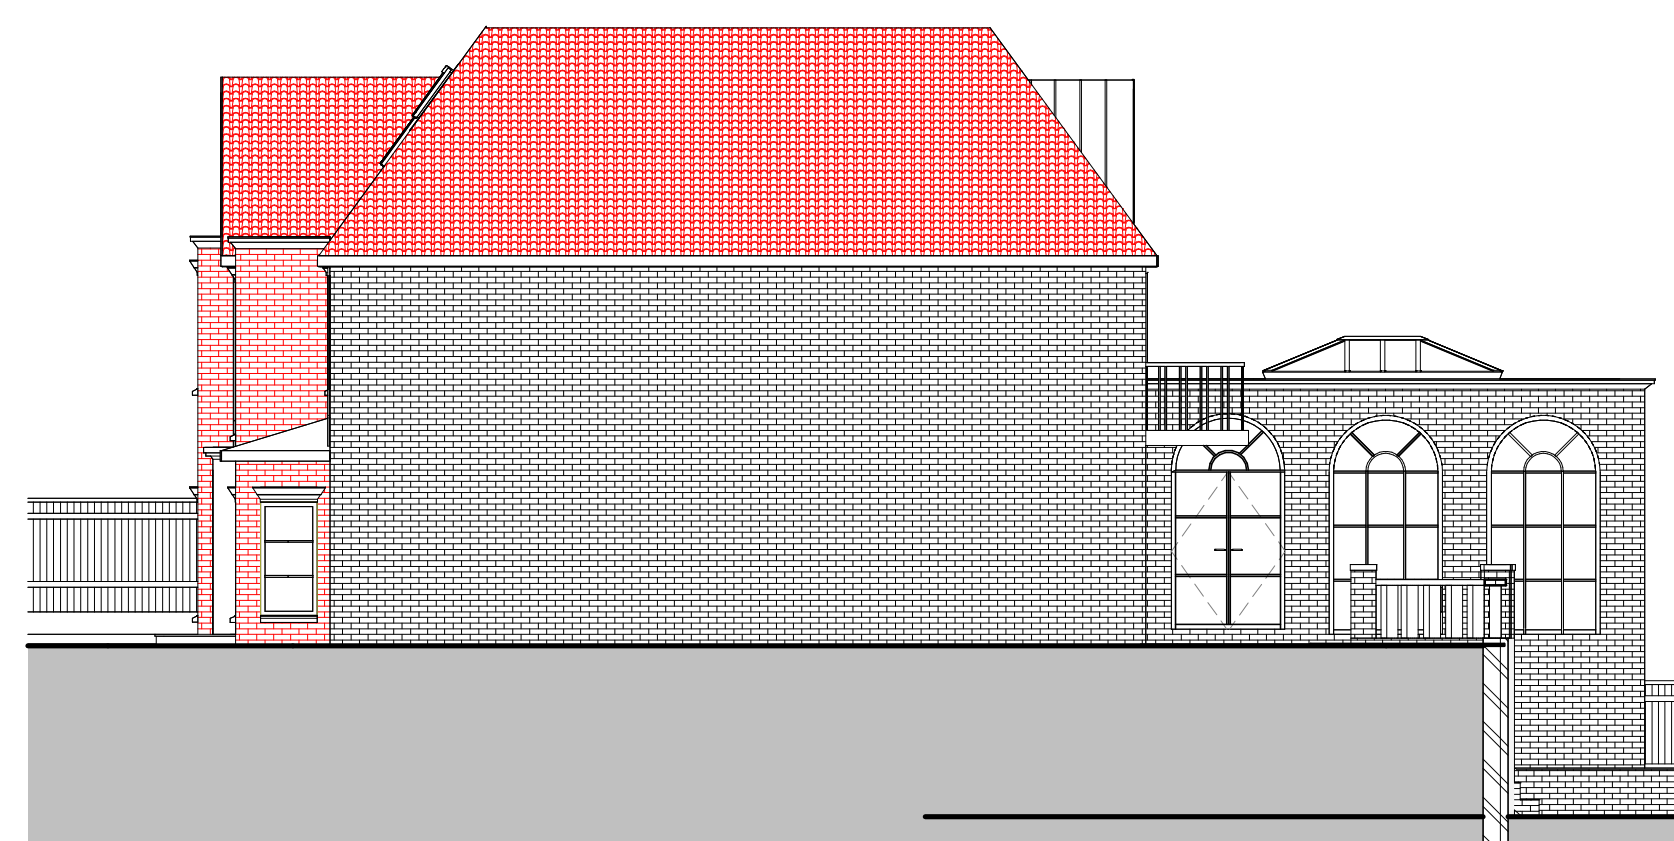
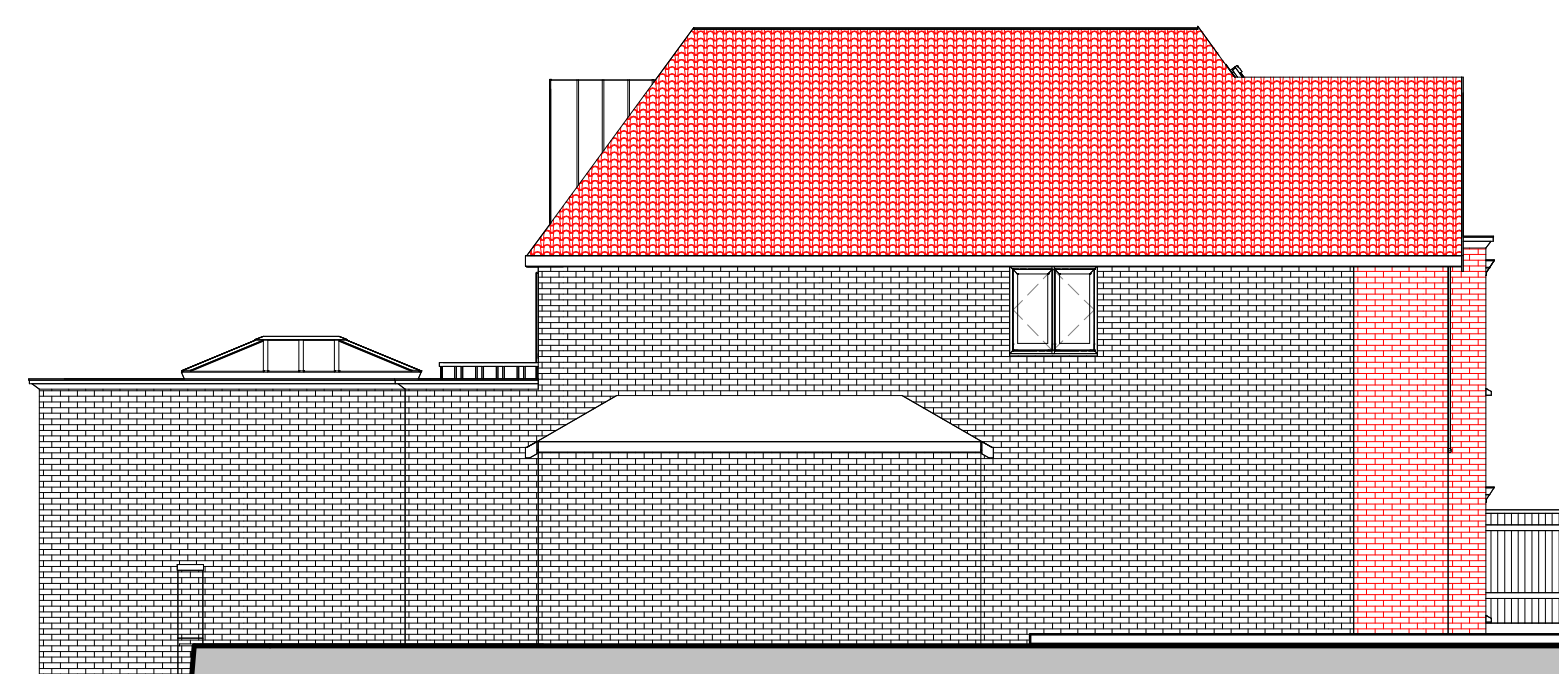


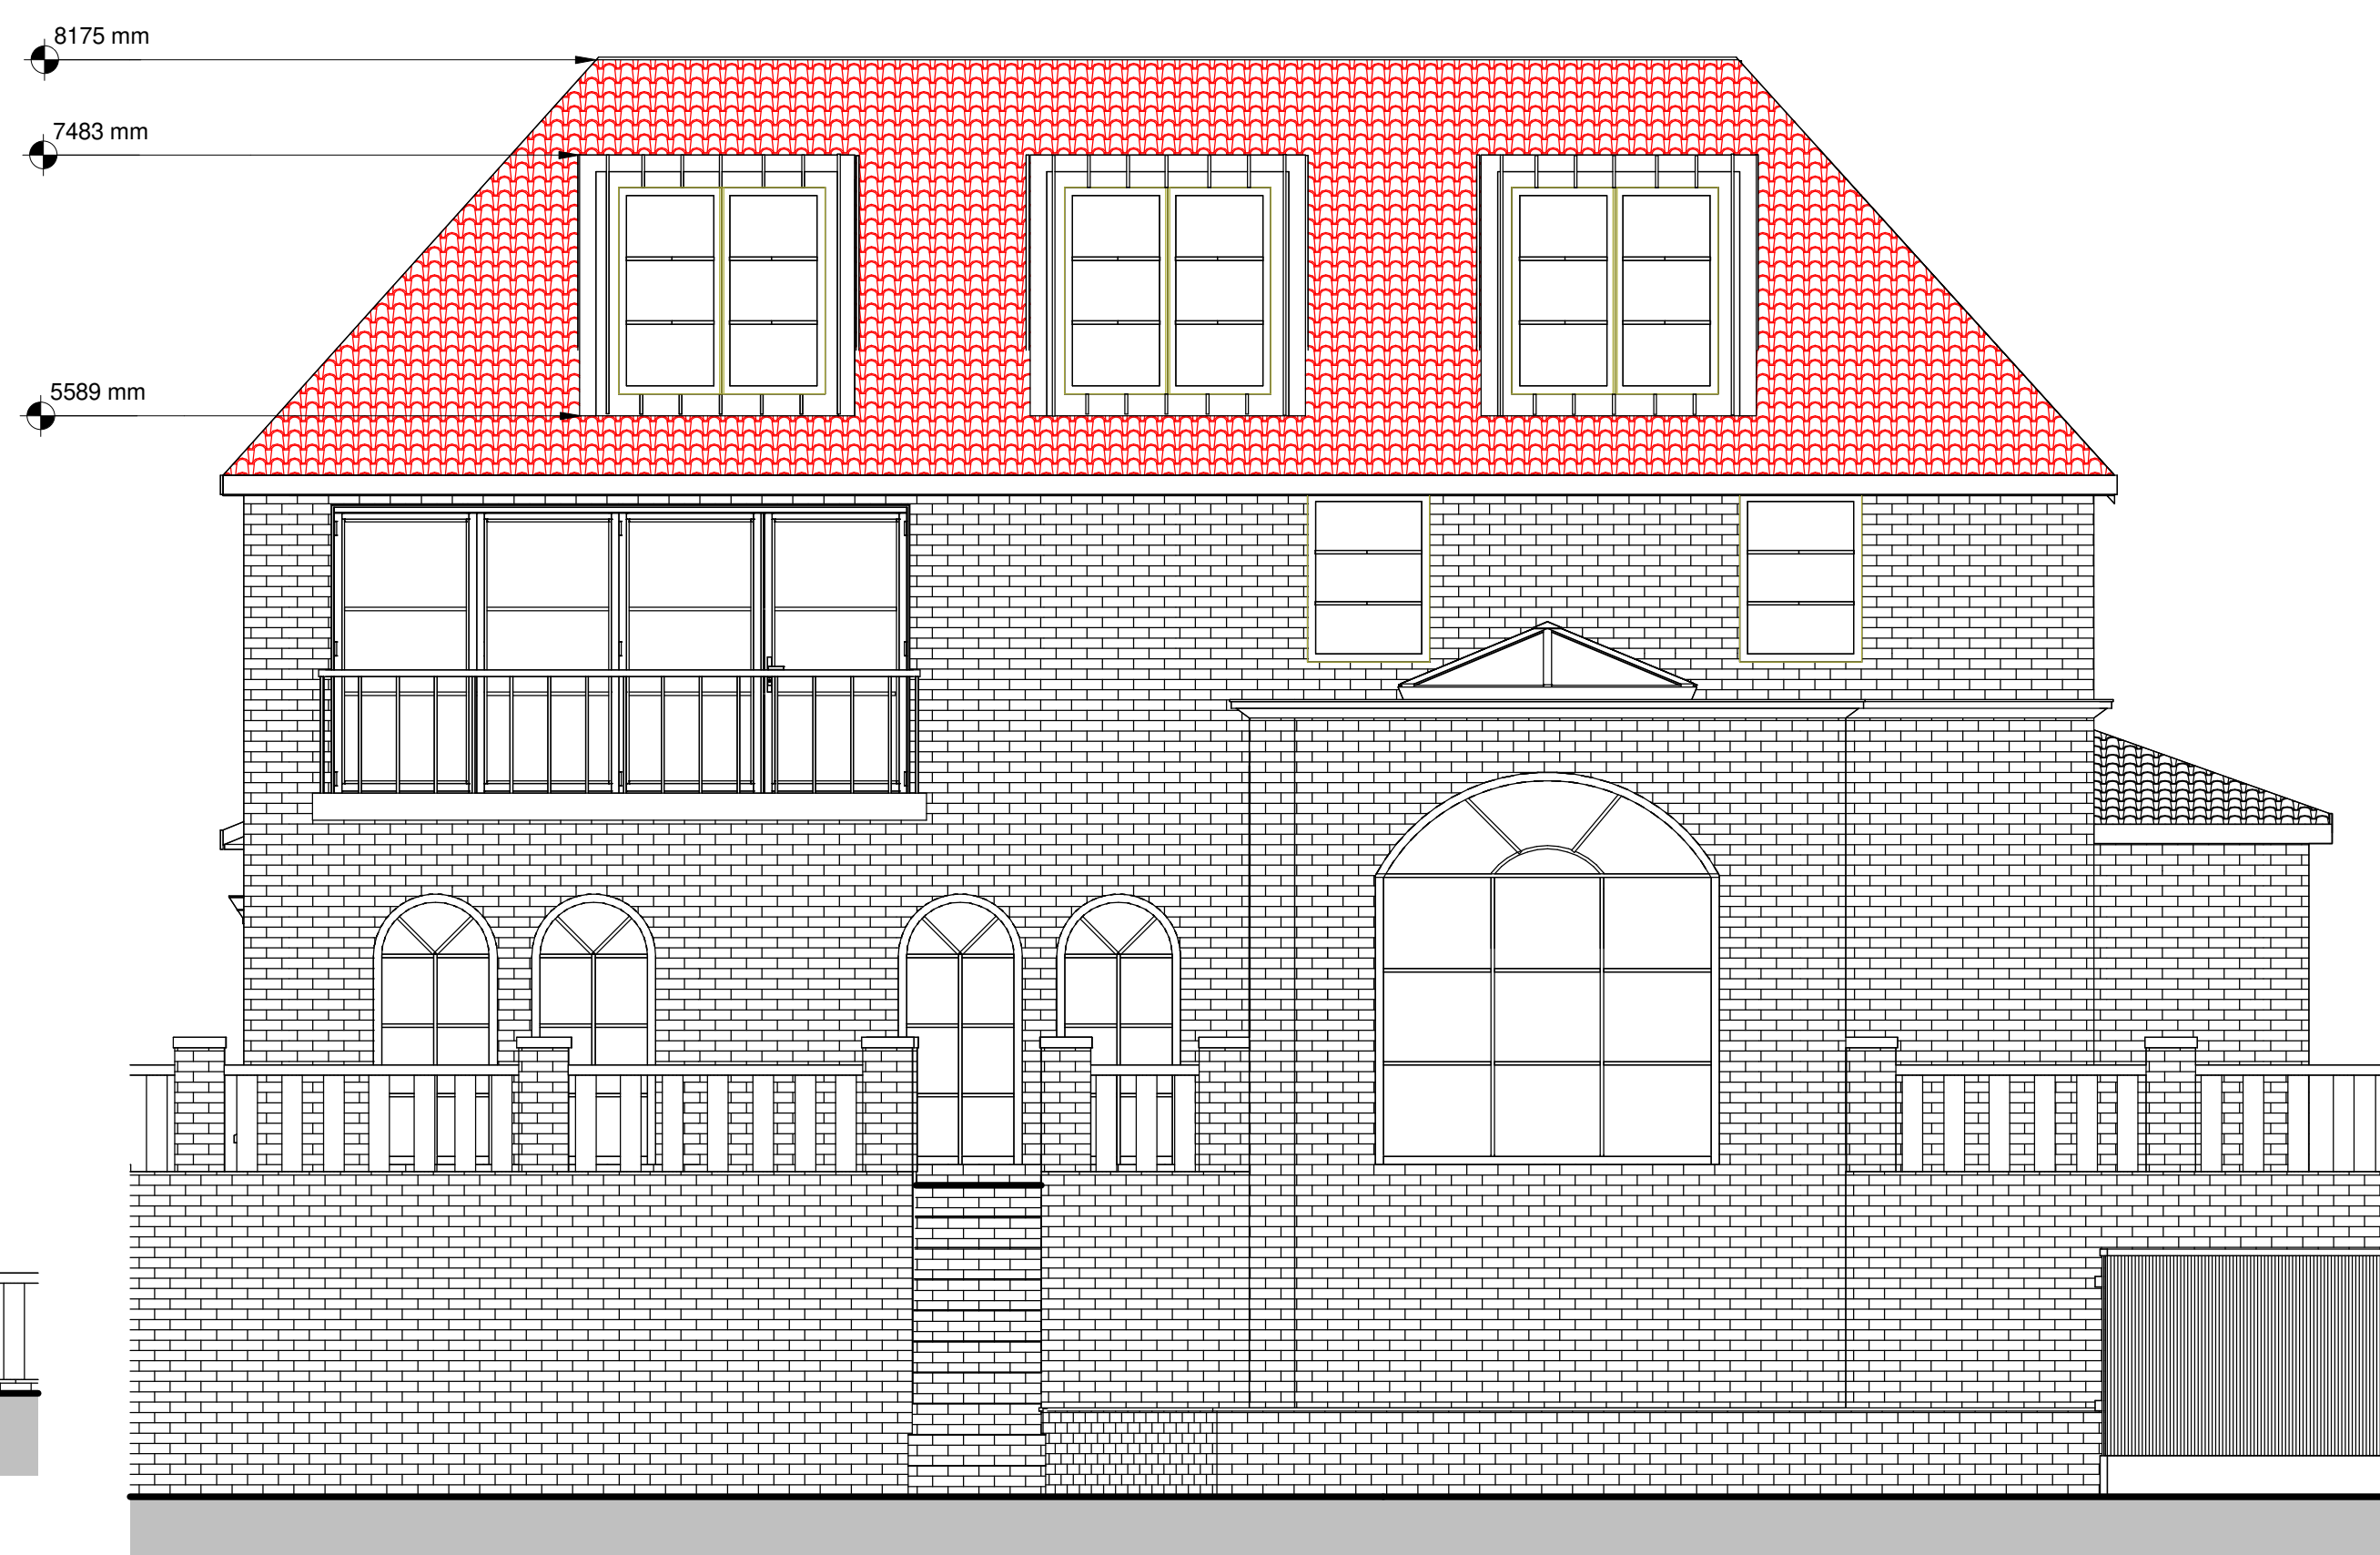


This drawing (or any part thereof) may not be copied, transmitted or disclosed to any third party or unauthorized person without written permission of space.


This drawing is to be read in conjunction with all other relevant drawings prepared by consultants and sub-contractors.

Do not scale from this drawing. Work only to printed dimensions. Report any discrepancies to the architect or representatives thereof

DISCLAIMER:
ALL DIMENSIONS TO BE CHECKED ON SITE BY
CHOSEN BUILDER PRIOR TO ORDERING MATERIAL
ETC.
WORK FROM SPACE BUILDING CONTROL DRAWINGS
ONLY TO BE CARRIED OUT ONCE BUILDING
CONTROL DRAWING APPROVAL OBTAINED. ANY
PRIOR WORKING IS AT CONTRACTORS RISK

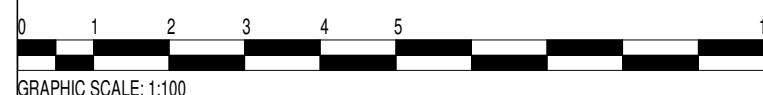[illegible]

CODE	SUITABILITY DESCRIPTION
STATUS	PURPOSE OF ISSUE

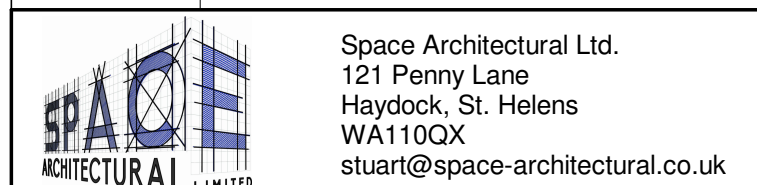

PROJECT

15, Woodfield Road, Middleton,
Manchester, Greater Manchester
M24 1NF

TITLE	Planning Permission Drawings For Internal & External Remodel - Proposed Elevations
-------	--

CLIENT	Mr Jamie Larner
--------	-----------------

DRAWN BY ES	CHECKED BY OH	DATE 28.02.25
SCALE (@ A1) As indicated		PROJECT NUMBER 1220
DRAWING NUMBER A103		REV