


ALL DIMENSIONS AND SIZES TO BE CHECKED ON SITE. NORTH POINTS SHOWN ARE INDICATIVE. ©

SITE SPECIFIC HAZARDS

IN ACCORDANCE WITH THE REQUIREMENTS OF THE CDM REGULATIONS 2015 THE FOLLOWING SIGNIFICANT RESIDUAL HAZARDS HAVE NOT BEEN DESIGNED OUT OF THIS PROJECT AND MUST BE TAKEN INTO CONSIDERATION BY CONTRACTORS PLANNING TO UNDERTAKE THE WORKS SHOWN ON THIS DRAWING:

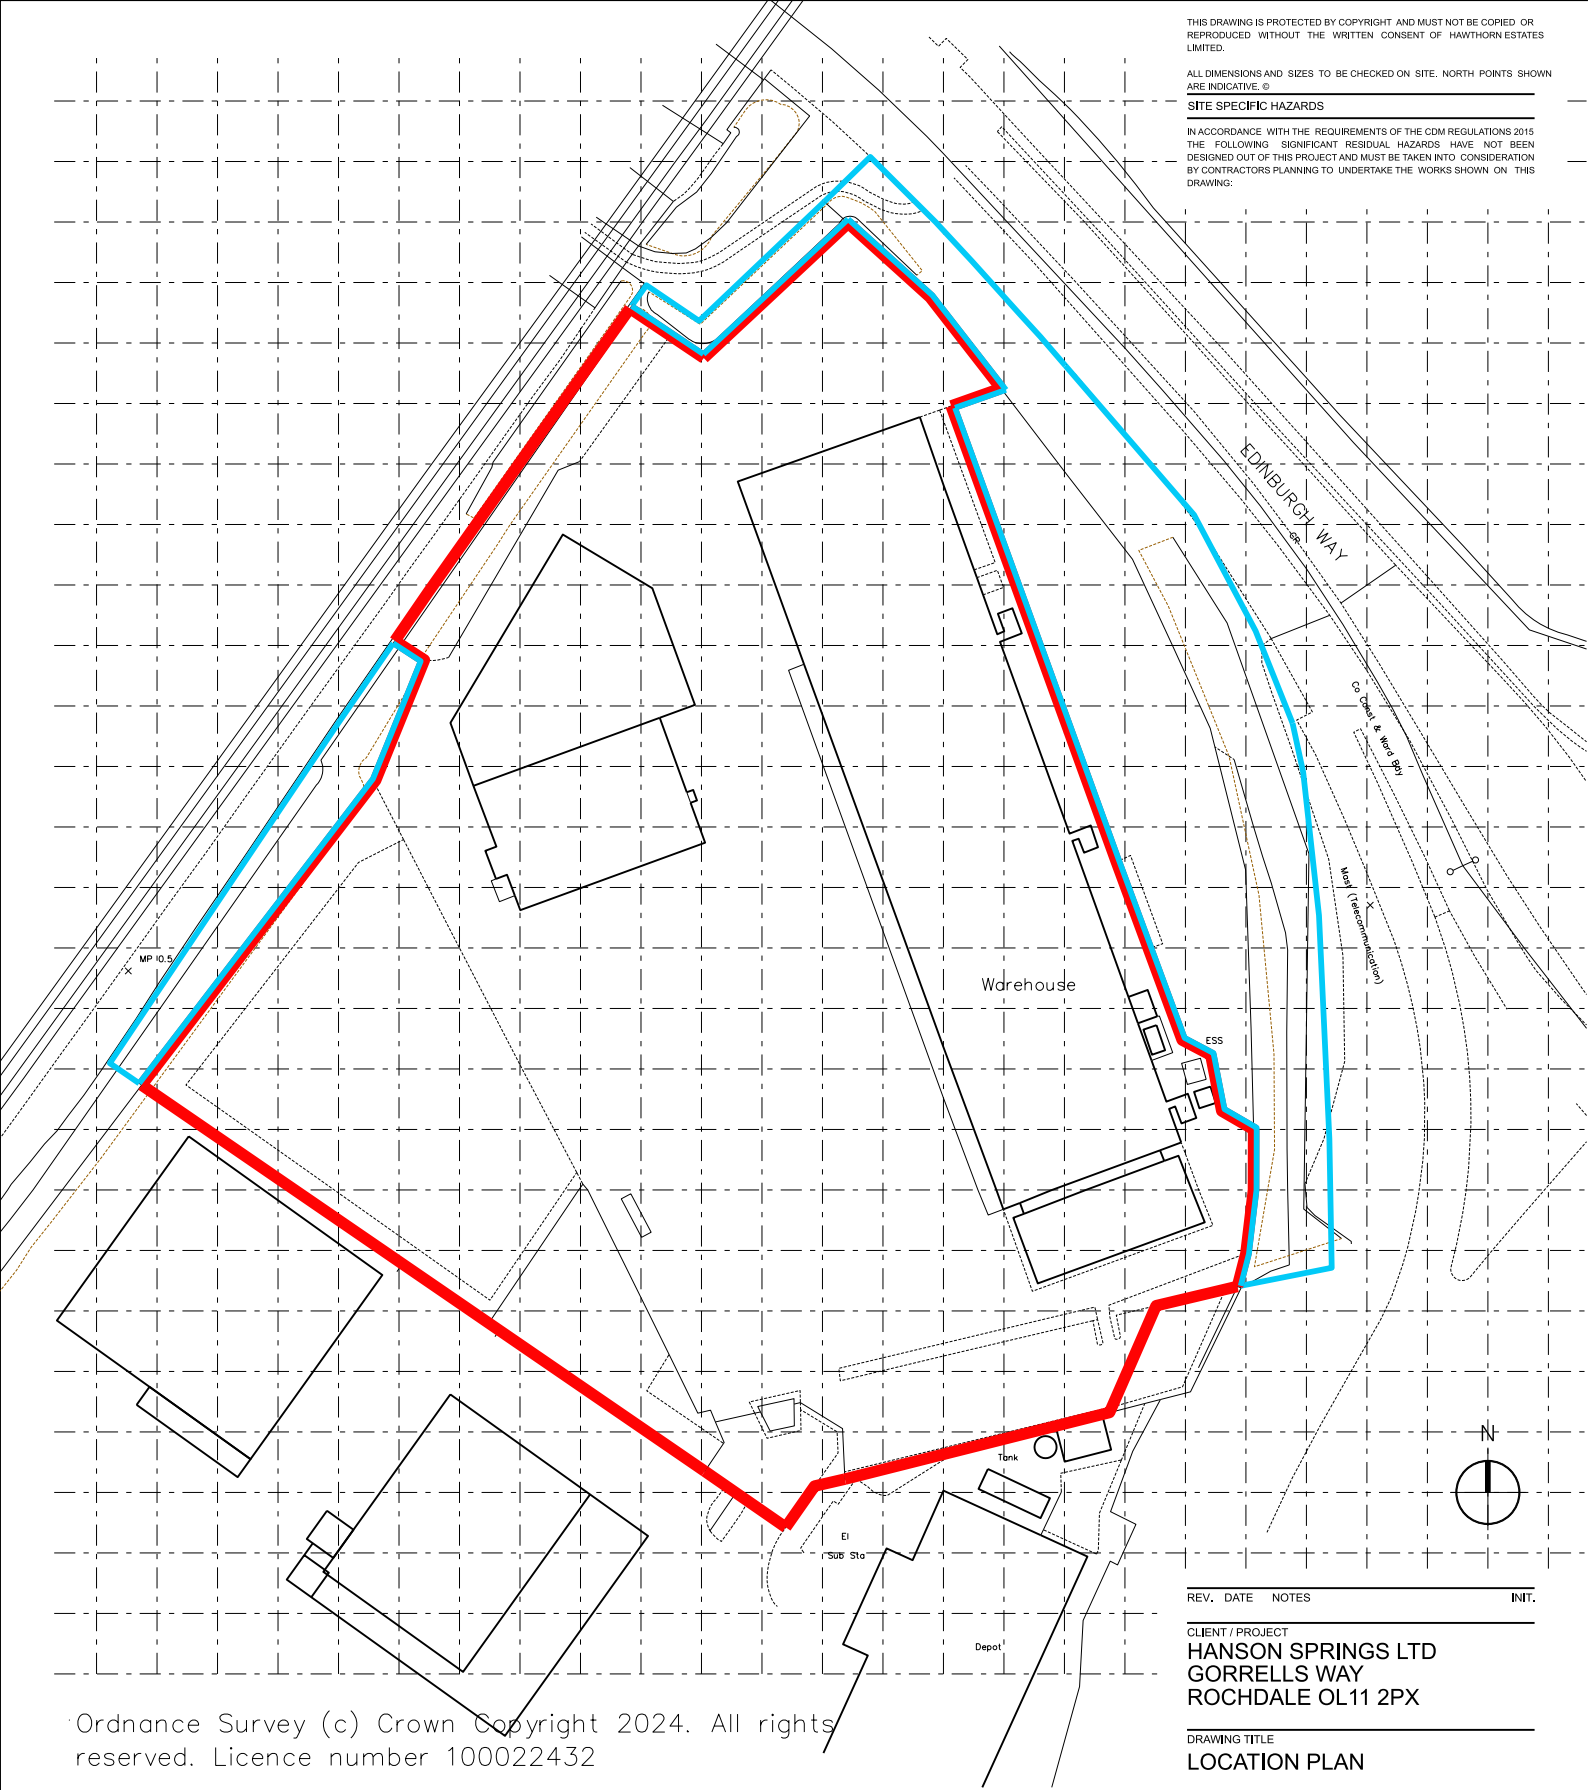

Ordnance Survey (c) Crown Copyright 2024. All rights reserved. Licence number 100022432

- SITE BOUNDARY 22360 SQM
- OTHER LAND IN THE CLIENTS OWNERSHIP

REV. DATE NOTES INIT.

CLIENT / PROJECT
HANSON SPRINGS LTD
GORRELLS WAY
ROCHDALE OL11 2PX

DRAWING TITLE
LOCATION PLAN

STATUS **PLANNING**

DATE **SEPT 24** DRAWN **RSL** SCALE @ A4 **1:1250**

PROJECT NUMBER	PLAN / BUILD	TYPE	NUMBER	REVISION LETTER
188	PLN	L	16	A

DRAWING NO. **188** **PLN** **L** **16** **A**

Site Location Plans	L	GA Plans	P	Elevations	Prefix: Colour	E
Sections	S	Details	D		C	

HAWTHORN DESIGN PARTNERSHIP

HAWTHORN ESTATES LTD
LUMB, ROSSENDALE, BB4 9ND
T. 08453 900 444

E. design@hawthorn-estates.co.uk
www.hawthorn-estates.co.uk



SCALE 1:1250

