


87-89 Red Lumb
Existing Front Elevation

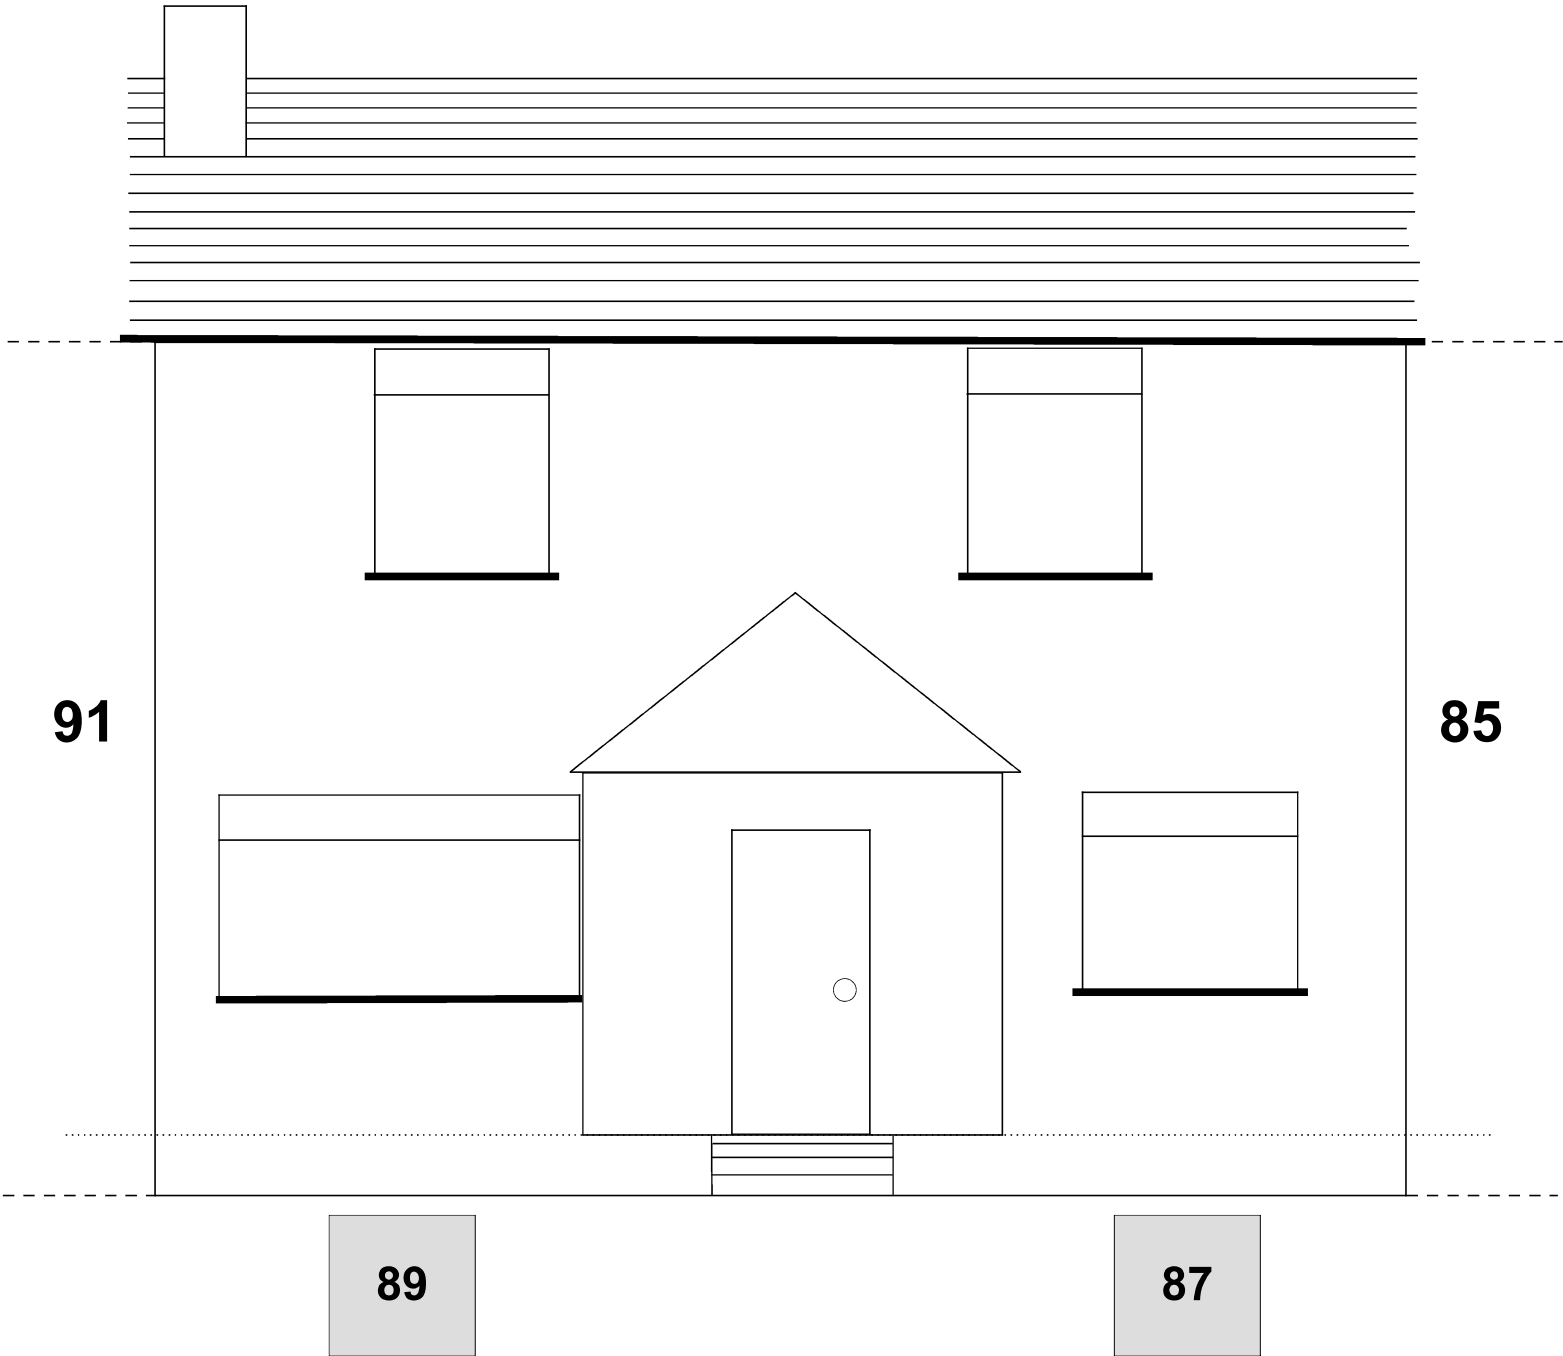

1:50