




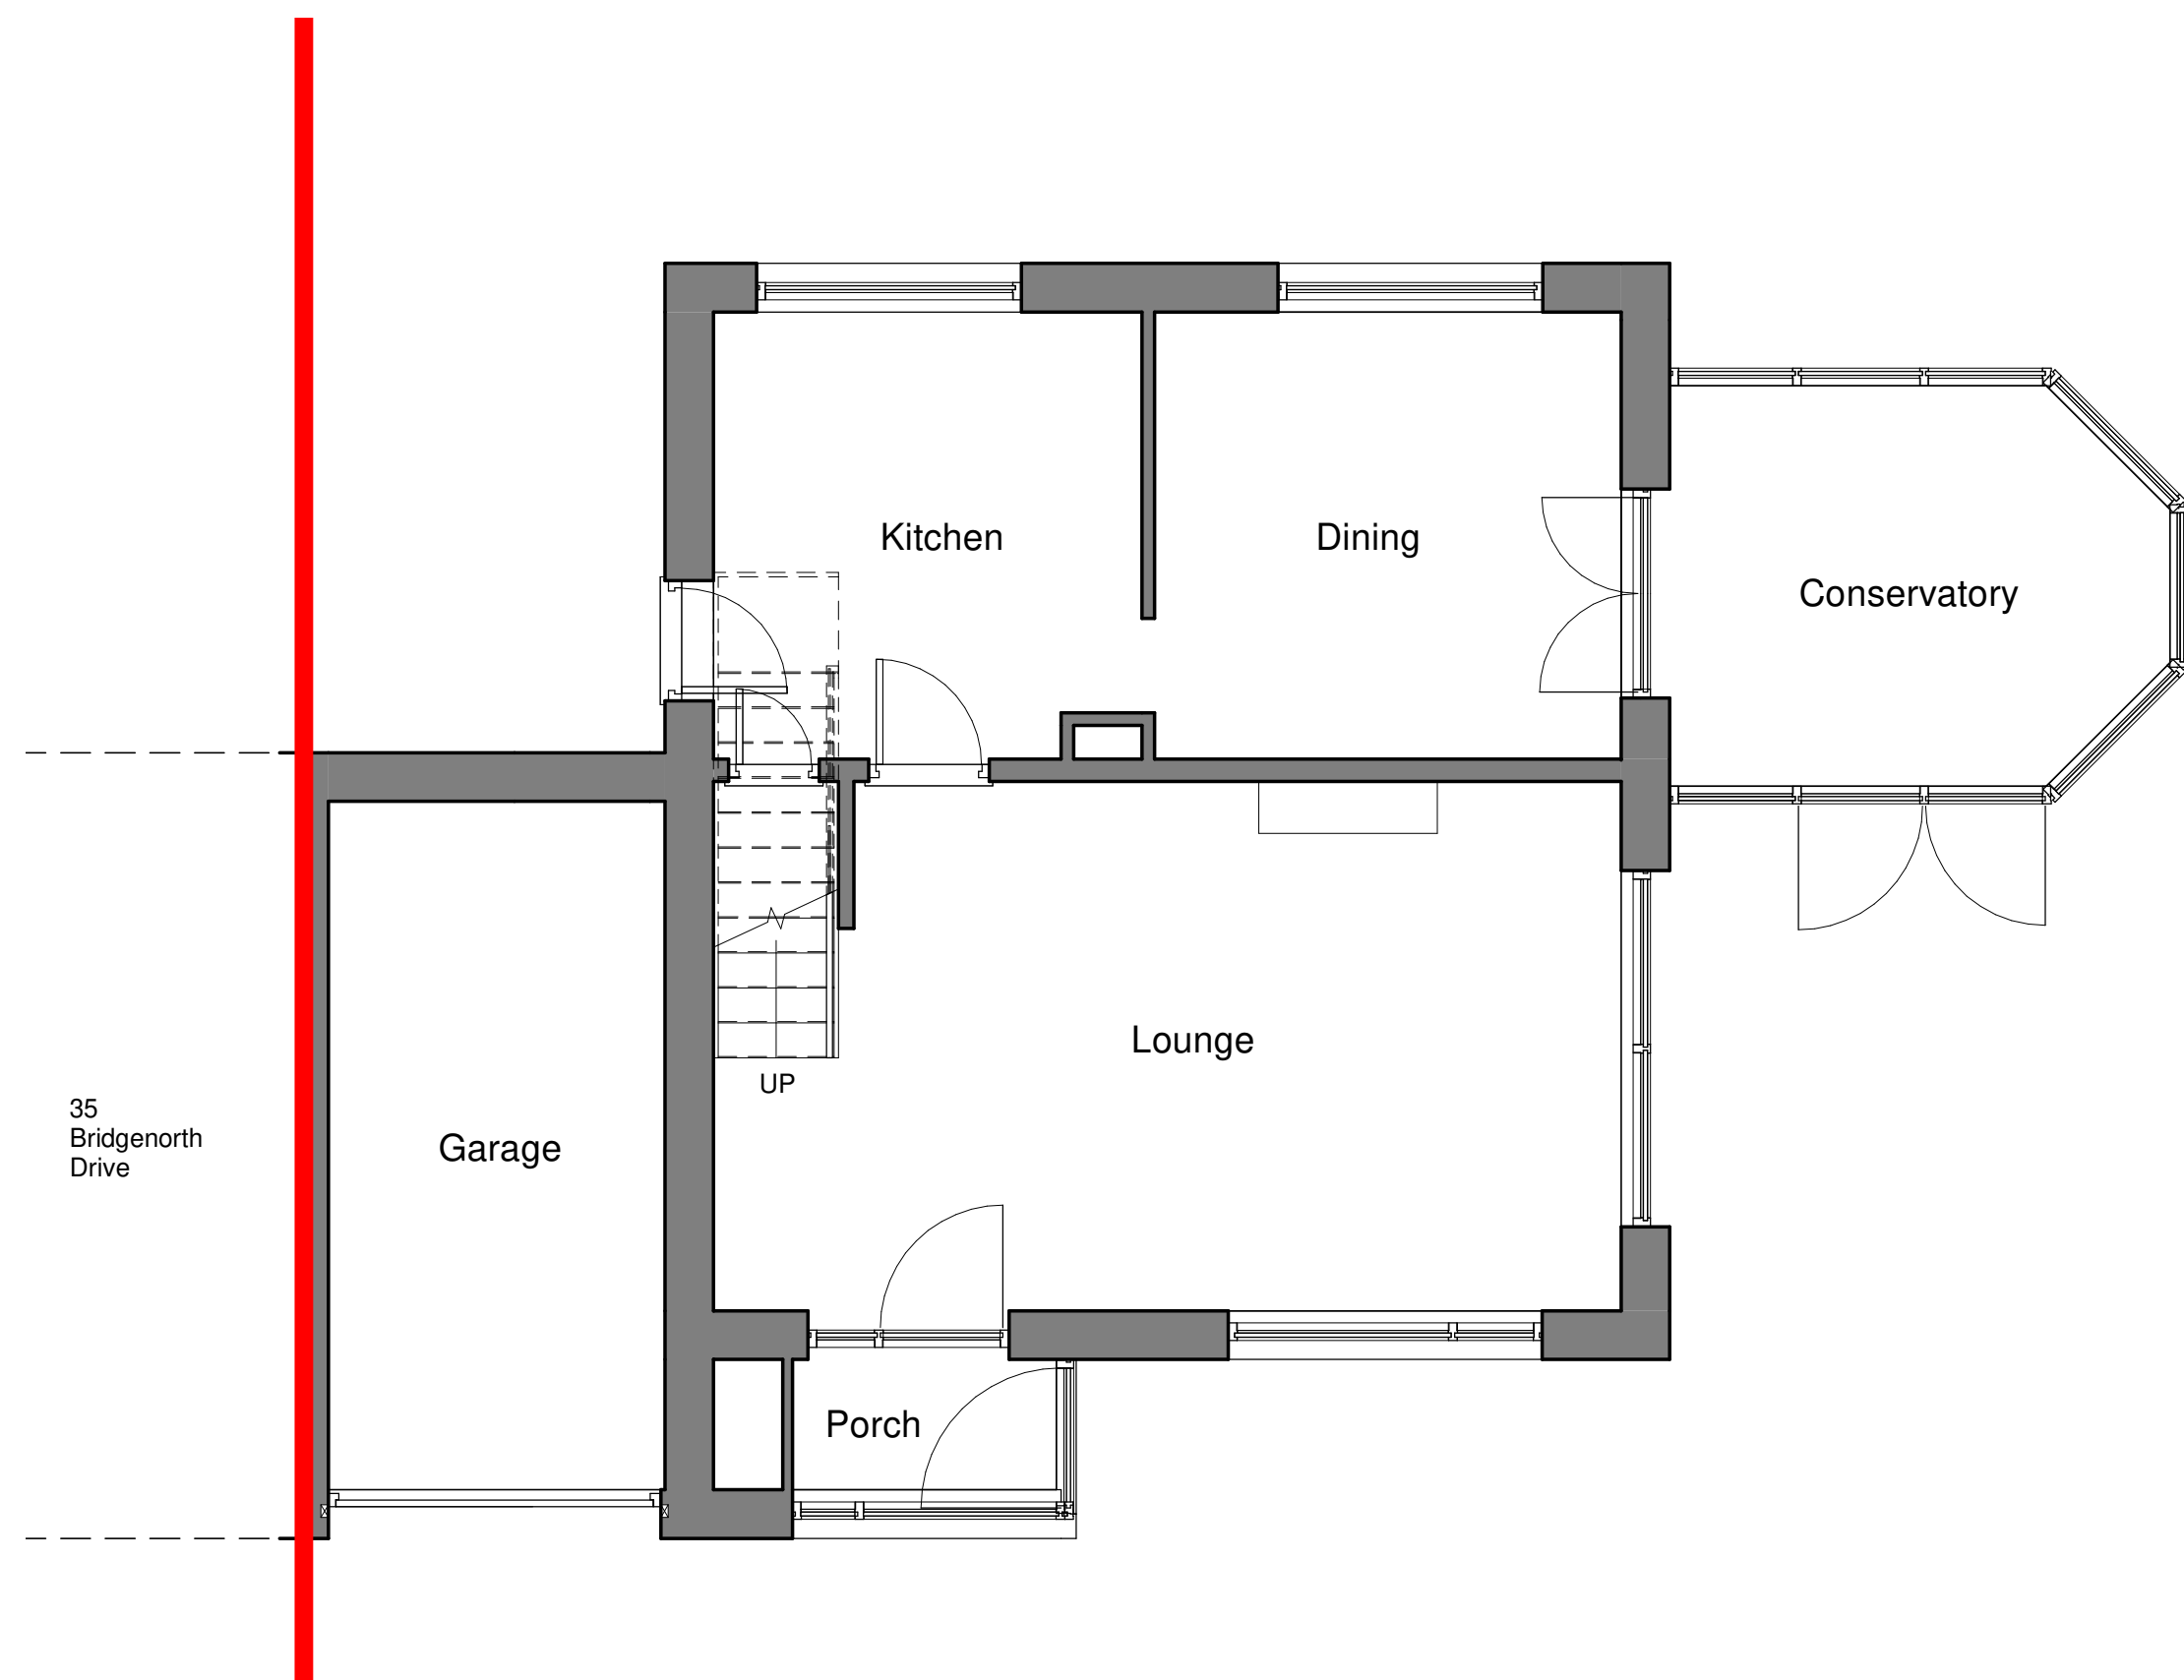


1 Existing Level 0
1 : 50

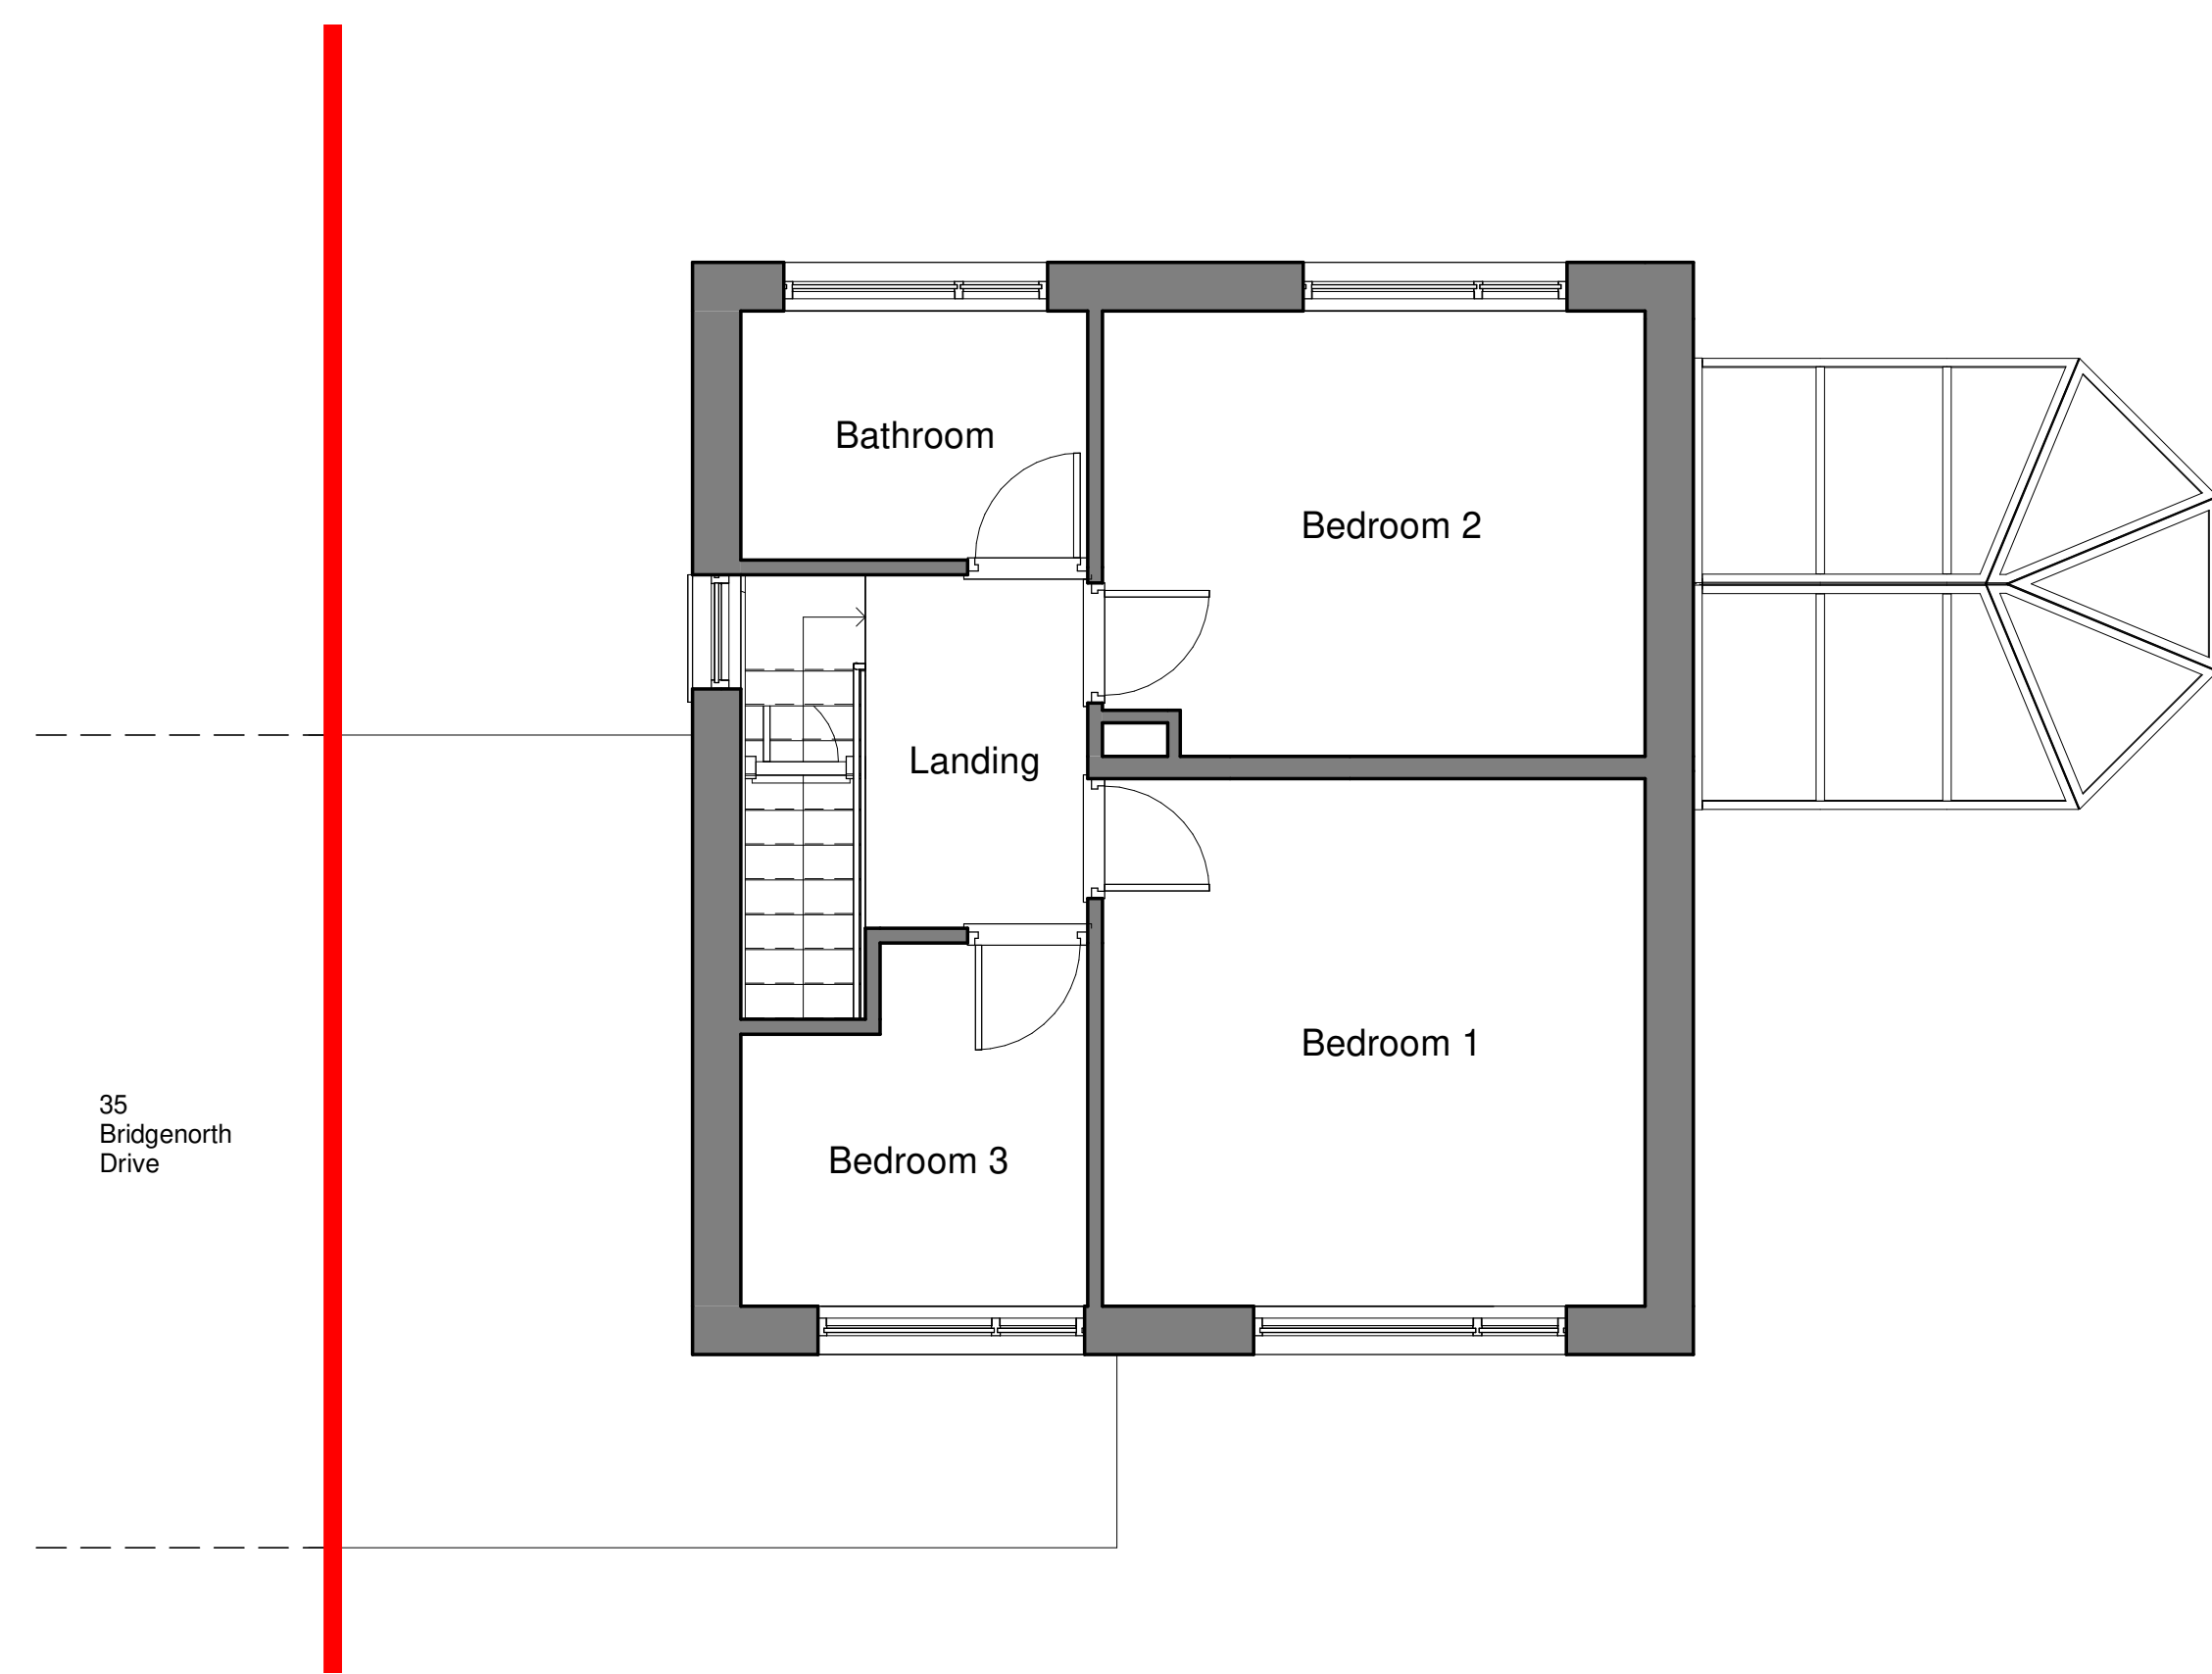


2 Existing Level 1
1 : 50

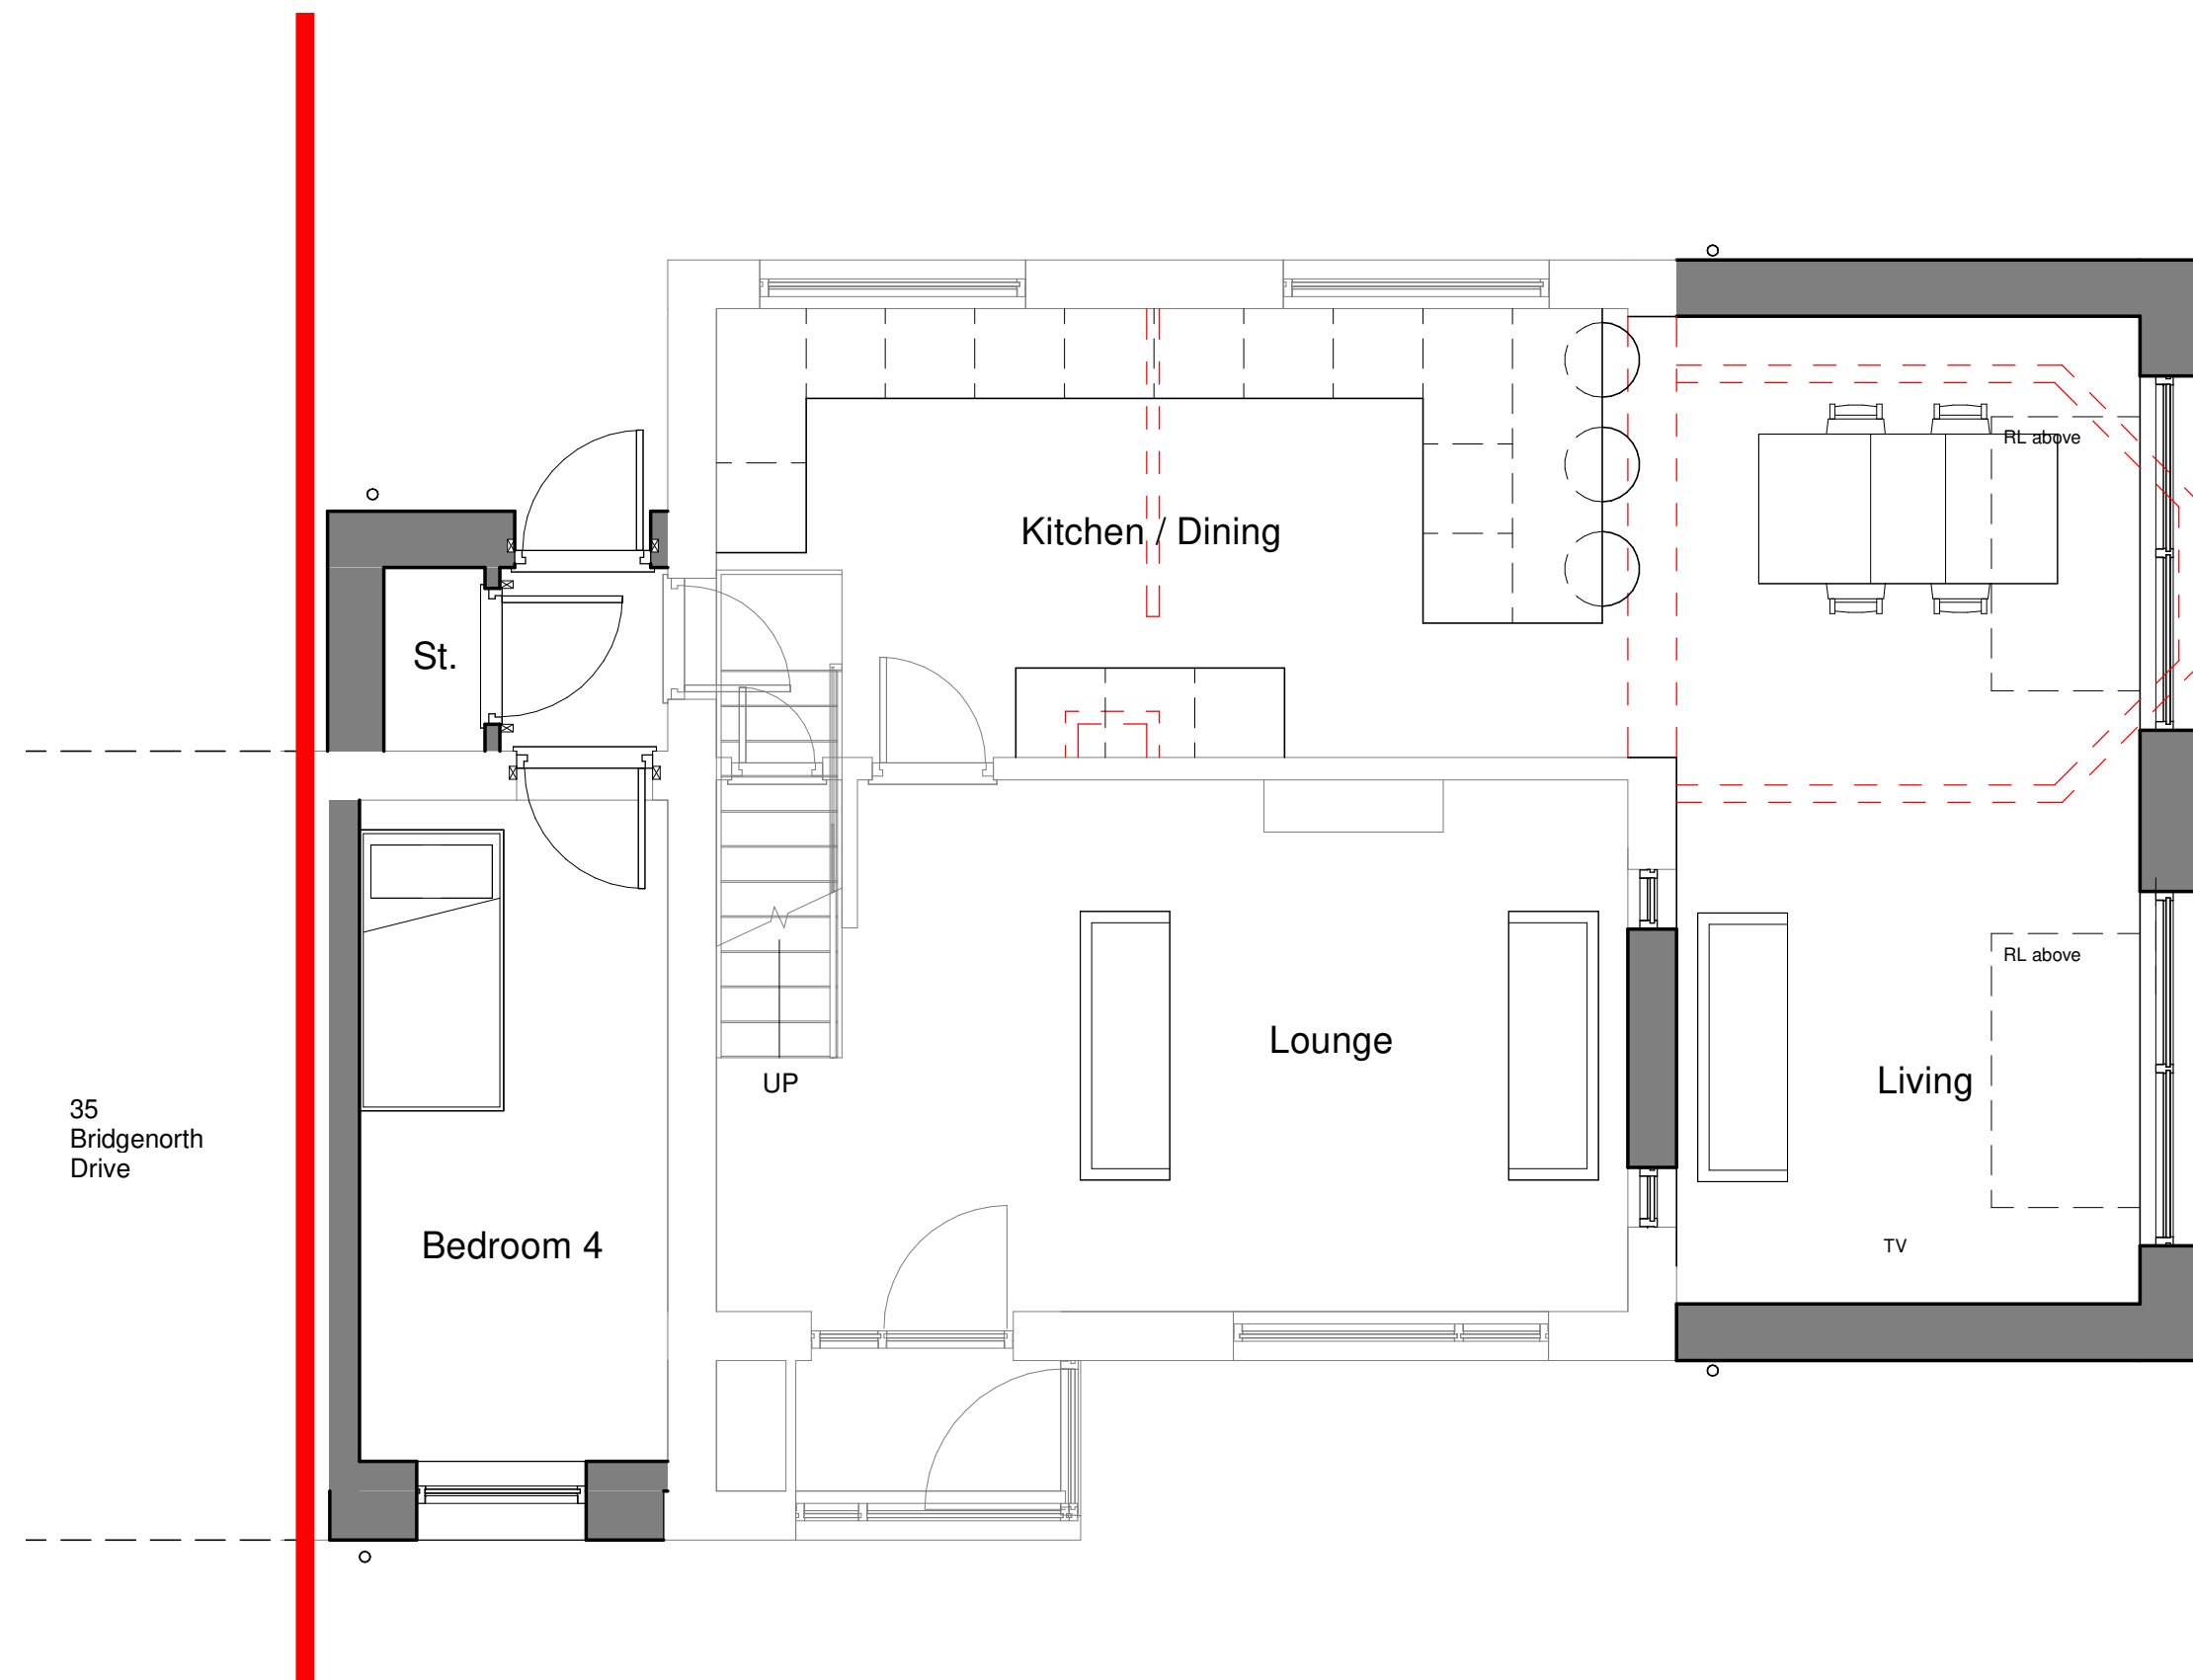

3 Proposed Level 0
1 : 50

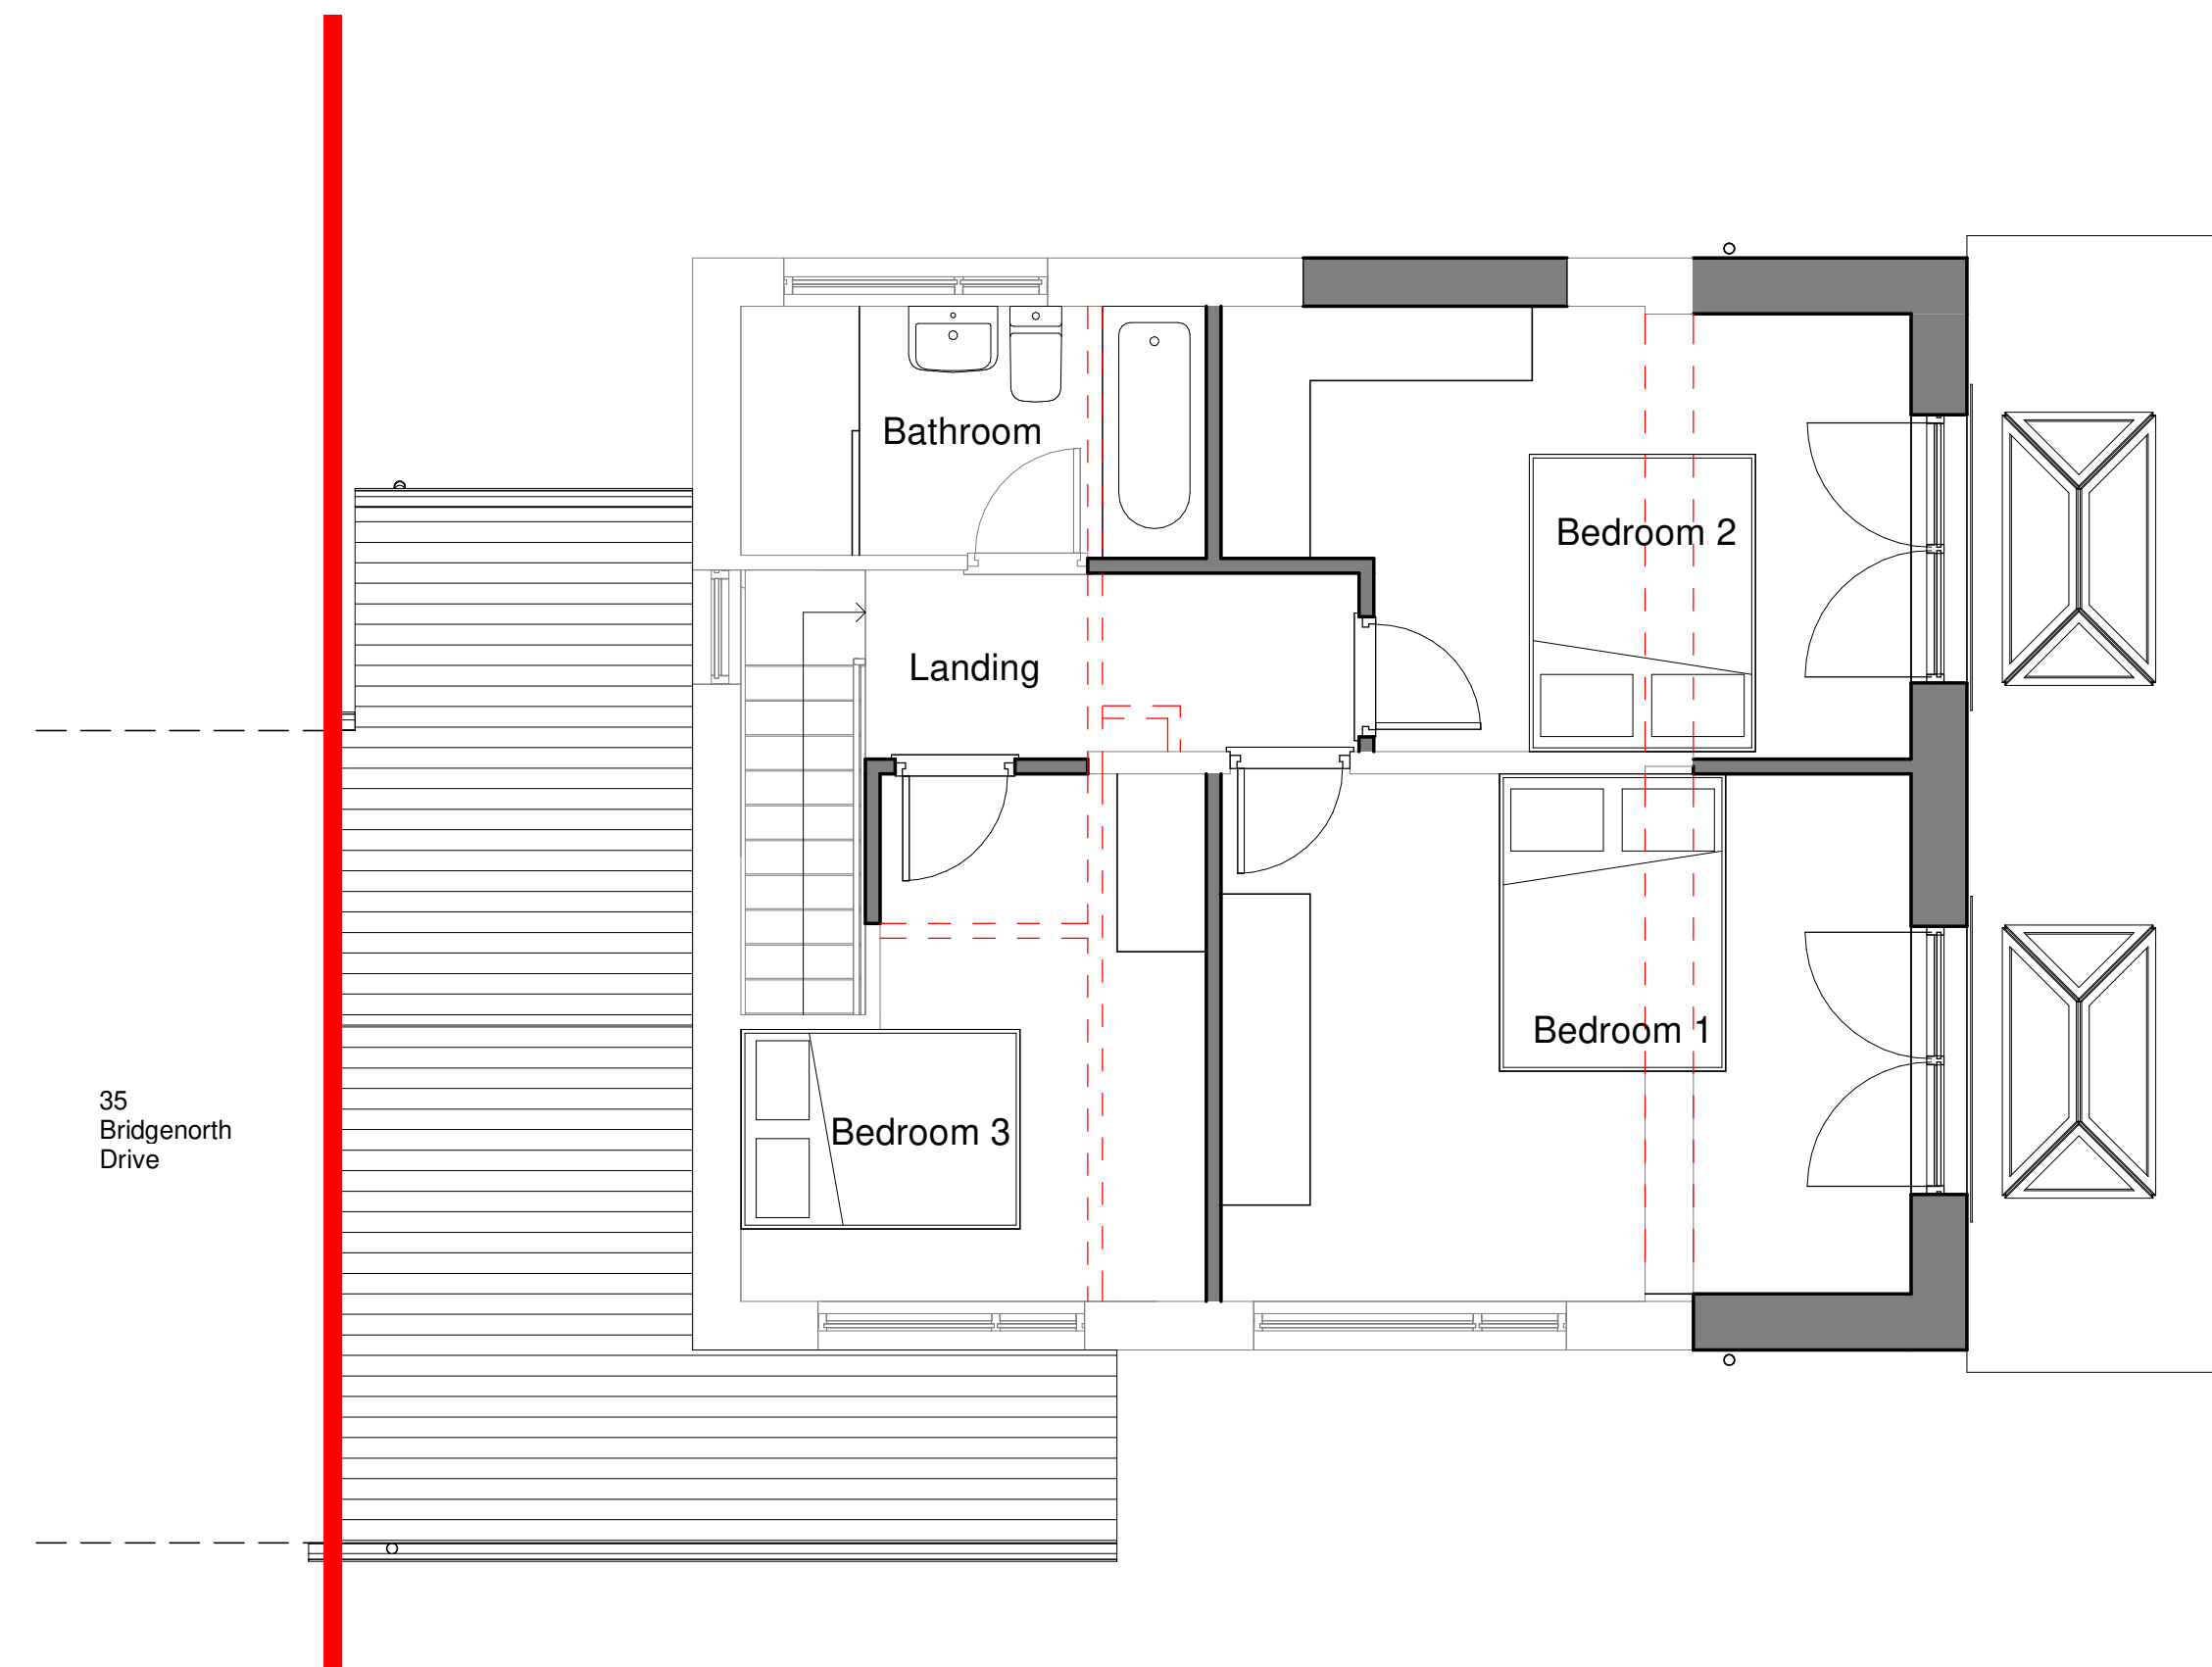

4 Proposed Level 1
1 : 50

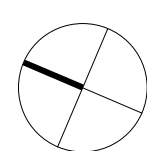

0m 1m 2m 3m 4m

CDM REGULATIONS 2015. All current drawings and specifications for the project must be read in conjunction with the Designer's Hazard and Environment Assessment Record. All intellectual property rights reserved.

Designed with reference to the surveys, information and reports listed: Ordnance Survey Promap, Licence number 100022432

James Kelly Architects Ltd t/a Solid Void – 16 Woolfenden Way, Wardle, OL12 9SS
Tel: 07949448088 – Email: solidvoid@outlook.com – Web: www.solidvoid.co.uk -
Company No. 08545034

Rev	Date	Description
-	19.07.25	First Issue
A	20.07.25	Second Issue
B	31.08.25	Planning Issue
C	07.09.25	Revised Design
D	30.09.25	Revised Design

Dwn	Ckd	Drawn	JK
		Checked	JK
		Date	JUL 2025
		Scale @ A1	1 : 50

**37 Bridgenorth Drive, Smithy
Bridge, OL15 0ES (2390)**
Existing and Proposed Plans

BND-SVA-ZZ-ZZ-DR-A-2005
REV D
PLANNING

SOLIDVOID