


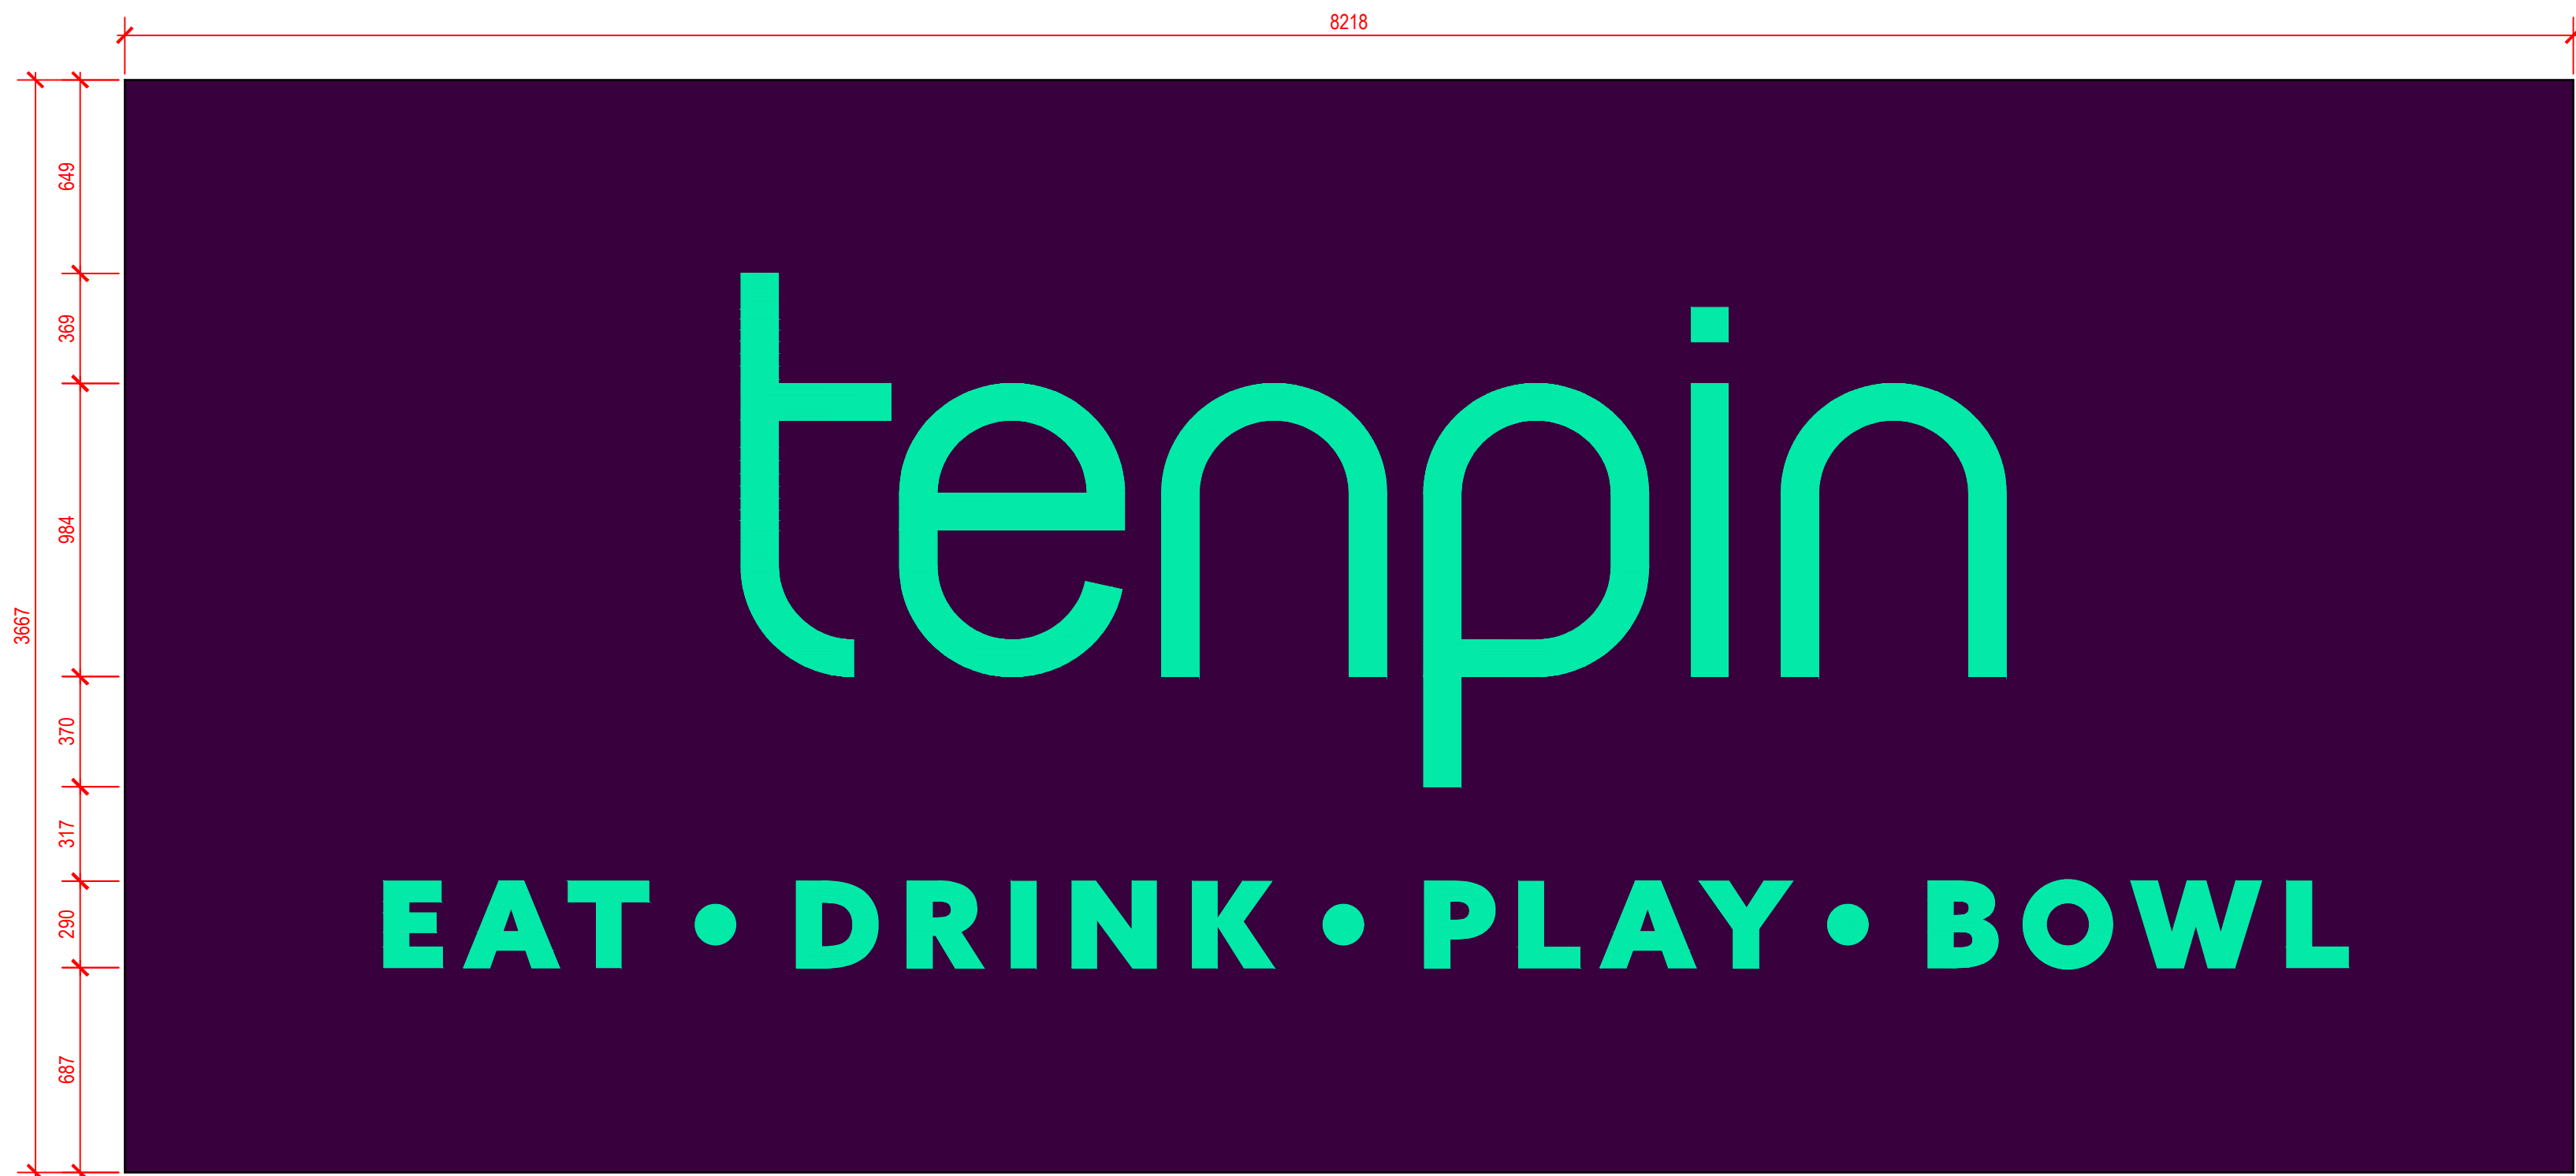

SIGN 1


SCALE 1:20 @ A1

100mm deep aluminium panel painted RAL 4007 (purple)

70mm deep aluminium letters painted PANTONE 3385C s/g (jade) with 5mm Opal acrylic faces, on 30mm spacers painted RAL 4007. Faces backed with translucent vinyl to match PANTONE 3385C.

5 year LED to letters to give face and halo illumination.

Note:
All dimensions subject to site survey.

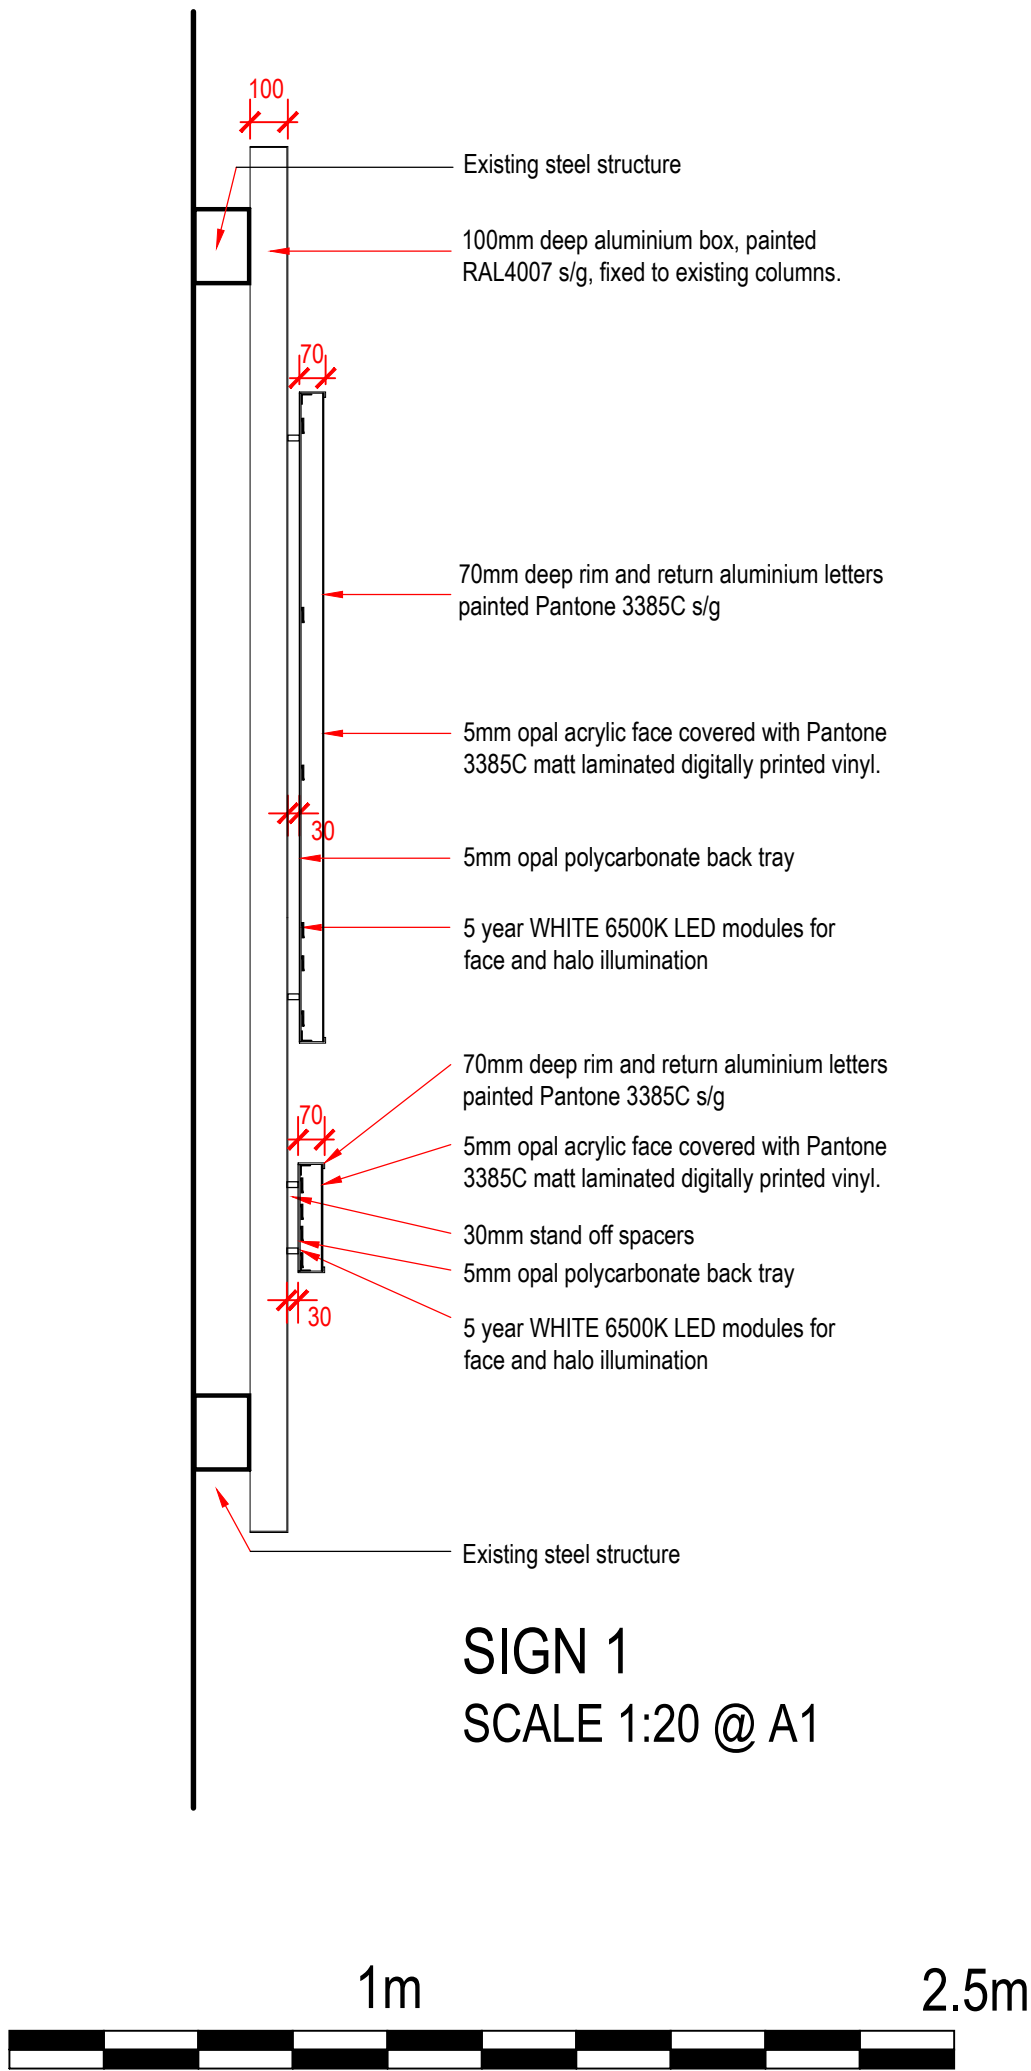

SIGN 1

SCALE 1:20 @ A1

REVISION	DATE
bignell shacklady ewing Architects Interior Designers 95 Spencer Street, Birmingham, B18 6DA 0121 523 1121 www.bignellshackladyewing.com	
Client	TENPIN
Job	ROCHDALE
Drawing Title	SIGNAGE DETAILS
Scale	1:50 @ A1
Date	MARCH 2025
Drawn By	MIW
Job Number	2025-2099
Drawing Number.	2099-202
Status	Preliminary
Copyright is reserved by them and the drawing is issued on the condition that it is not copied either wholly or in part without the consent in writing of Bignell Shacklady and Ewing Ltd. Figured dimensions to take preference over those scaled. All dimensions to be checked on site before commencement of any work or shop drawings. This drawing is to be used in conjunction with the specification when existing. RIBAChartered Practice	