


87-89 Red Lumb
Existing Rear Elevation

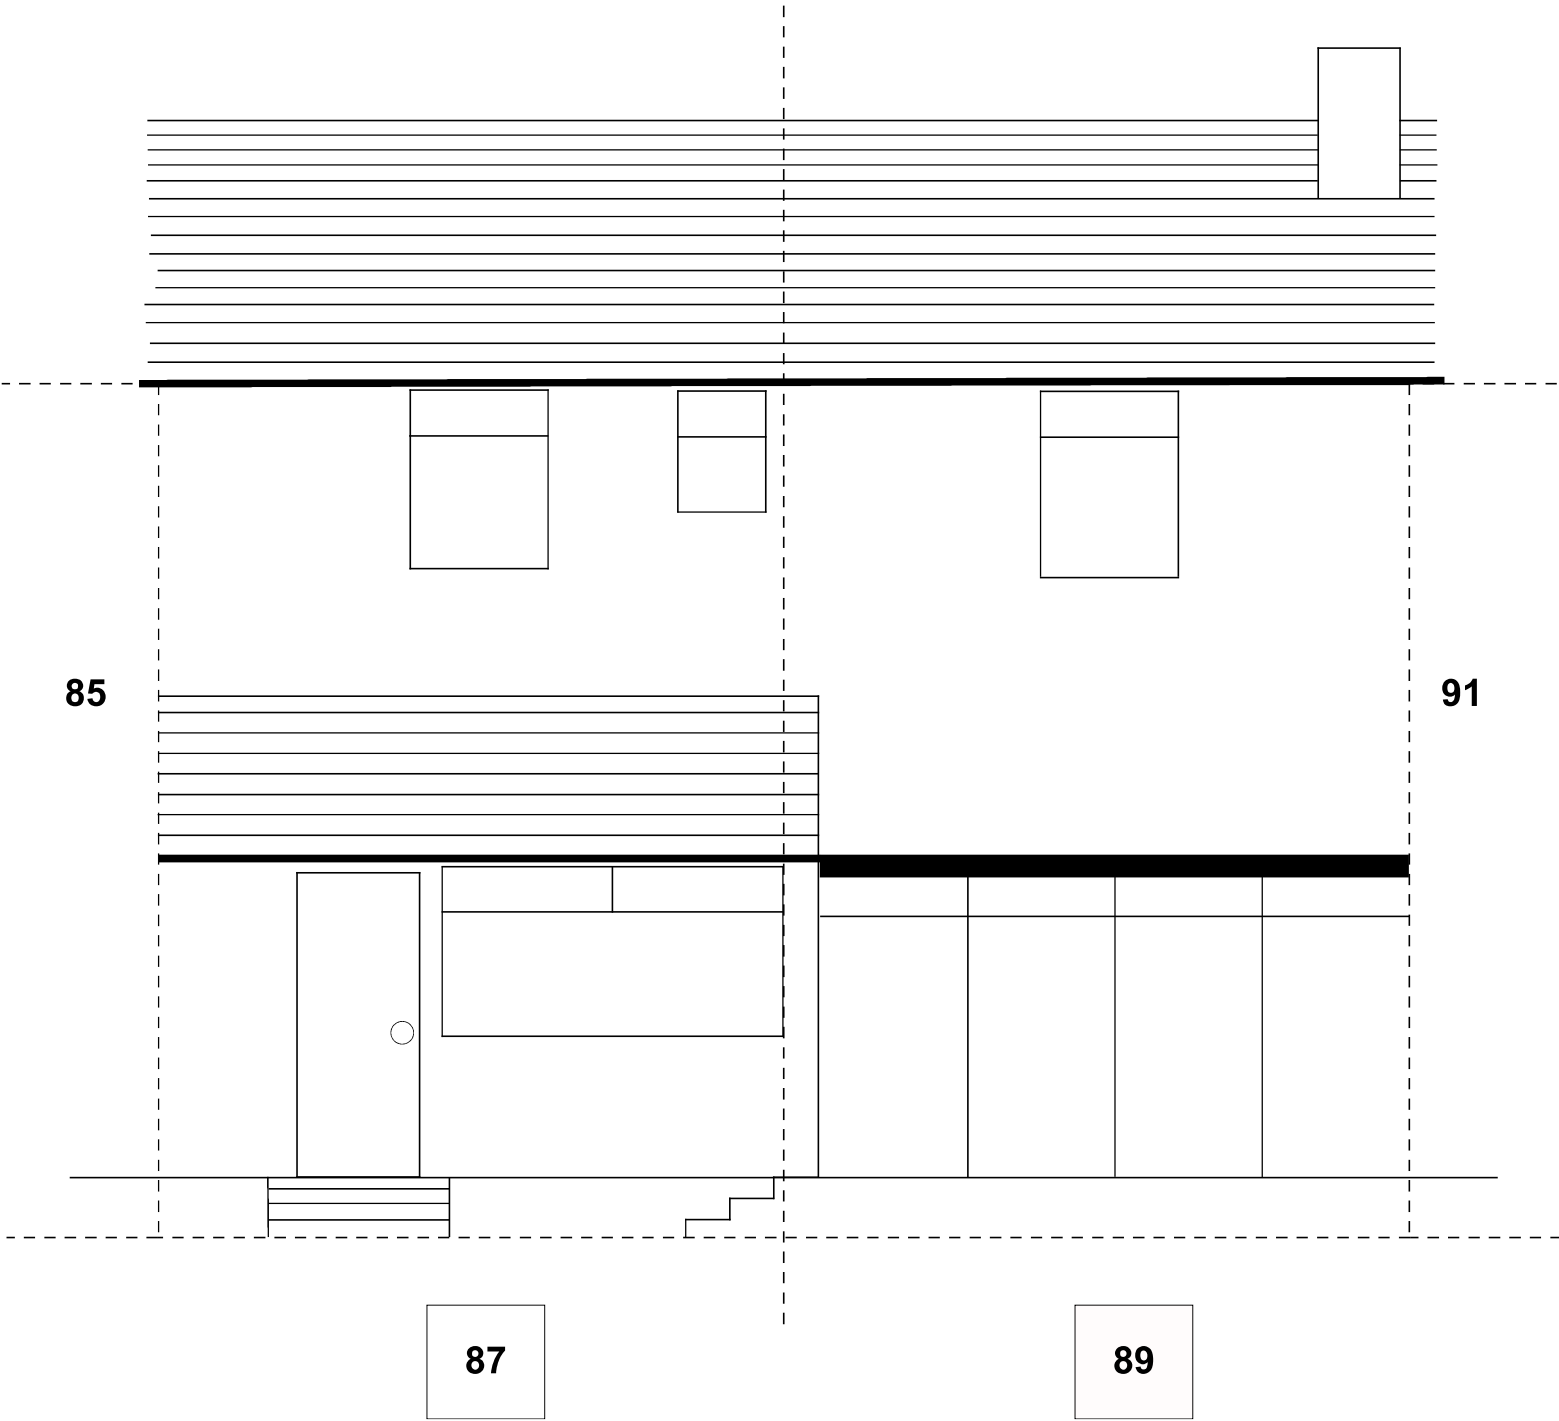

0 100 200 300 400 500 cm

1:50