




M62 J19 TEMPORARY SITE COMPOUND - SITE SECURITY HUT - ELEVATION A
SCALE @ A1 = 1:50

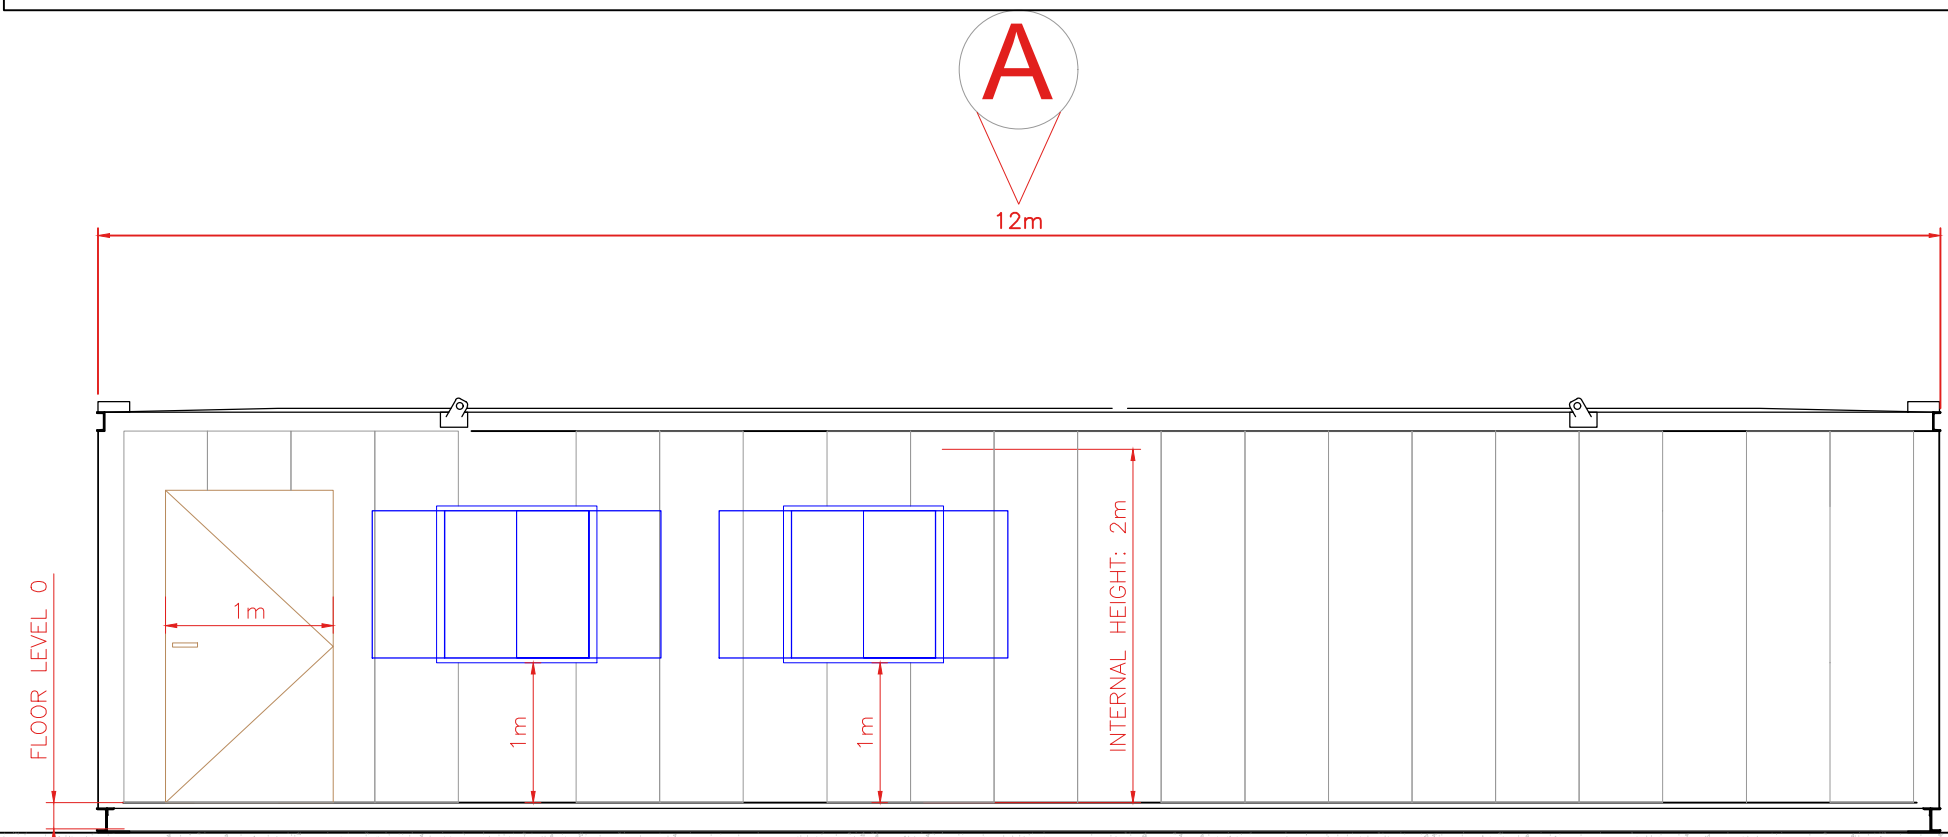


M62 J19 TEMPORARY SITE COMPOUND - SITE SECURITY HUT - ELEVATION B
SCALE @ A1 = 1:50

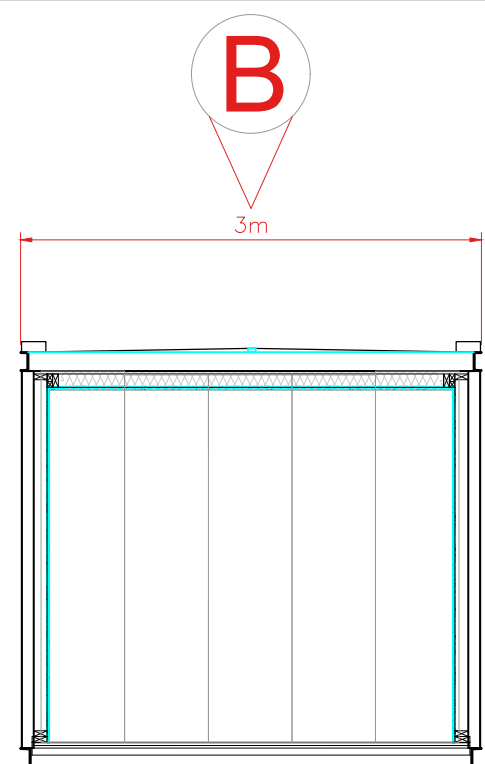


M62 J19 TEMPORARY SITE COMPOUND - SITE SECURITY HUT - ELEVATION C
SCALE @ A1 = 1:50

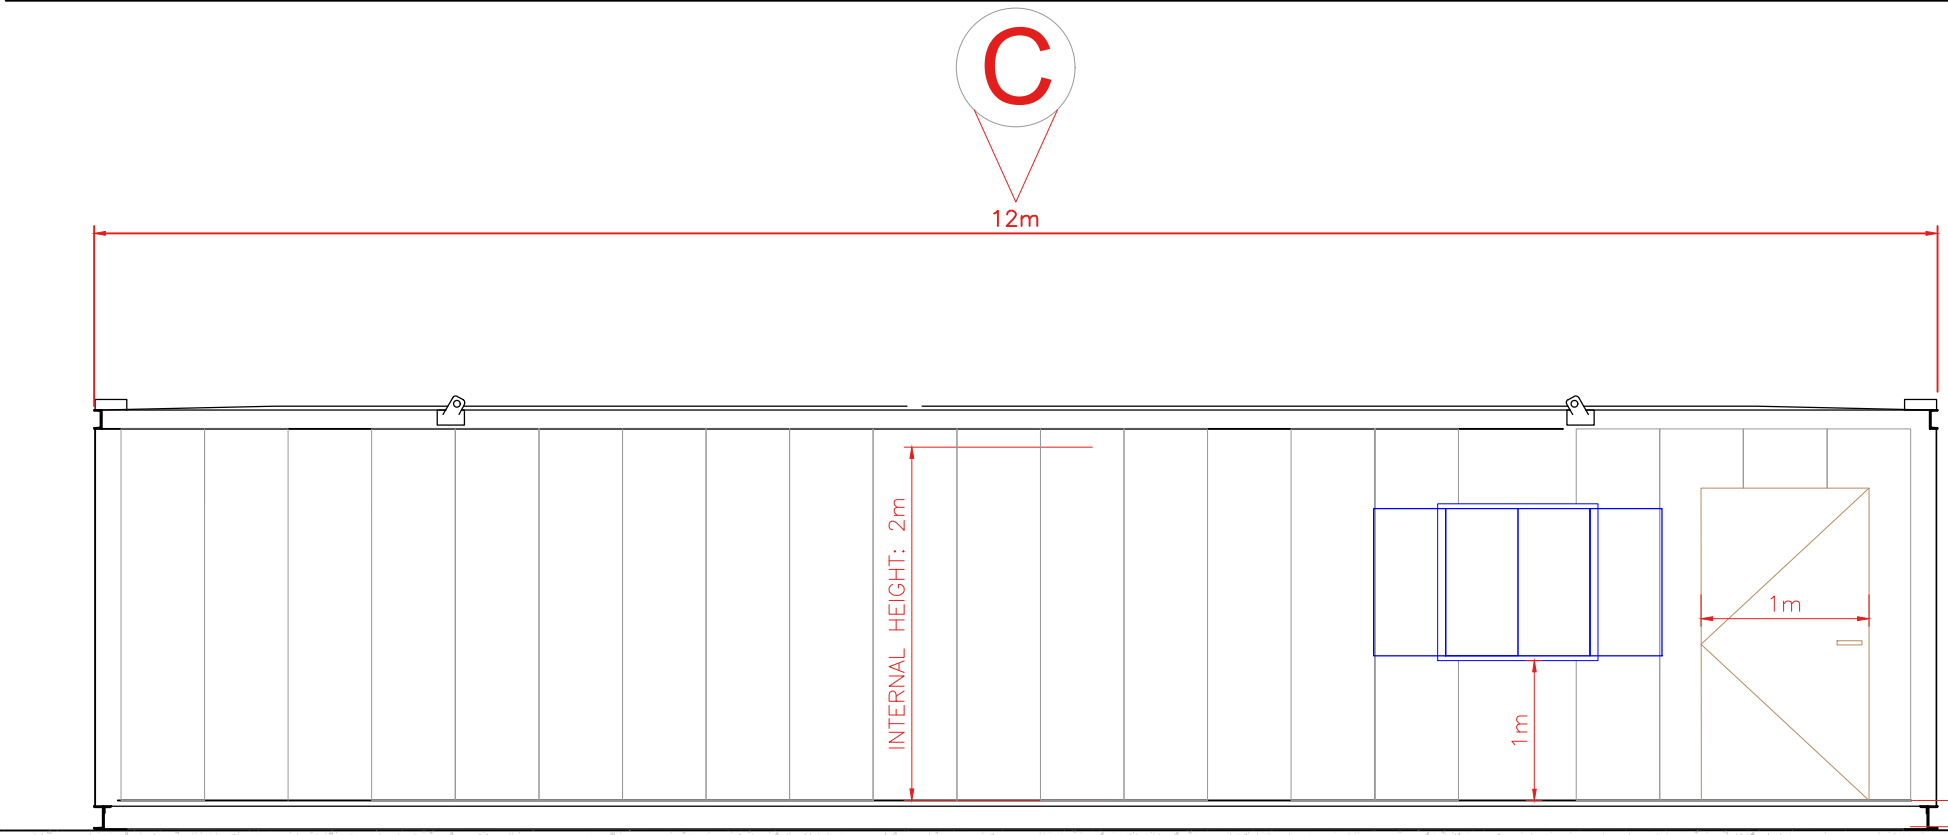

M62 J19 TEMPORARY SITE COMPOUND - SITE SECURITY HUT - ELEVATION D
SCALE @ A1 = 1:50

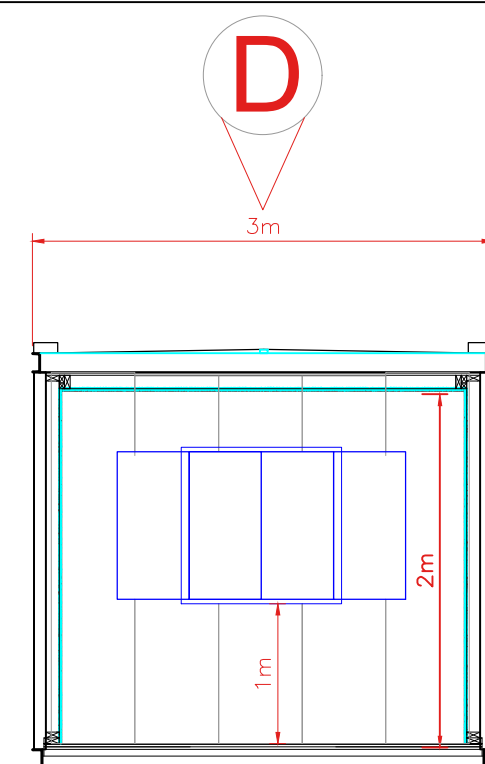

M62 J19 TEMPORARY SITE COMPOUND - SITE SECURITY HUT PLAN VIEW
SCALE @ A1 = 1:250

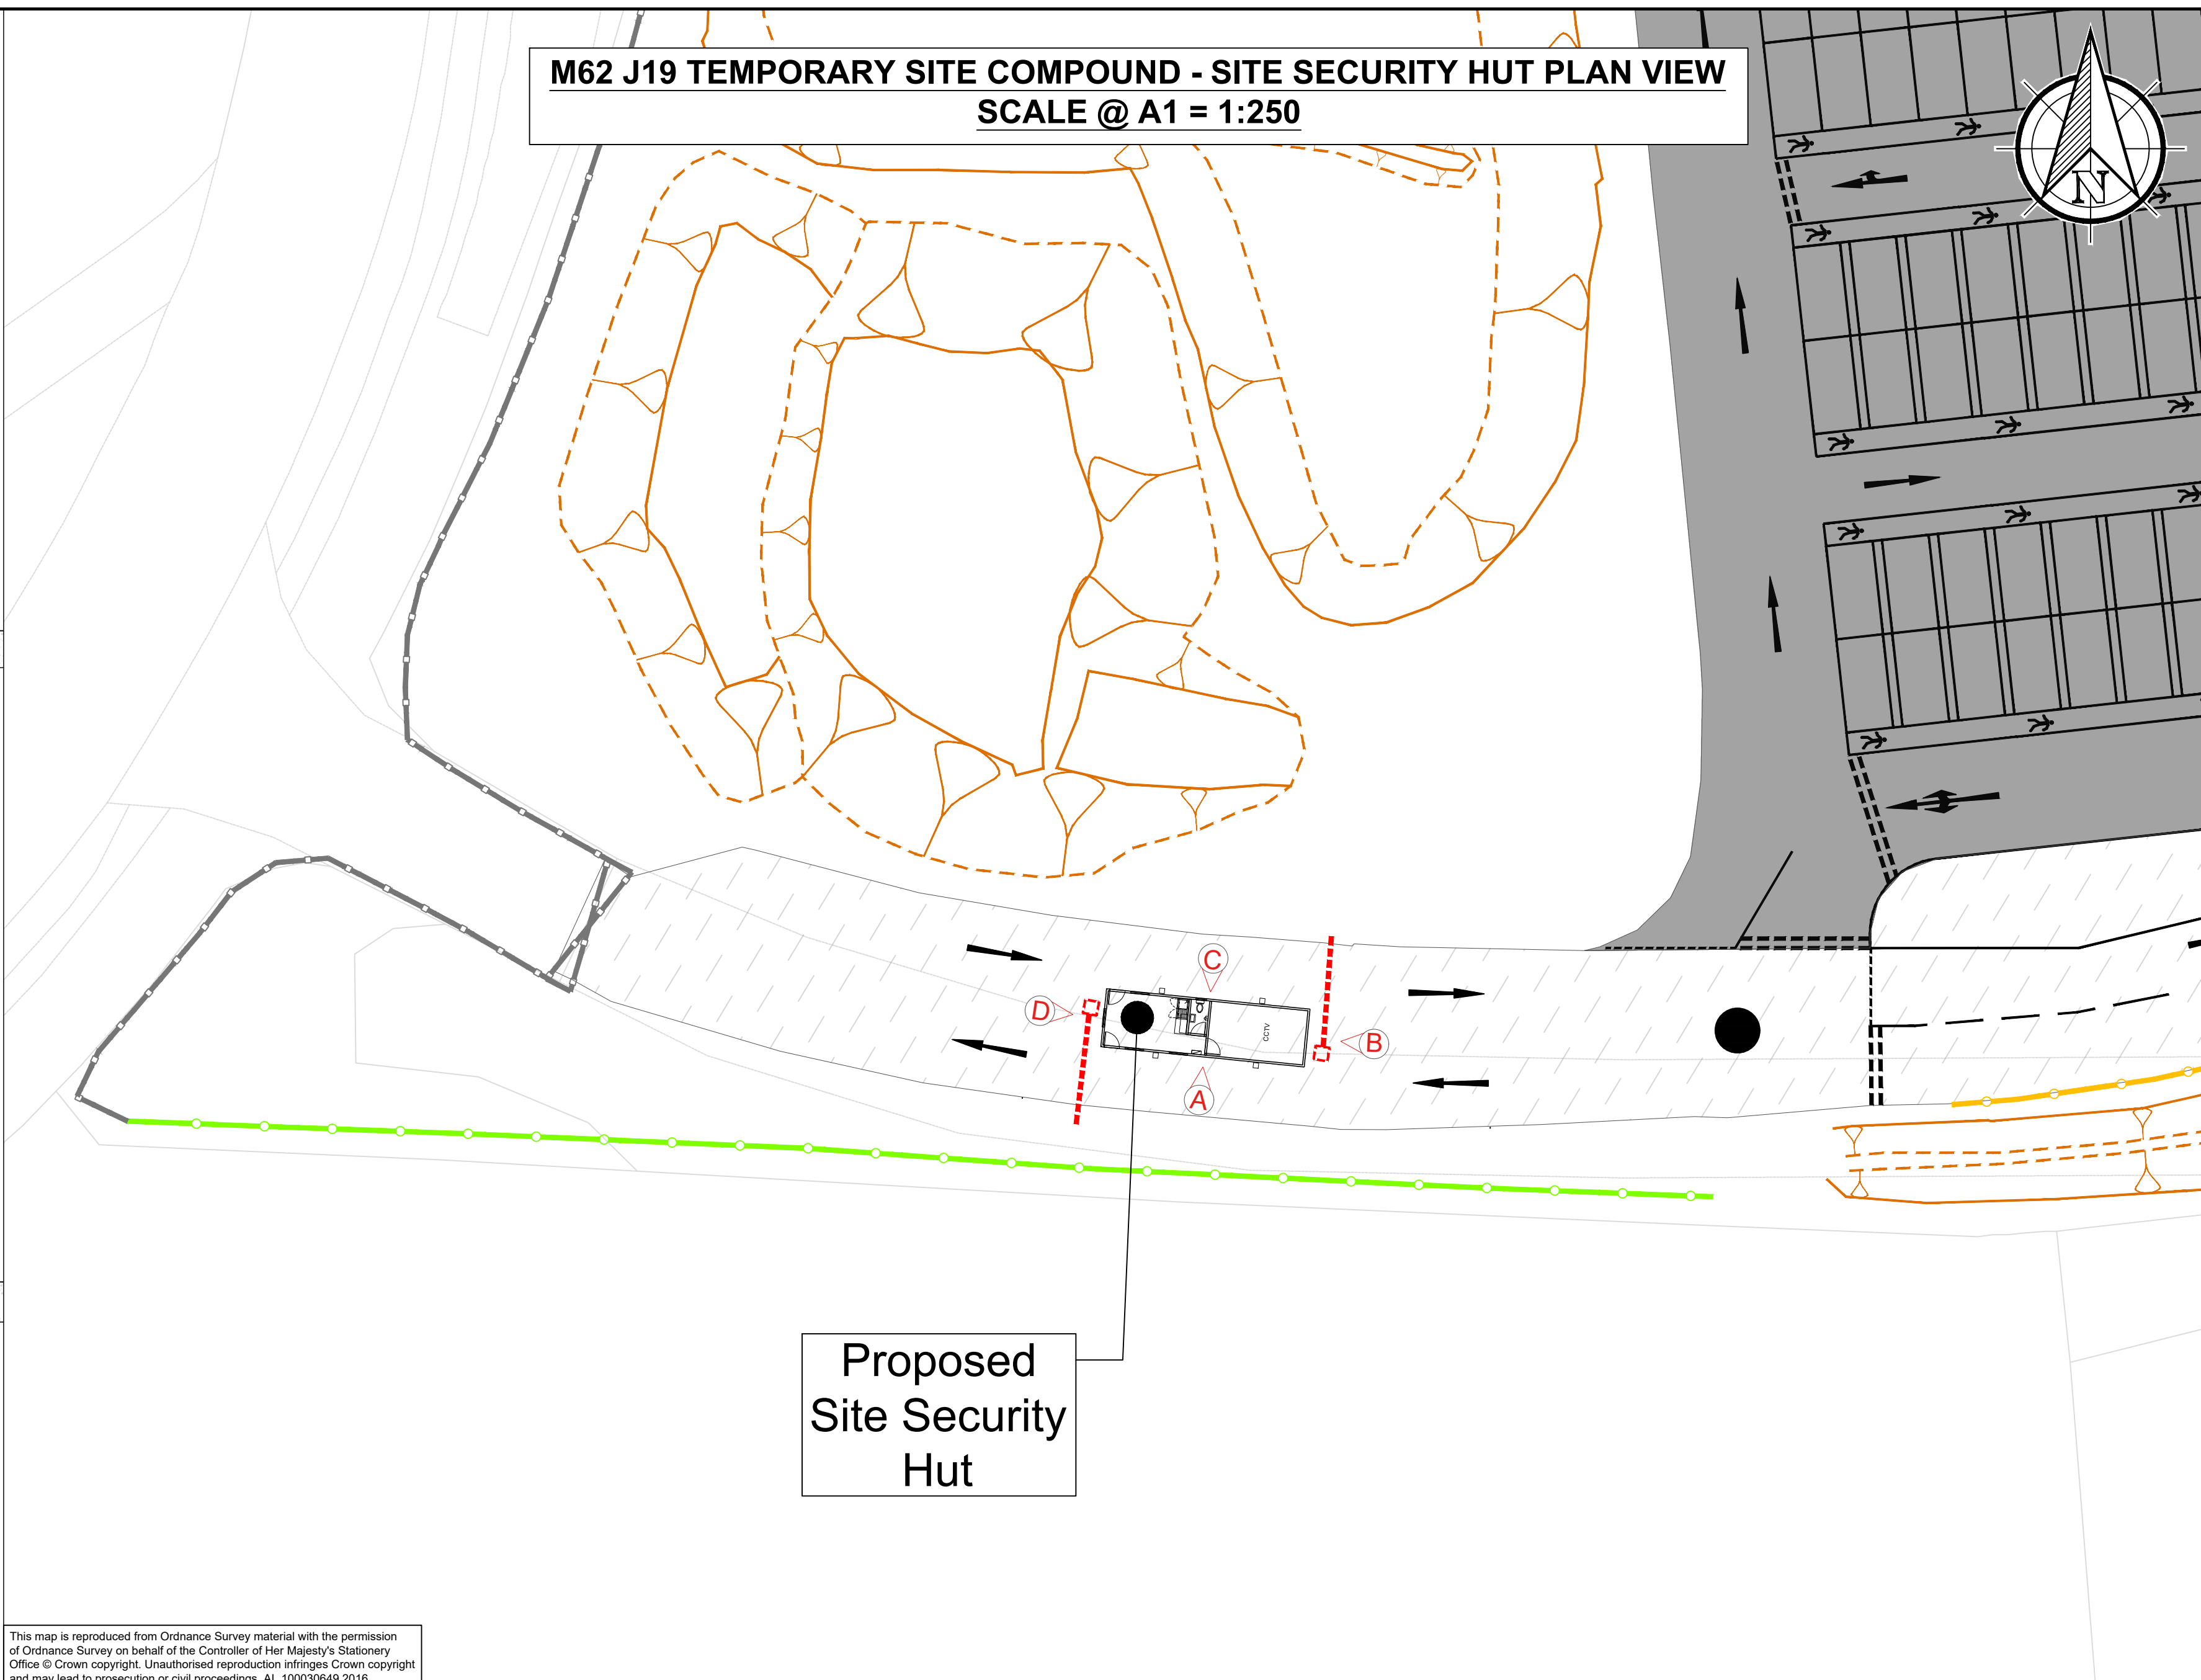

This map is reproduced from Ordnance Survey material with the permission of Ordnance Survey on behalf of the Controller of Her Majesty's Stationery Office © Crown copyright. Unauthorised reproduction infringes Crown copyright and may lead to prosecution or civil proceedings. AL 10003649 2016

NOTES

- All dimensions are in metres unless noted otherwise.
- Please refer to dwg.No. HE548642-COS-LDC-SII_MLT-DR-W-0003 for the Junction 19 Temporary Site Compound Layout displayed in the plan view window of this drawing.

PLAN VIEW KEY

	Existing Ground (Ordnance Survey)		Existing Pallisade Fencing
	Existing Top of Slope		Existing Pallisade Gate
	Existing Earthworks Tadpole		Existing Palladin Fencing
	Existing Bottom of Slope		Existing Timber Post & Rail Fencing
	Existing Surfaced Car Park Access Road		Existing Road Markings
	Existing Existing Surfaced Access Road		Proposed Security Barrier

Drawing Status			FOR STAGE APPROVAL			Suitability Code			
						S4			
P02	ISSUED FOR PLANNING APPLICATION					16/10/25	TR	CS	SO
P01	ORIGINAL					08/10/25	TR		
Revision	Description					Date	Drawn	Ckd	Apvd
			Client						
									
Project Title									
TEMPORARY CONSTRUCTION COMPOUND AT M62 JUNCTION 19									
Drawing Title									
PROPOSED SECURITY HUT ELEVATIONS									
Scale	Designed	Drawn	Checked	Approved					
AS SHOWN	TR	TR	CS	SO					
Original Size	Date	Date	Date	Date					
A1	08/10/25	08/10/25	15/10/25	15/10/25					
Drawing Number						Project Ref. No.			
NH PIN		Originator		Volume		Revision			
HE548642 - COS - LDC						P02			
SII_MLT - DR - W - 0015									
Location		Type		Role		Number			
© Copyright 2025 Costain Limited. The information contained in this document is the property of Costain. Use or copying of this document in whole or in part without the written permission of Costain constitutes an infringement of copyright.									