


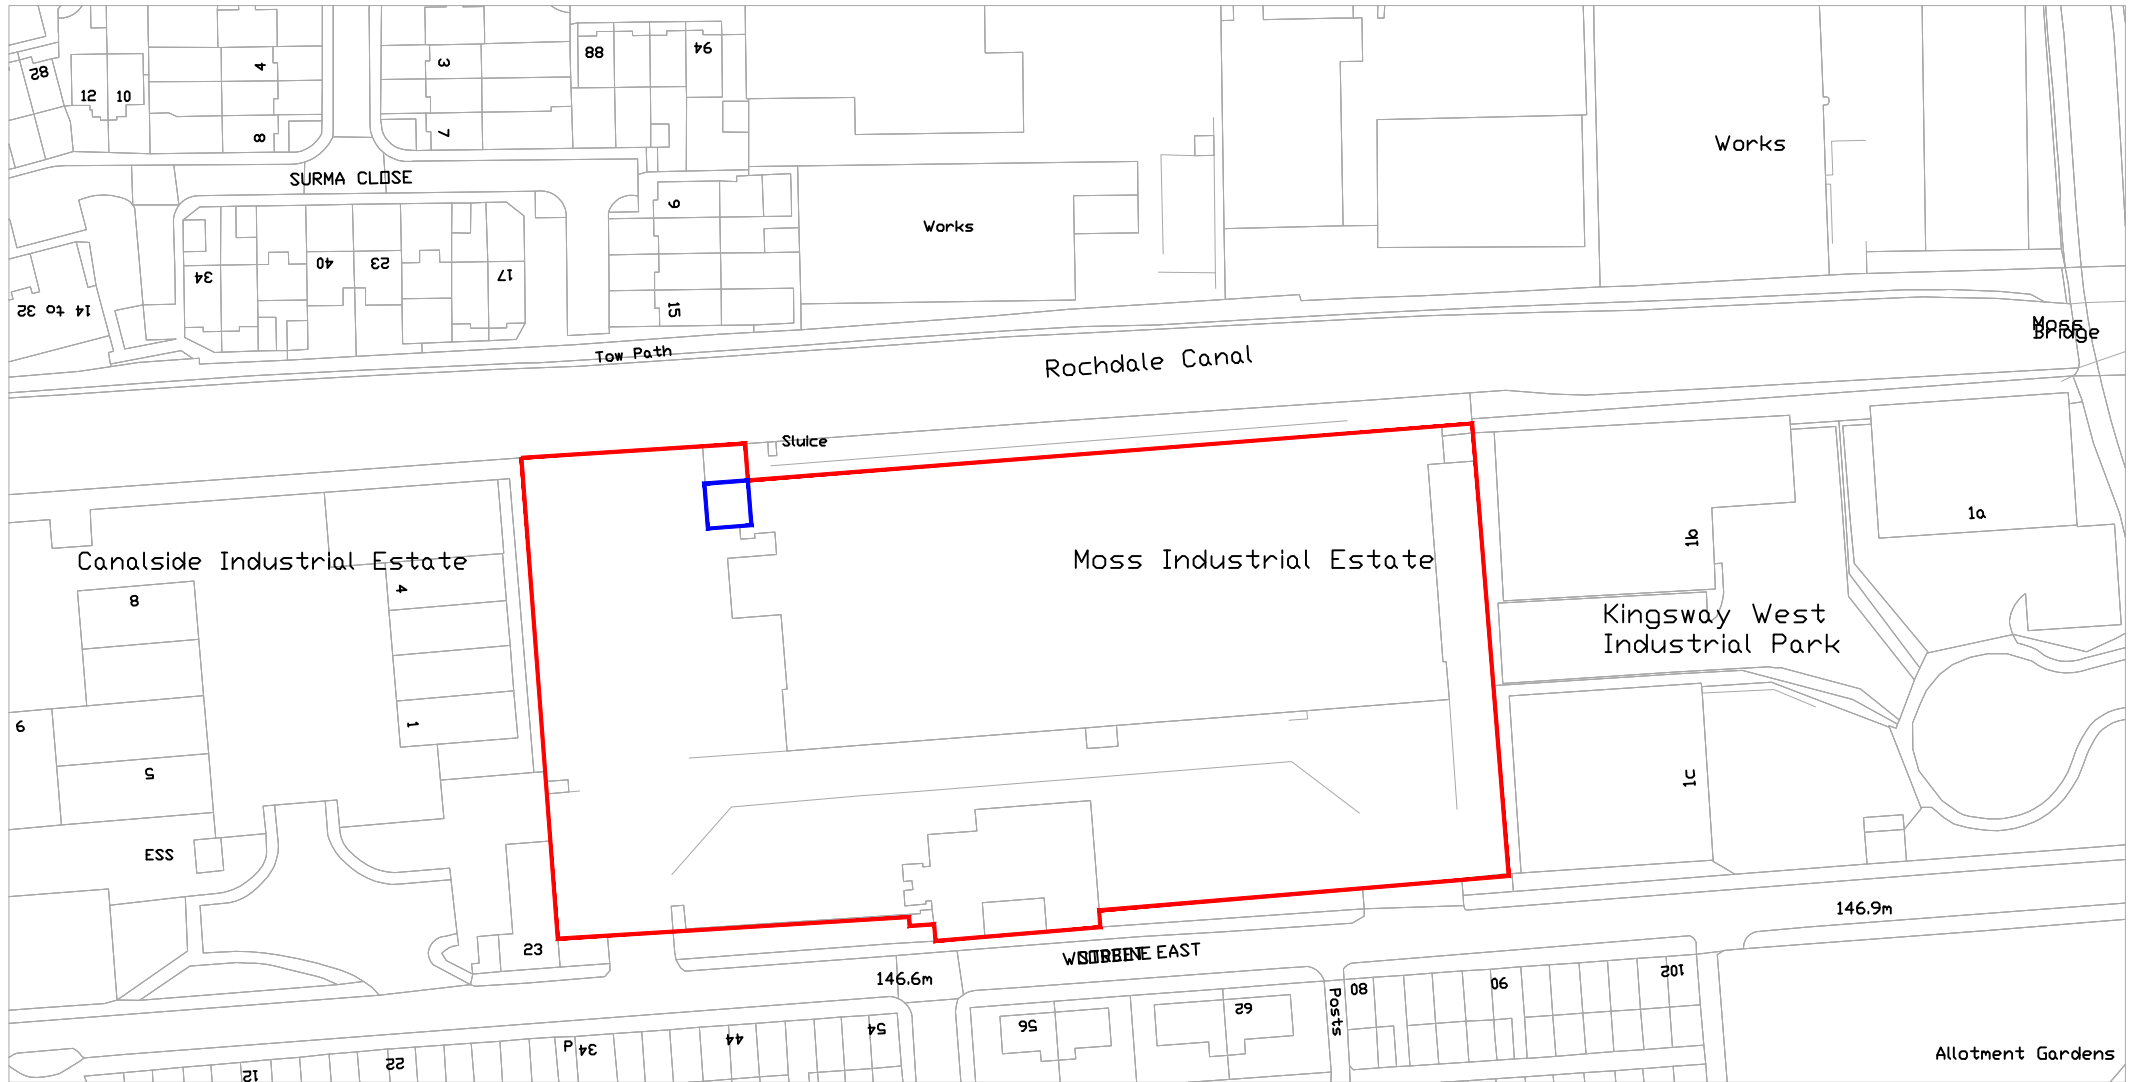

ReQuestAPIPlan
 Map number: TORQM25282135923770
 Title: Moss Mill Industrial Estate
 Map Produced by: BWP
 1. Crown copyright and database rights 2020 OS 100049566
 Project ID:
 Date of Production: 09-05-2020
 1 Year subscription from 09-05-2020 for 1 consultation



Site Boundary

Location of Proposed Works



Location Plan
 Moss Mill Industrial Estate,
 Rochdale, OL16 5LB
 Scale: 1:1250 @A4

This drawing is protected by copyright and remains the property of BWP Limited. Reproduction, in whole or in part, is prohibited without prior written consent. Do not scale this drawing. It is crucial that this drawing is reviewed alongside all associated specifications and schedules of work to ensure completeness. All dimensions and levels must be verified on-site, and any discrepancies should be reported to BWP Limited before commencing work or preparing site drawings.

Liverpool | Manchester | London | Telephone +44(0)161 236 8133

www.bwpconsultants.co.uk