


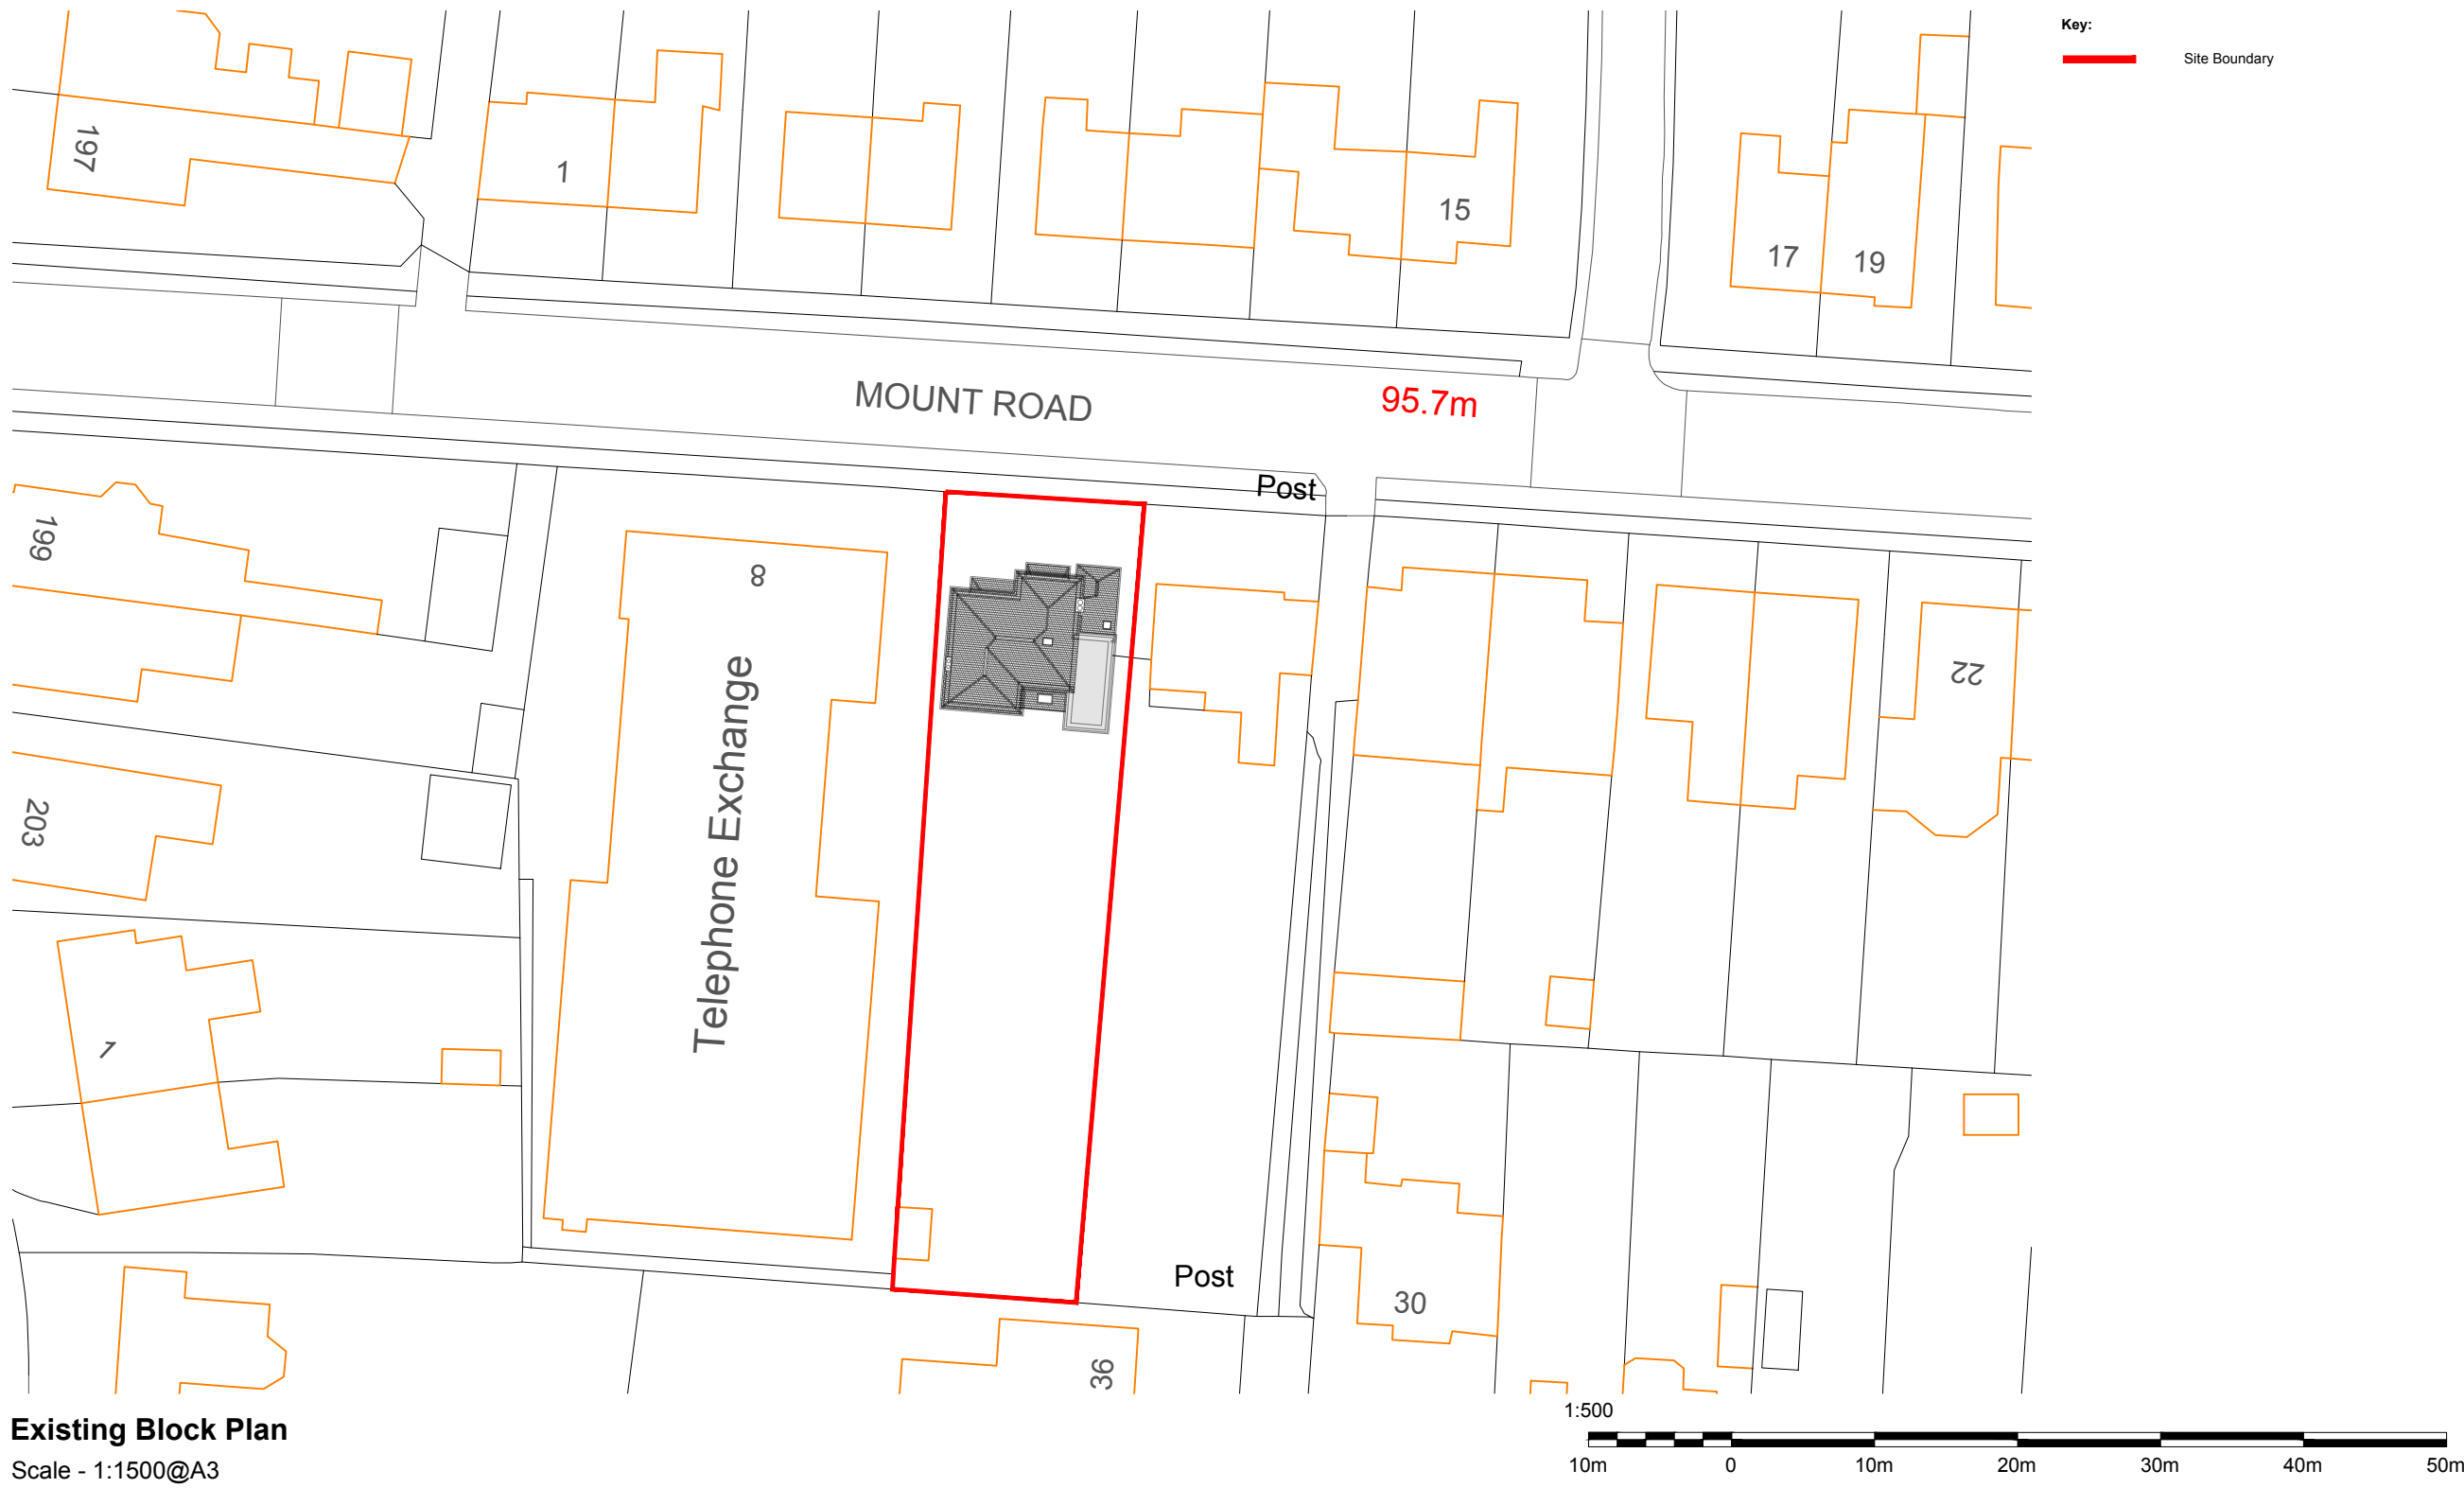

Existing Block Plan
Scale - 1:1500@A3