
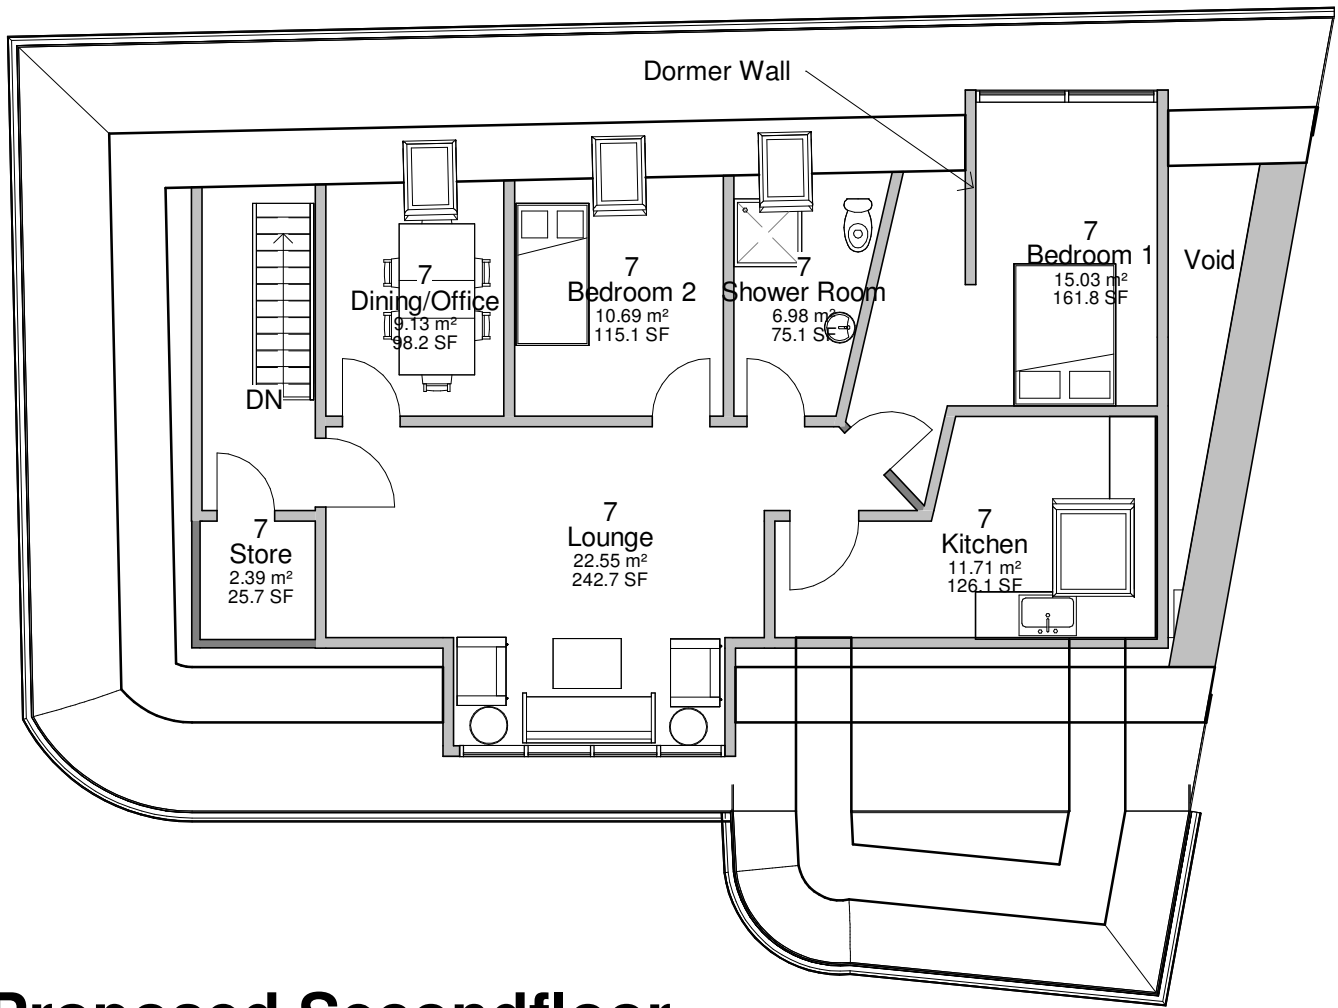
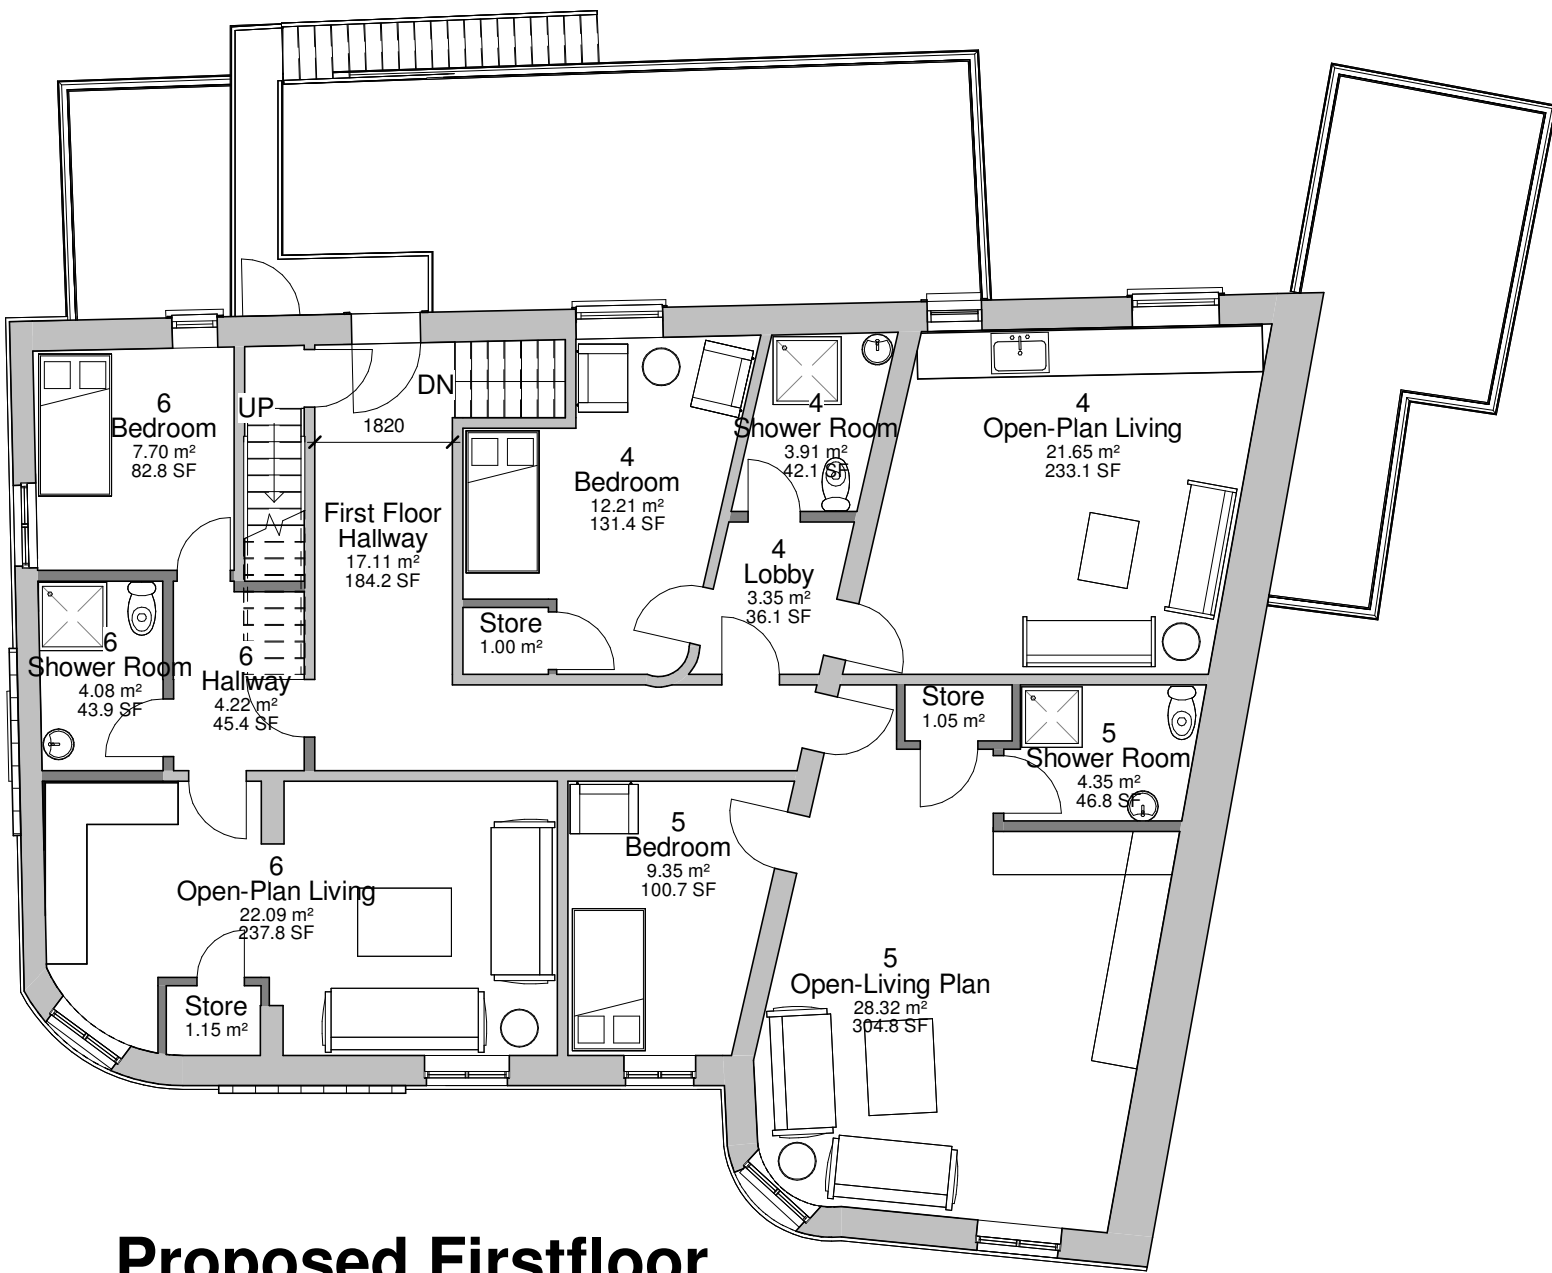


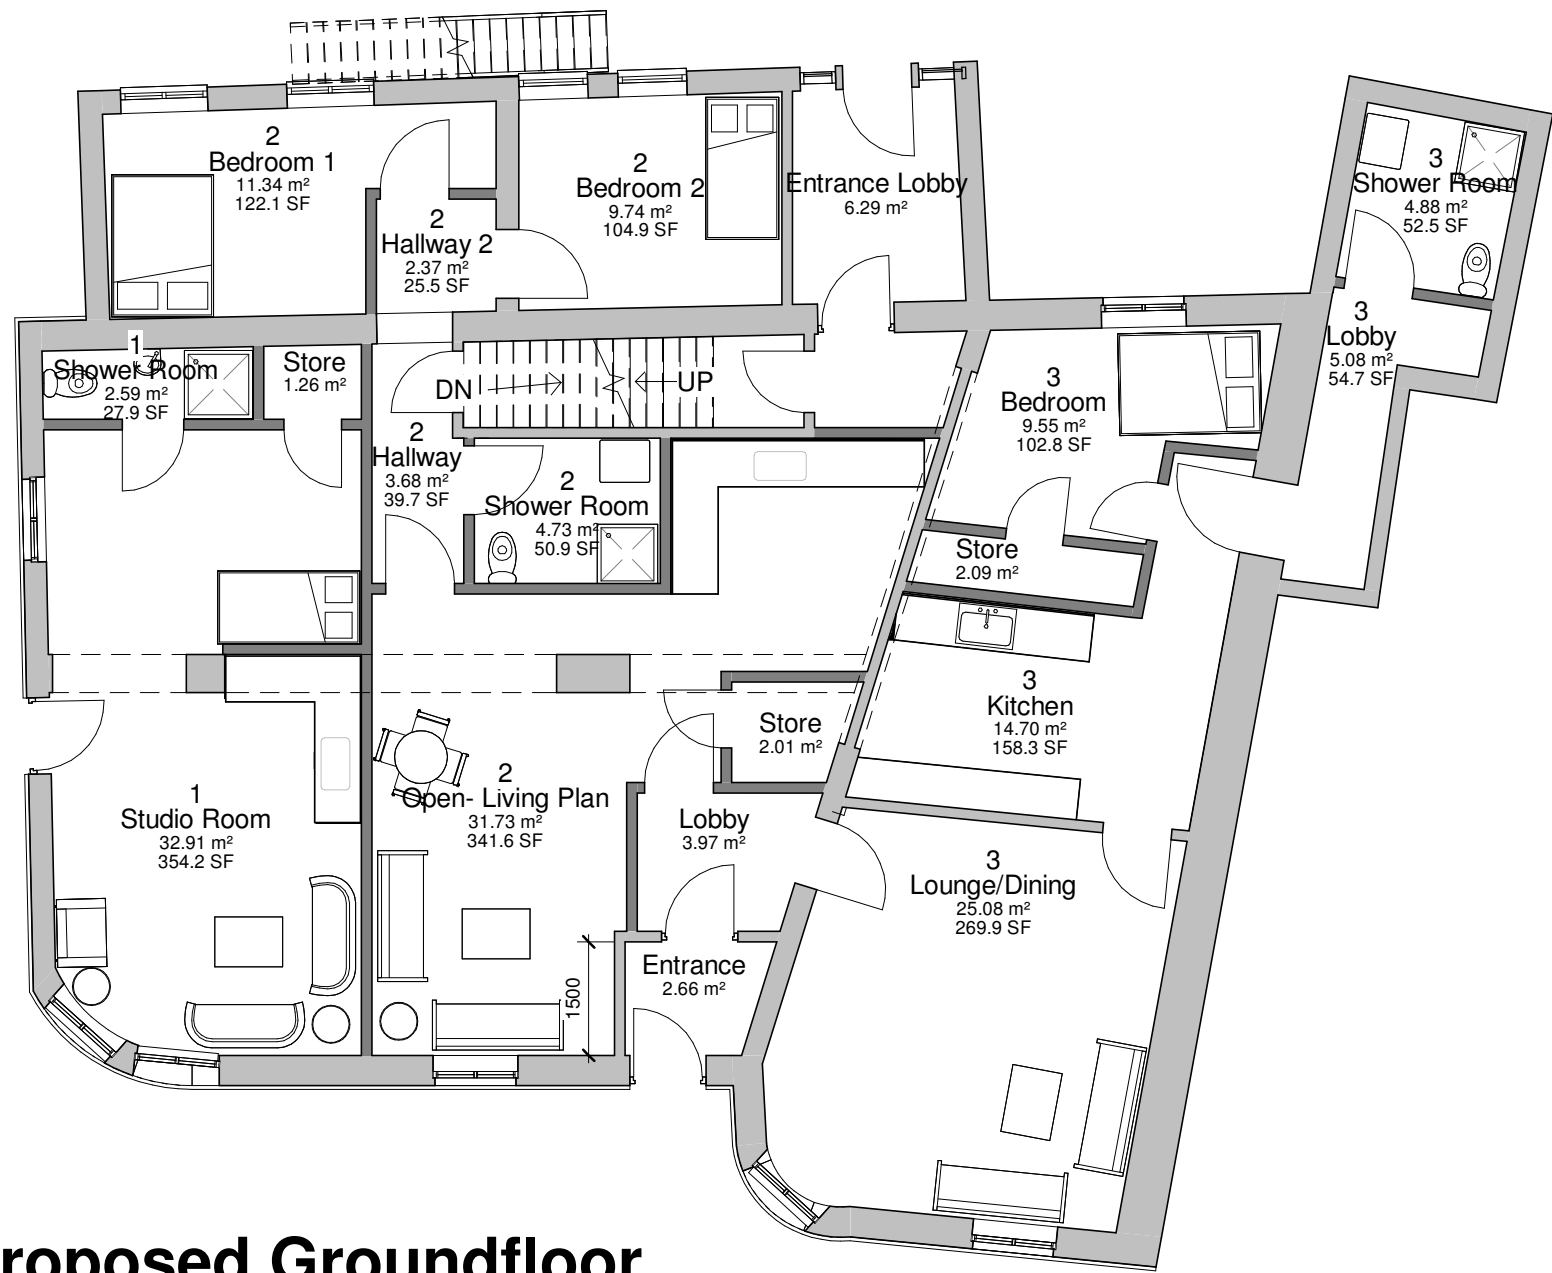

Scale: @ A1.
Do NOT scale from this drawing.
If in doubt, ask.
Dimensions must be checked by contractor before work is commenced.

This drawing remains the property of Belal Rashid Technical Architecture and should not be reproduced in full or in part without prior consent from Belal Rashid Technical Architecture.

Flat Number	Number of Bedrooms	No. of Bed Spaces (Persons)	Total Sq. Meters
1	1	1p	37m²
2	2	3p	63.6m²
3	1	2p	61.9m²
4	1	1p	42.4m
5	1	1p	43.3m²
6	1	1p	39.5m²
7	2	3p	65.9m²

Client: Rachel Garner
Project: Change of Use Project Address: The Cedar Tree Haugh Fold Newhay Milnrow Rochdale OL16 3RF
Drawing Name: Proposed Drawing Number: A104 Drawing Date: 04/04/25 Author: Belal Rashid Amendment Date: 16/9/25. 15/10/25

Belal Rashid Technical Architecture
11 Queen Street
Oldham
Greater Manchester
OL1 1RD

Email: belal.rashid@brta.co.uk
Tel: 0161 241 9650

