
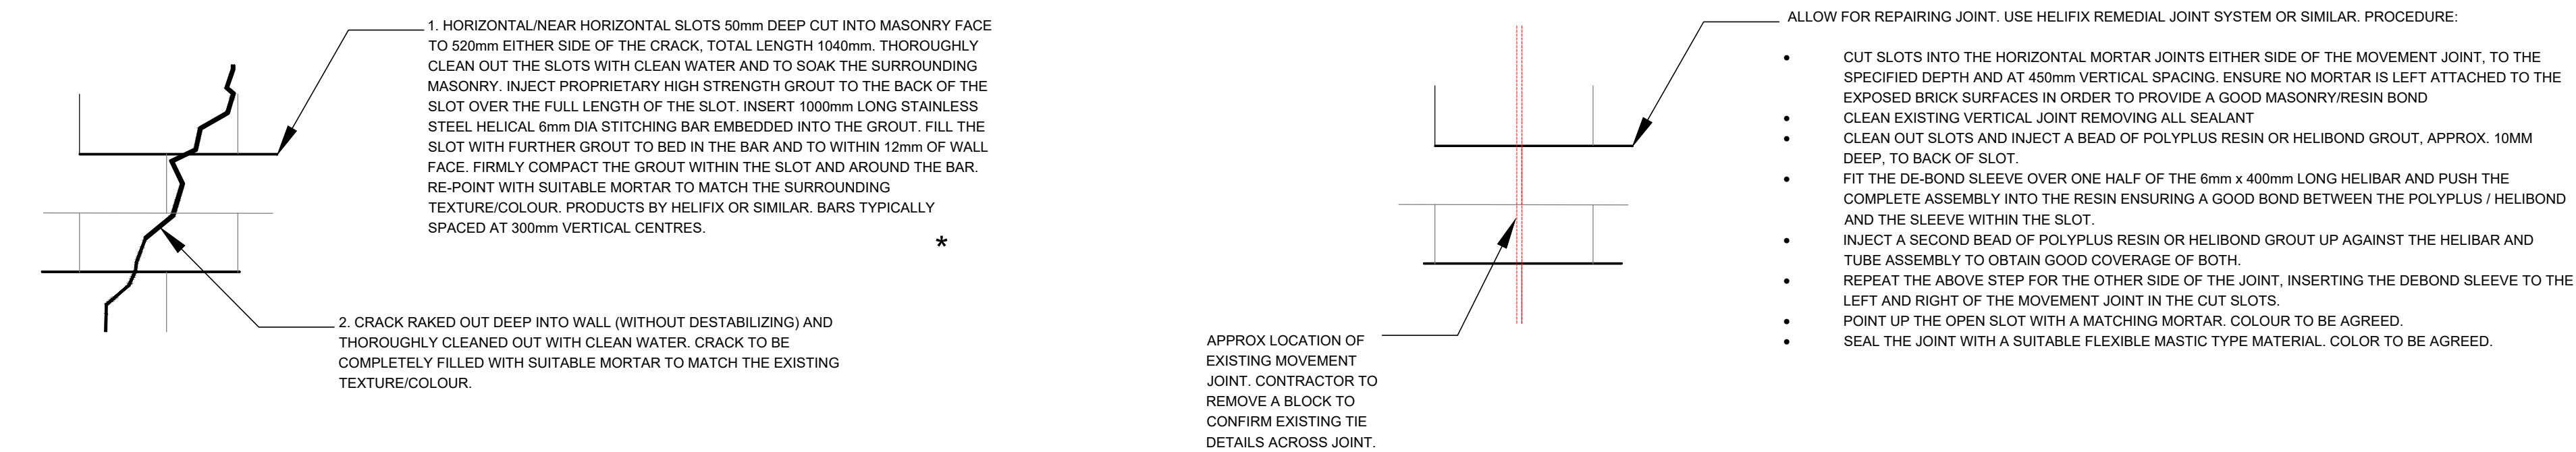


- GENERAL NOTES
- EXTENT OF REPAIRS TO BE CONFIRMED. FINAL EXTENT OF WORKS TO BE CONFIRMED FOLLOWING REMOVAL OF ROOF COVERING, HIGH LEVEL SURVEY.
 - SIZES OF REPAIRS GIVEN ON DRAWING ARE ESTIMATES AND WILL CHANGE DURING THE CONCRETE REMOVAL / REPAIR WORKS. ALLOWANCE SHOULD BE MADE FOR ADDITIONAL REPAIRS.
 - DRAWING TO BE READ IN CONJUNCTION WITH UK ANALYTICAL CONCRETE REPORT NUMBER. REPORT TO BE READ BY SPECIALISTS REPAIRS MORTAR / PAINT SUPPLIERS TO CHECK SUITABILITY OF THEIR PRODUCTS.

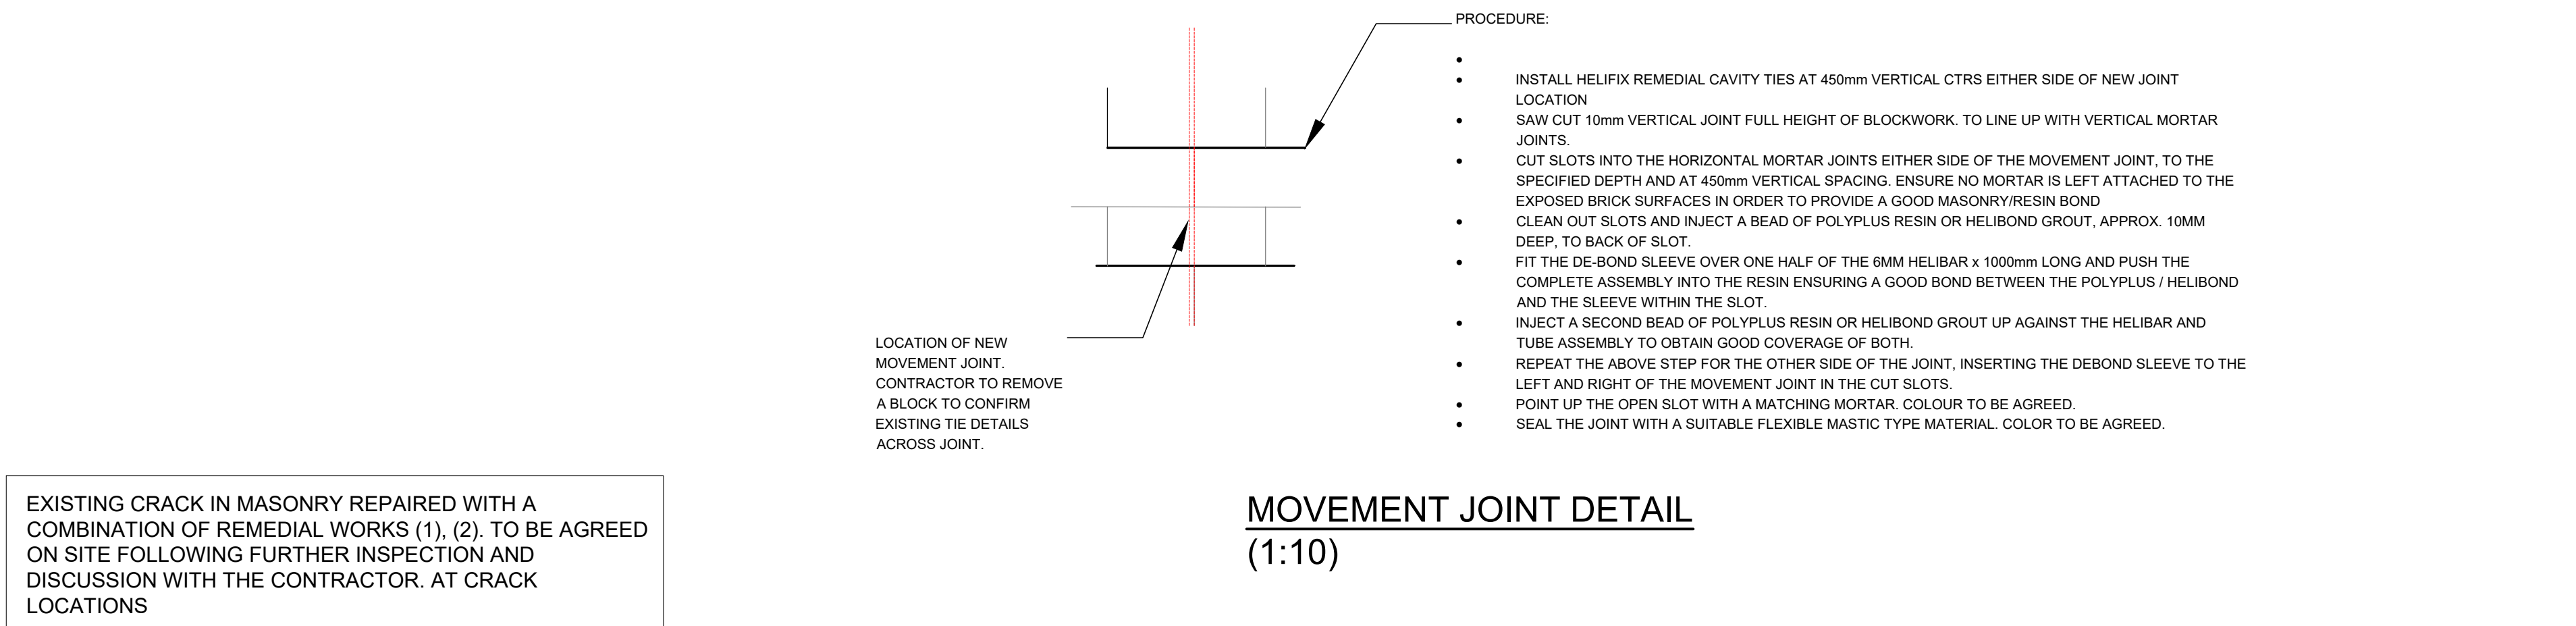

REV.	DATE.	REVISION.	BY.	CHK.
-		FIRST ISSUE.	CD	SJ
T01	23.08.24	REVISED FOLLOWING RECEIPT OF CONCRETE TEST REPORT	SDJ	TB
C01	05.09.25	LATEST DRAWINGS FOR CONSTRUCTION	SDJ	TB

Hopwood College

Milnrow Chapel

Proposed Concrete Repairs
Details and Methodology

Goodson Associates

Tel: +44 (0)113 369 7925
Fax: -
Email: leeds@goodsons.com
Web: www.goodsons.com

Consulting Civil, Structural & Transportation Engineers
Fountain House, 4 South Parade,
Leeds, LS1 5QX
Also at Aberdeen, Edinburgh and Glasgow.

CONSTRUCTION

DATE CREATED:	May 2024	SCALE:	1:100 @ A1
CONTRACT No:	P15715	DRAWING No:	220
		REV:	C01

