



AS PROPOSED

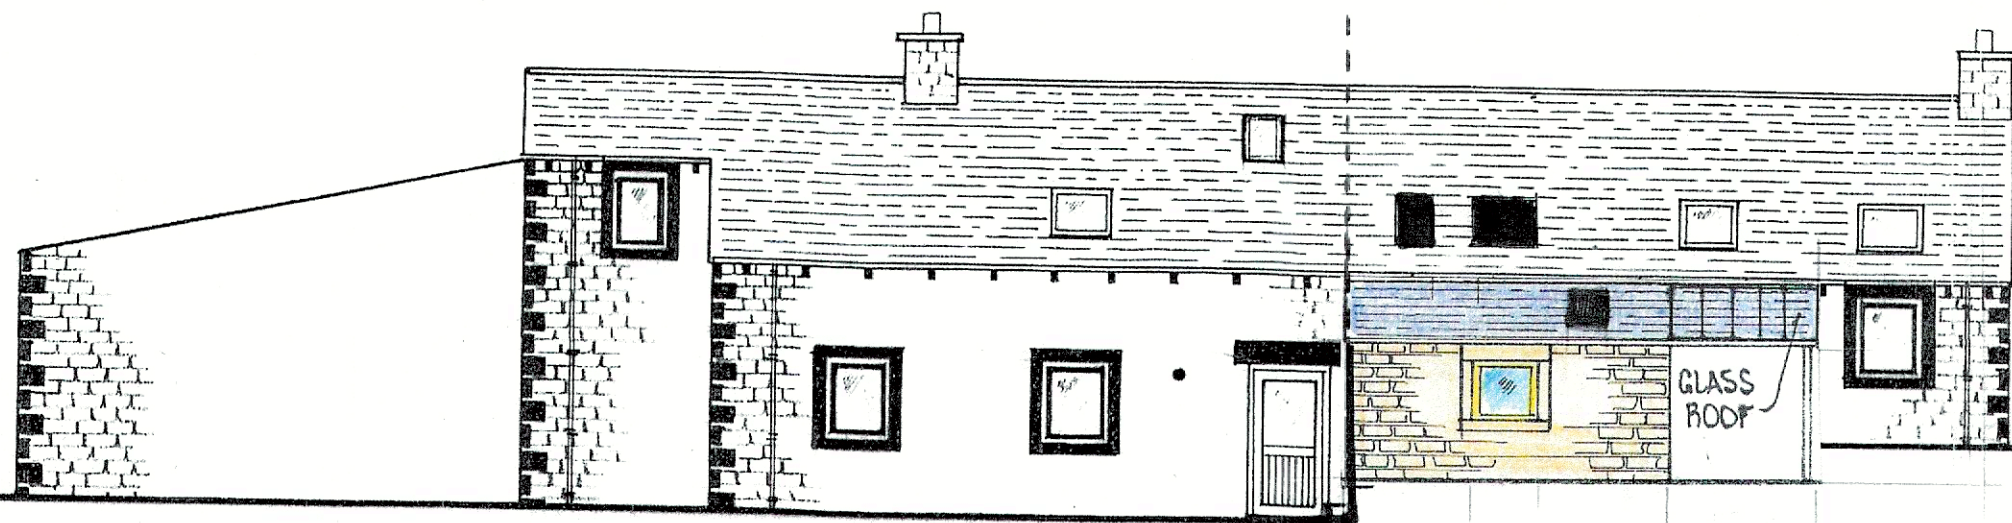


EAST ELEVATION.

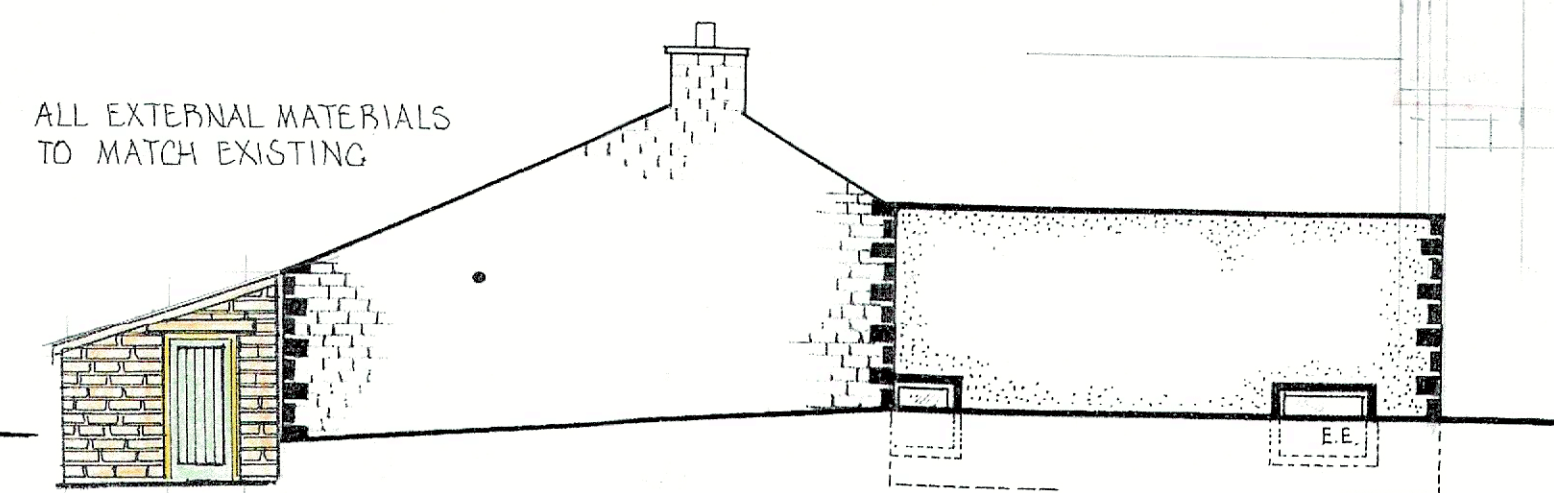

ALL EXTERNAL MATERIALS
TO MATCH EXISTING

NORTH ELEVATION

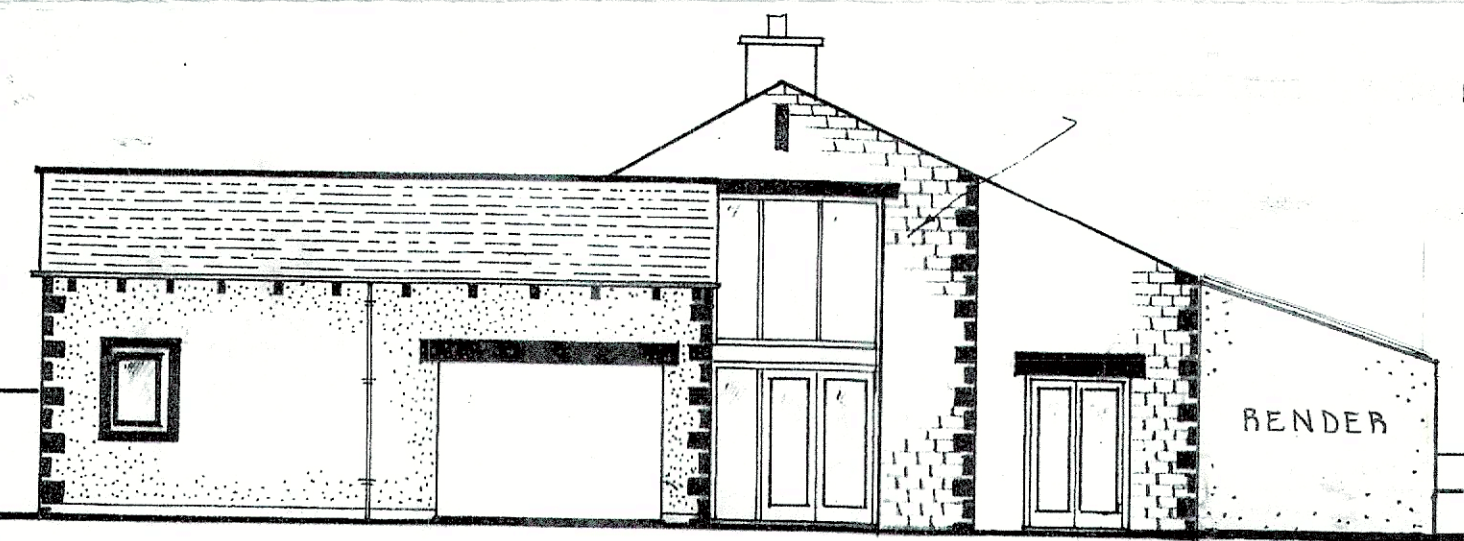


SOUTH ELEVATION.

EXT'G GROUND FLOOR AREA = $60m^2$
EXT'G FIRST FLOOR AREA = $40m^2$
EXT'G VOLUME $320m^3$

FLOOR AREA OF PROPOSED EXT'N.
= $9m^2$ % INCREASE 5%

VOLUME OF PROPOSED EXT'N
= $23m^3$ % INCREASE 8%.

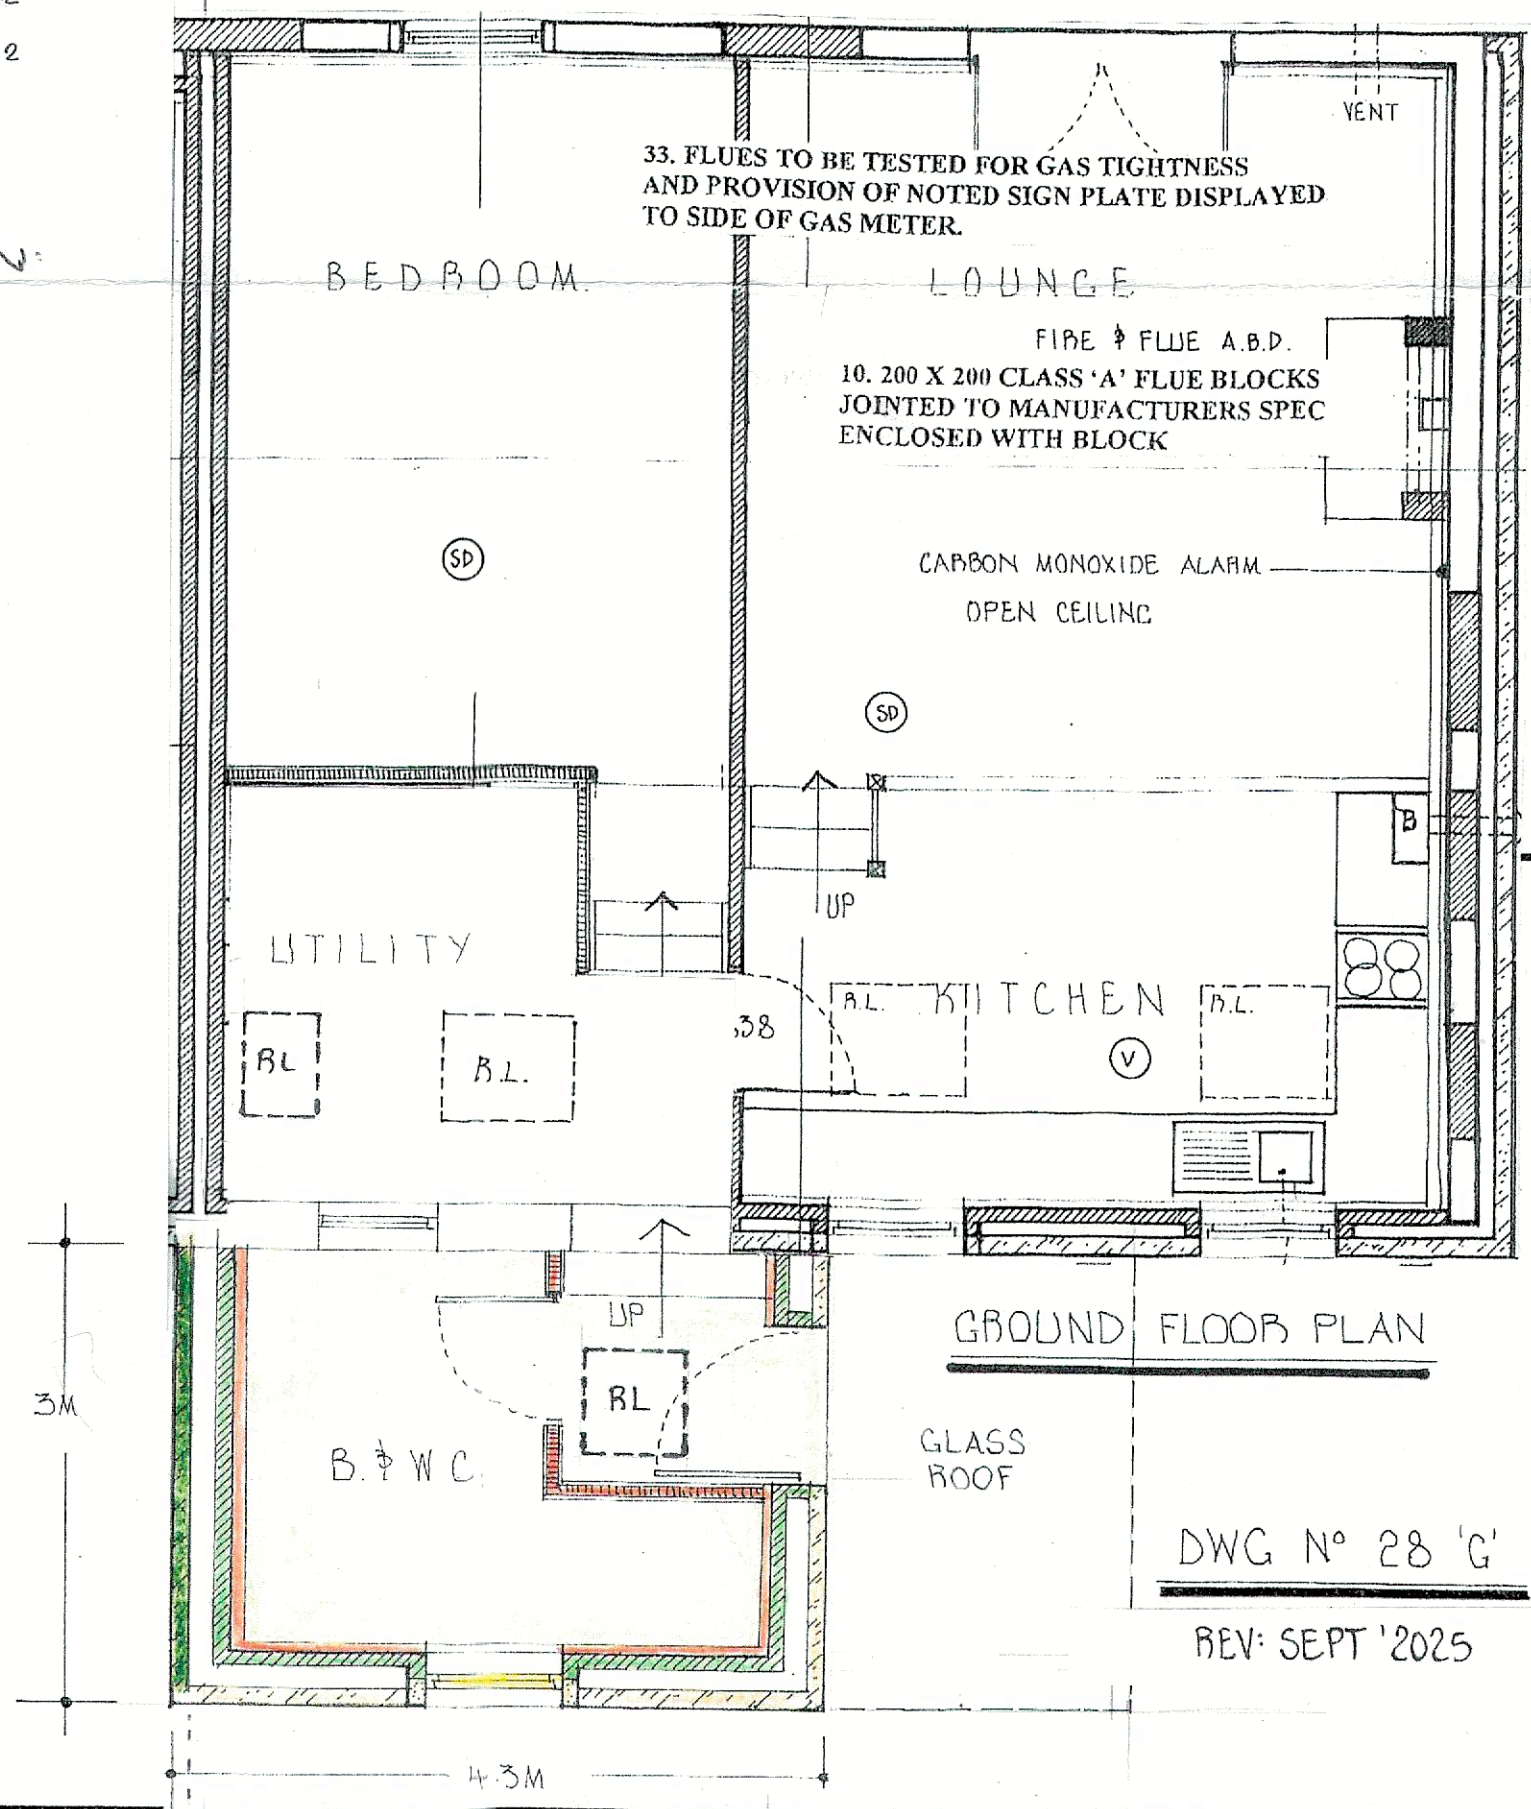

ELEVATIONS

JACKS DLYGOUT KNOWL FARM. LITTLEBOROUGH.

DWG N° 28 'G'

REV: SEPT '2025