

HEALTH AND SAFETY INFORMATION

ALL WORKS SHALL BE CARRIED OUT BY COMPETENT PEOPLE. IN ADDITION TO THE HAZARDS NORMALLY ASSOCIATED WITH THE TYPES OF WORK DETAILED ON THIS DRAWING, THE DESIGNERS HAVE REVIEWED THE HAS RISKS AND DEVELOPED A DESIGNERS RISK ASSESSMENT. THE CONTRACTOR SHALL REFER TO THE CONSTRUCTION PHASE PLAN AND ADOPT THE HAS AND DESIGNERS RISK ASSESSMENT FINDINGS IN THE DEVELOPMENT OF THEIR RAMS, BEFORE UNDERTAKING ANY WORKS.

ISSUED FOR
INFORMATION

NOTES

C1	10/10/25	planning issue	JH	-	HB	AN
REV	DATE	DESCRIPTION	DRN	CA D QA	CH K	AP P




Avrenim Group Ltd
Estates House
50A Prescott Street
Liverpool L7 8YE
avrenim.co.uk


PROJECT: BIRCH HILL HOSPITAL SOLAR PV PROJECT
TITLE: LAURENCE HOUSE
SOLAR PV LAYOUT
AND ELEVATIONS

DATE	27.09.25	SCALE	1:100	SHEET	A1	AG
STAGE APPROVAL				STATUS: S4	STAGE: 4	REV: REV

DRG-NUMBER: AG-BH-LH-R-E5601

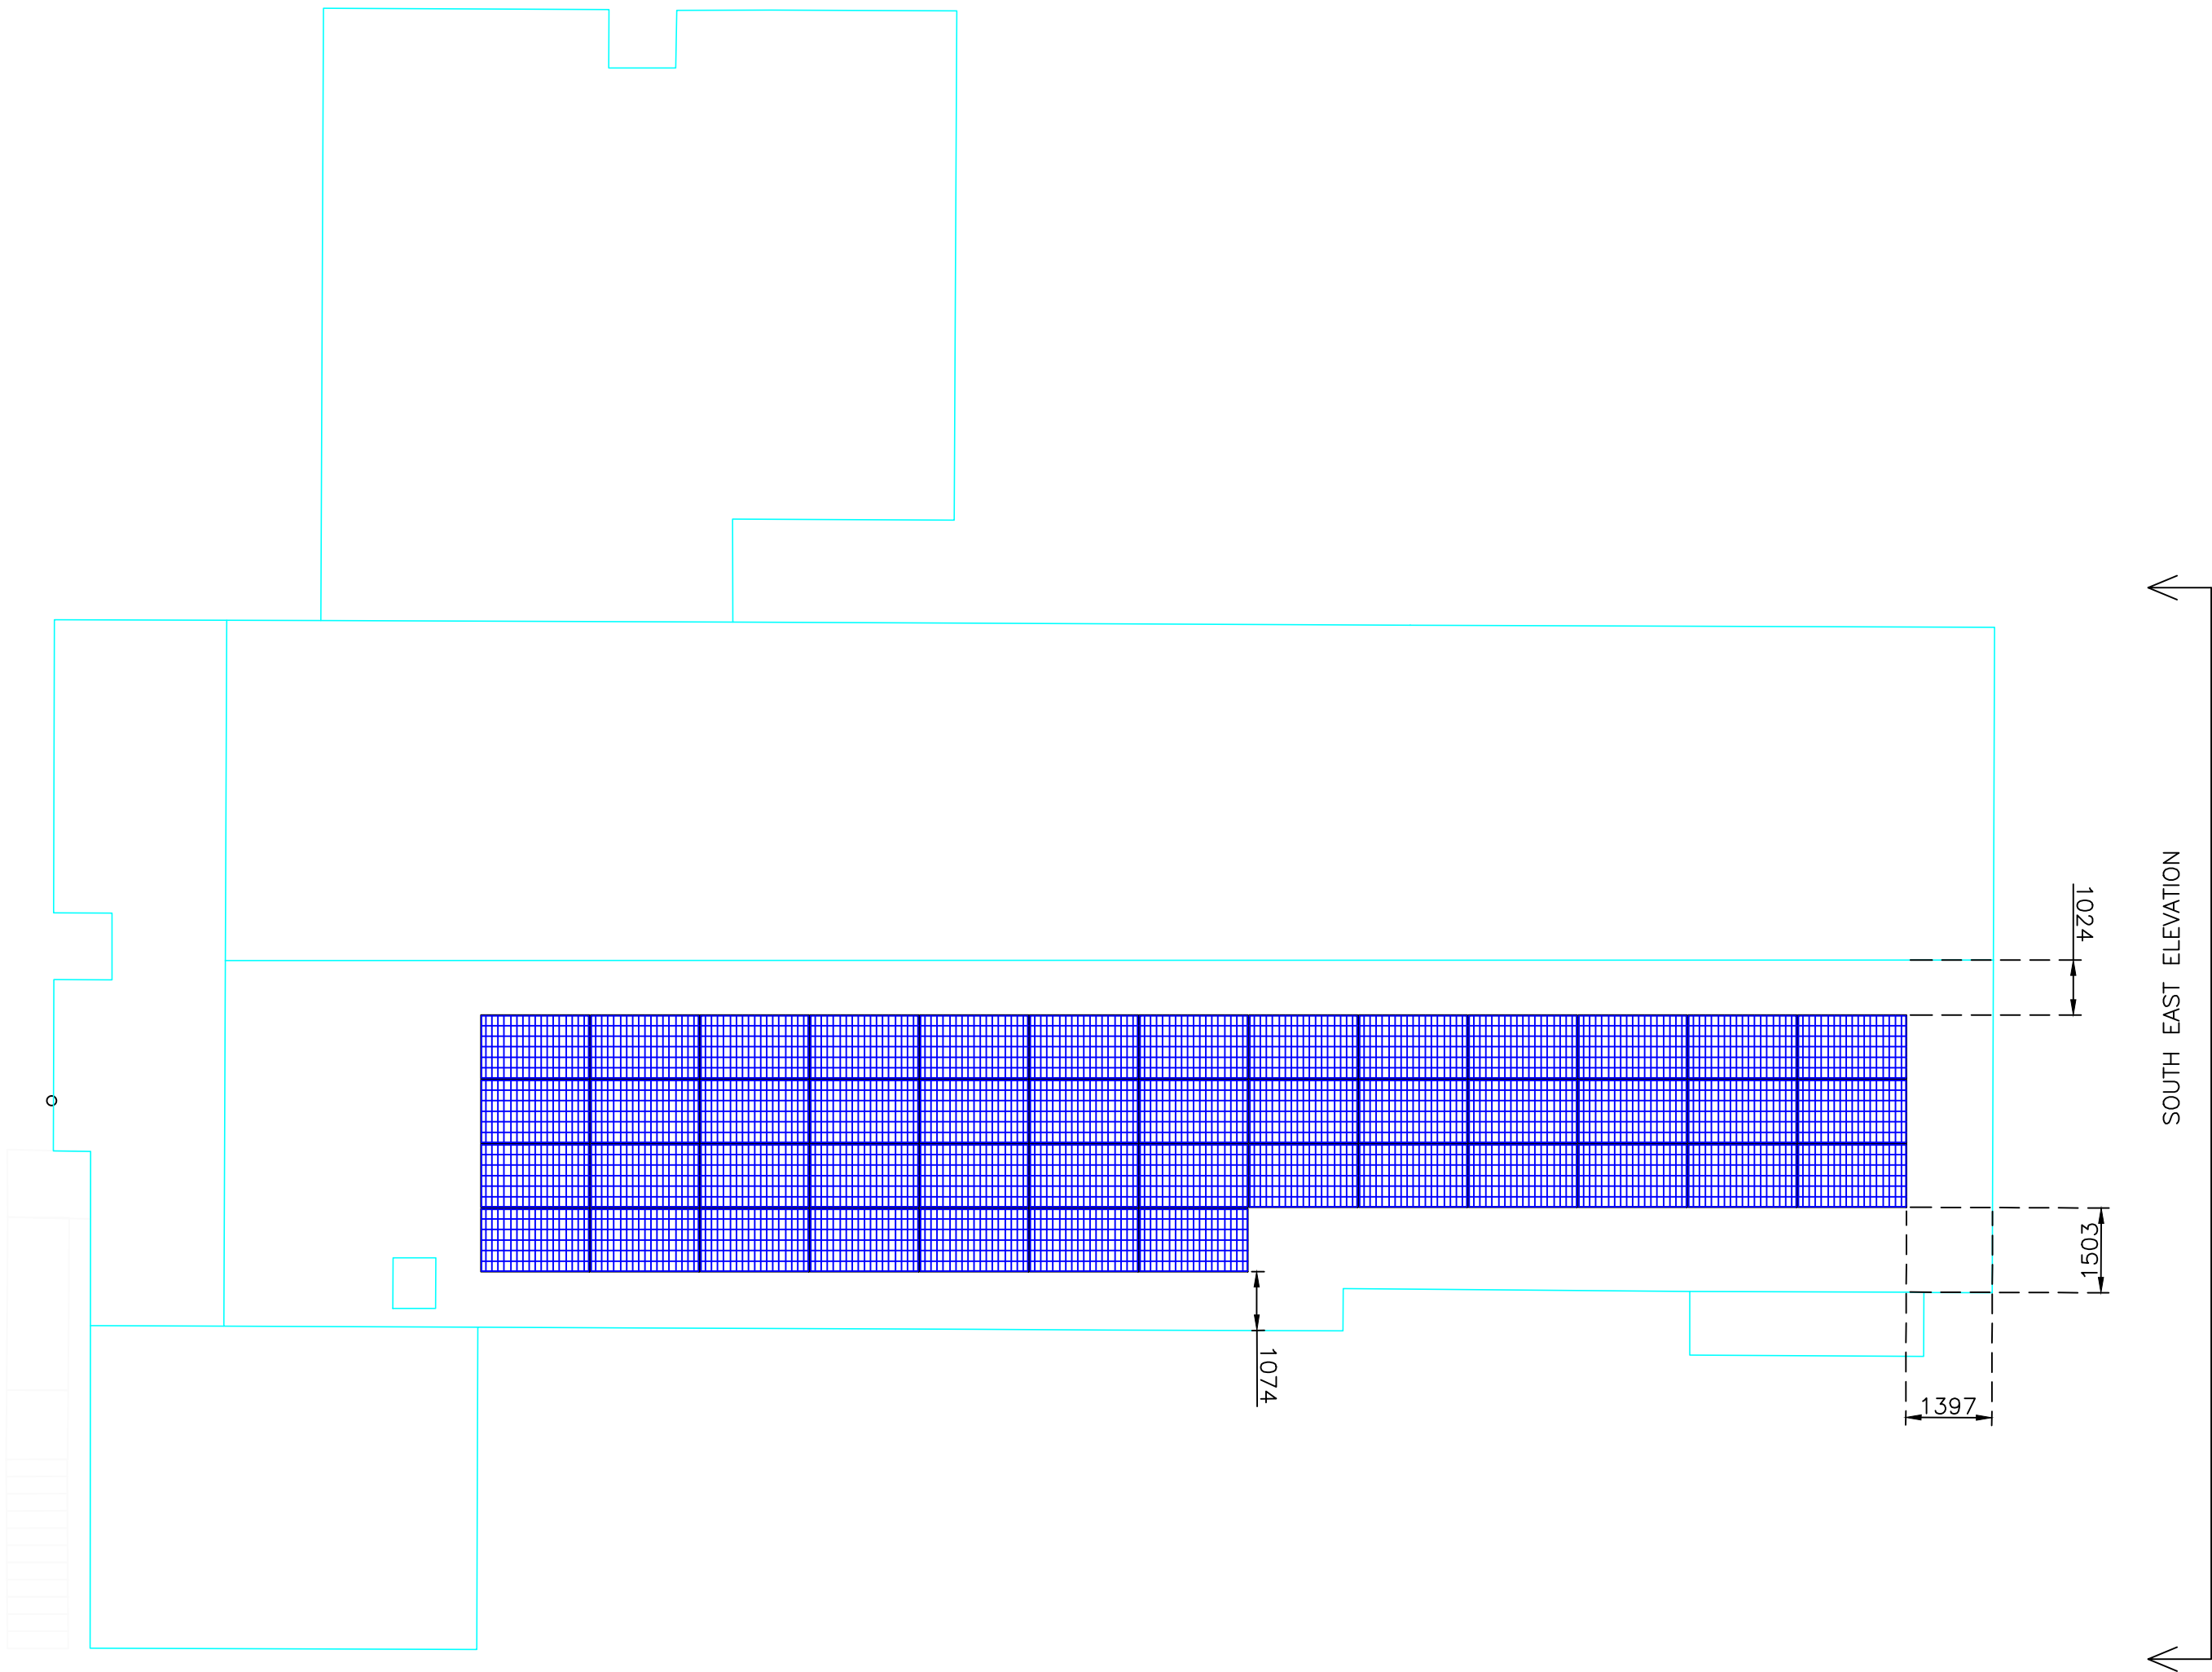

LAWRENCE HOUSE PLAN VIEW
1:100

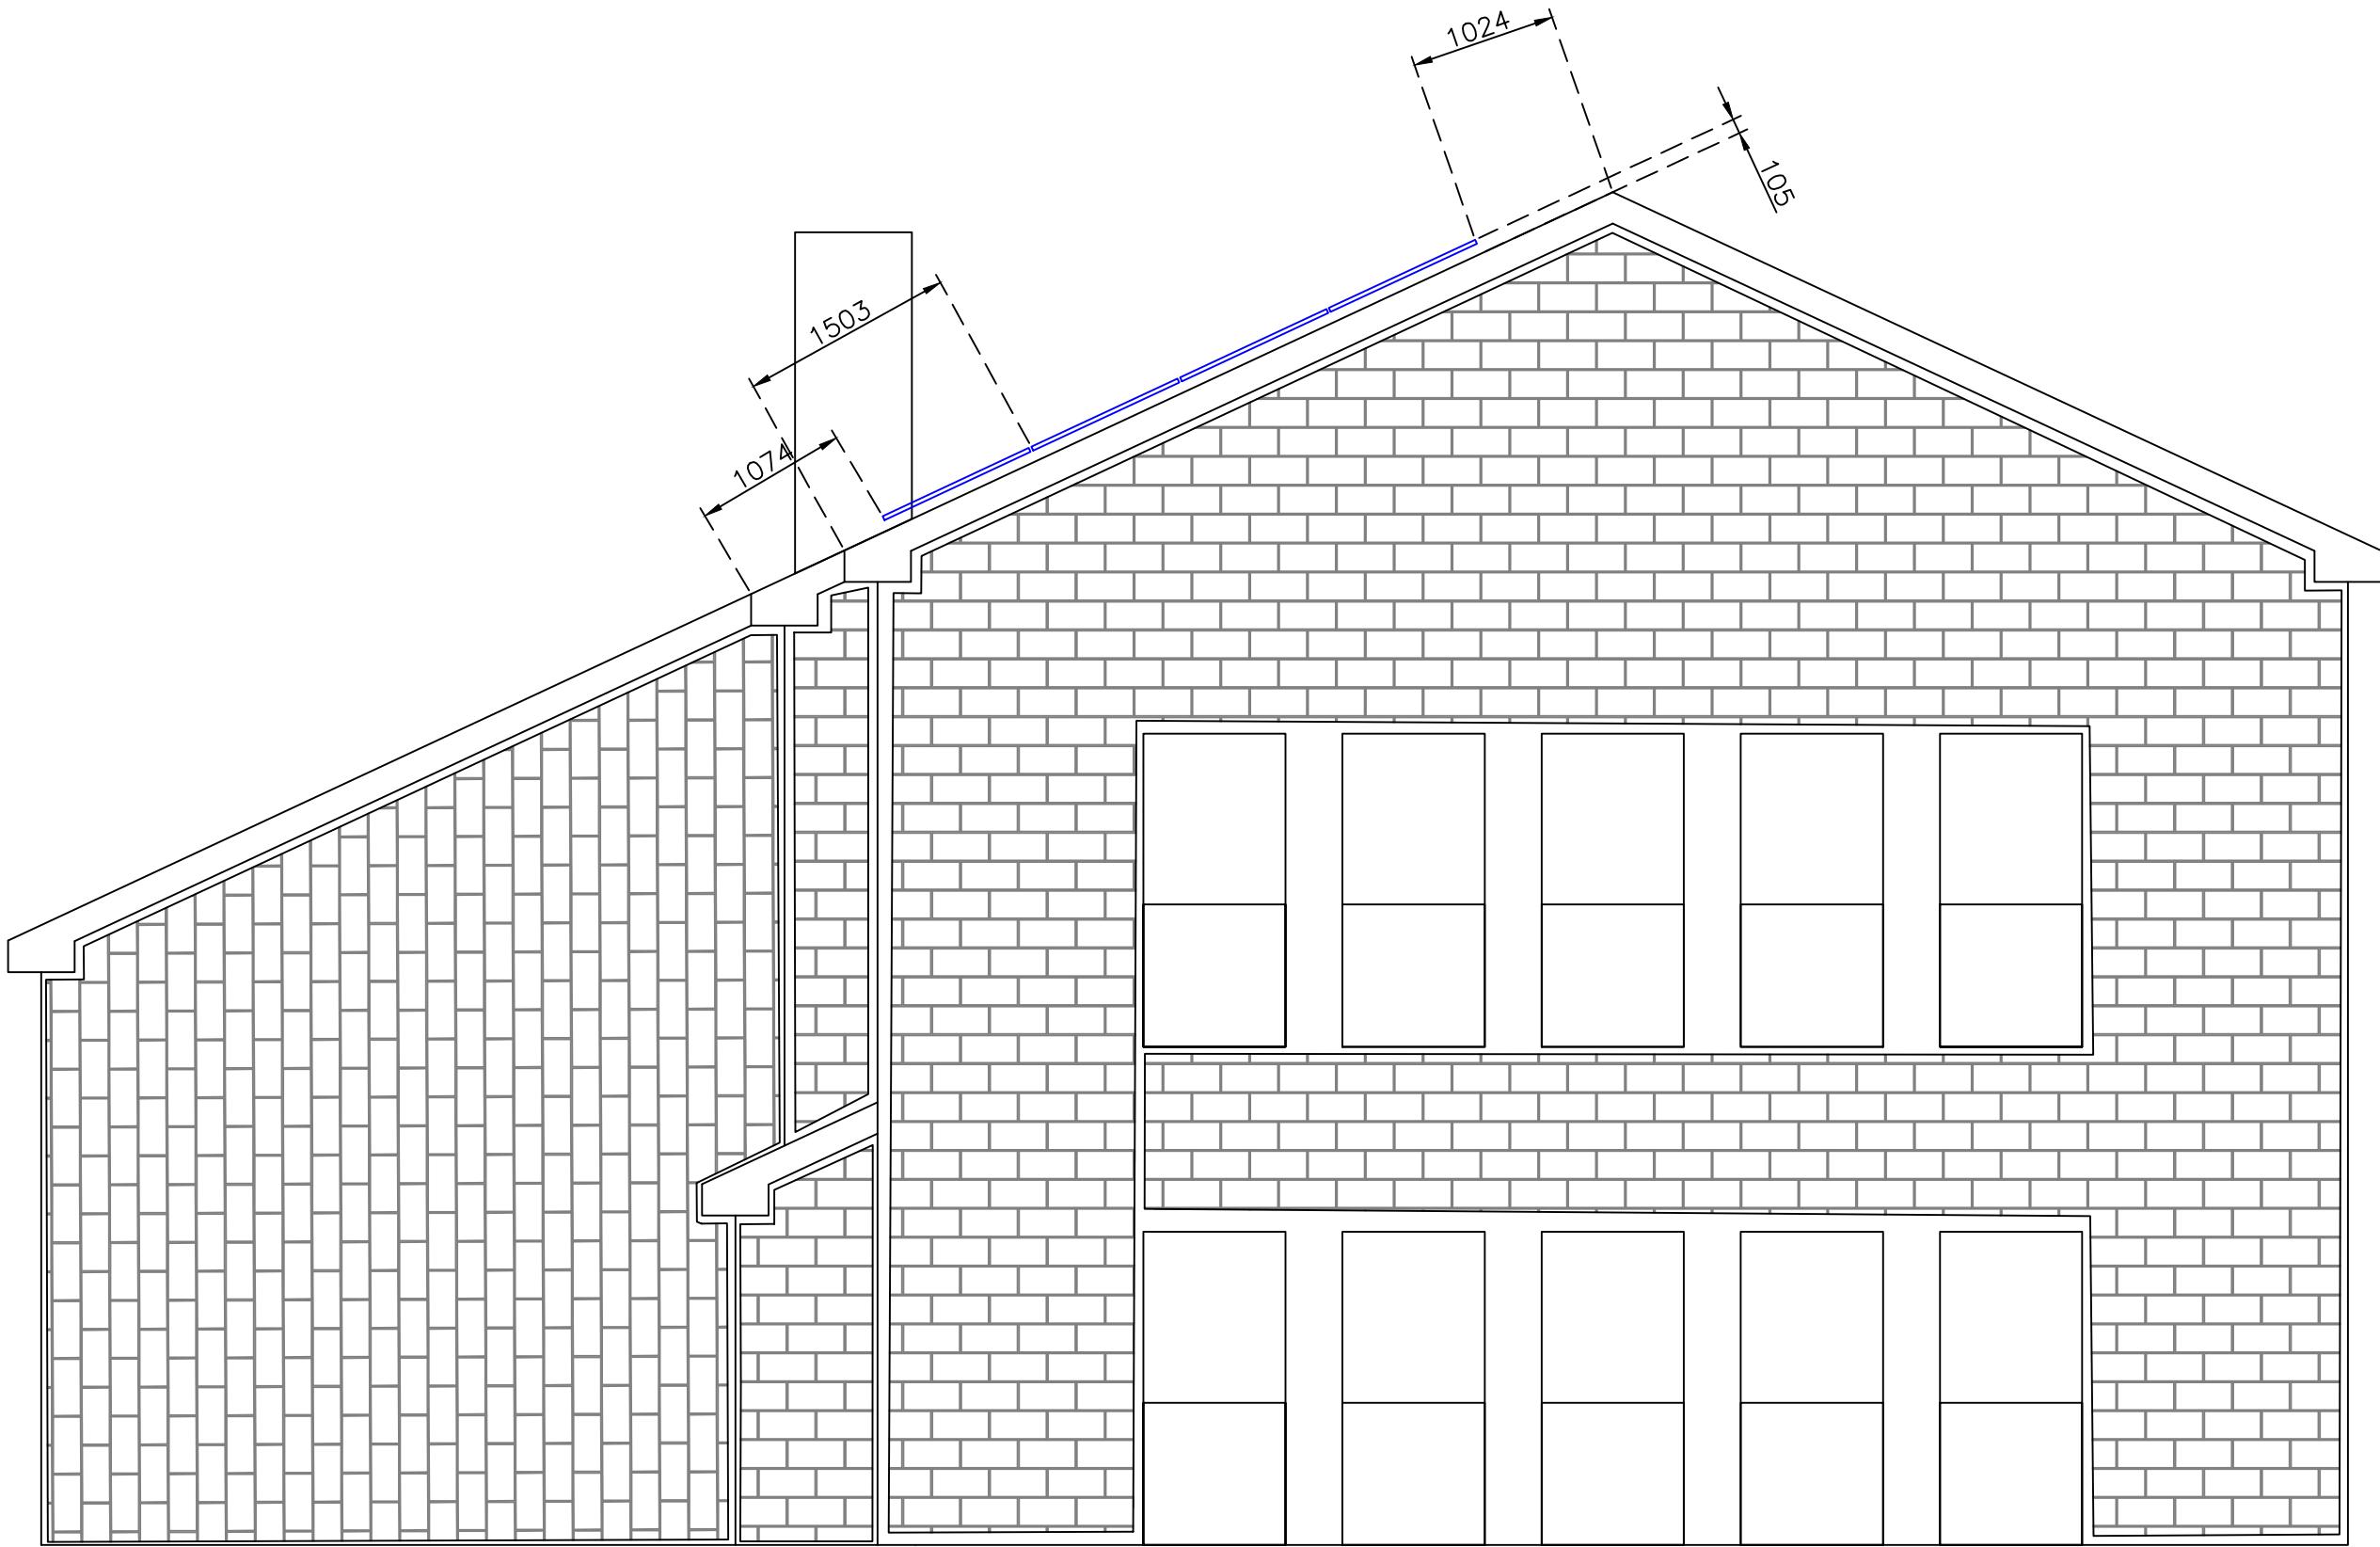

LAWRENCE HOUSE SOUTH EAST
ELEVATION 1:50

