



Slattocks
Roundabout

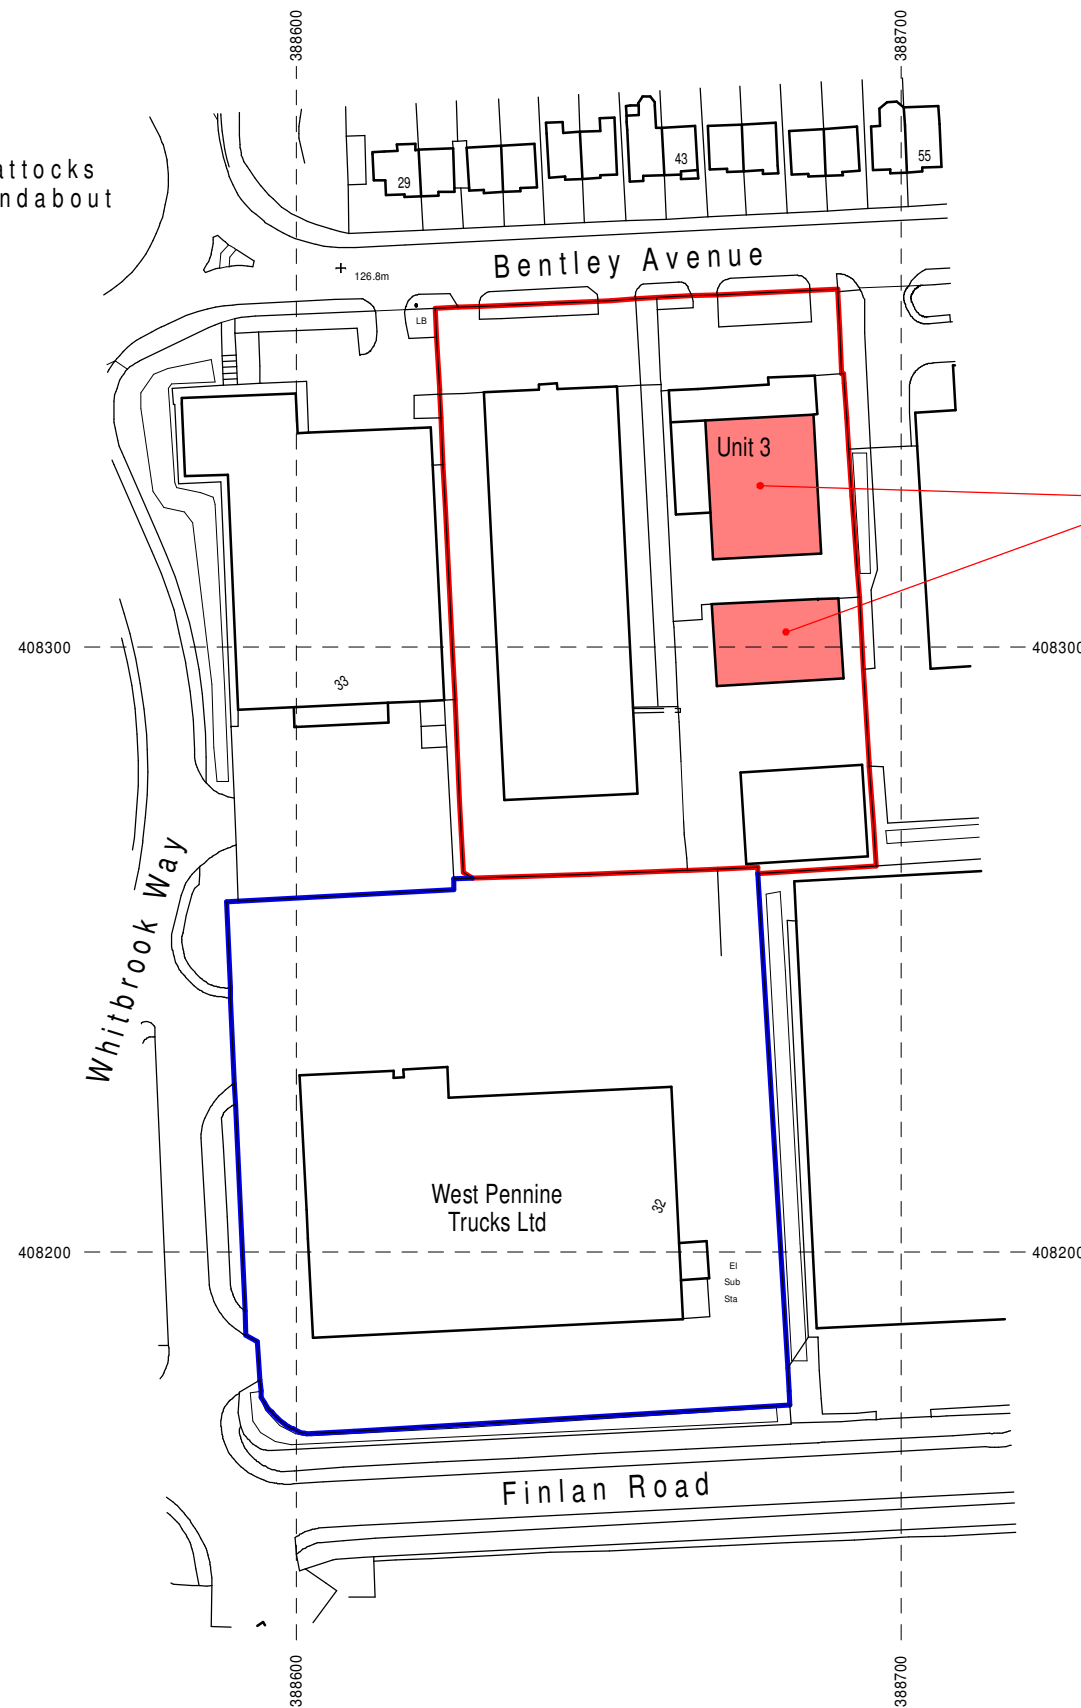

BUILDINGS TO BE
DEMOLISHED

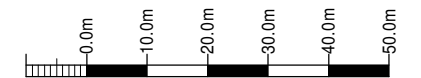

scale bar @ 1:1250

© Crown copyright and database right 2025
Ordnance Survey licence AC0000848283

Montgomery Transport Ltd

Proposed Demolition of Buildings,
Unit 3, Stakehill Industrial Estate,
Middleton,
Manchester,
M24 2GP.

Demolition Proposal Location Plan

Date	Sheet	Scale
September 2025	A3	1:1250
Dwg No.	Rev.	Drawn
2025-3012-10	A	RG

A - 15/10/2025 - OFFICE BUILDING TAKEN OUT OF DEMOLITION SCHEME



10 Cawdry Buildings, Fountain Street, Leek. ST13 6JP
Telephone: 01538 386002
E-mail: info@sammonsltd.co.uk
Web: www.sammonsltd.co.uk

This drawing is copyright.
All dimensions must be checked prior to commencement.