



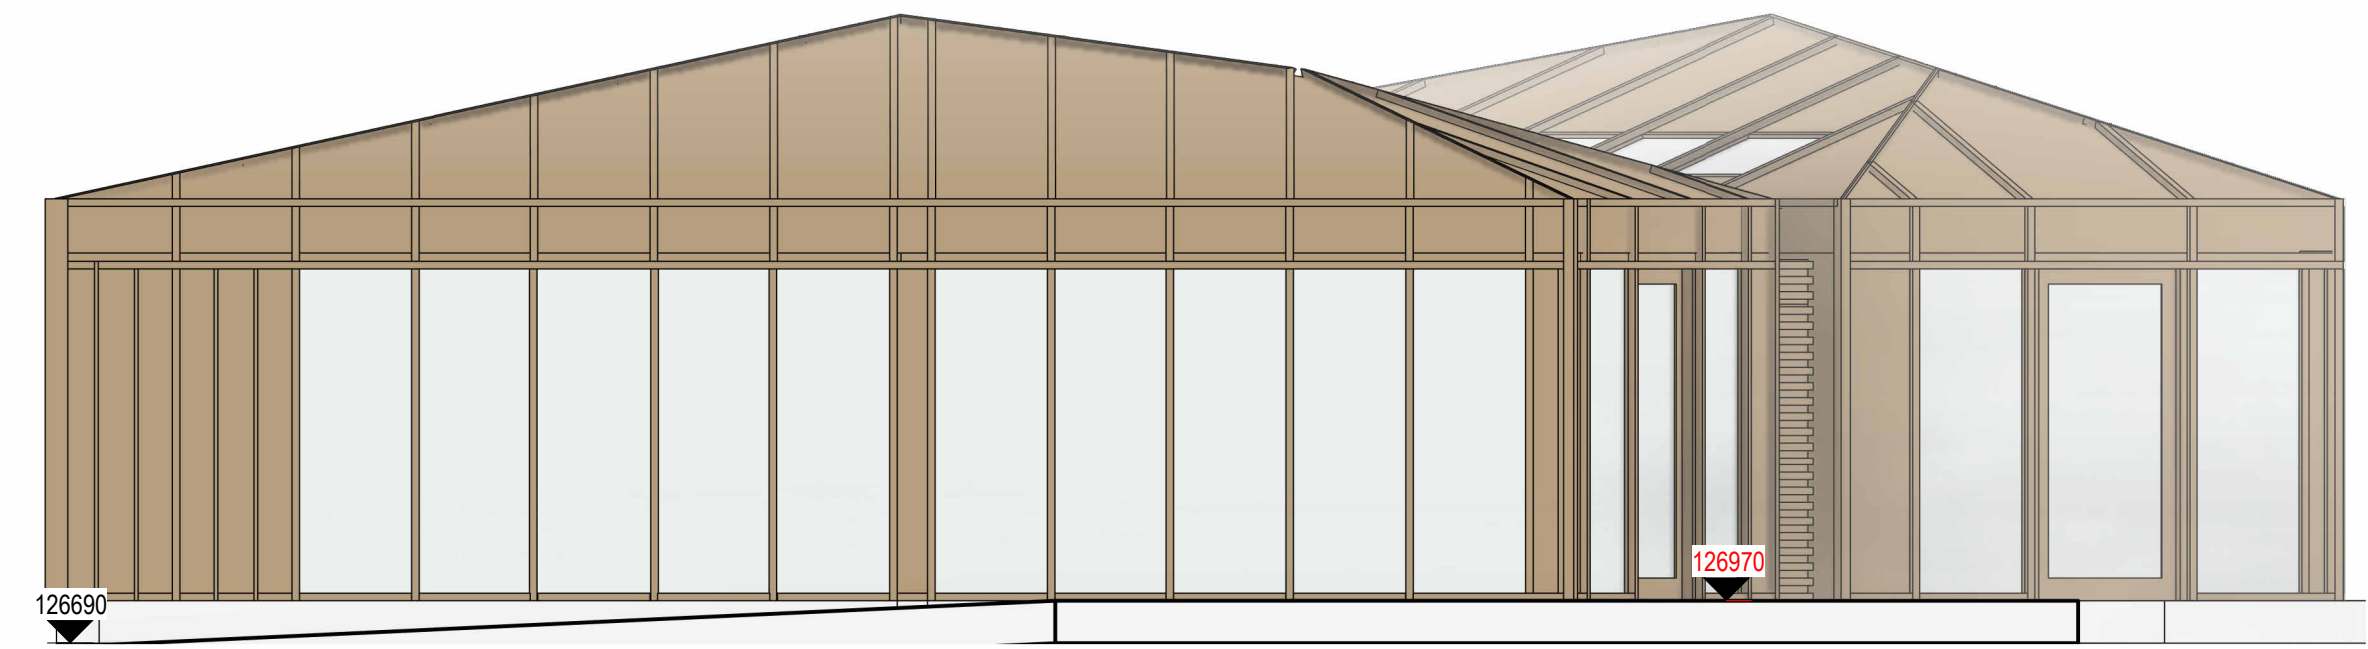


Proposed Elevation 1A

1 : 50

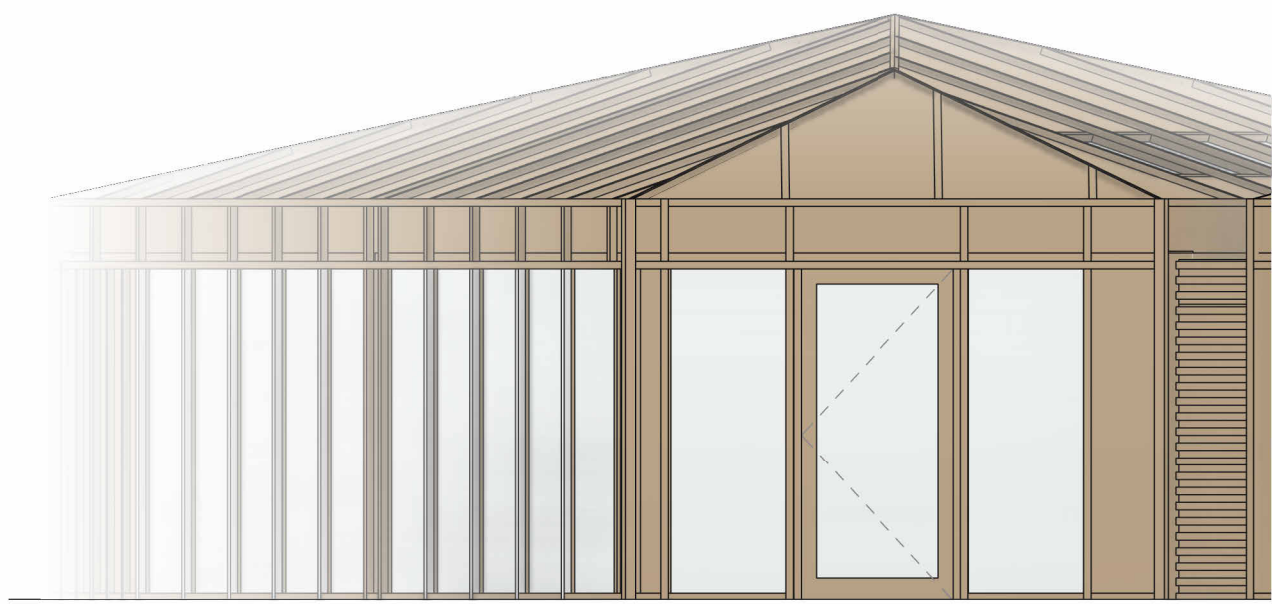


Proposed Elevation 1B

1 : 50

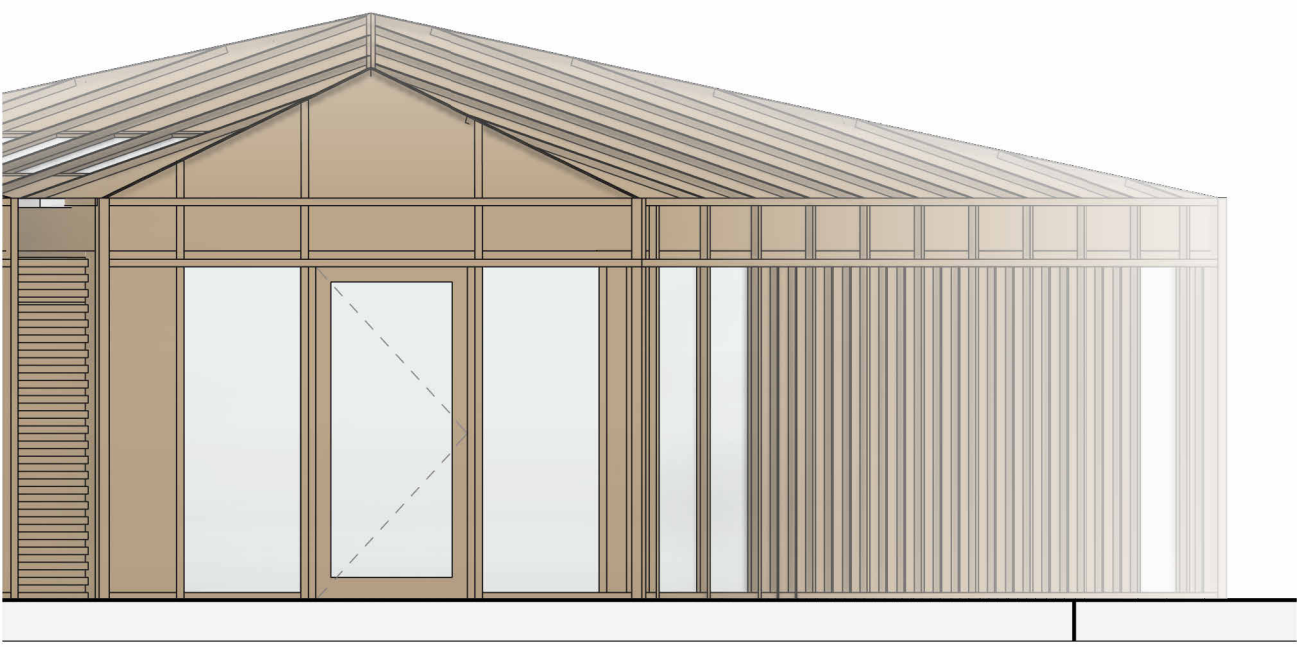


Proposed Elevation 1C

1 : 50

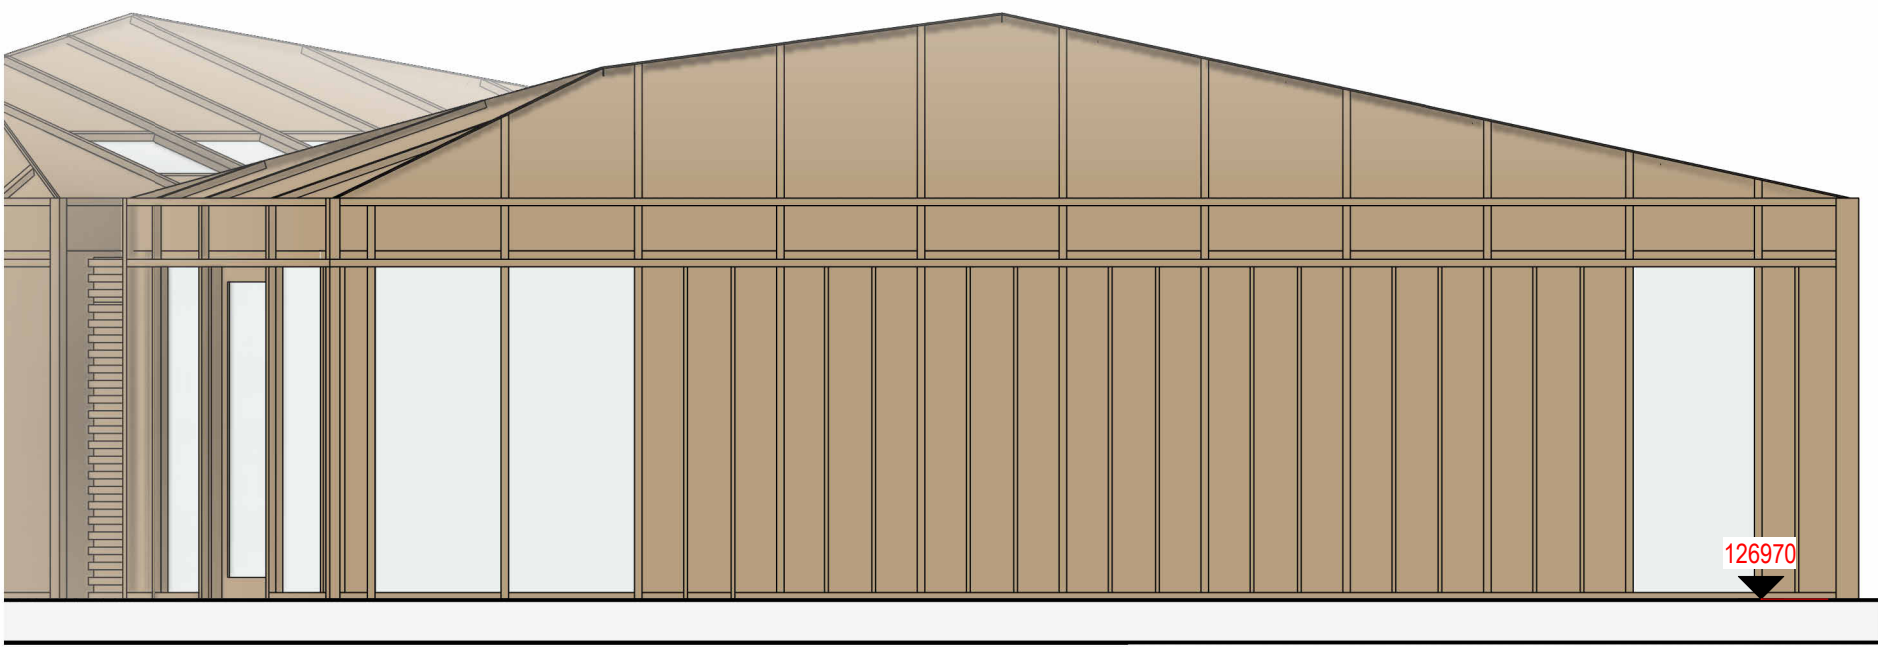


Proposed Elevation 1D

1 : 50

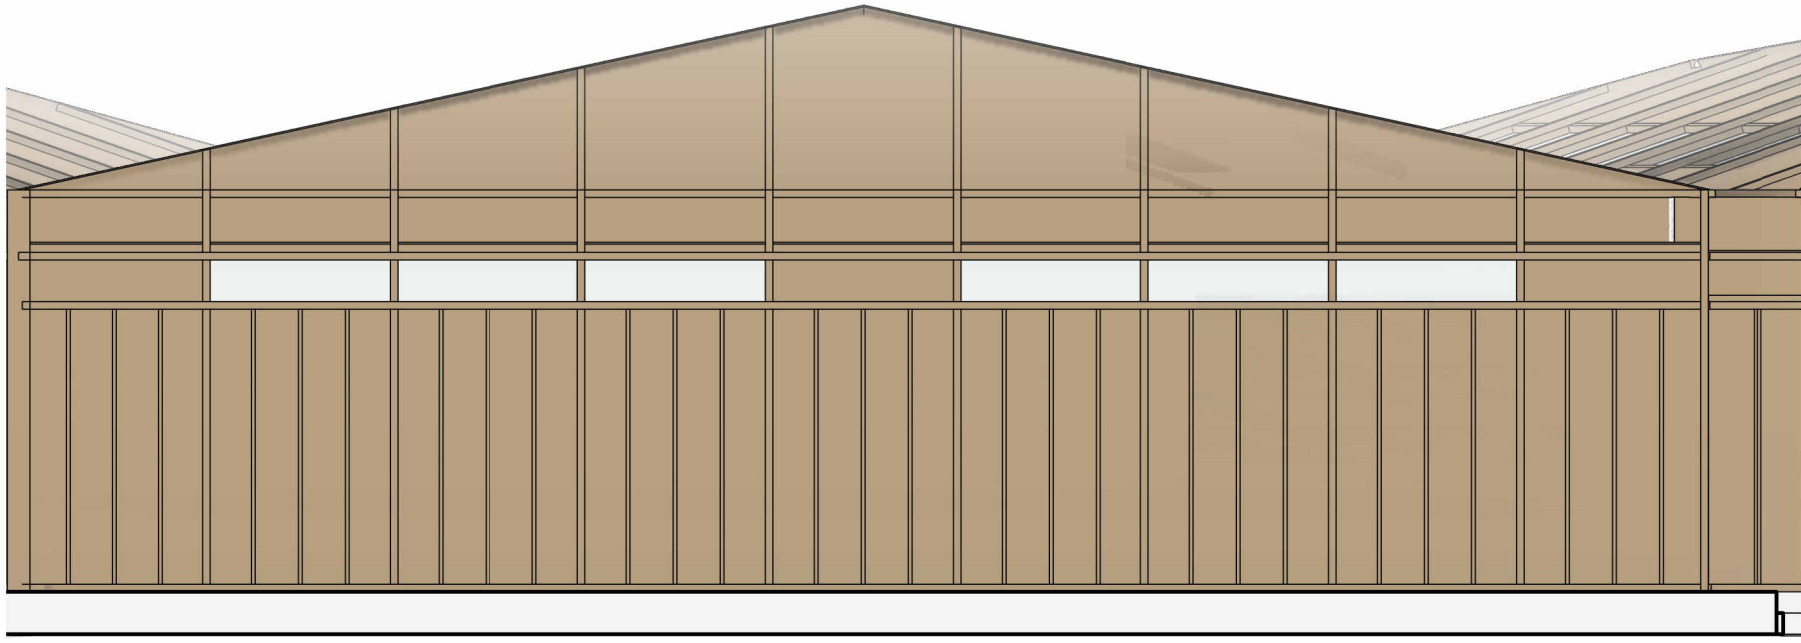

Proposed Elevation 1E

1 : 50

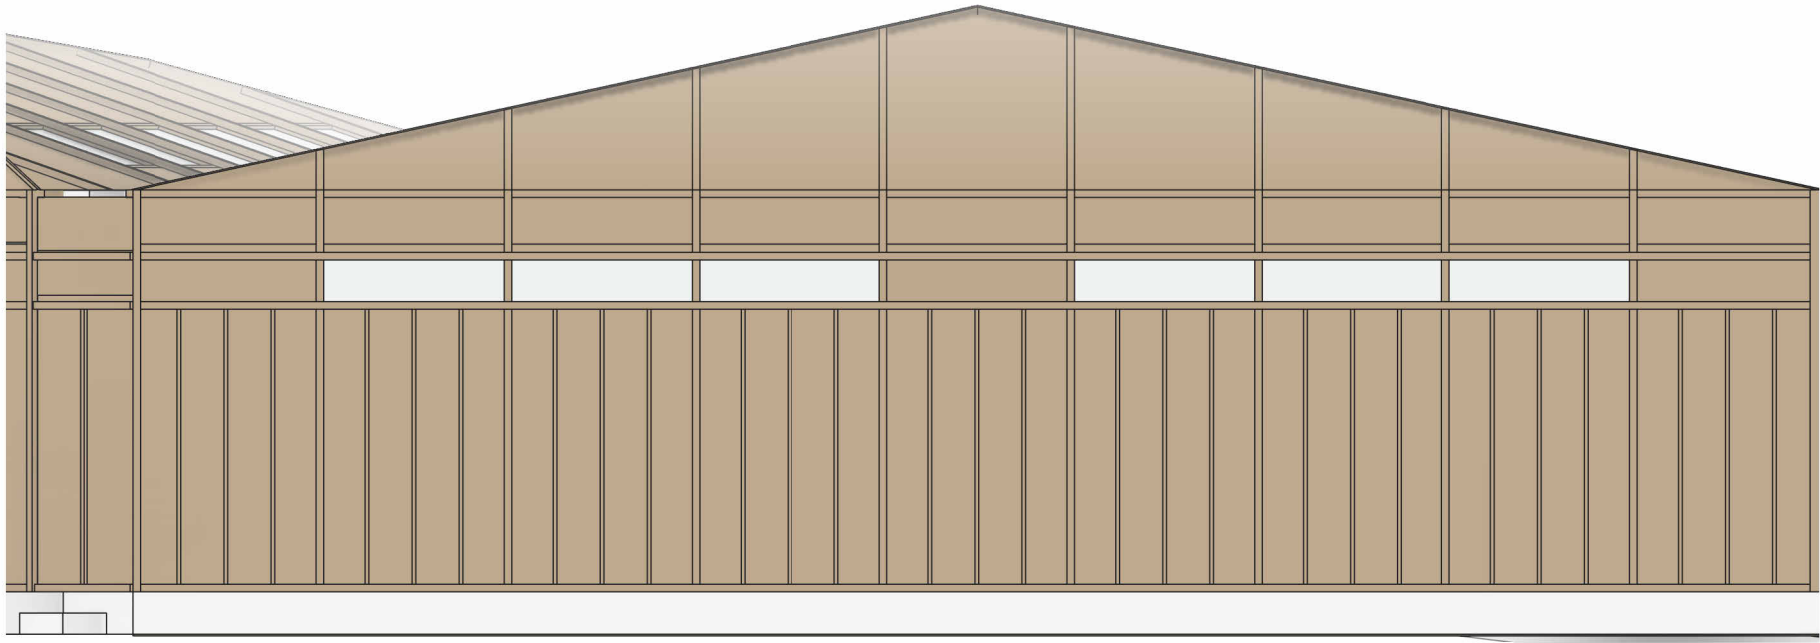




Proposed Elevation 1F

1 : 50

LEGEND	
	Proposed Level
	Existing Level

GENERAL ROOM TAG LEGEND	
Room Number	Room Name
Room Area	Occupancy

TIMBER CLADDING AND BATTEN DESIGN INTENT
PRECEDENT IMAGES

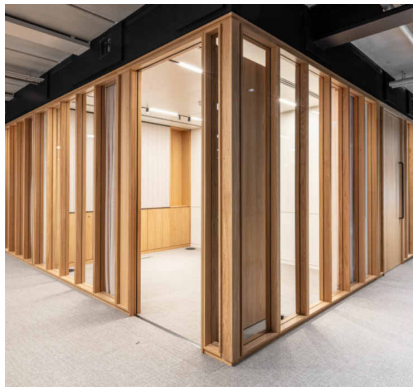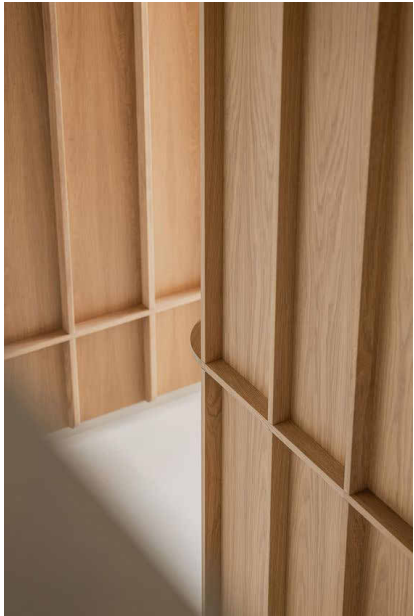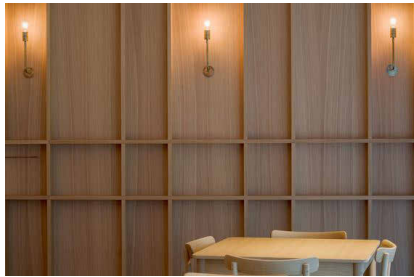

COPYRIGHT RESERVED:
The Copyrights to all designs and drawings are the property of Seven Architecture. Reproduction or use for any purpose other than that authorised by Seven Architecture is forbidden.


GENERAL NOTES:

1. All dimensions to be checked on site. The Contractor shall verify and be responsible for all dimensions.
2. DO NOT scale the drawing - The drawing must not be scaled for any purpose, refer to written dimensions only.
3. Any queries or doubts, drawing errors, omissions or divergences shall be reported to Seven Architecture without delay and prior to works being carried out.
4. This drawing is subject to statutory approvals.
5. All works are to be in accordance with the planning approval and my subsequent approved Local Authorities planning correspondence including drawings, documents and reports.
6. All works are to comply with the Building Regulations, British Standards, Code of Practice and any Local Statutory requirements.
7. All works are to comply with current Health & Safety Legislation, HSE recommendations / guidance and the current CDM regulations.
8. All architectural drawings are to be read in conjunction with the relevant architectural specifications and outline specification sheets.
9. All the details and setting-out drawings to be read in conjunction with the relevant consultants and subcontractor drawings.
10. All details and setting-out drawings are design intent only. Final arrangement is subject to design development and coordination with Design Team consultants and relevant subcontractors.


REV.	DESCRIPTION	DATE	DRAWN	CHECK
P01	Planning Issue	11/09/25	WR	RS

DRAWING SCALE:

1:50 @ A1

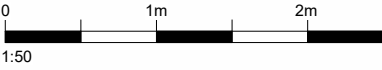

KEY PLAN (NTS):

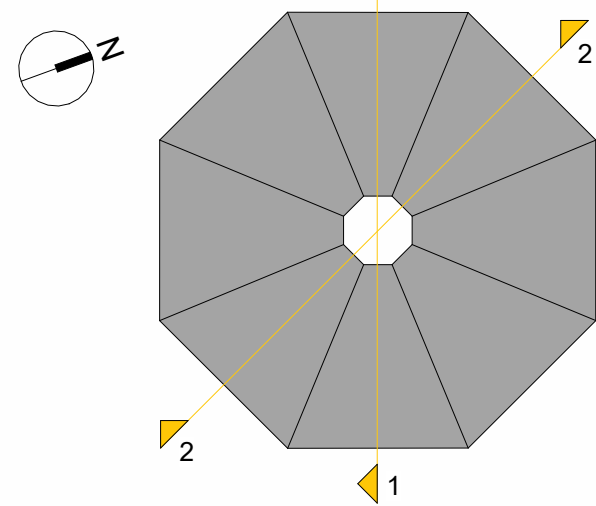

CLIENT:
Hopwood Hall College

PROJECT TITLE:
HCO Milnrow Chapel Conversion

PROJECT NO:
20765

DRAWING TITLE:
Pod Elevations - Pod Type 1 Classrooms

DRAWING NO:

PROJECT	ORIGIN	FUNCTION	SPATIAL	FORM	DISCIPLINE	NO.#	REVISION
HCO	SEV	ZZ	ZZ	DR	A	00595	P01

SUITABILITY
DESCRIPTION

REVISION
DESCRIPTION

PLANNING

seven.

SEVENARCHITECTURE.CO.UK

Unit 1.3 Wauk Mill
51 Bengal St
MANCHESTER
M4 6LN
t: 0161 236 5655

Clarendon House
Victoria Avenue
HARRINGTON
HE1 1UD
t: 01423 709 807

Studios at :
Y Neuadd Llyd
Dolwyddelan
CONWY
LL25 1SJ
t: 01286 875120

Pod Type 1 - Classrooms Copy 1

1 : 100