


Dimensioning
Figured dimensions only to be taken from these designs and drawings. Work to annotated dimensions only. All dimensions to be checked on site. Architectural designers to be informed immediately of any discrepancies before work proceeds. Drawings are to be read in conjunction with relevant specifications, structural engineers and service engineers' drawings.

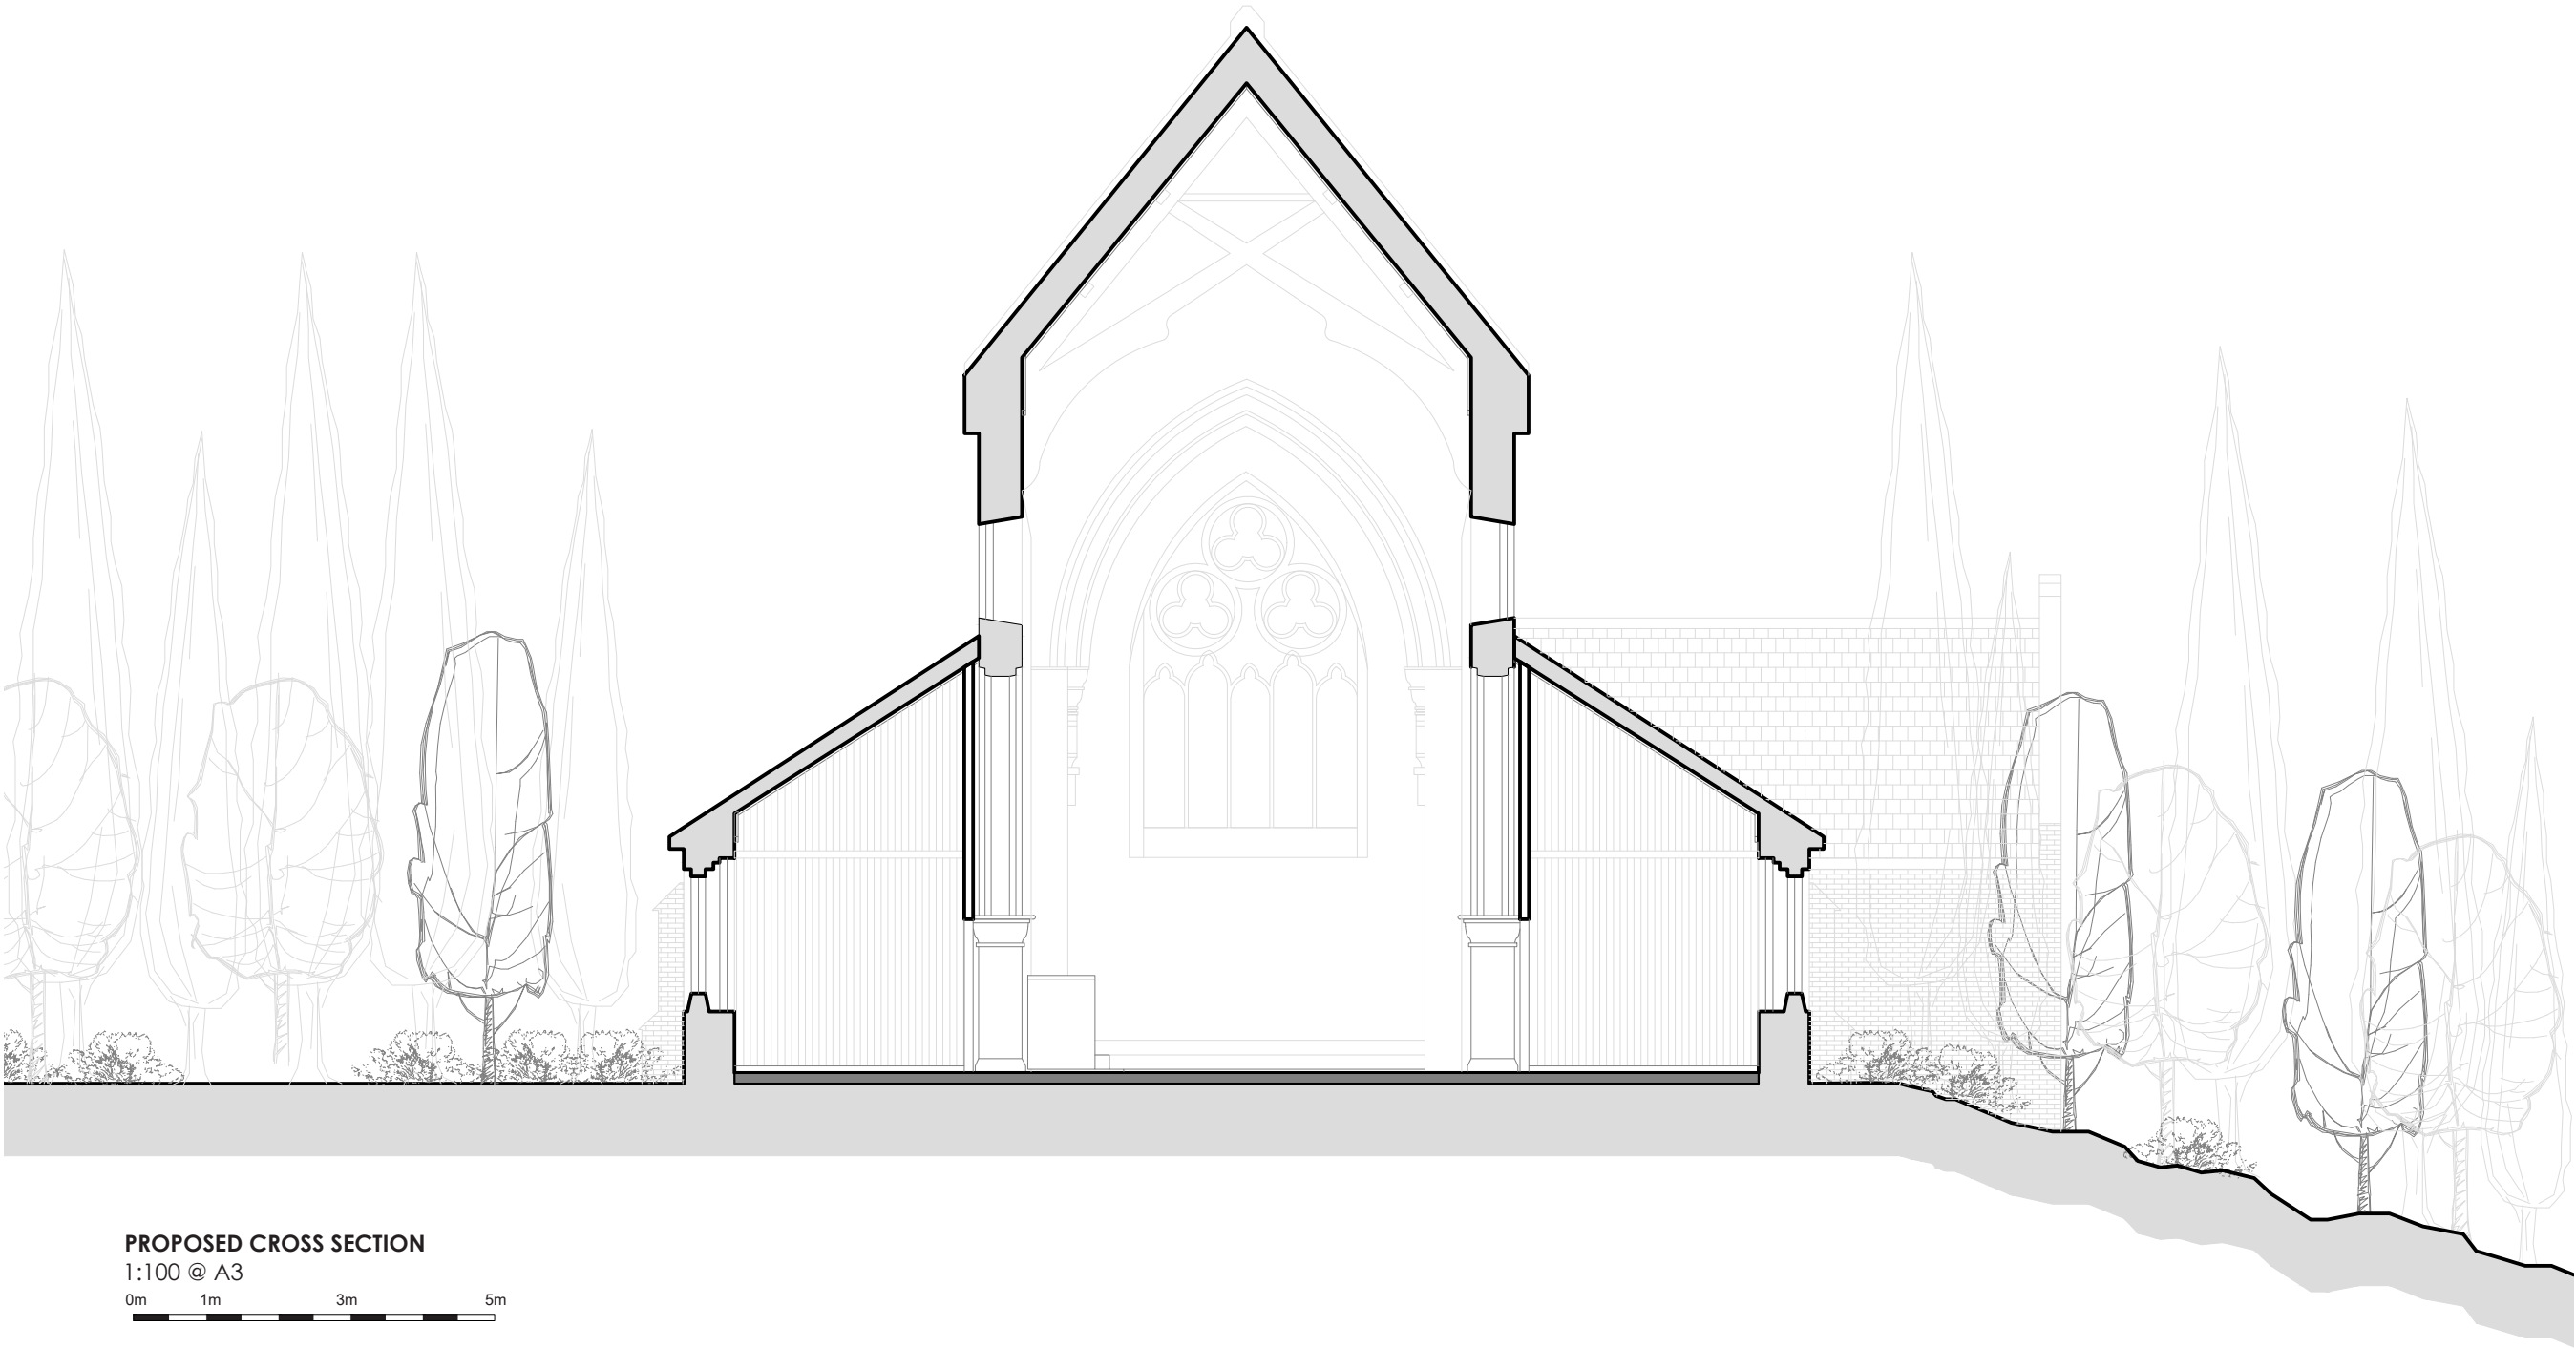

PROPOSED CROSS SECTION
1:100 @ A3
0m 1m 3m 5m

Rev	Date	Description
-	20/10/25	Issued to client for comments



S A L E E M
ARCHITECTS

Architecture | Masterplanning | Graphics

CLIENT:		
-		
PROJECT:	All Saints Church, Foxholes Road, Rochdale, OL12	
TITLE:	Proposed Cross Section	REV:
SCALE:	1:100 @ A3	DATE: Oct 2025
DRAWING NO.	Sheet 10	