



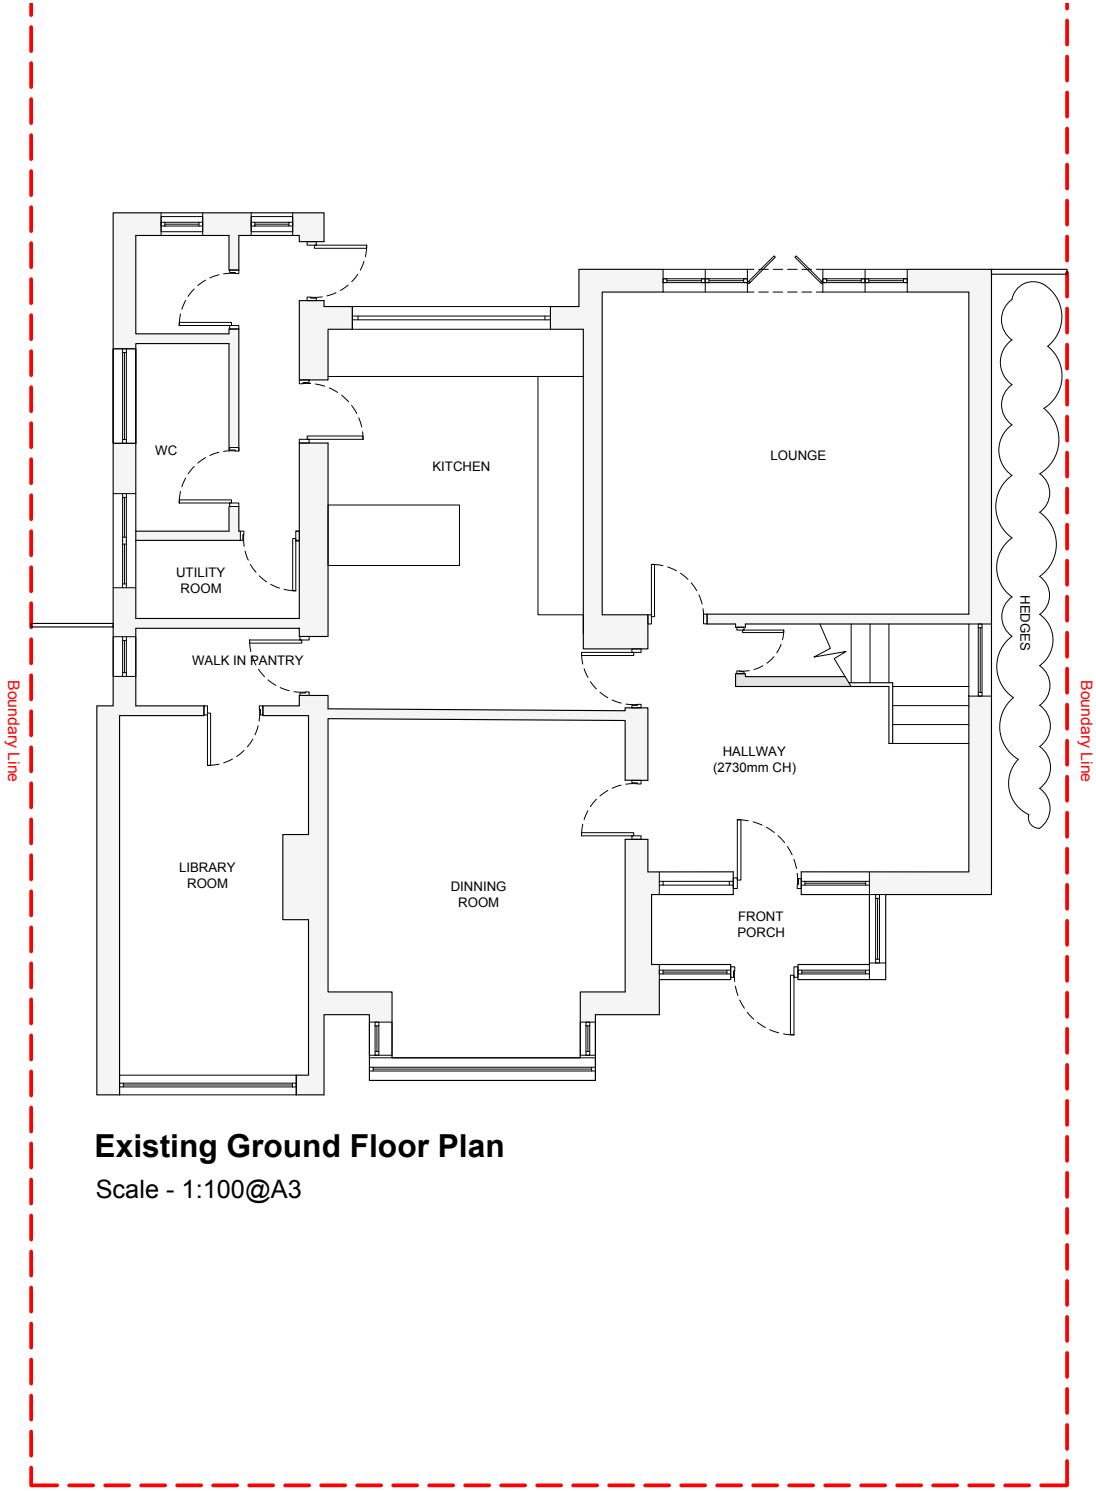

Existing Ground Floor Plan
Scale - 1:100@A3

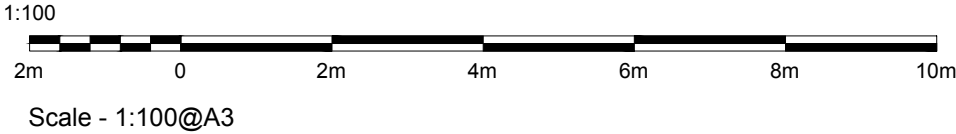

Revisions				
REV	DATE	D.B.	C.B.	NOTES
P1	19.06.2025	EA	FA	INITIAL ISSUE FOR PLANNING