




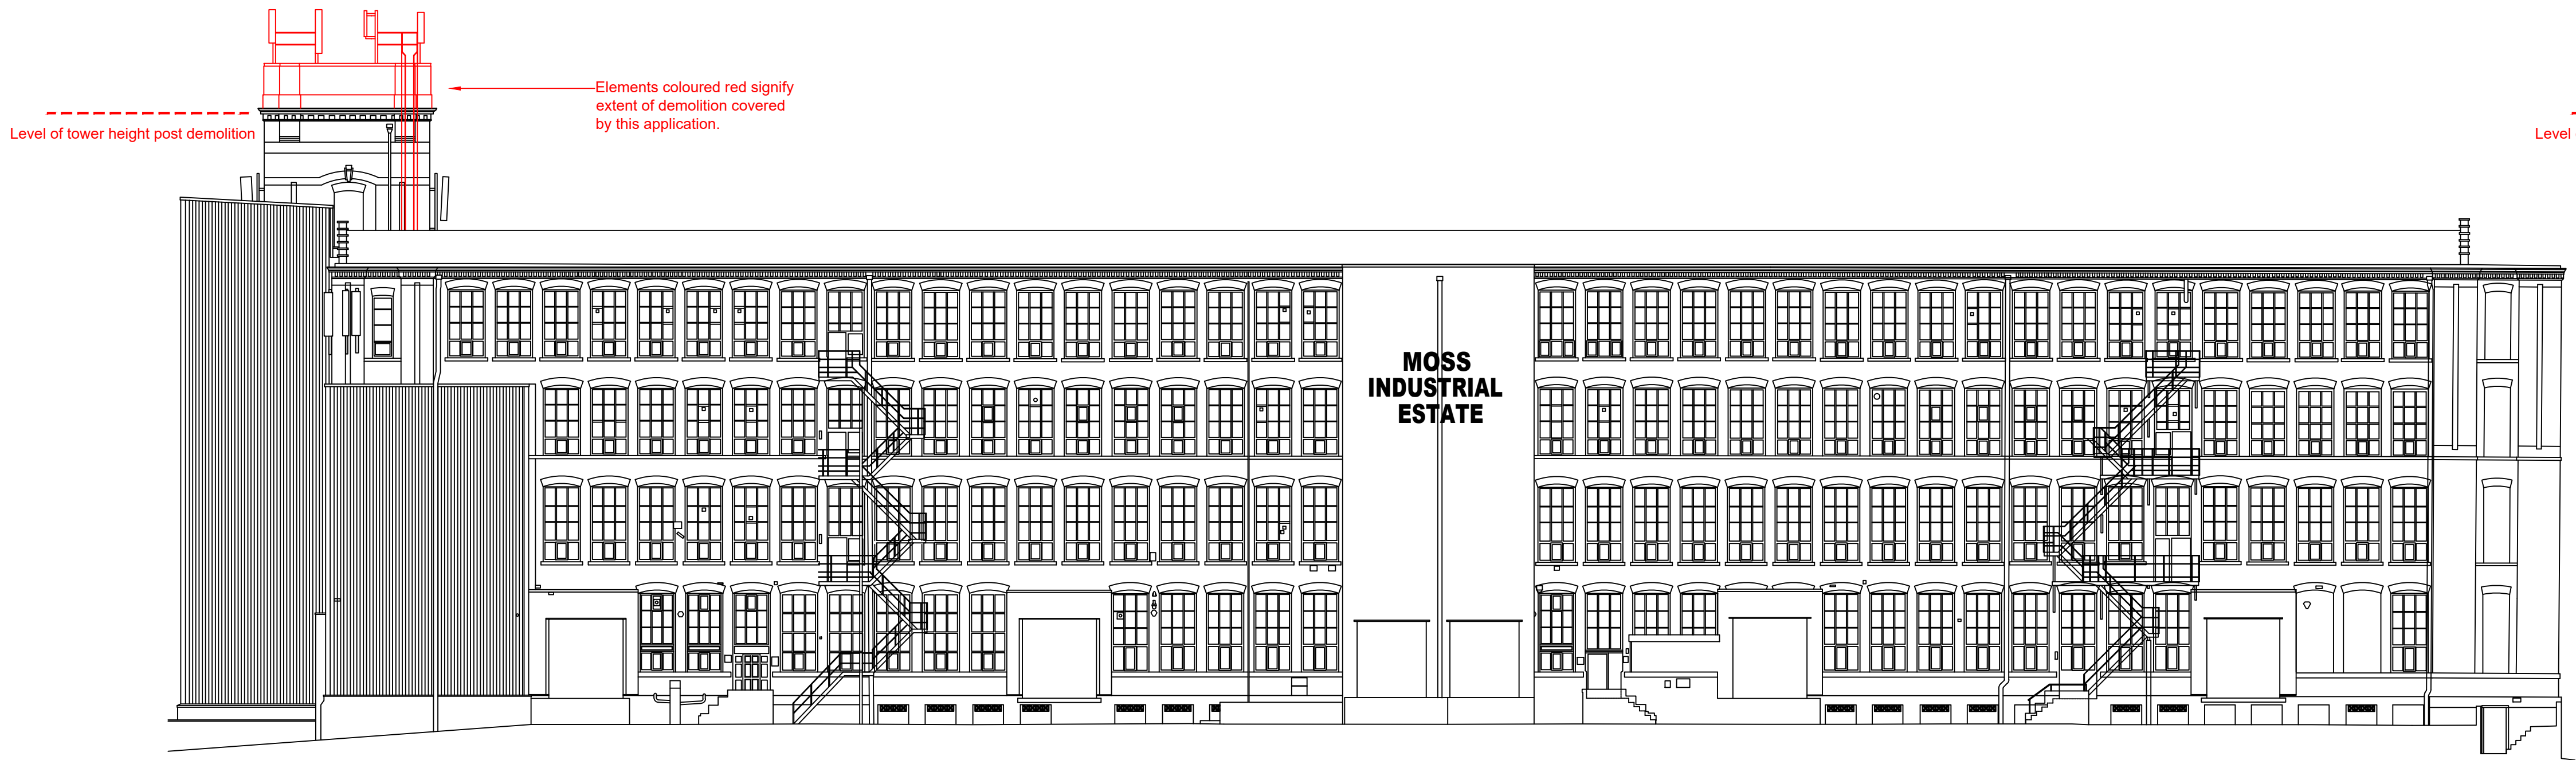

Elevation 1.

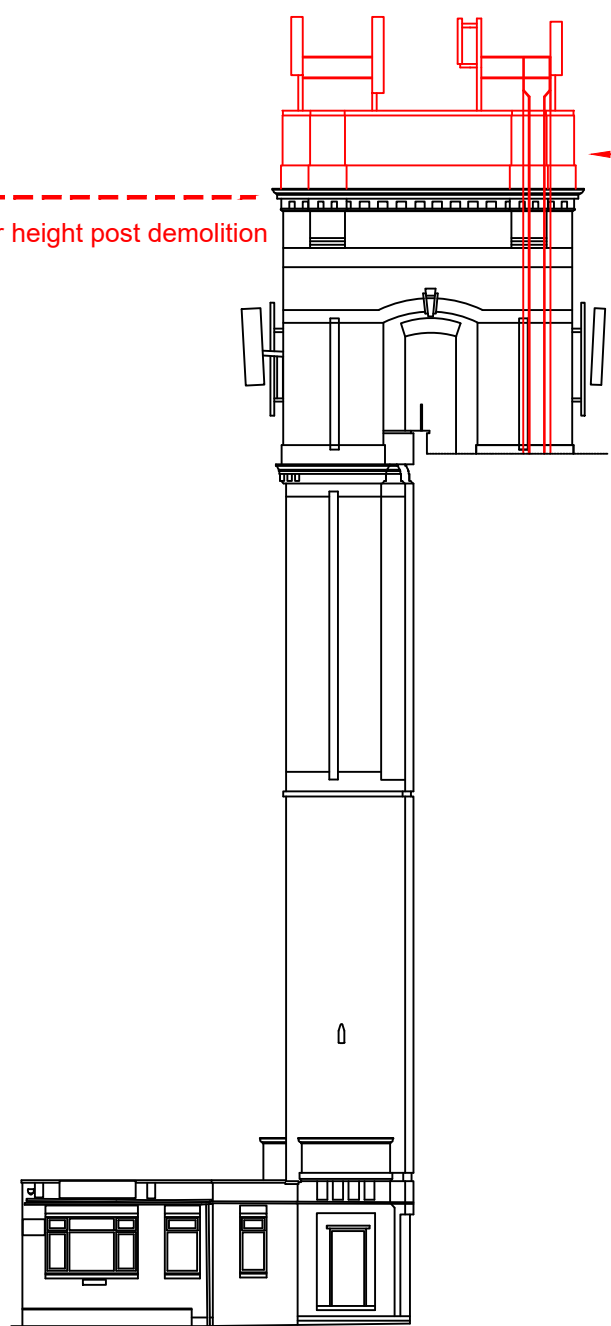


Elevation 5.

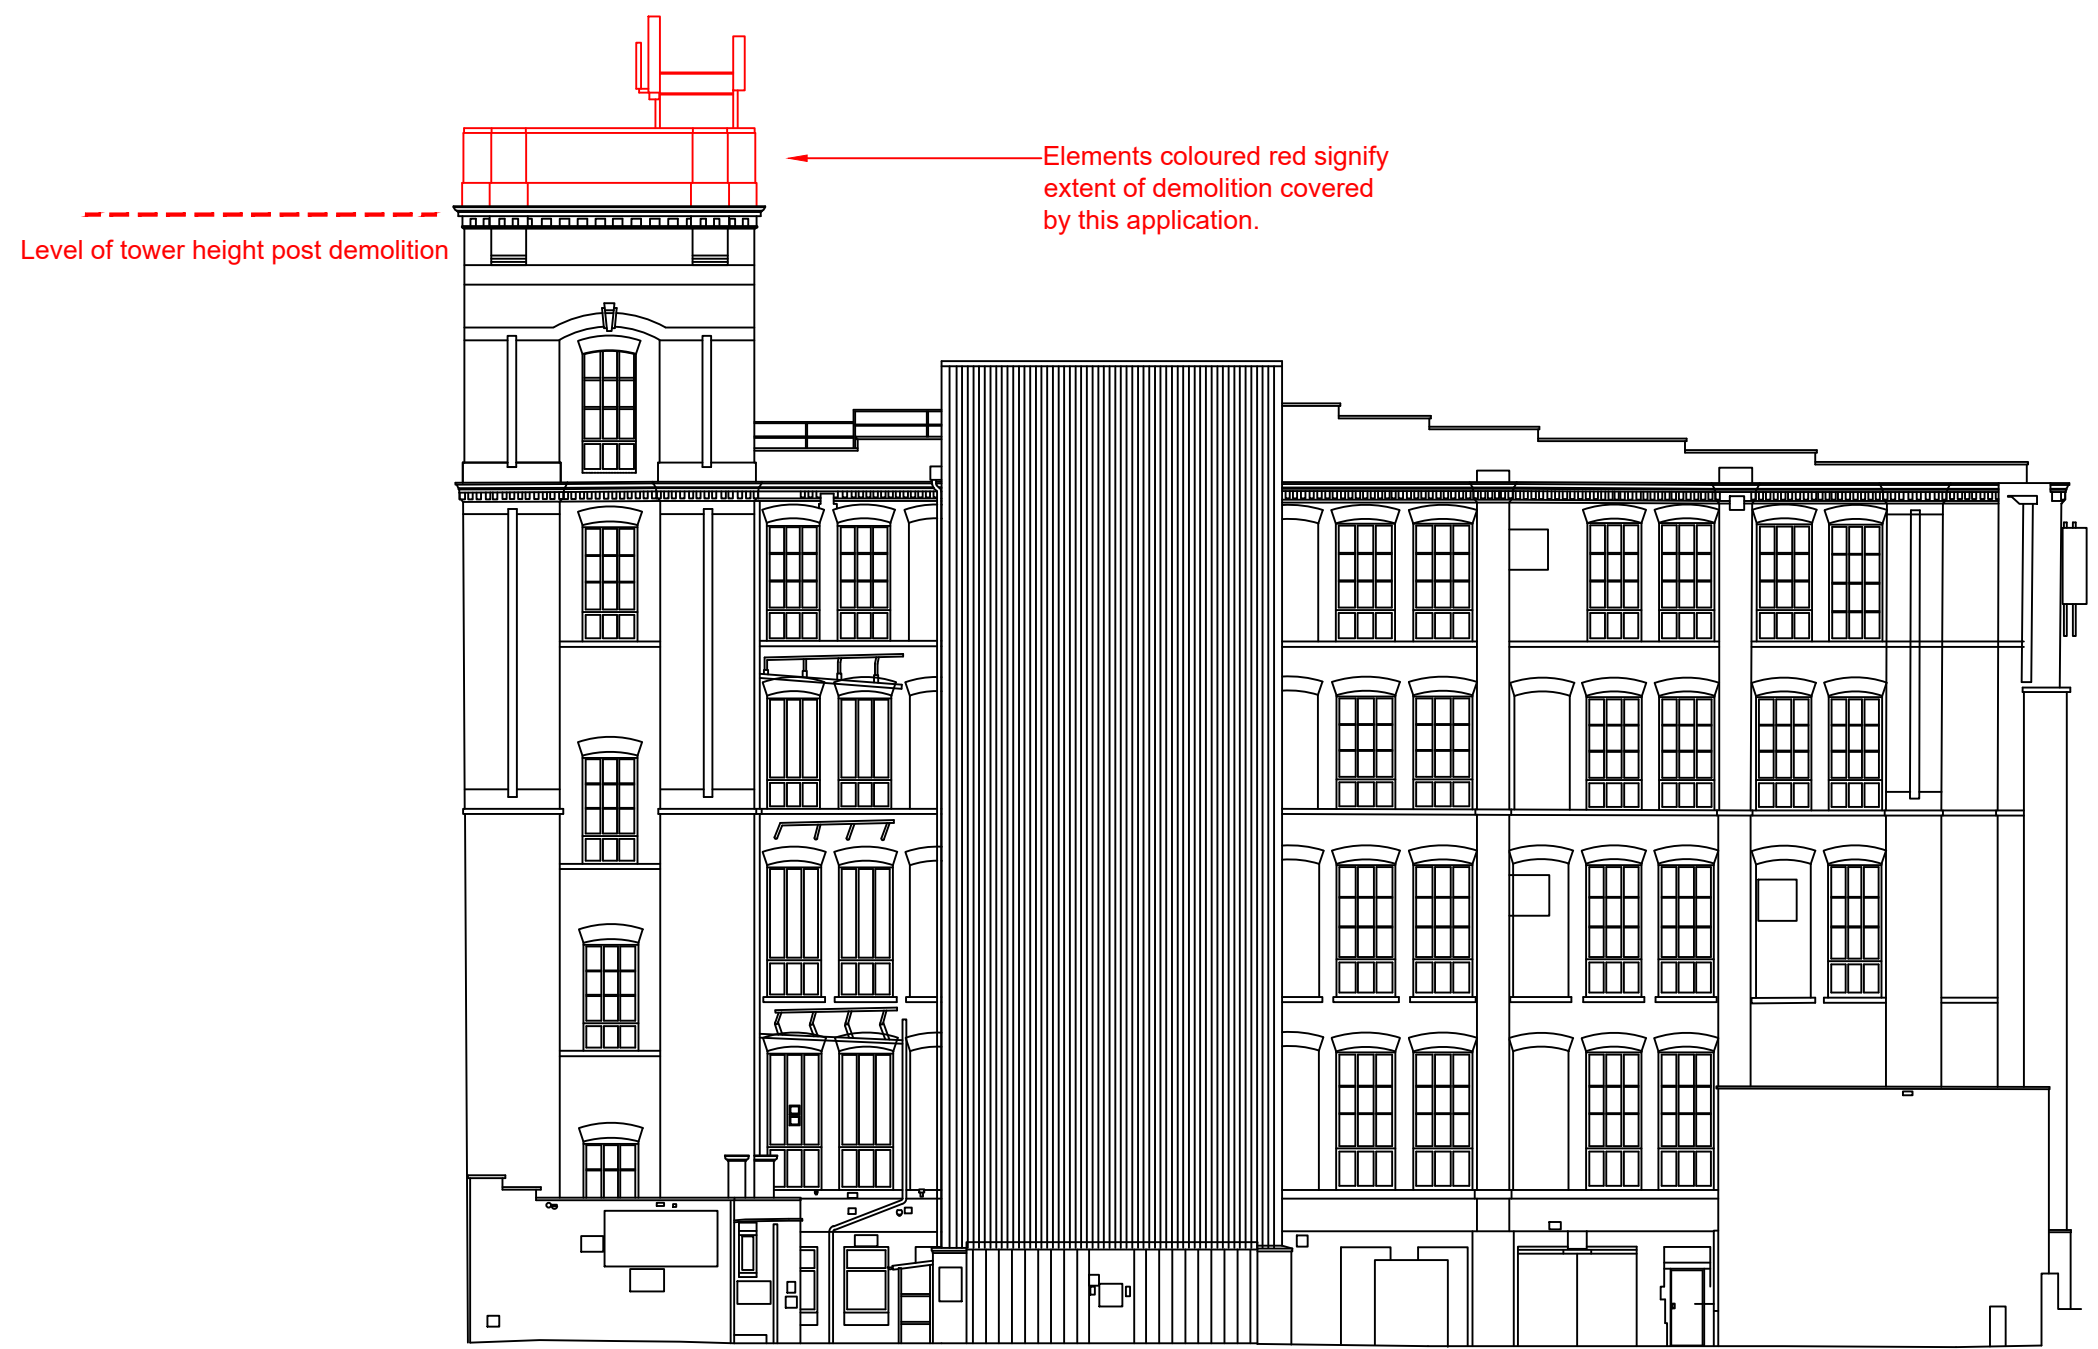


Elevation 2.



Elevation 4.

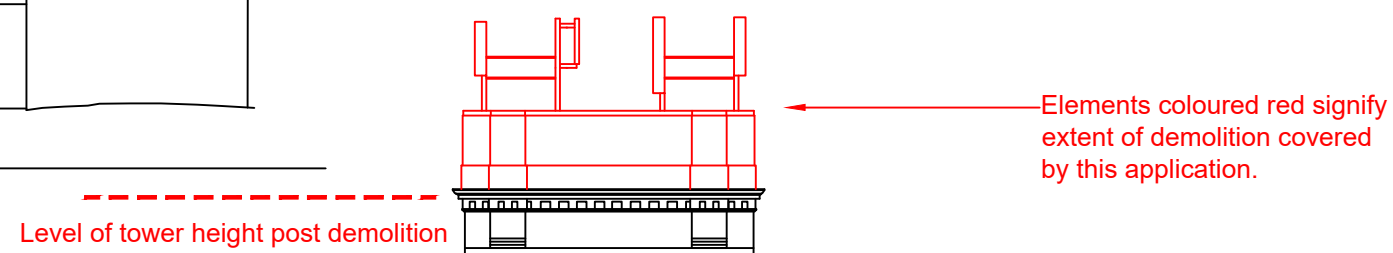

Elevation 3.

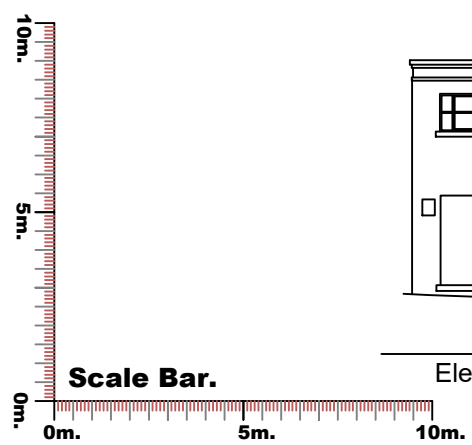

REV	DESCRIPTION	DATE	INITIAL
REV	DESCRIPTION	DATE	INITIAL
STAGE: PLANNING			
PROJECT: Moss Mill Industrial Estate, Rochdale, O116 5LB			
TITLE: Demolition Plan			
DRAWN: JW		CHECKED: JV	
DATE: 10 OCT 25		SCALE @ A1: 1:200	
DRAWING NO: 3972.02		REV: A	