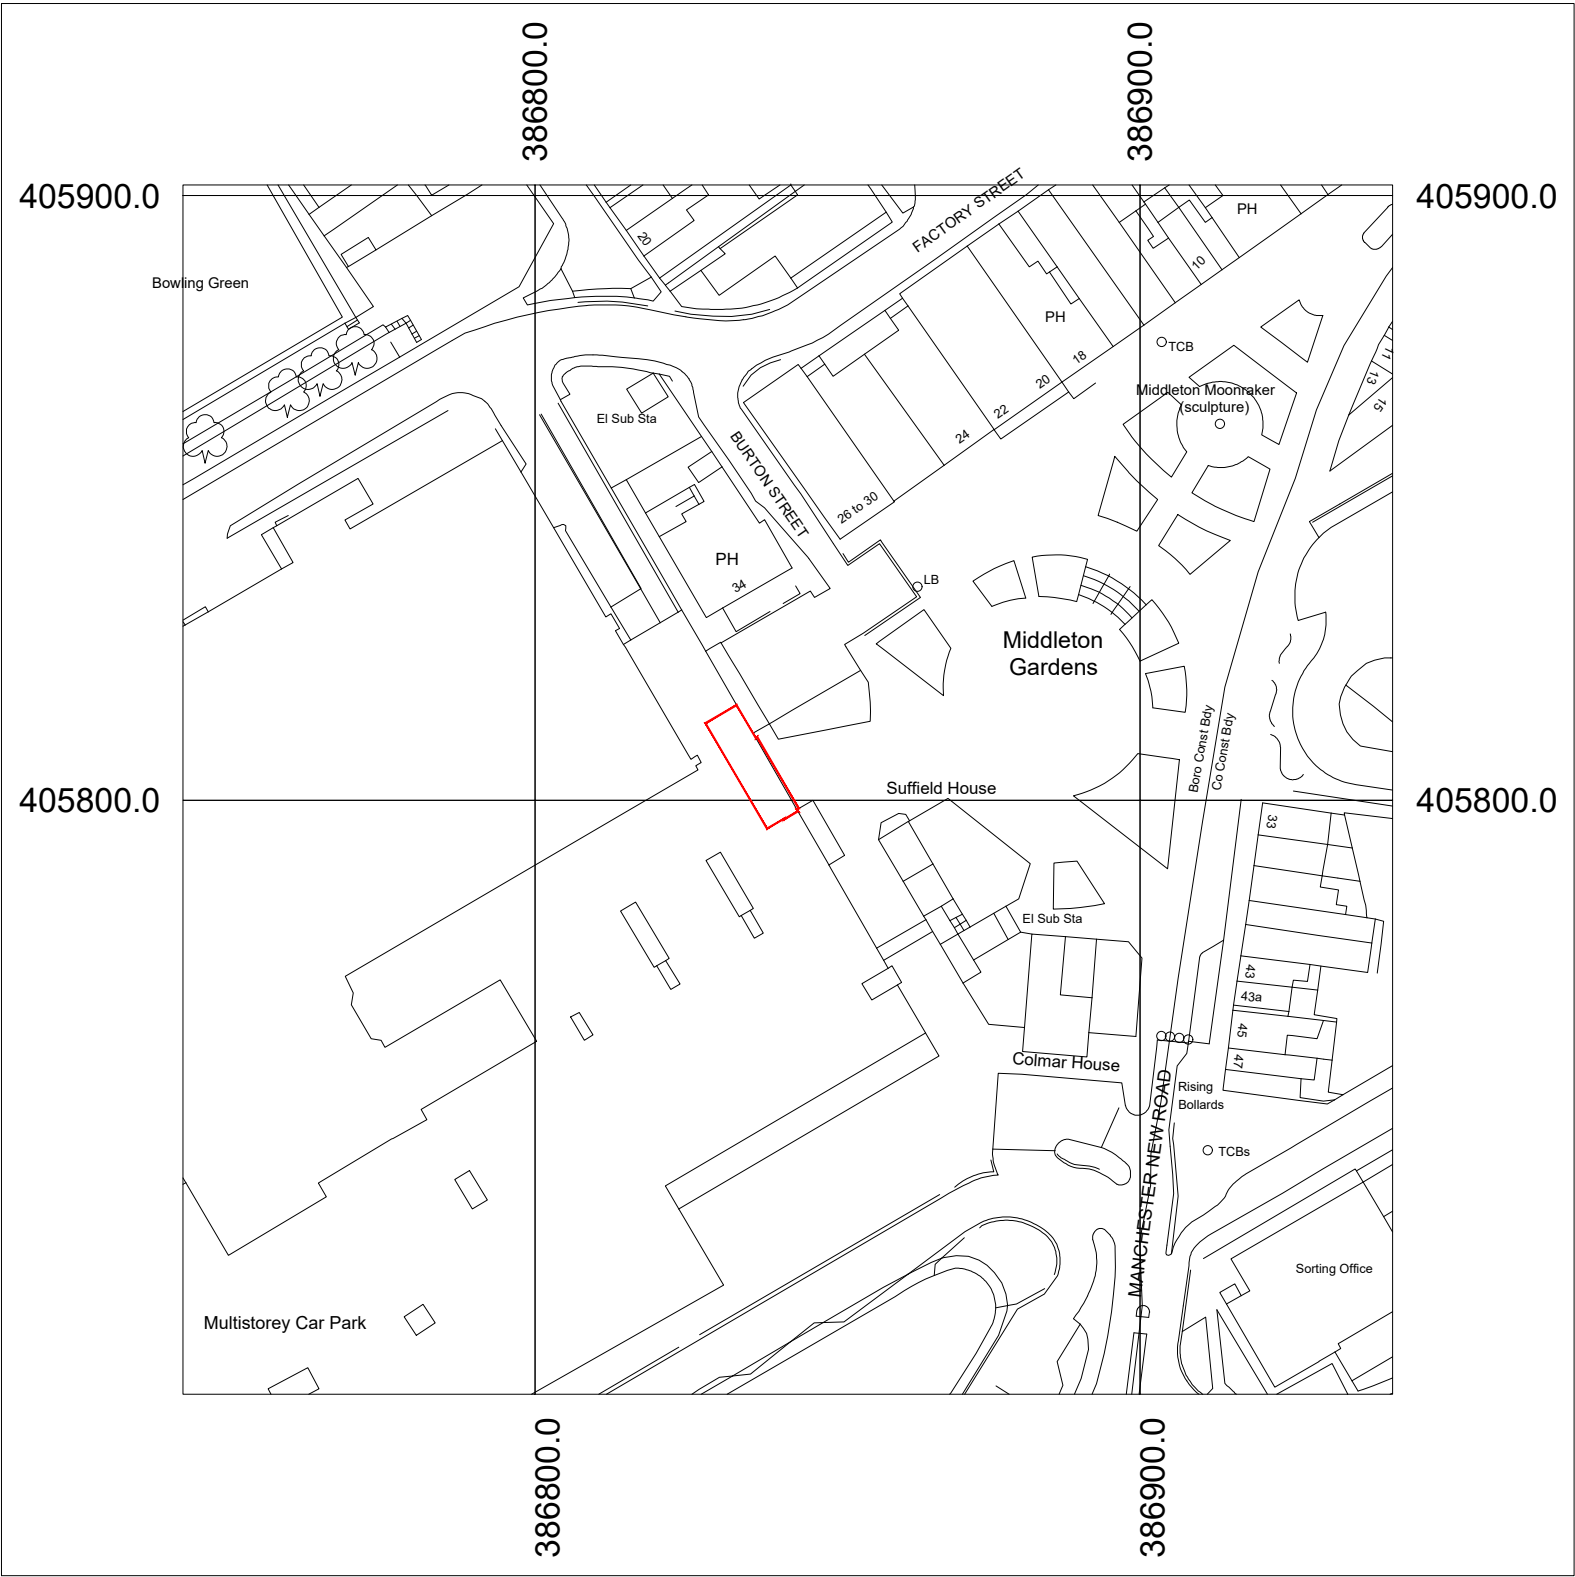


Production Date: 14 October 2025

Top Left: 386741.779 405901.787 Bottom Right: 386941.779 405701.787

© Crown copyright and database rights 2025 Ordnance Survey AC0000824000.

Reproduction in whole or in part is prohibited without the permission of Ordnance Survey

Rev: Date: Description:



**Planning
Application**



project:
H & T Shop, Unit G17, Middleton
Shopping Centre, Middleton,
Manchester M24 4EL.

drawing title:
Location Plan

job No: 25_012	date: Oct 2025	drawn: -	checked: -	approved: -	scale@A3 1:1250	revision: -	drawing No: P_01_001
-------------------	-------------------	-------------	---------------	----------------	--------------------	----------------	-------------------------