

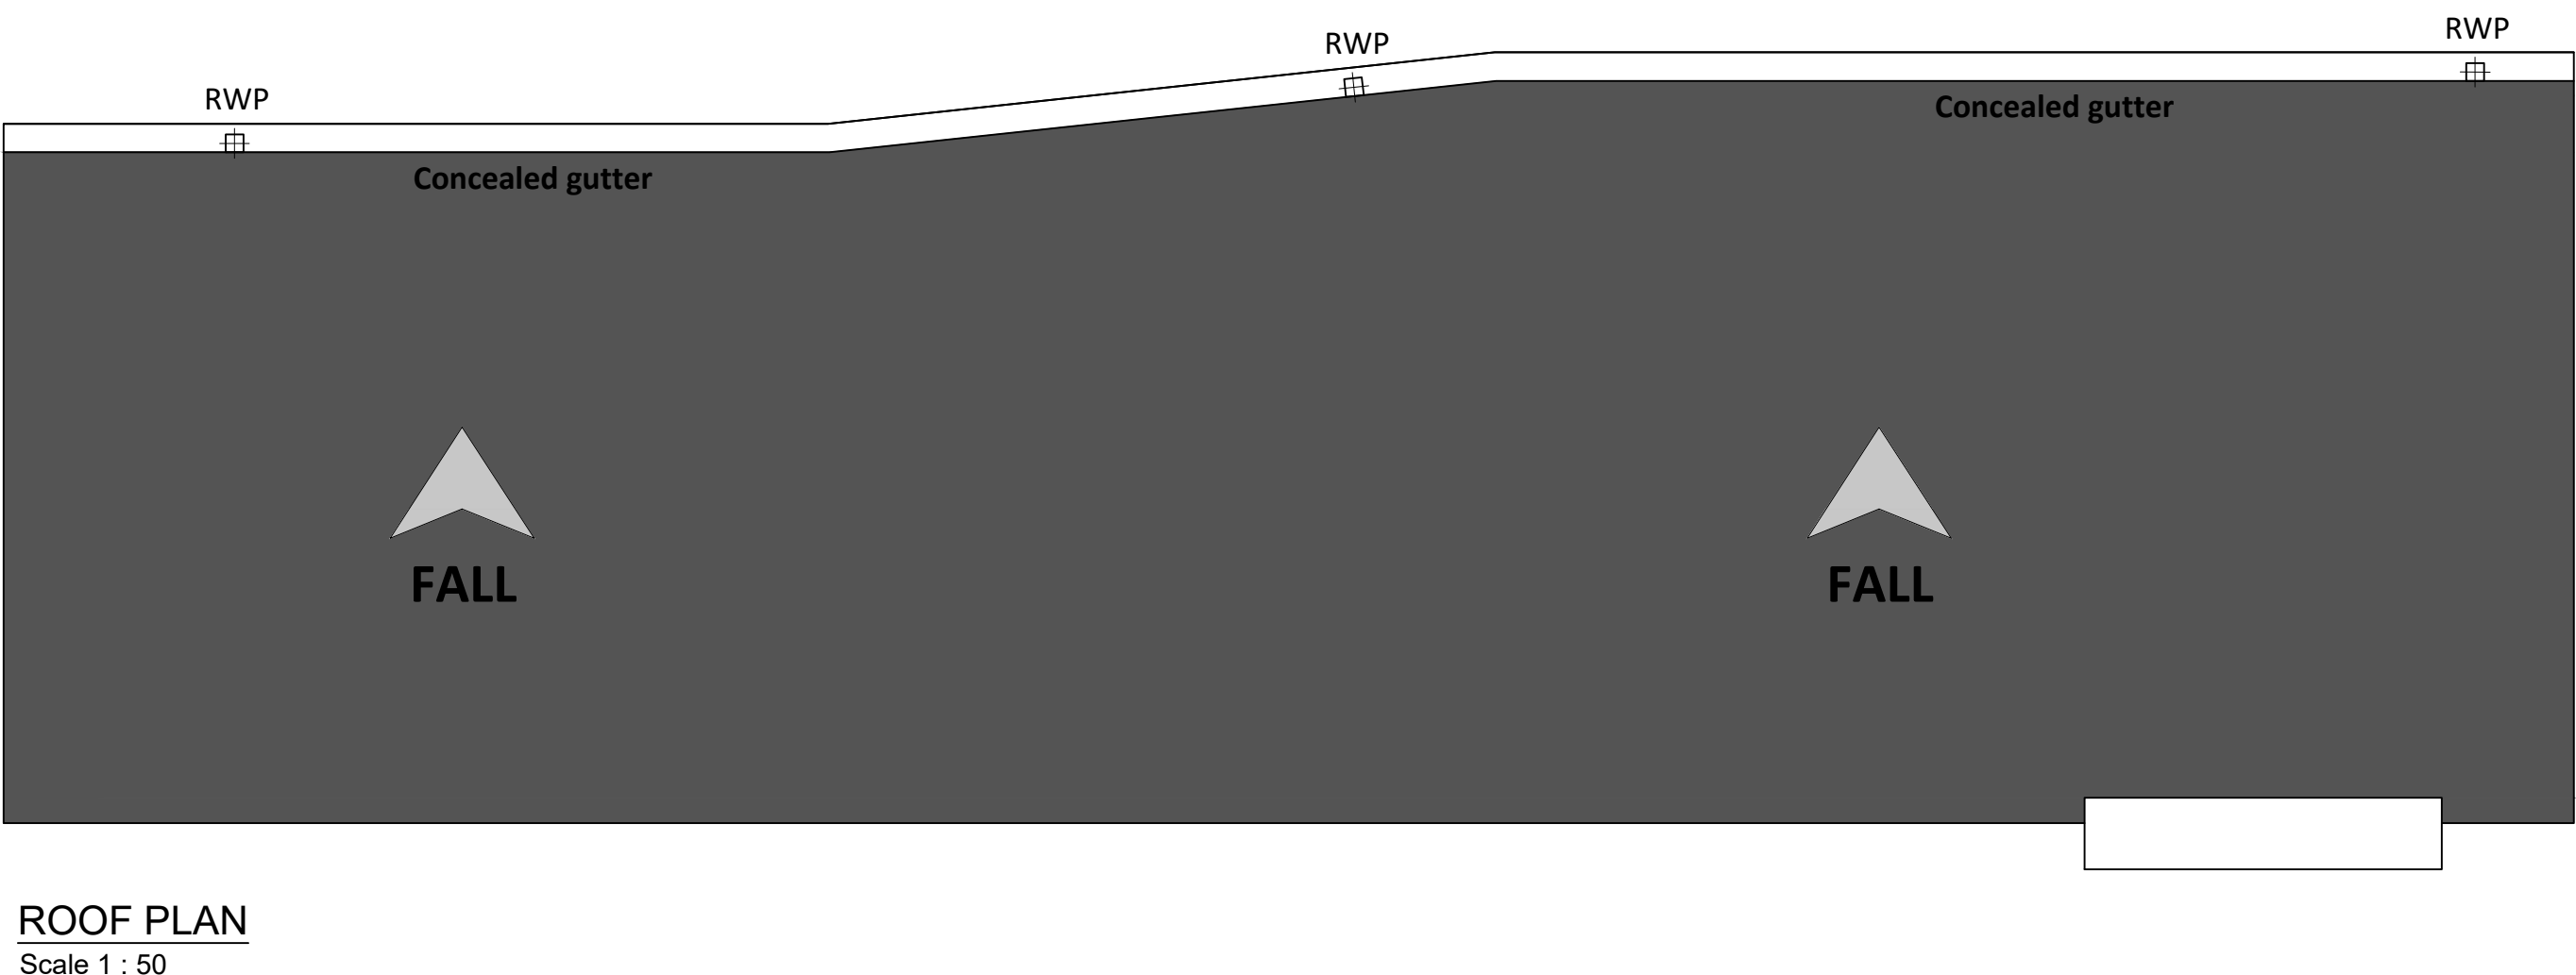
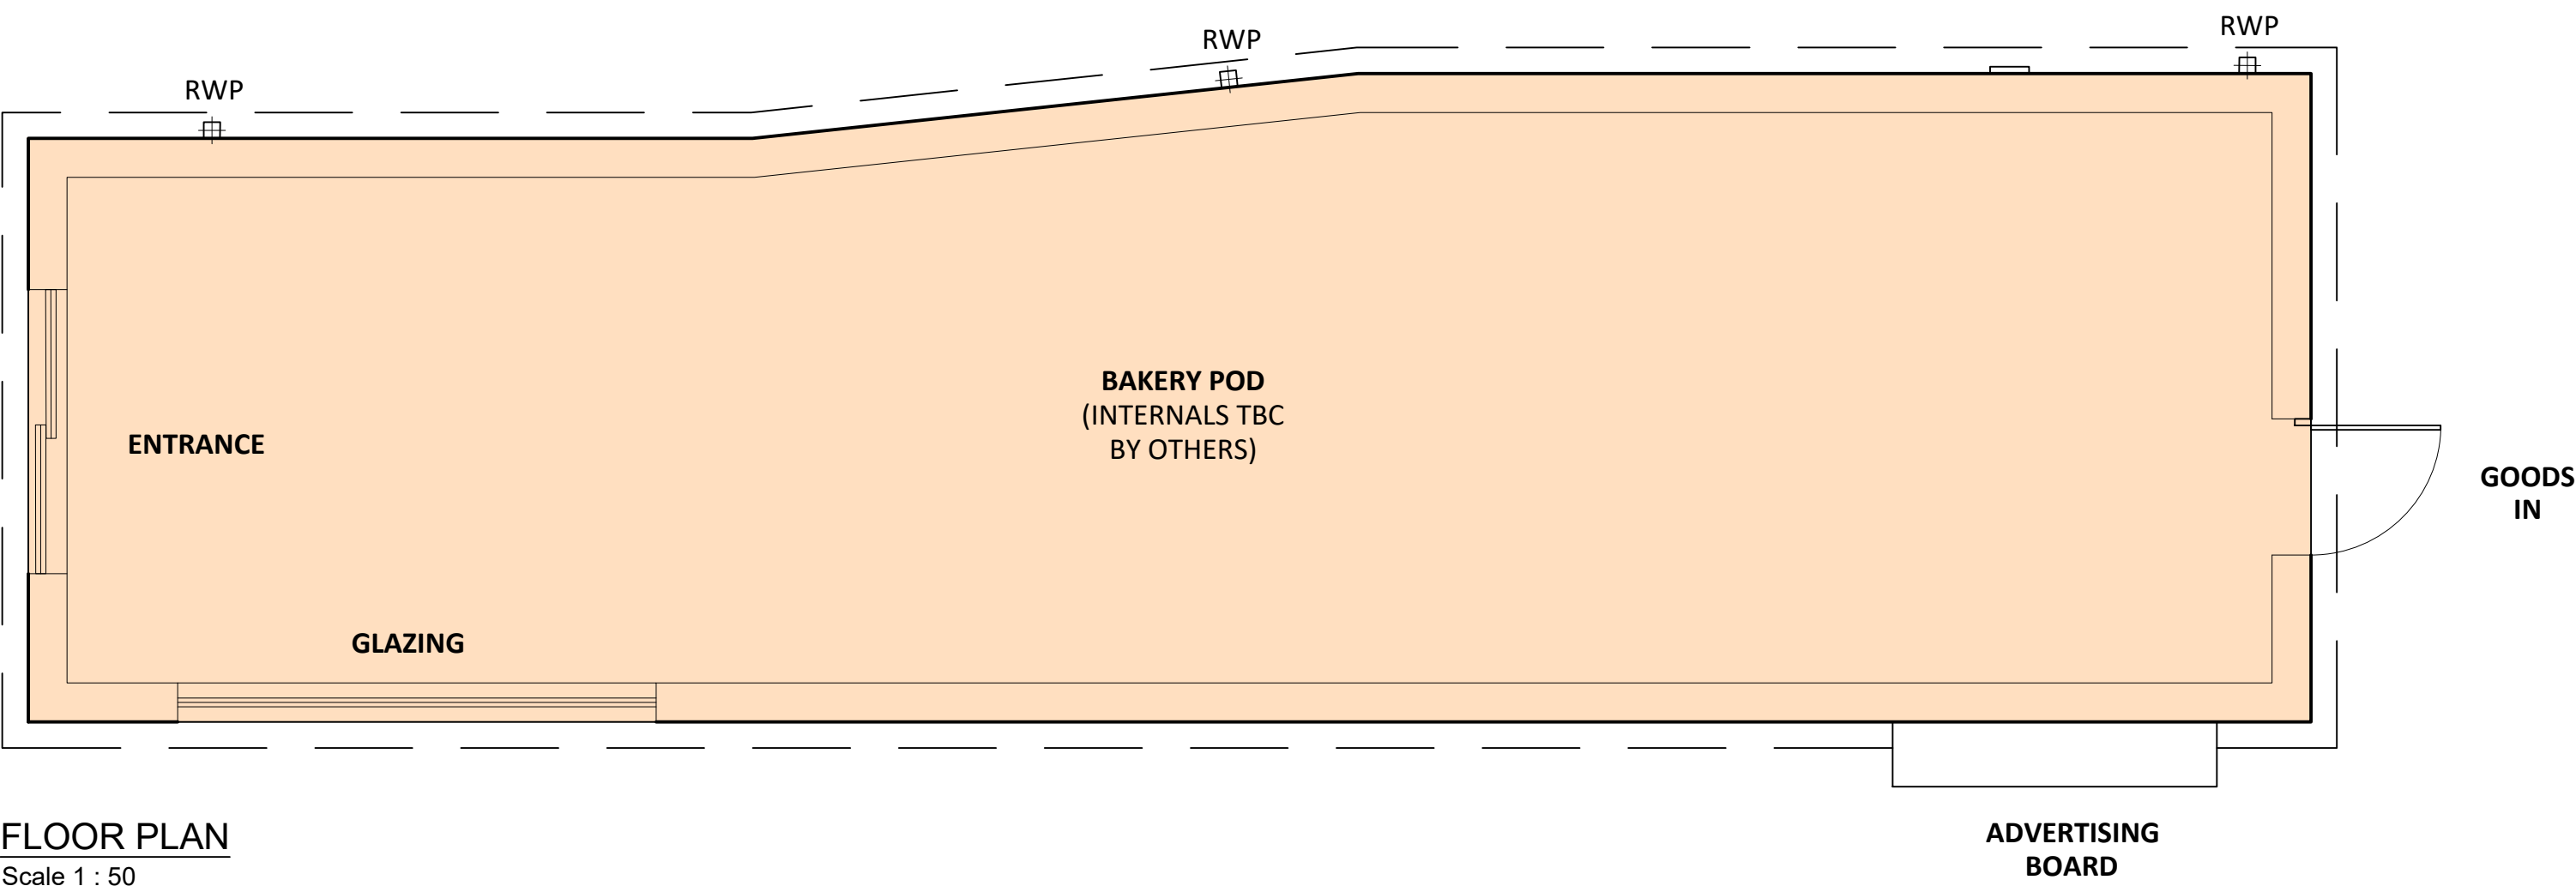
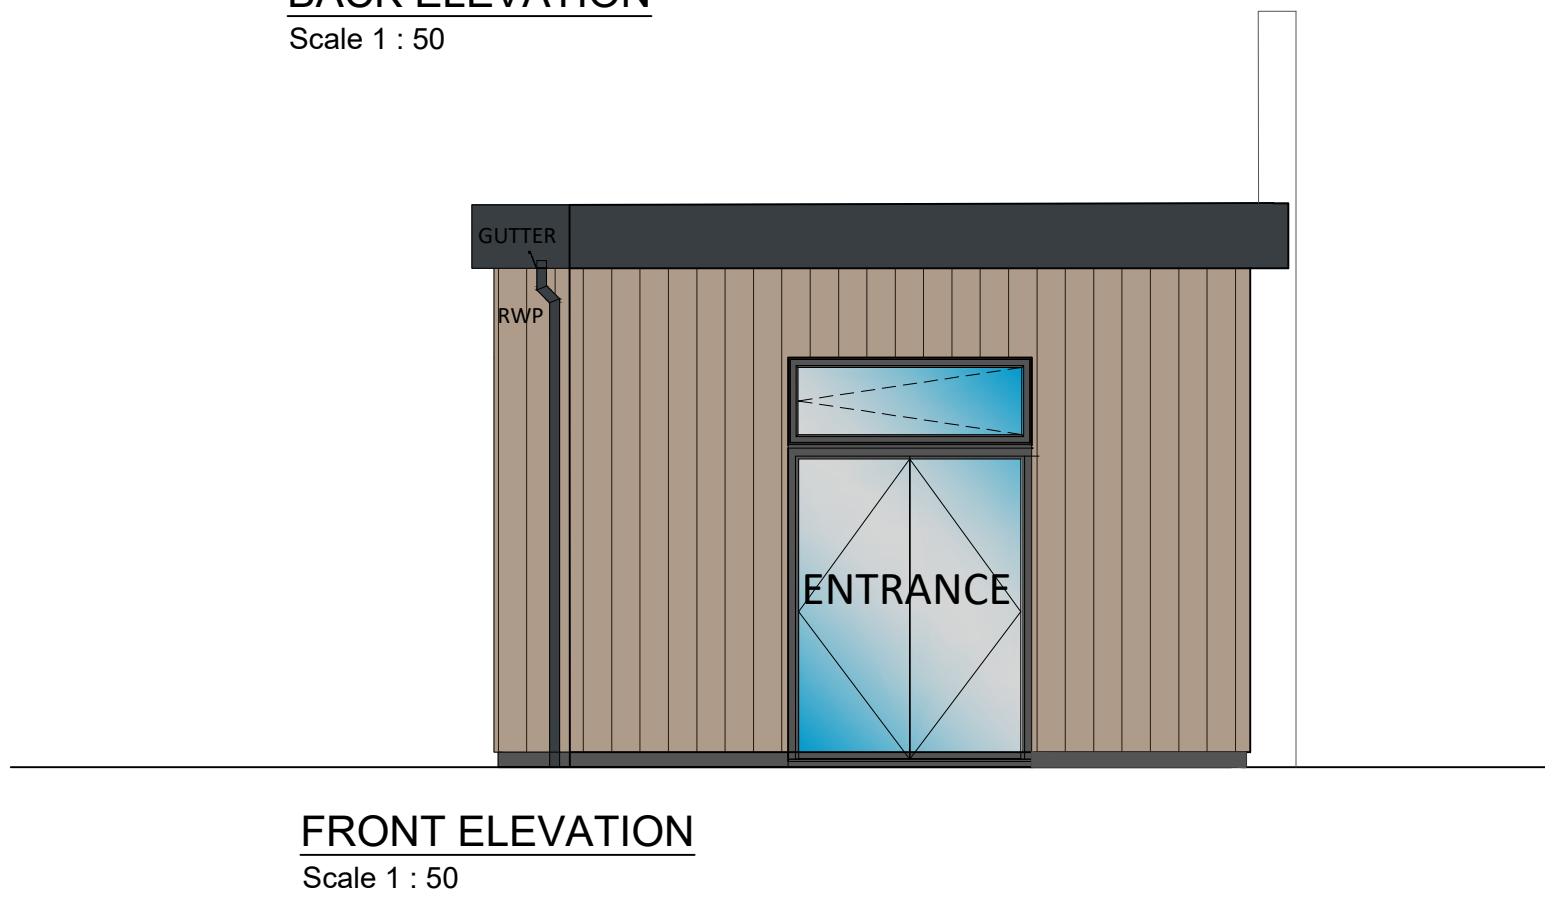
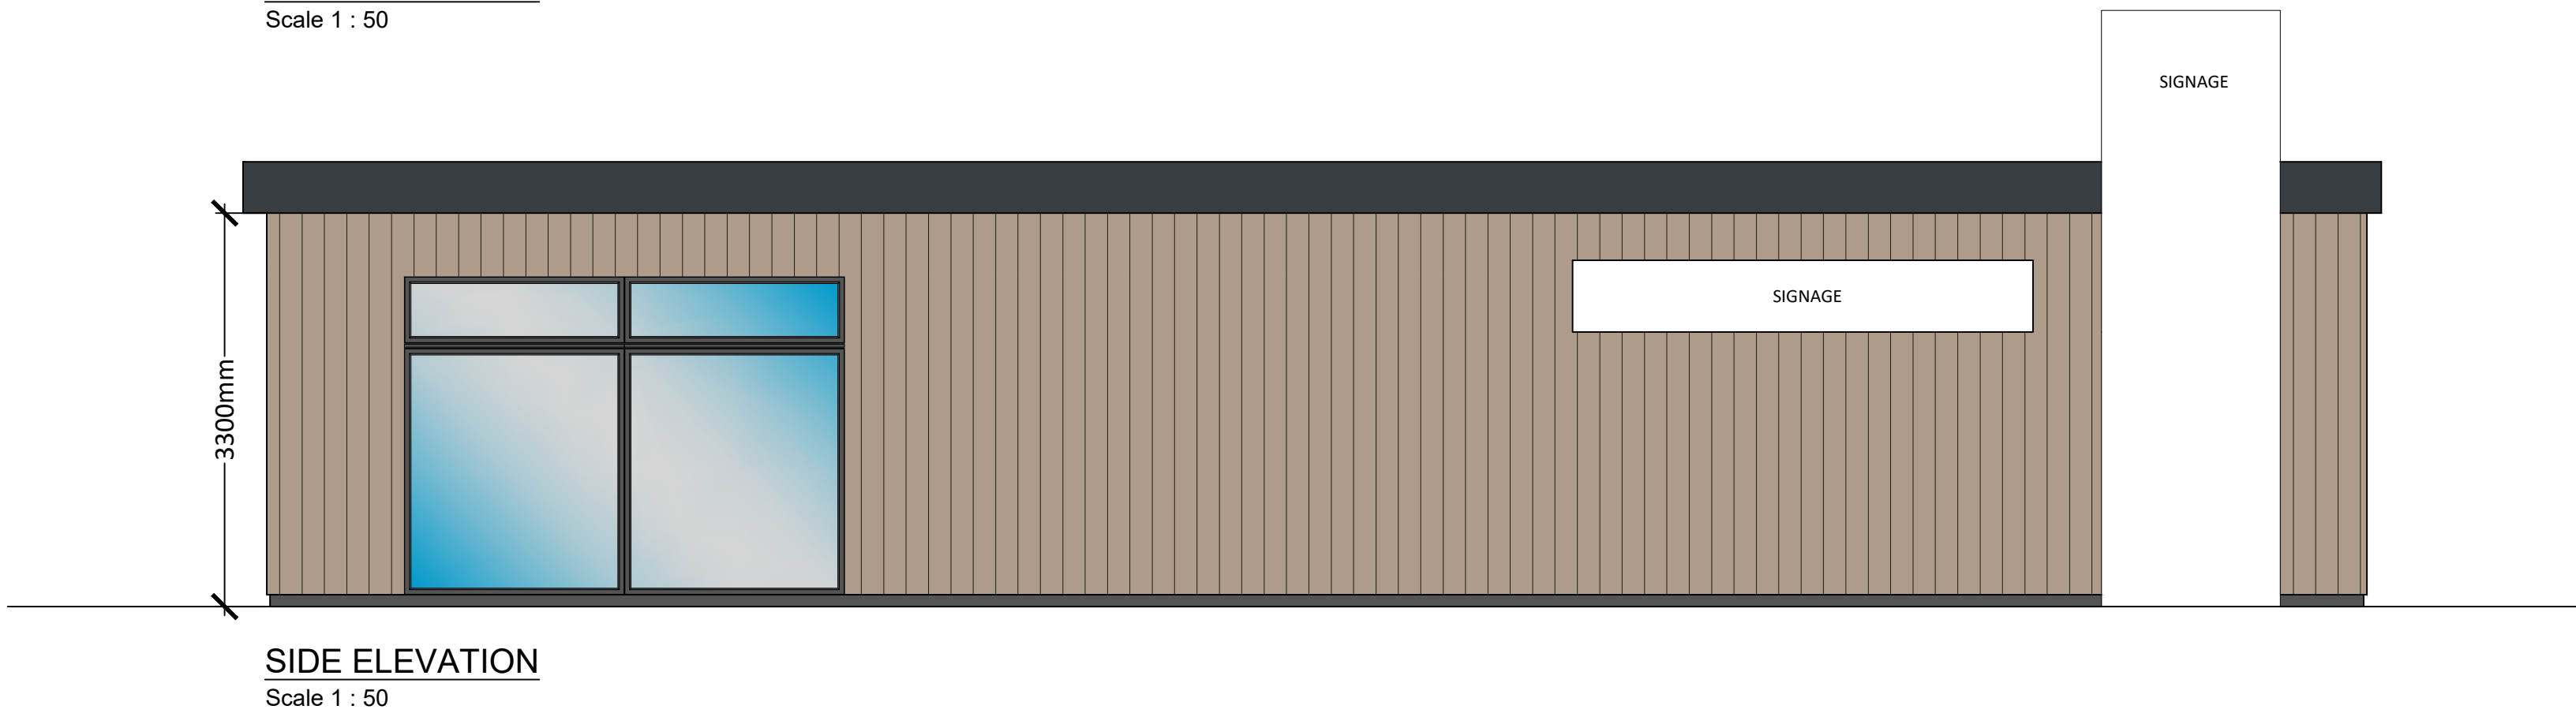


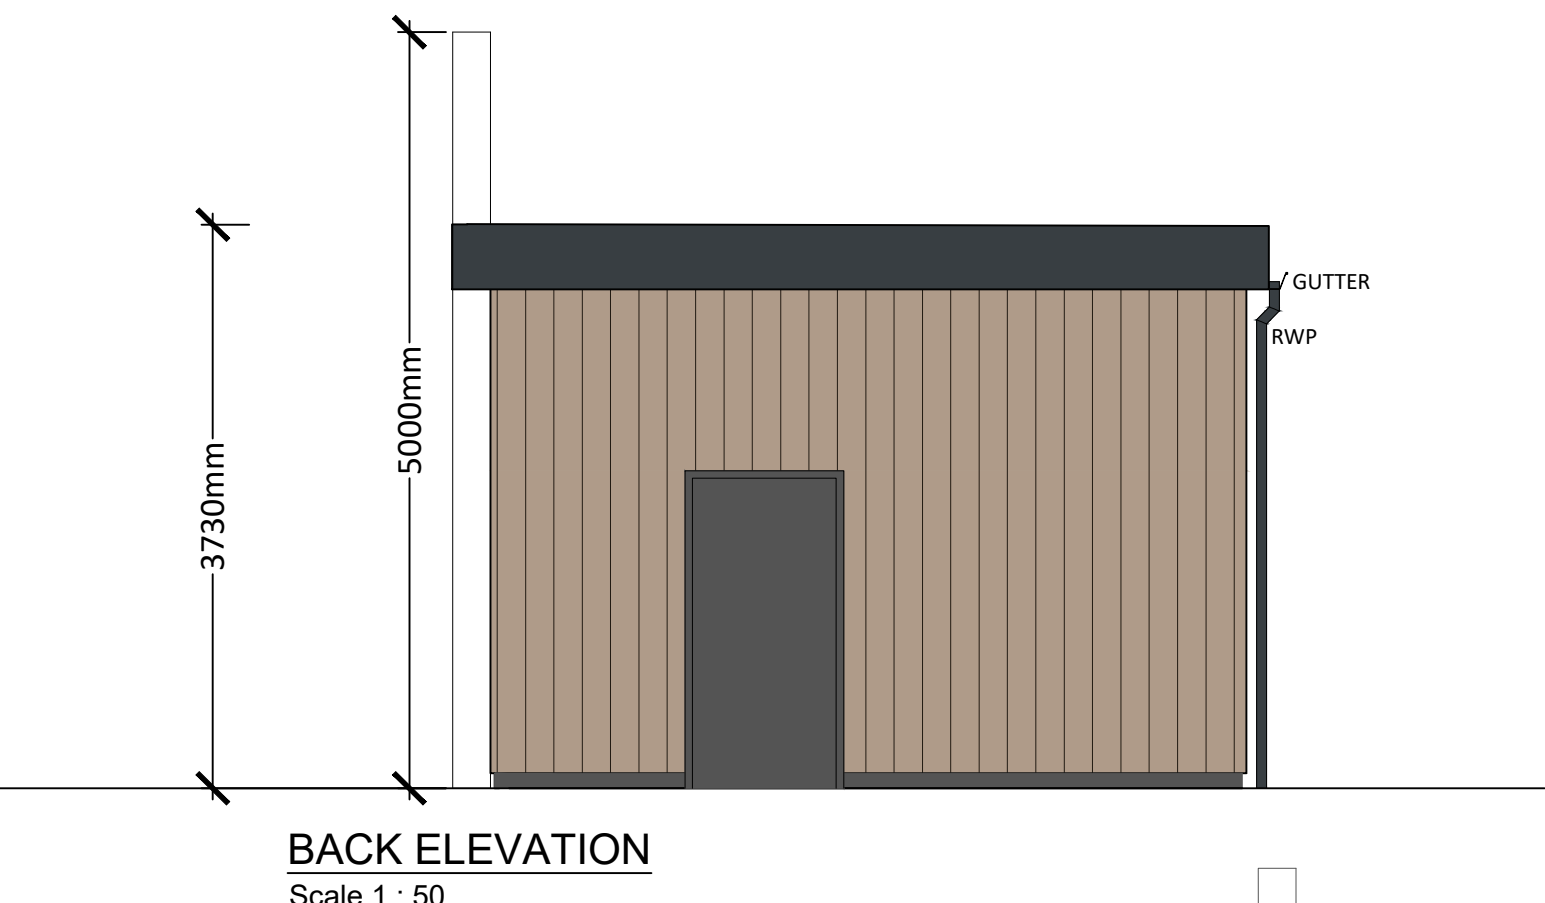

- GENERAL NOTES**
- This plan has been prepared for the submission and approval under Town and Country Planning only.
 - Any advertisement shown is subject to a separate application
- METAL FASCIAS, DOWNPIPES AND GUTTERS FINISH RAL 7016
- EXTERIOR CLADDING, FOLDED ALUMINIUM PANELS FINISH GREY RAL 7016
- TIMBER CLADDING, CEDRAL C03 GREY BROWN
- WINDOW/DOOR GLAZING, ALUMINIUM FRAMES COLOUR RAL 7016

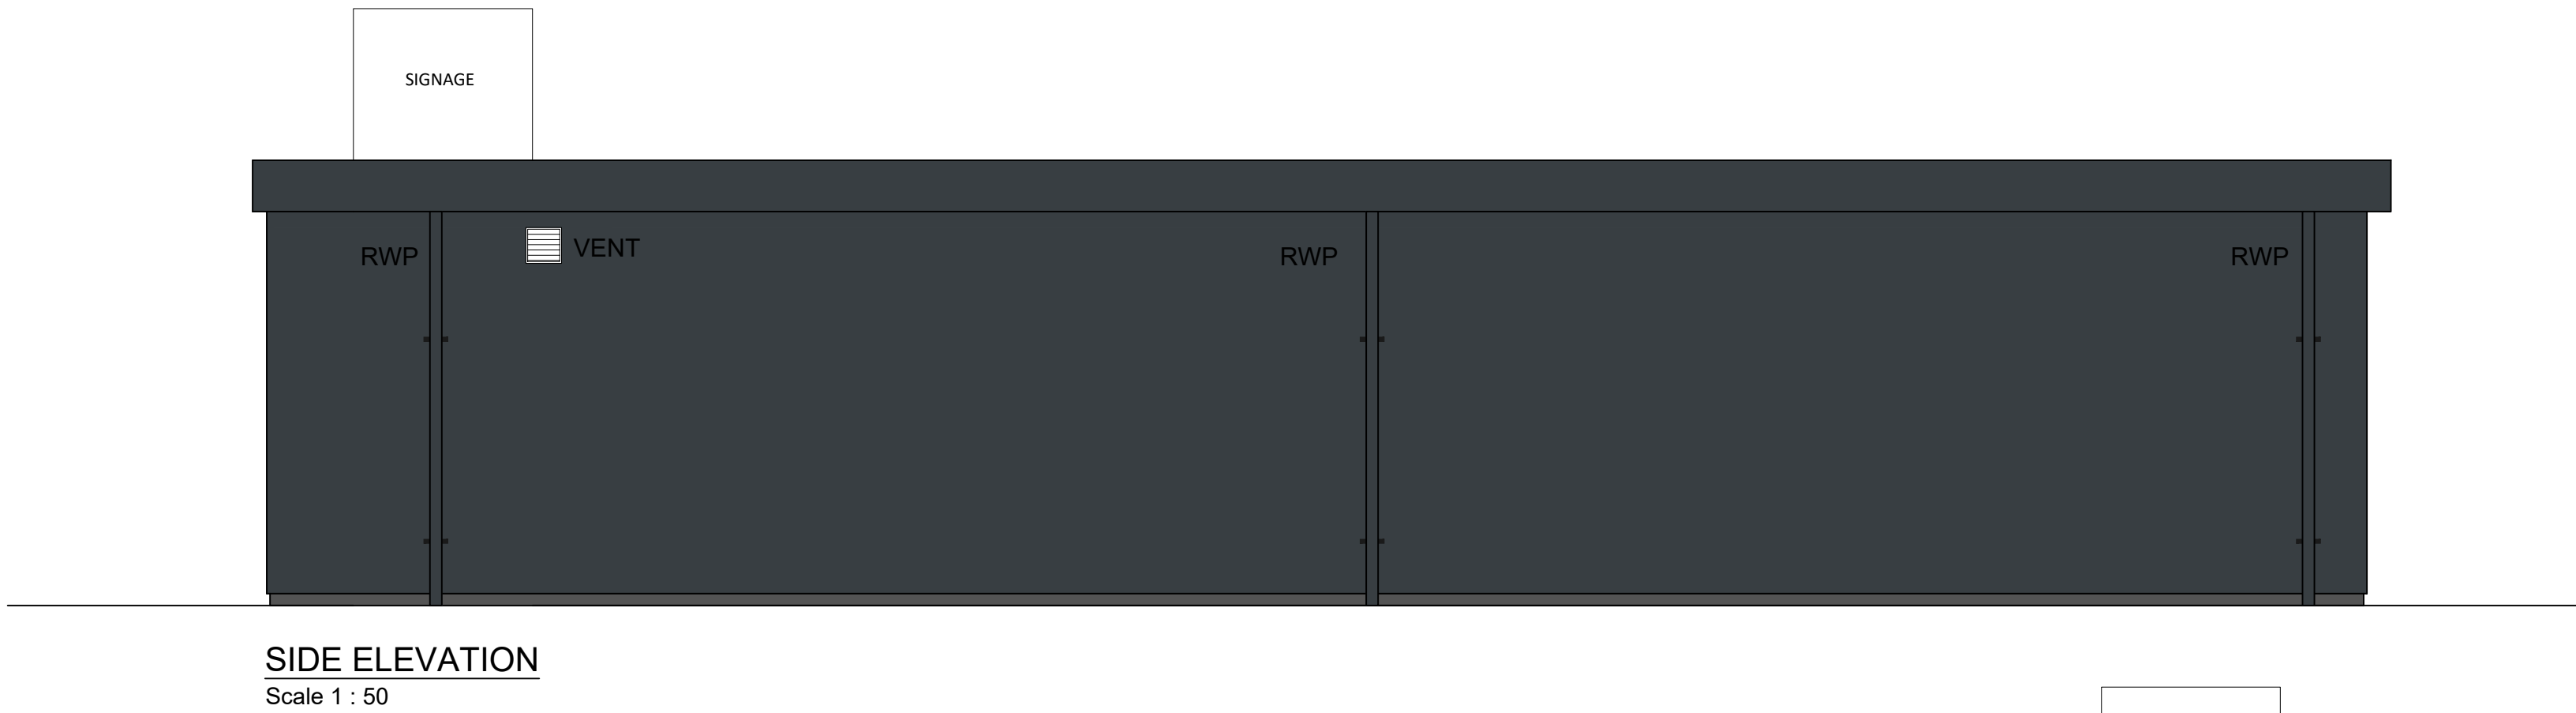

A	29.09.25	Note removed from elevations.	JS
CONSTRUCTION			
PROJECT LITTLE BOROUGH SERVICE STATION Church Street Littleborough, OL15 8JA			
TITLE Building Details			
CLIENT Motor Fuel Group			
JENNINGS DESIGN 8 Feast Field, Horsforth, Leeds, West Yorkshire, LS18 4TL www.jennings-design.com 01274 395422 office@jennings-design.com			
Drawn:	JS	Check:	JHJ
		Scale:	1:50 @ A1
		Date:	June '25
Plan Number:	250215 - 104 - A		
0 1 2 3 4 5 SCALE - METRES - 1:50			