




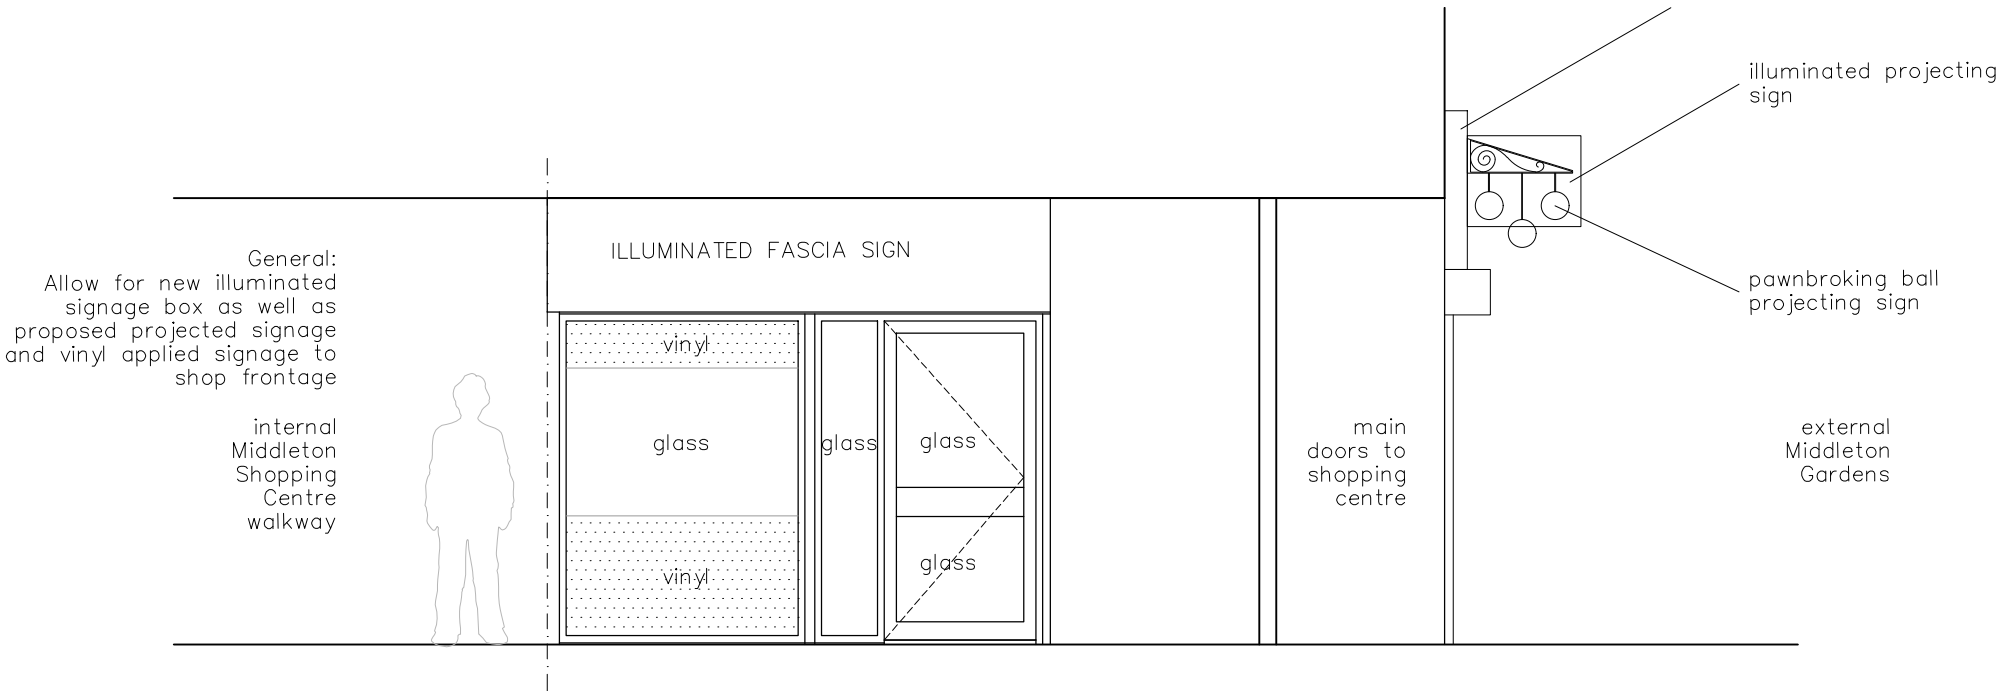


Internal Middleton Shopping Centre Elevation

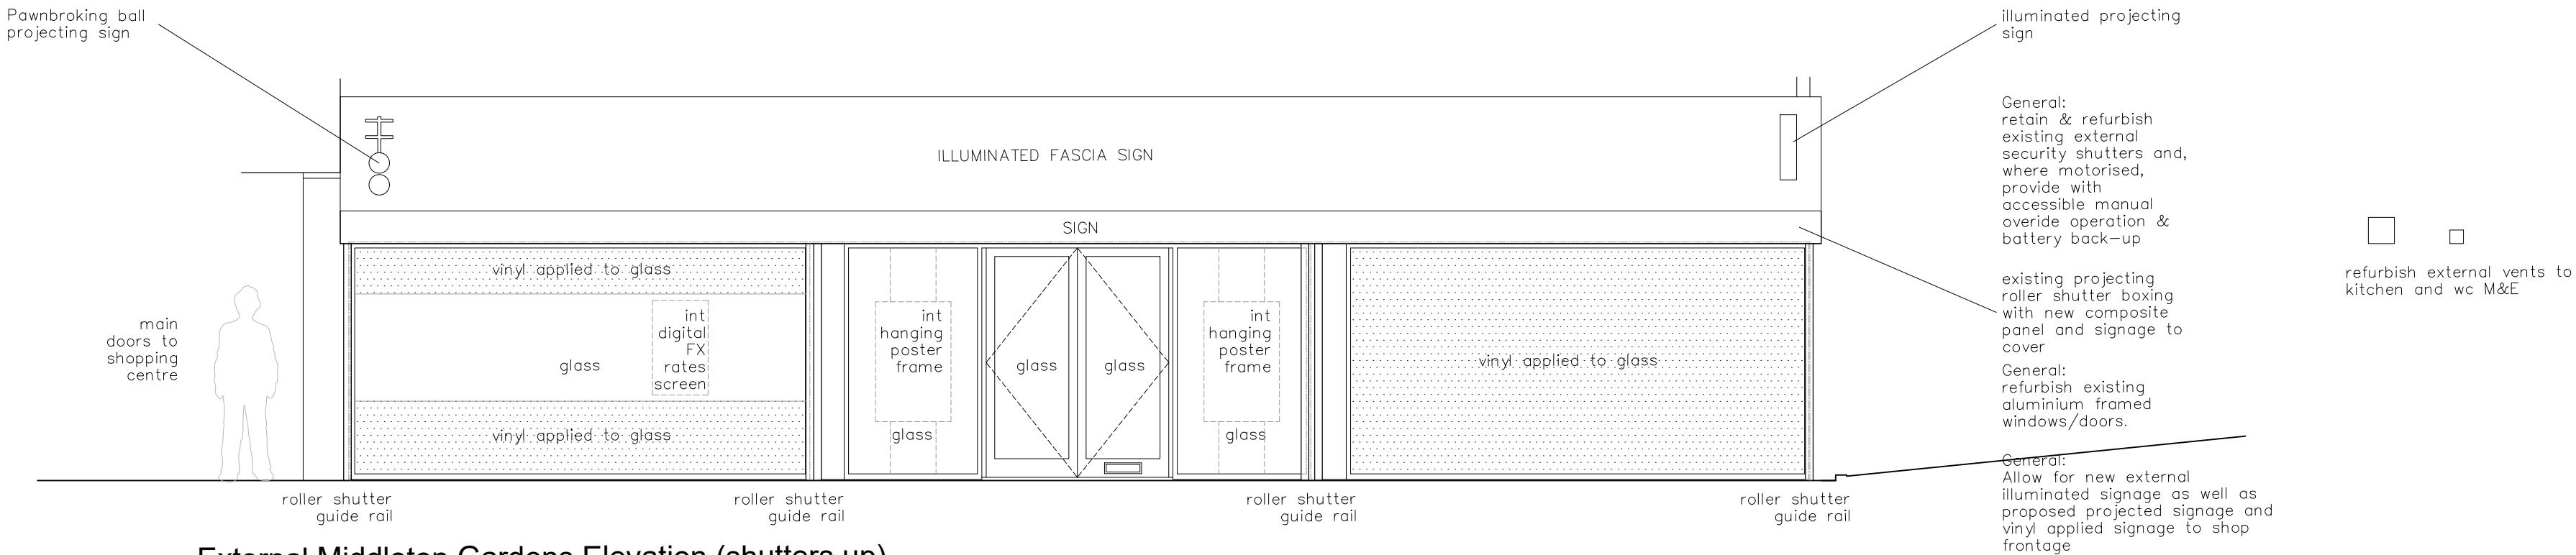

External Middleton Gardens Elevation (shutters up)

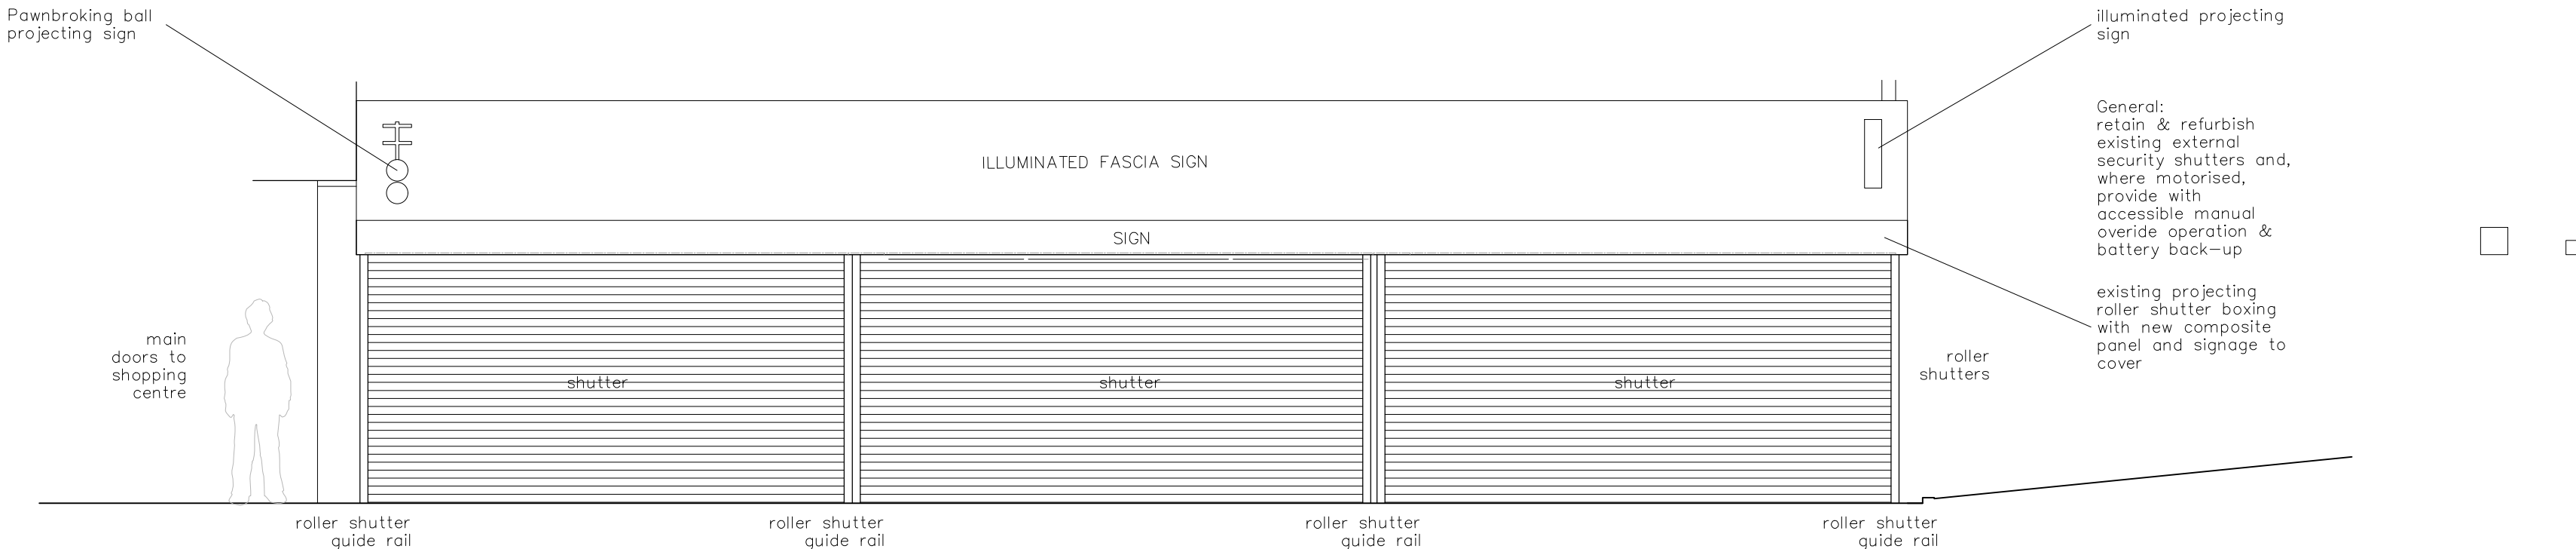

External Middleton Gardens Elevation (shutters down)

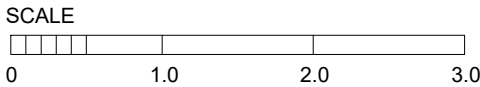

Rev:	Date:	Description:	 LINDLEY ARCHITECTS Robin Hill Studio, Nutcombe Lane, Hindhead Surrey GU26 6BP E: enquiries@lindleyarchitects.com W: www.lindleyarchitects.com	project: H & T Shop, Unit G17, Middleton Shopping Centre, Middleton, Manchester M24 4EL		drawing title: Proposed Elevations					
Planning Application				job No: 25_012	date: Oct 2025	drawn: -	checked: -	approved: -	scale@A2: 1:50	revision: A	drawing No: P 24_001

© Lindley Architecture Ltd. Figured dimensions only are to be used. All dimensions to be checked onsite. Differences between drawings and between drawings and specification or bills of quantities to be reported to Lindley Architects. The copyright of the drawings and designs contained therein remains vested with Lindley Architects. Lindley Architects is the trading name of Lindley Architecture Ltd