



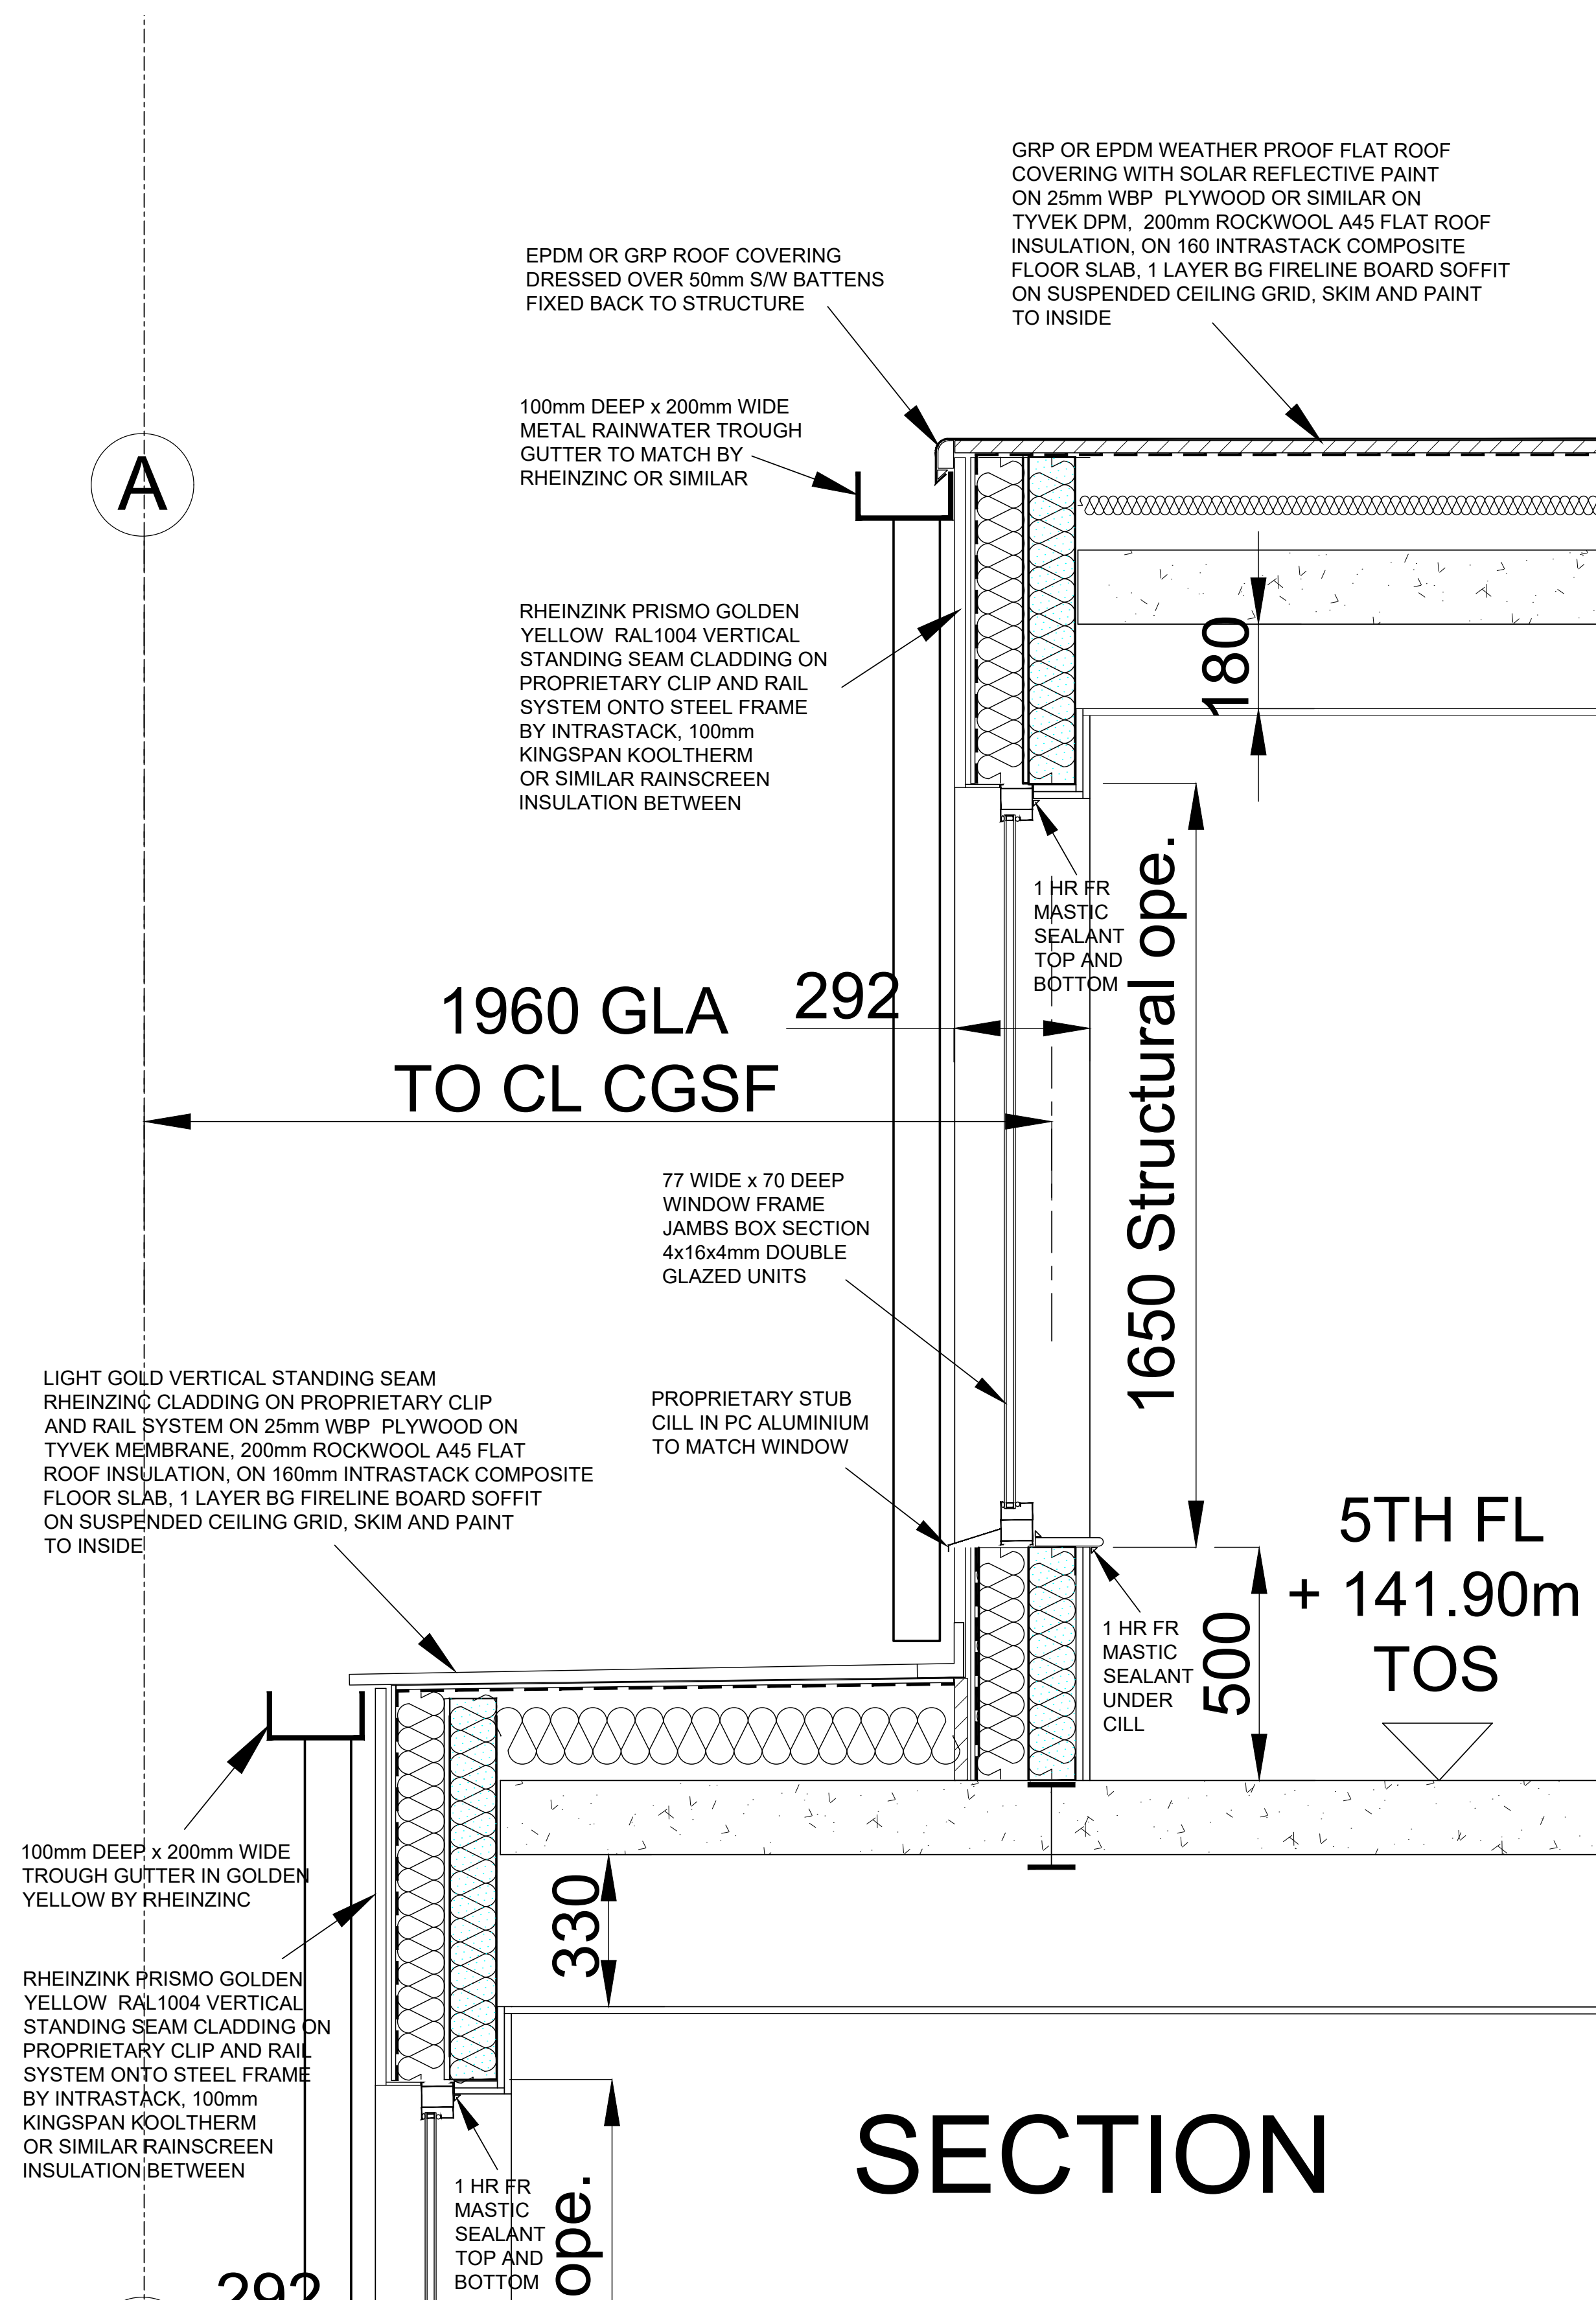

TYPICAL WINDOW
IN ZINC WALLING
AT 5TH FLOOR
ALONG GLA
BETWEEN
GL1 AND GL4

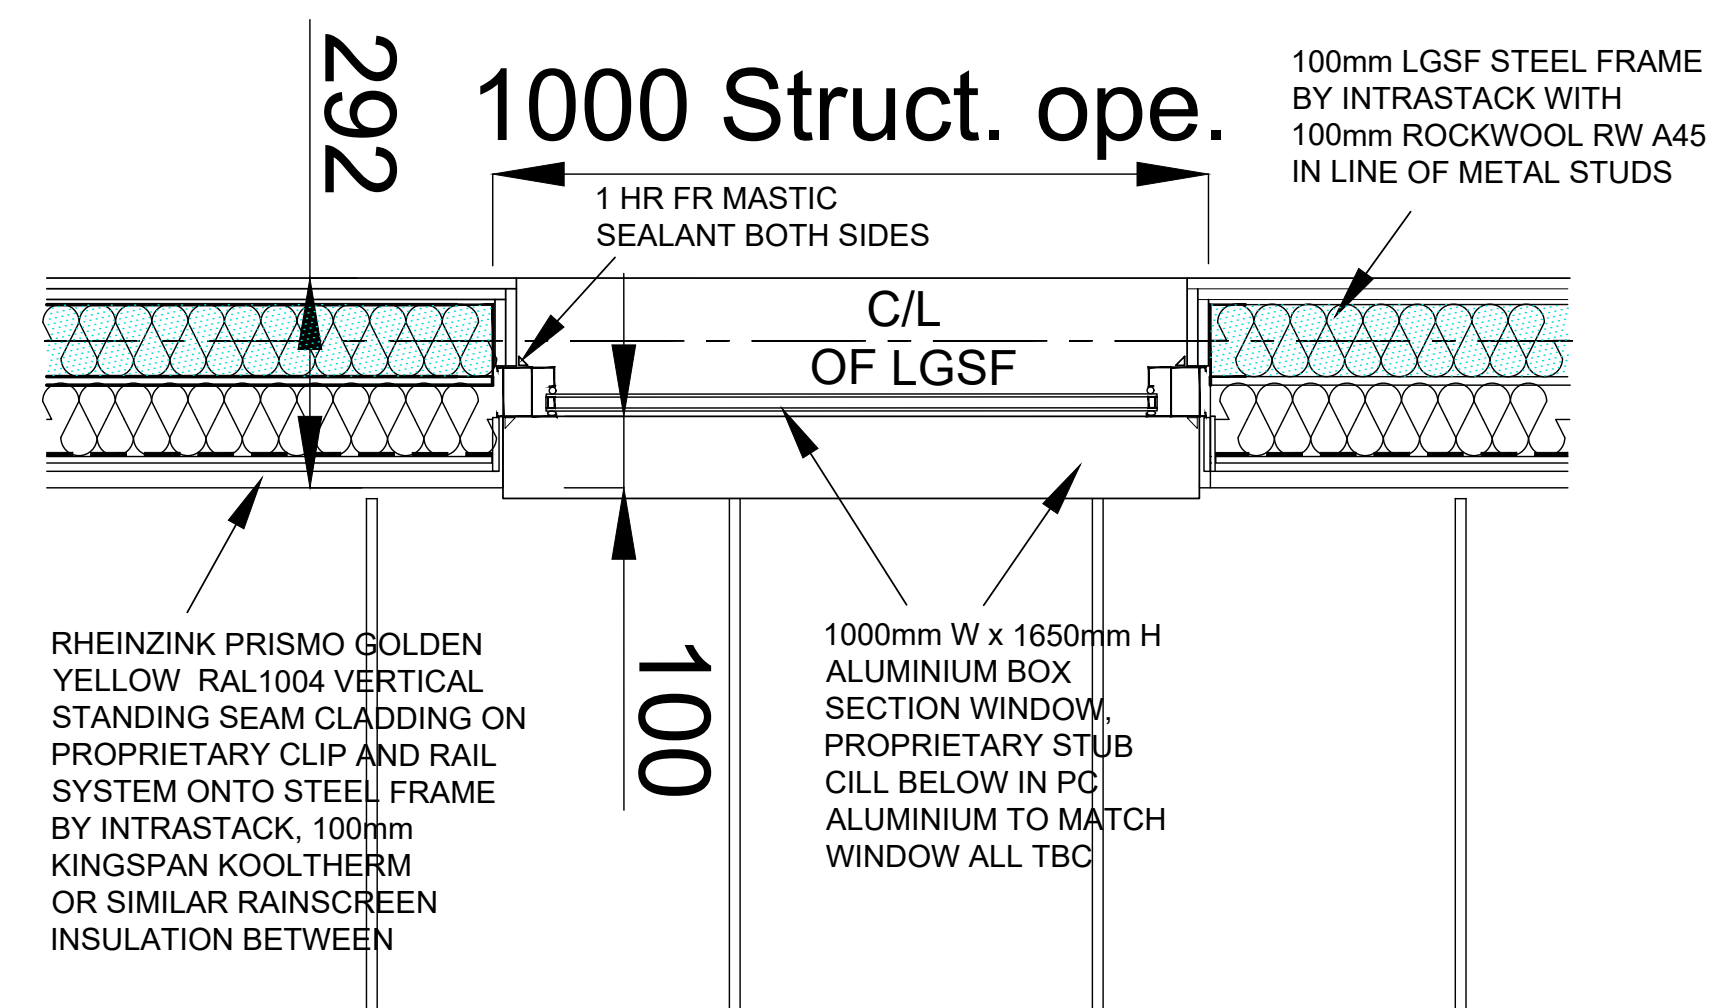

SCHEDULE OF MATERIALS

RESIDENTIAL WINDOWS AND ENTRANCE DOORS

GOOD QUALITY BOX SECTION ALUMINIUM WINDOW FRAMES
IN ANTHRACITE GREY RAL 7016 PC ALUMINIUM BY TBC,
TOUGHENED GLASS OUTER PANE, 'K' GLASS INNER,
PROPRIETARY STUB CILLS TO MATCH

BRICK WALLING TO DRAKE STREET, NELSON STREET, REAR
AND SIDE ELEVATIONS

'KESWICK BLEND' OR SIMILAR MID RED BRICK SLIP FACADE BY
TERRIX LTD ON PROPRIETARY INSULATED BACKING SYSTEM
ON INTRASTACK METAL STUD PANELLING SYSTEM

4TH AND 5TH FLOOR STOREY EXTERIOR CLADDING
RHEINZINK PRISMO GOLDEN YELLOW RAL1004 VERTICAL
STANDING SEAM CLADDING ON PROPRIETARY CLIP AND RAIL
SYSTEM ONTO STEEL FRAME BY INTRASTACK

4TH FLOOR PARAPET COPINGS

ALUMASC SKYLINE PRESSED ALUMINIUM POWDER COATED
COPING IN ANTHRACITE GREY RAL 7016.

4TH AND 5TH FLOOR STOREY GUTTERS AND DOWNPIPES

100mm DEEP x 200mm WIDE METAL RAINWATER TROUGH
GUTTER AND 100 x 100mm SQUARE SECTION DOWN PIPE
IN GOLDEN YELLOW RAL 1004 BY RHEINZINC

A 020925 WINDOW DETAIL AMENDED

REV: DATE: DETAILS:

BM ARCHITECTURAL DESIGNS
APARTMENT 8
224 GREAT CLOWES STREET
MANCHESTER M7 2ZS
TEL: 07415 493002

PROJECT: 42-46 DRAKE STREET
AND NELSON STREET,
ROCHDALE OL16 1NU

CLIENT: CASSEL AND FLETCHER
PROPERTY LTD

TITLE: TYPICAL WALL AND WINDOW DETAILS 2

SCALE 1:10@A1 DATE: 08/ 2025 DRAWN: BM

STATUS: BUILDING REGULATIONS

DRAWING NO: BM/0225/DRAKE/BR37 REV: A