





First Floor

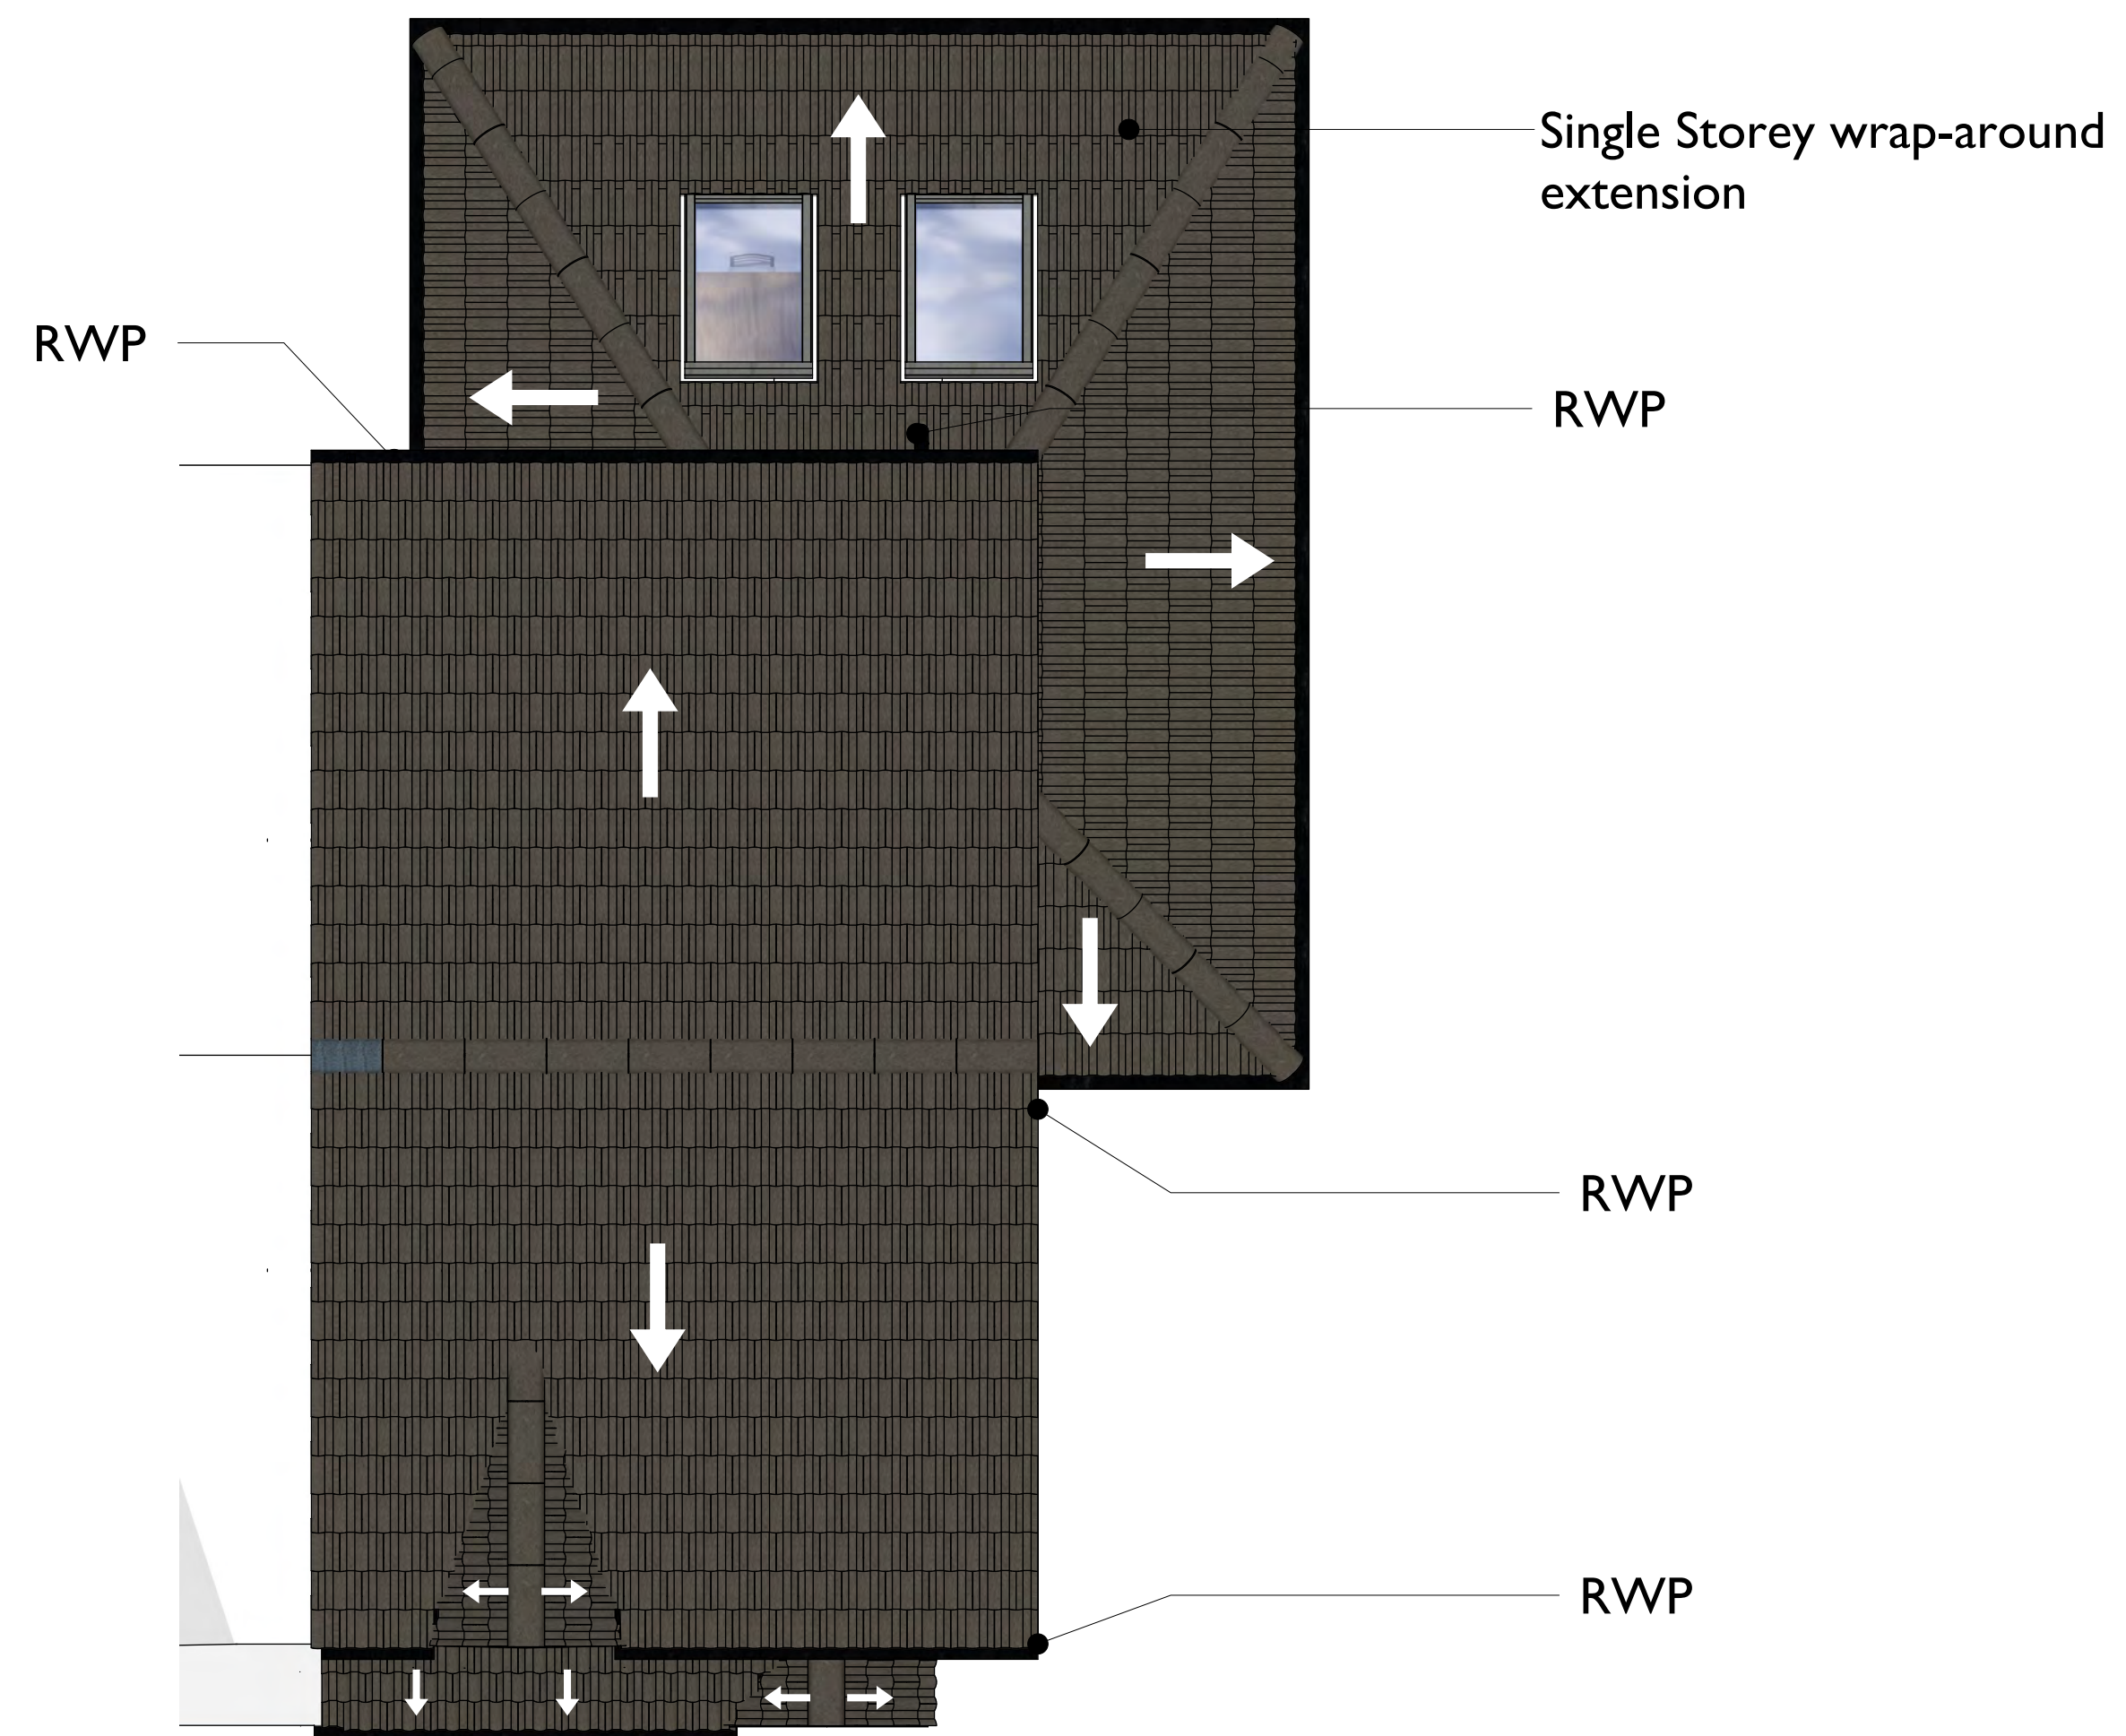

Roof

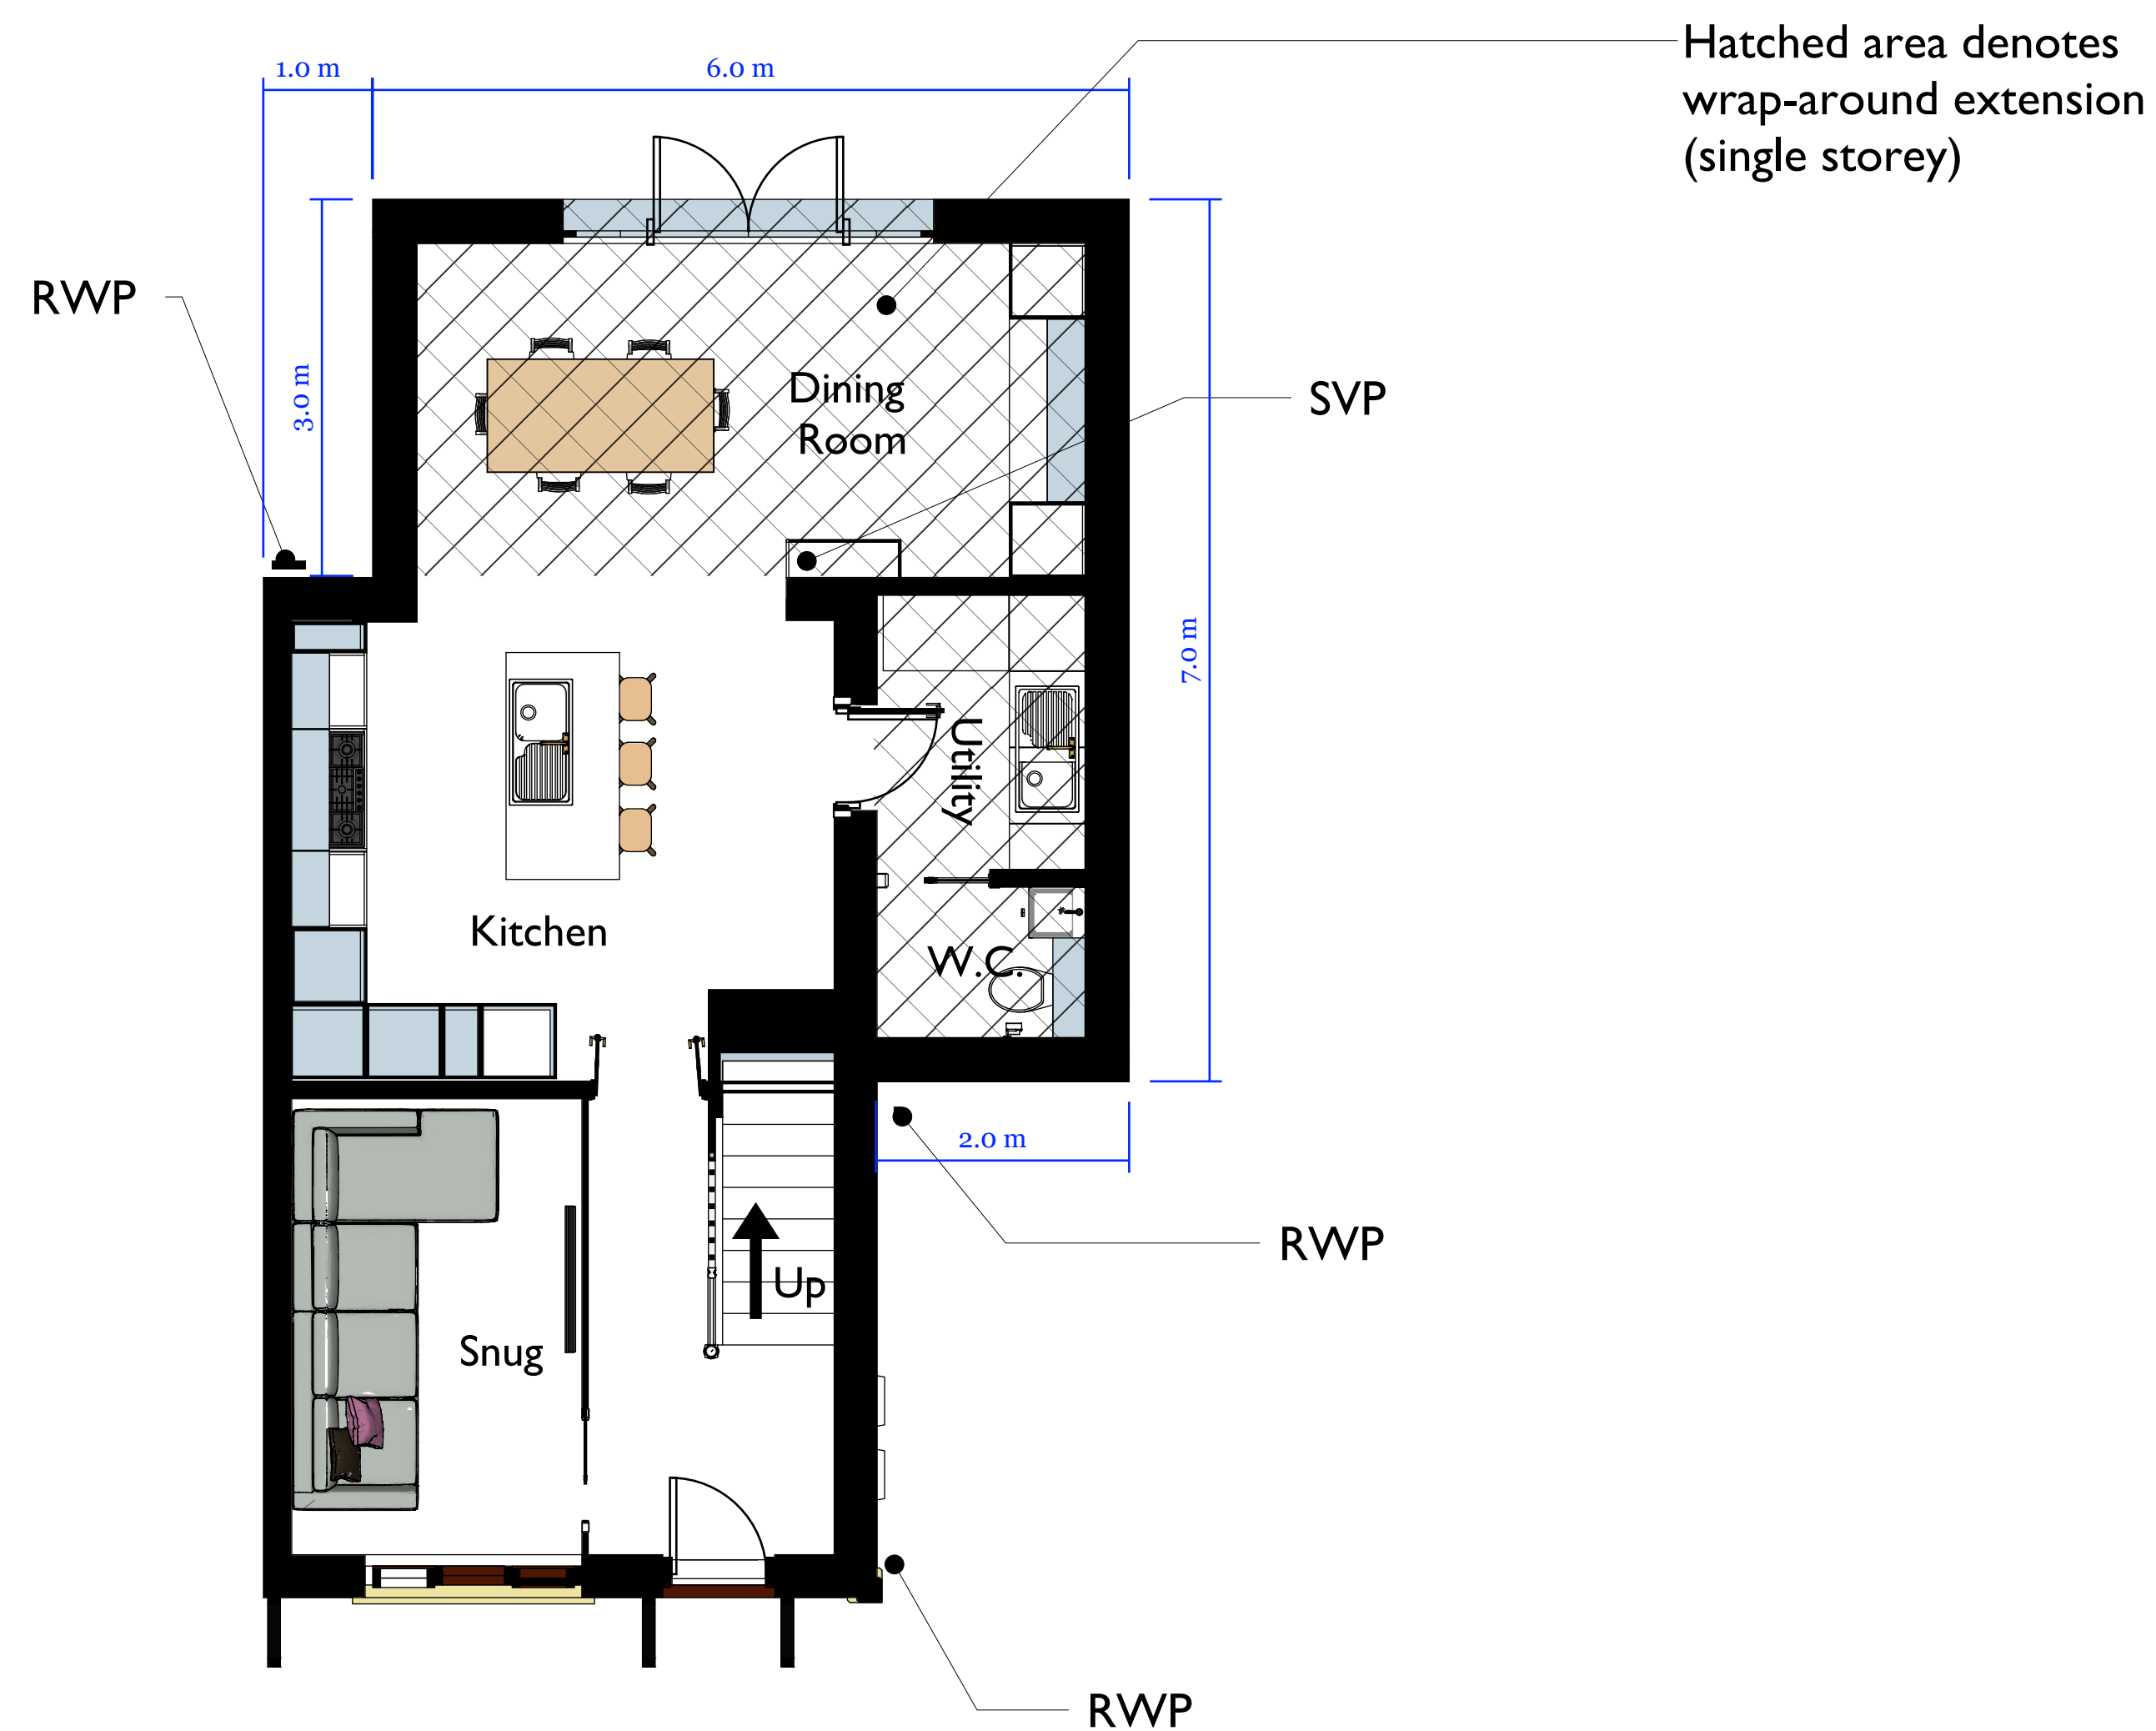

Ground Floor

DRAWING PRODUCED FOR
PLANNING PURPOSES ONLY.

DO NOT SCALE FROM THIS
DRAWING

Rev	Date	Description
-	24/09/2025	First Issue



15 Springside View
Bury, BL8 4LU
Tel: 07989 567869

Company No. 13615864

hello@homeorganise.me

<https://www.homeorganise.me>

CLIENT
Lucy & Andrew Williamson


PROJECT
25 Porritt Close
Rochdale
OL11 5HQ

DRAWING TITLE:
Proposed Building Plans

DRAWING NUMBER: 0027/01_06
REV: -

DATE:
24/09/2025

Scale @ A1
1:50

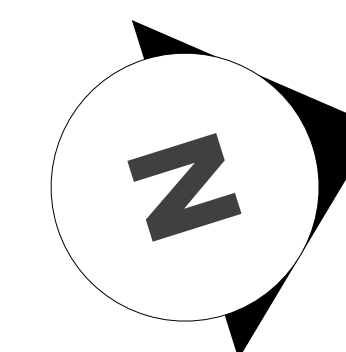

0 1 2 4