





Internal Middleton Shopping Centre Elevation

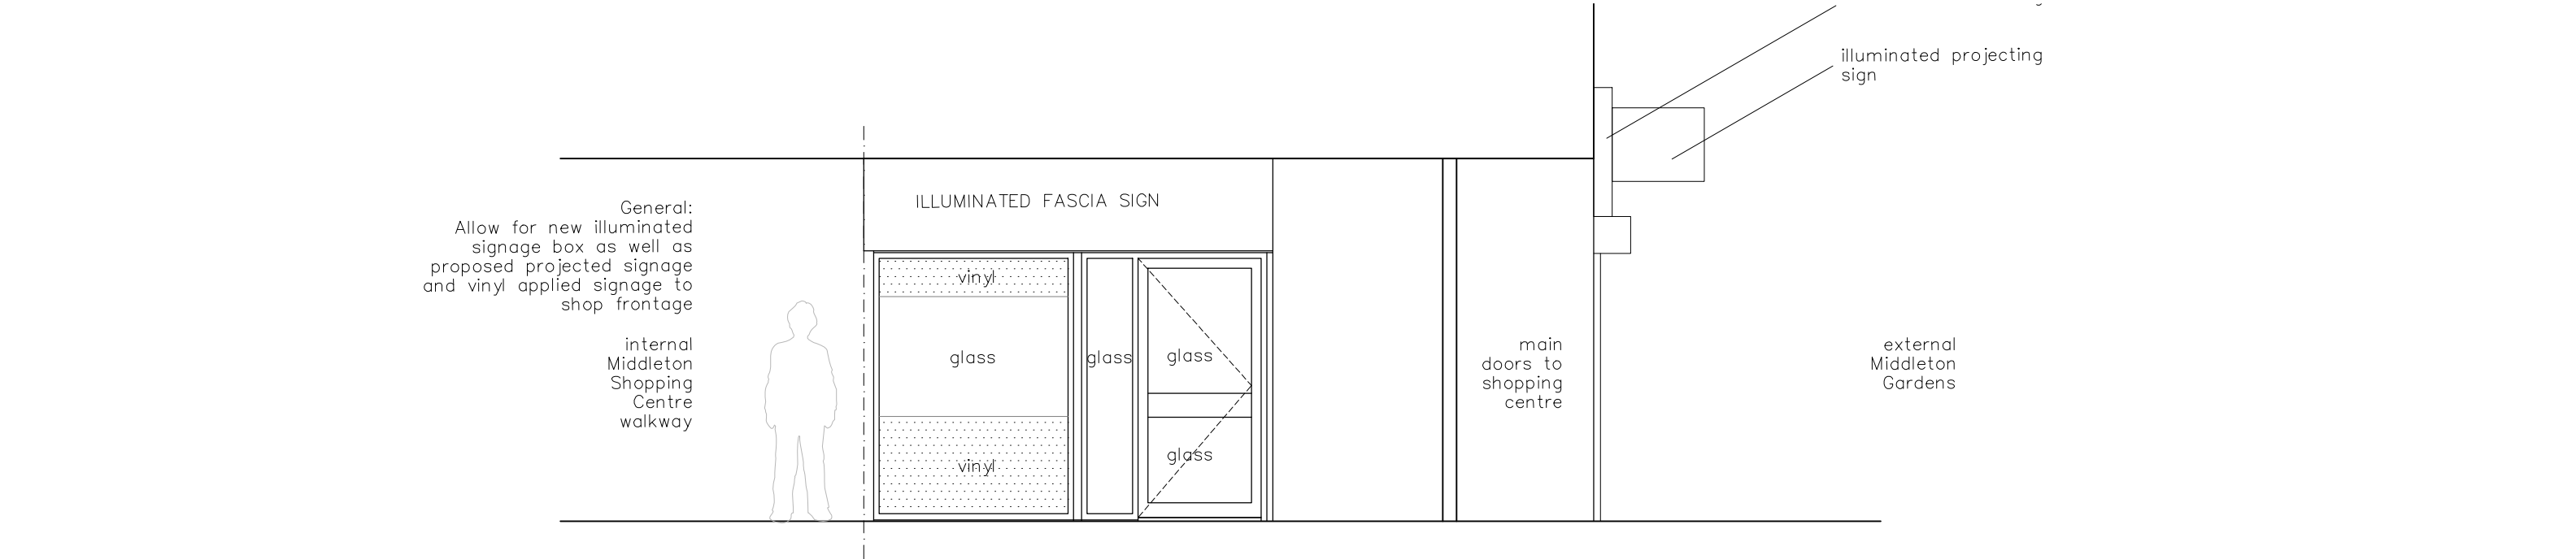

External Middleton Gardens Elevation (shutters up)

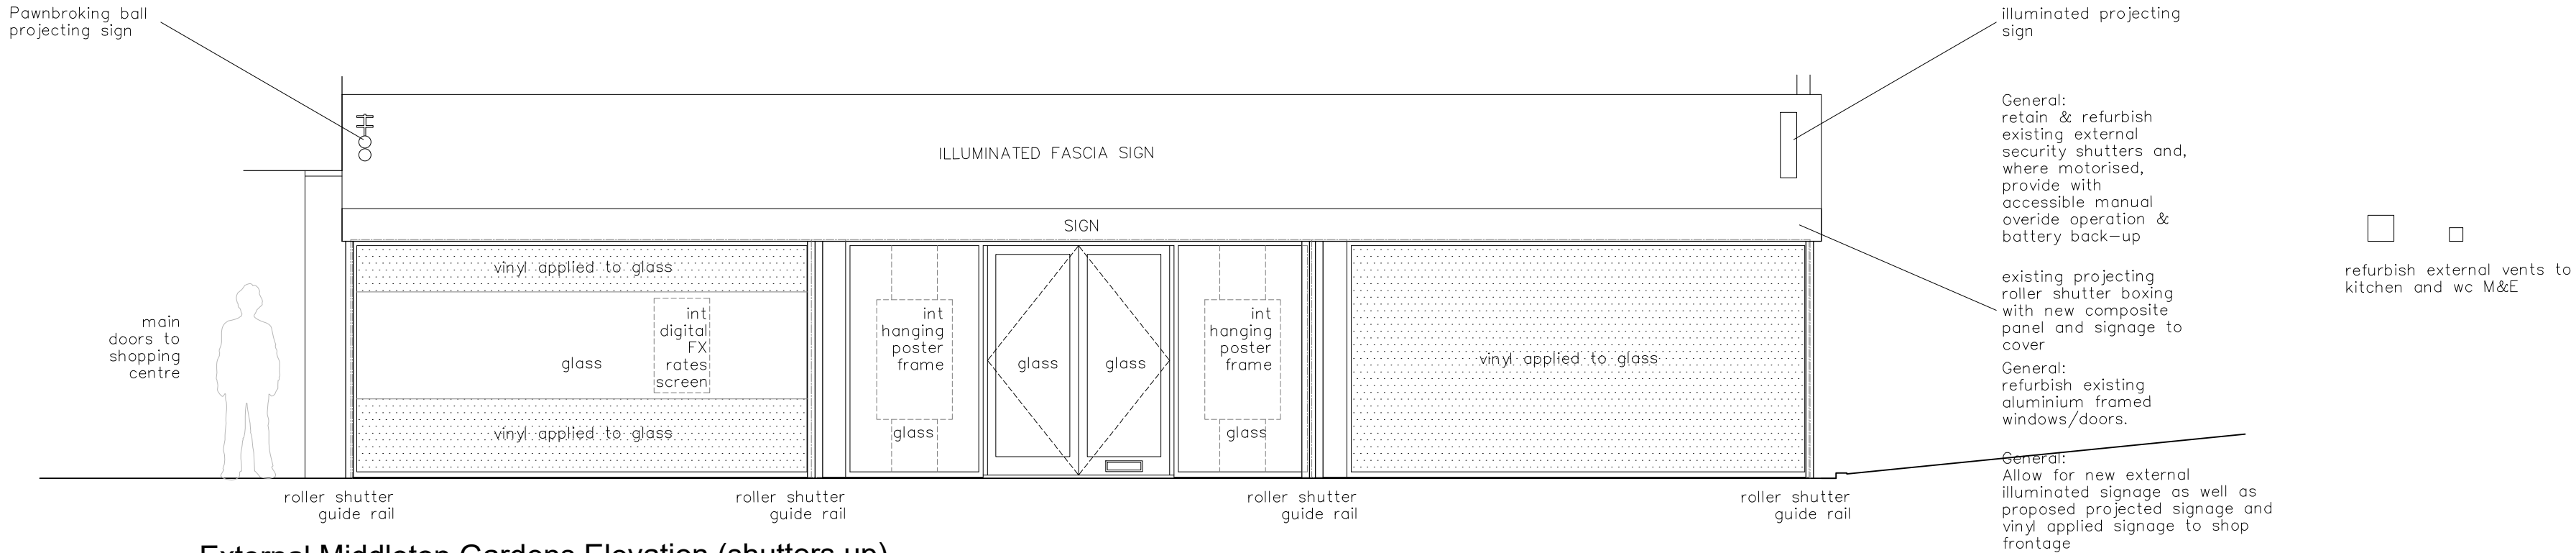

External Middleton Gardens Elevation (shutters down)

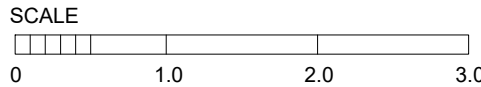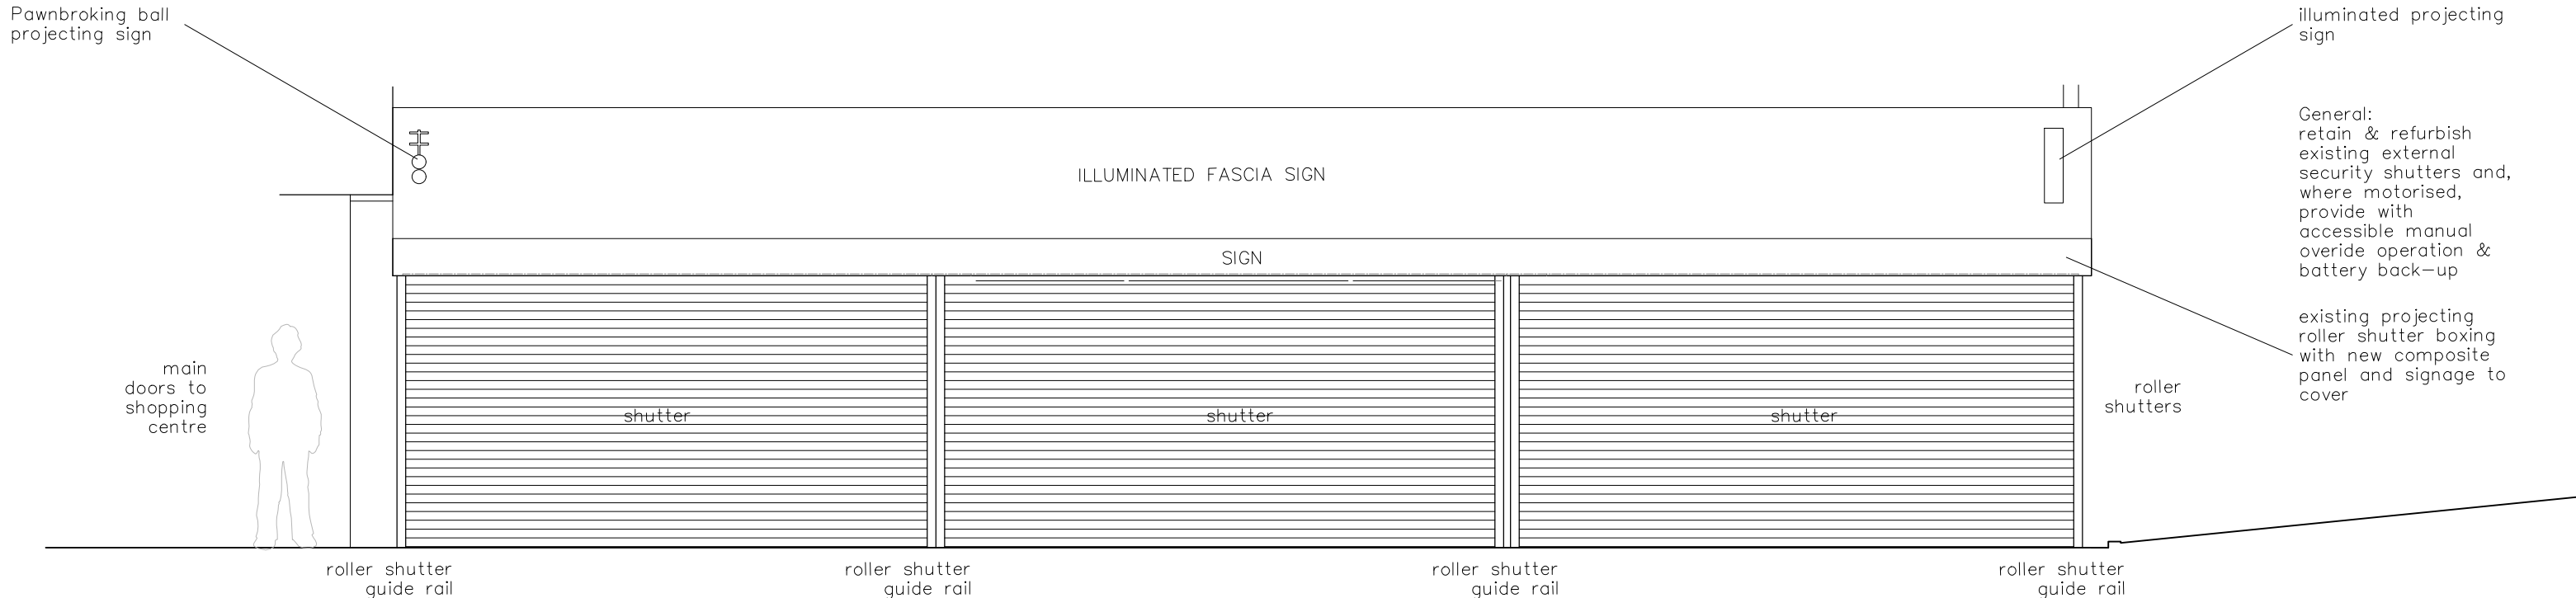

Rev:	Date:	Description:	project: H & T Shop, Unit G17, Middleton Shopping Centre, Middleton, Manchester M24 4EL	drawing title: Proposed Elevations
		Planning Application	Robit Hill Studio, Nutcombe Lane, Hindhead Surrey GU26 6BP E: enquiries@lindleyarchitects.com W: www.lindleyarchitects.com	
			job No: 25_012	date: Oct 2025
			drawn: -	checked: -
			approved: -	scale@A2: 1:50
			revision: -	drawing No: P 24_001