


87-89 Red Lumb
Current Layout
First Floor

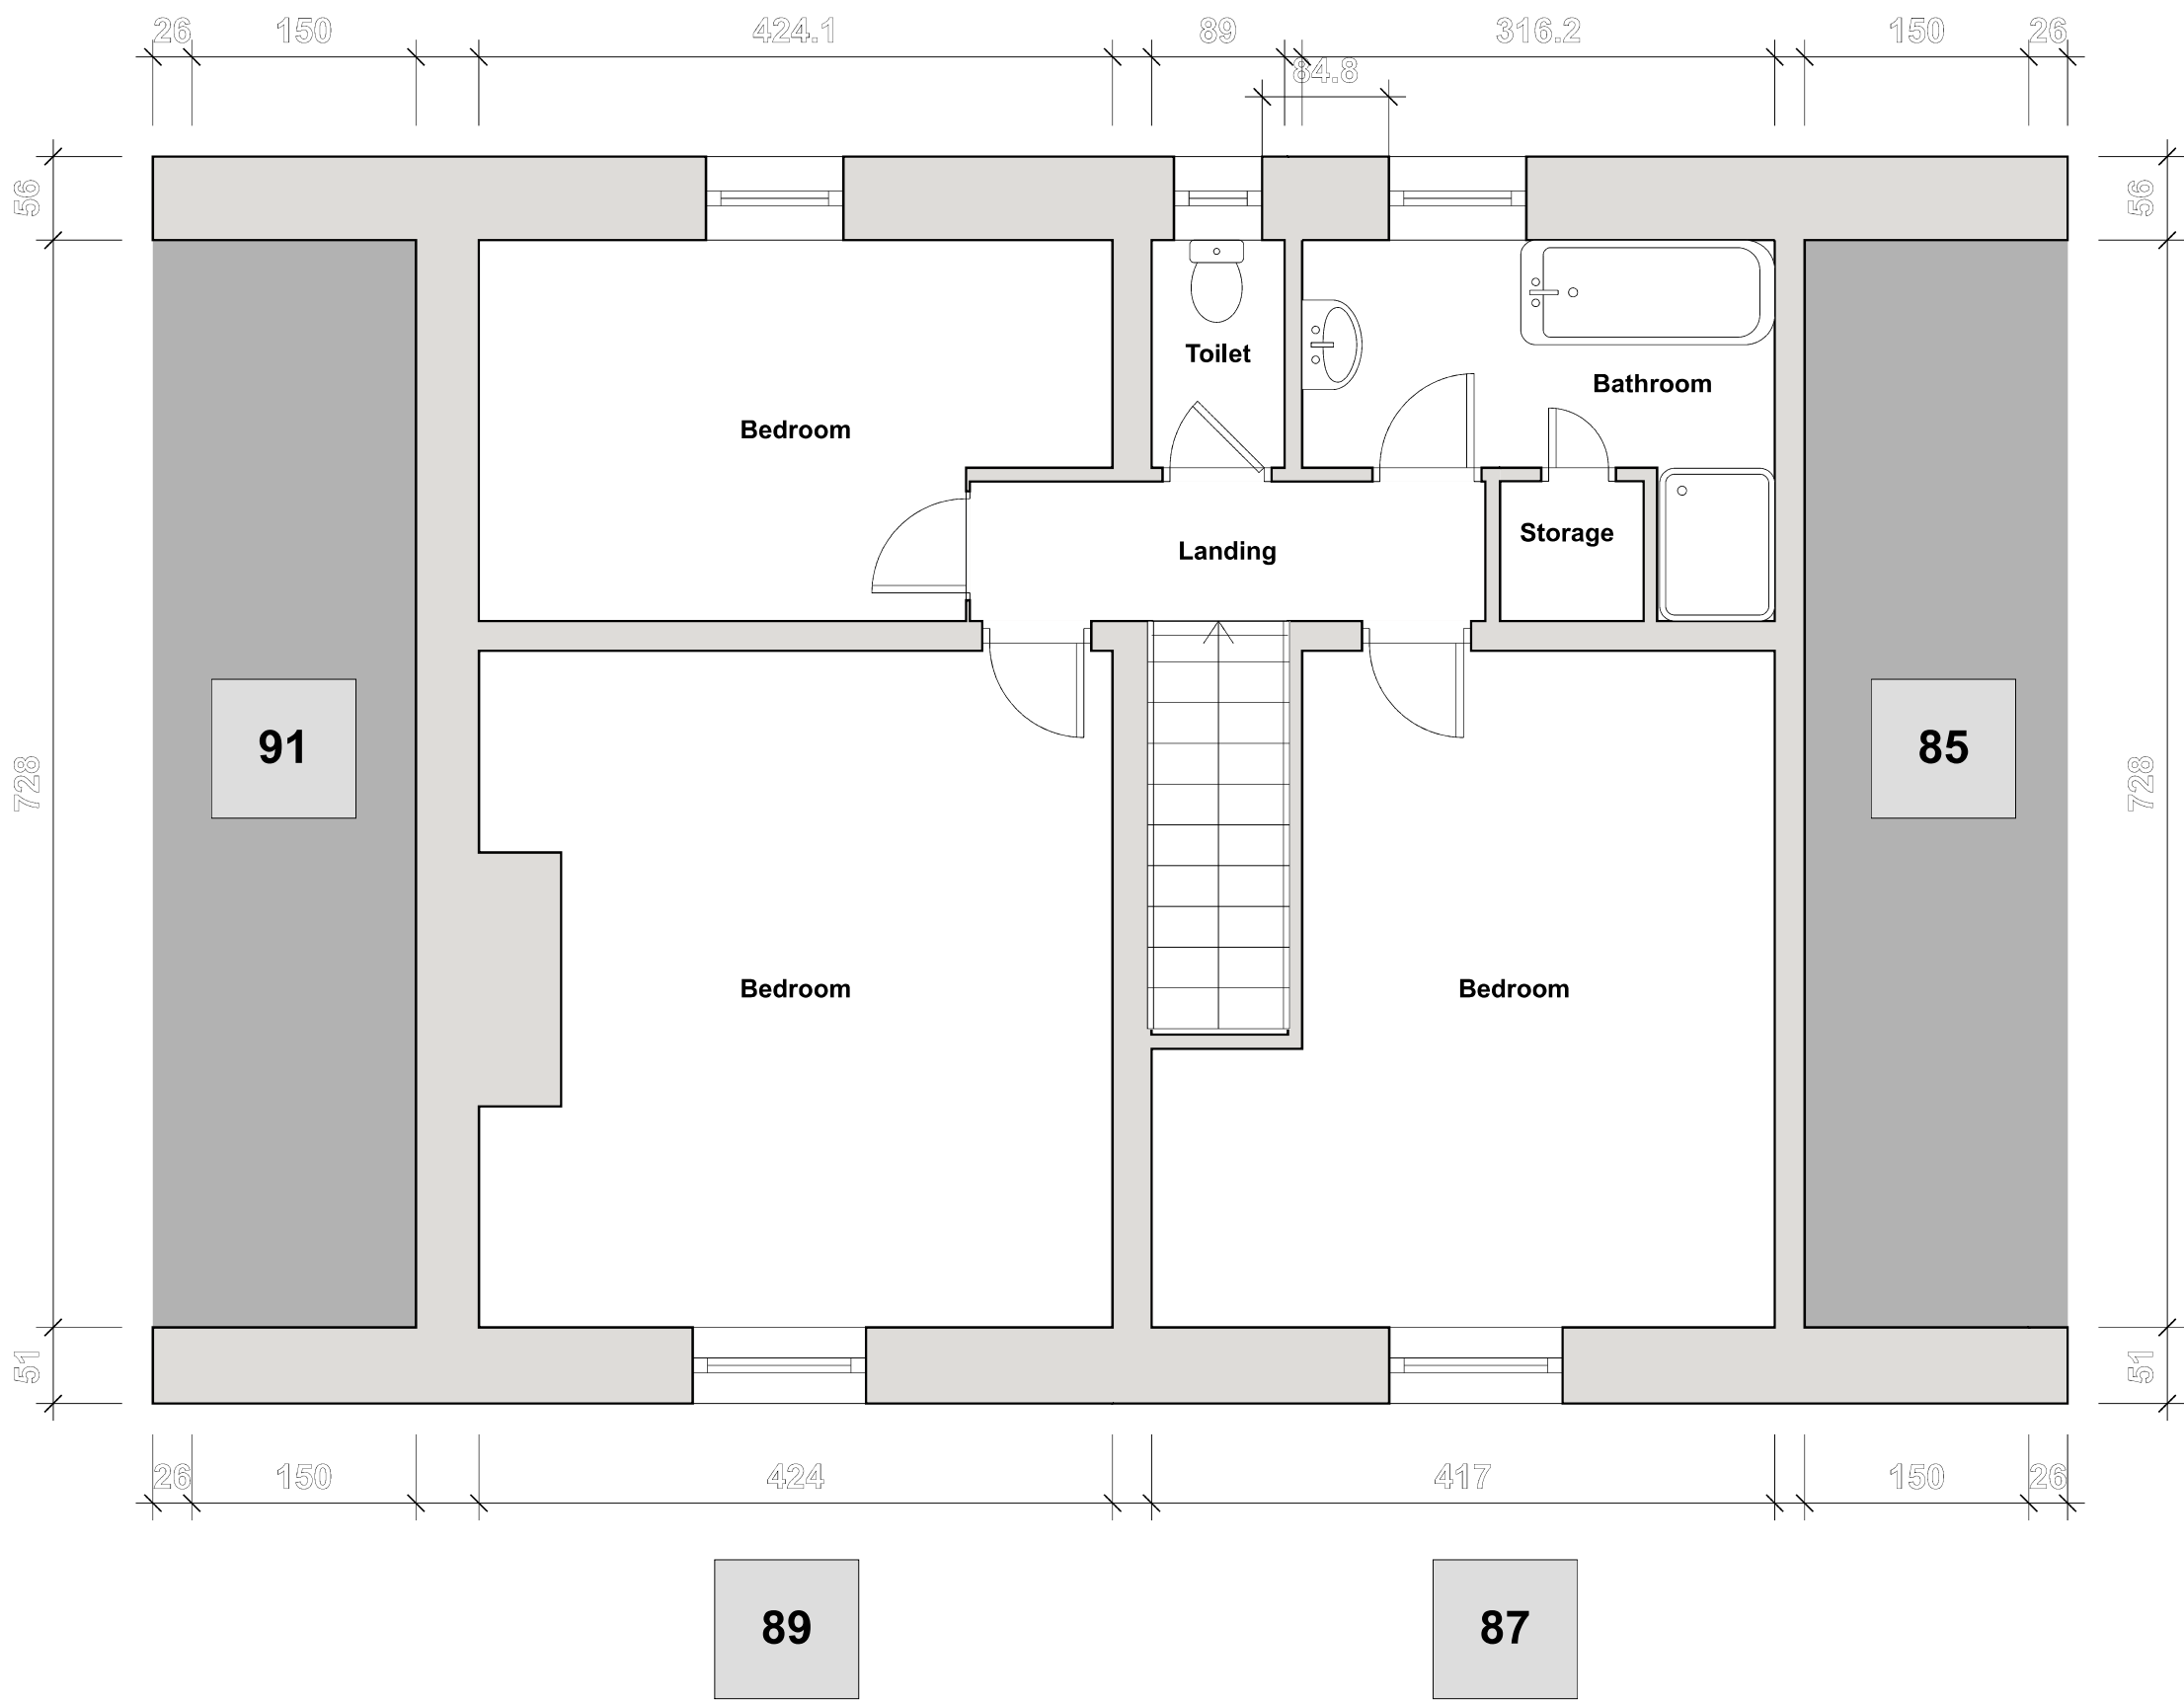

1:50

1 : 50