



EXISTING SECTION

1 2.5m

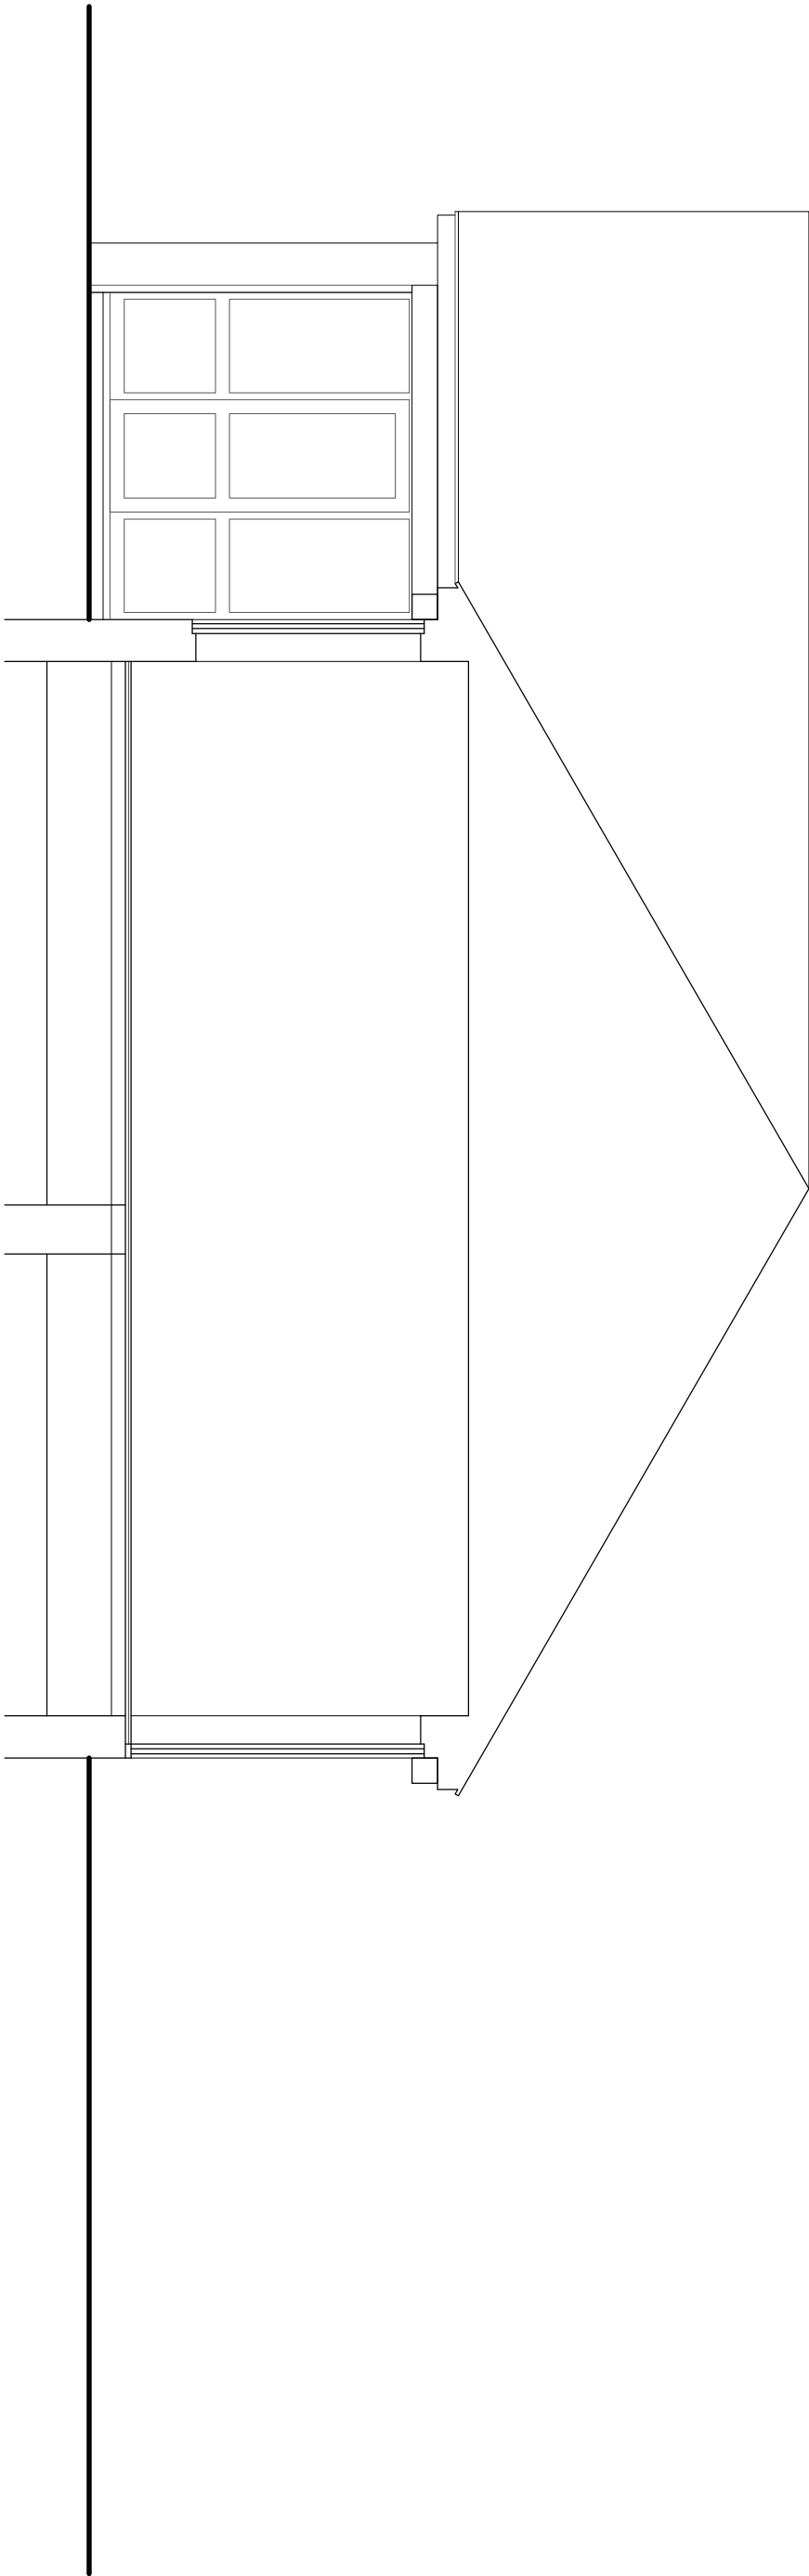

PROPOSED SECTION

1 2.5m

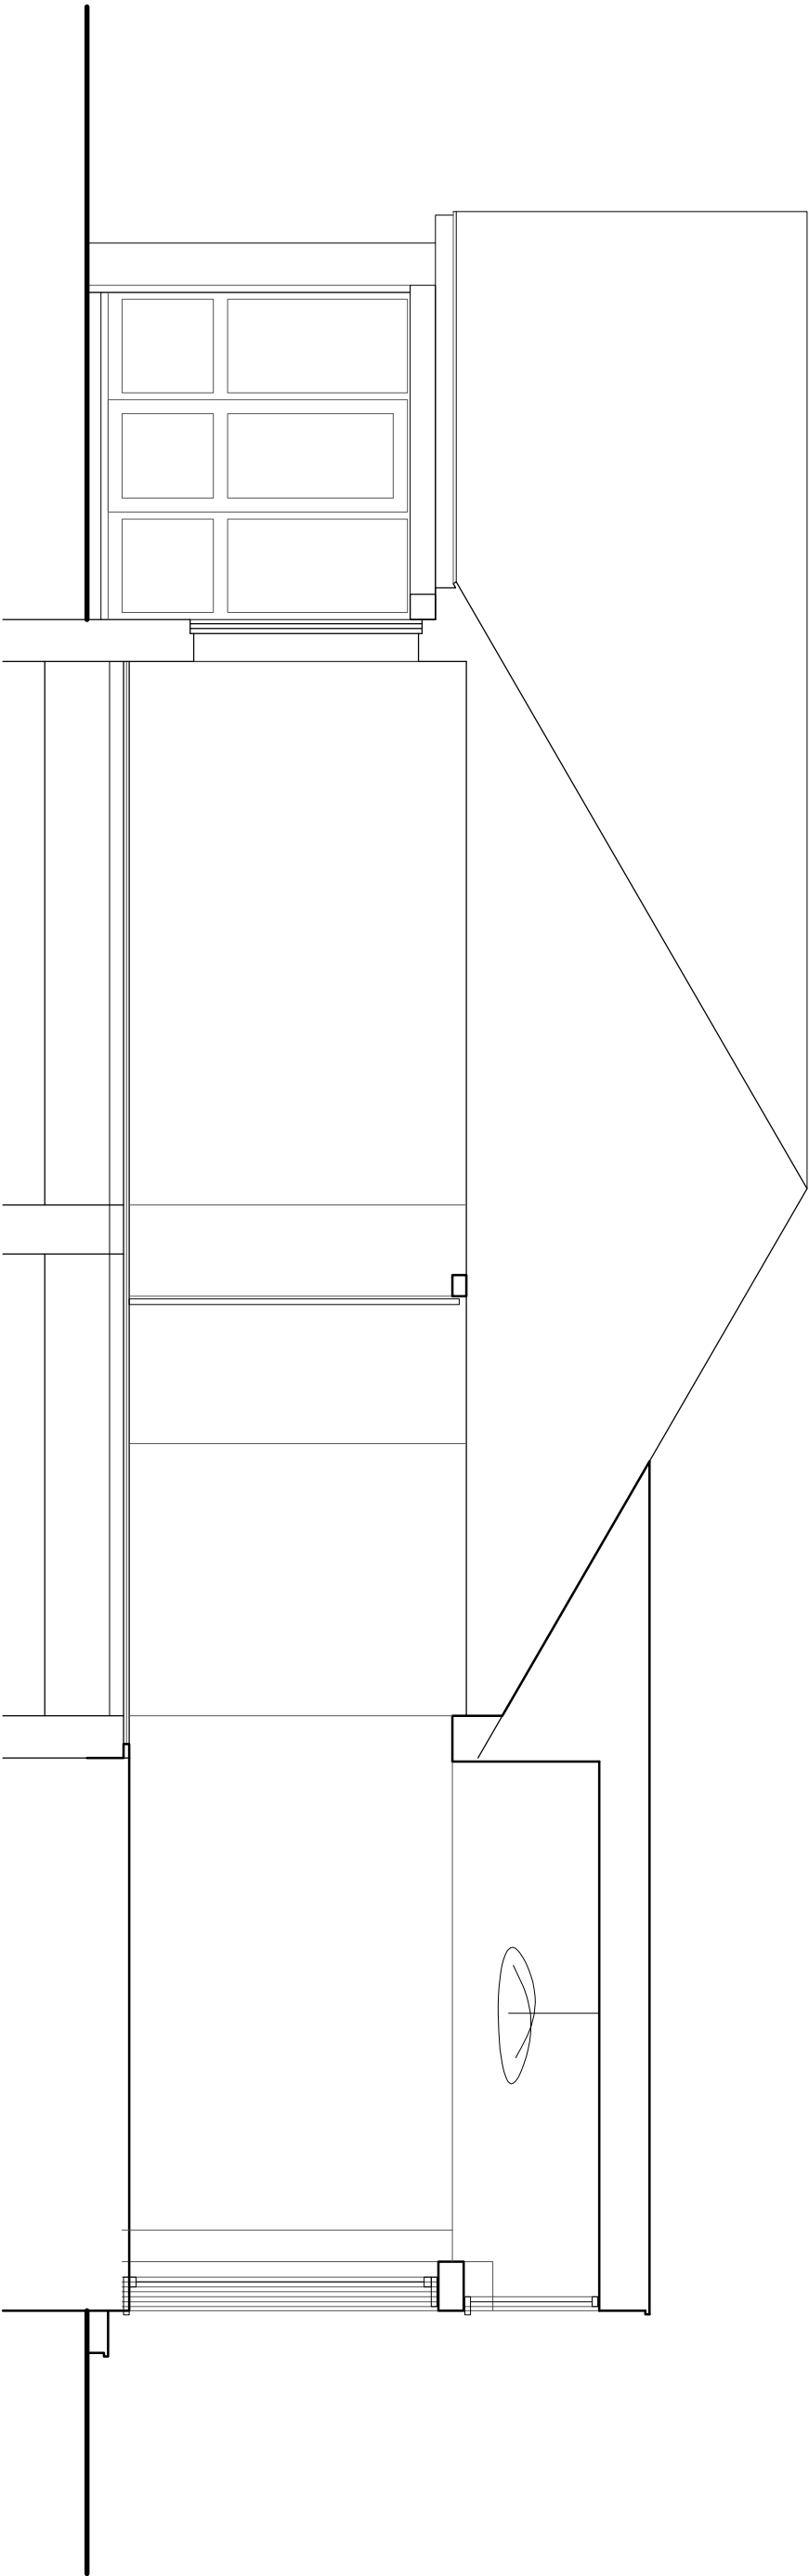

DWG 2521-P2101A	
SCALE 1:50 (A3)	DATE OCT 25

7 EVESHAM RD | MIDDLETON | M24 1PS
EXISTING & PROPOSED SECTIONS

