



BLOCK PLAN AS EXISTING

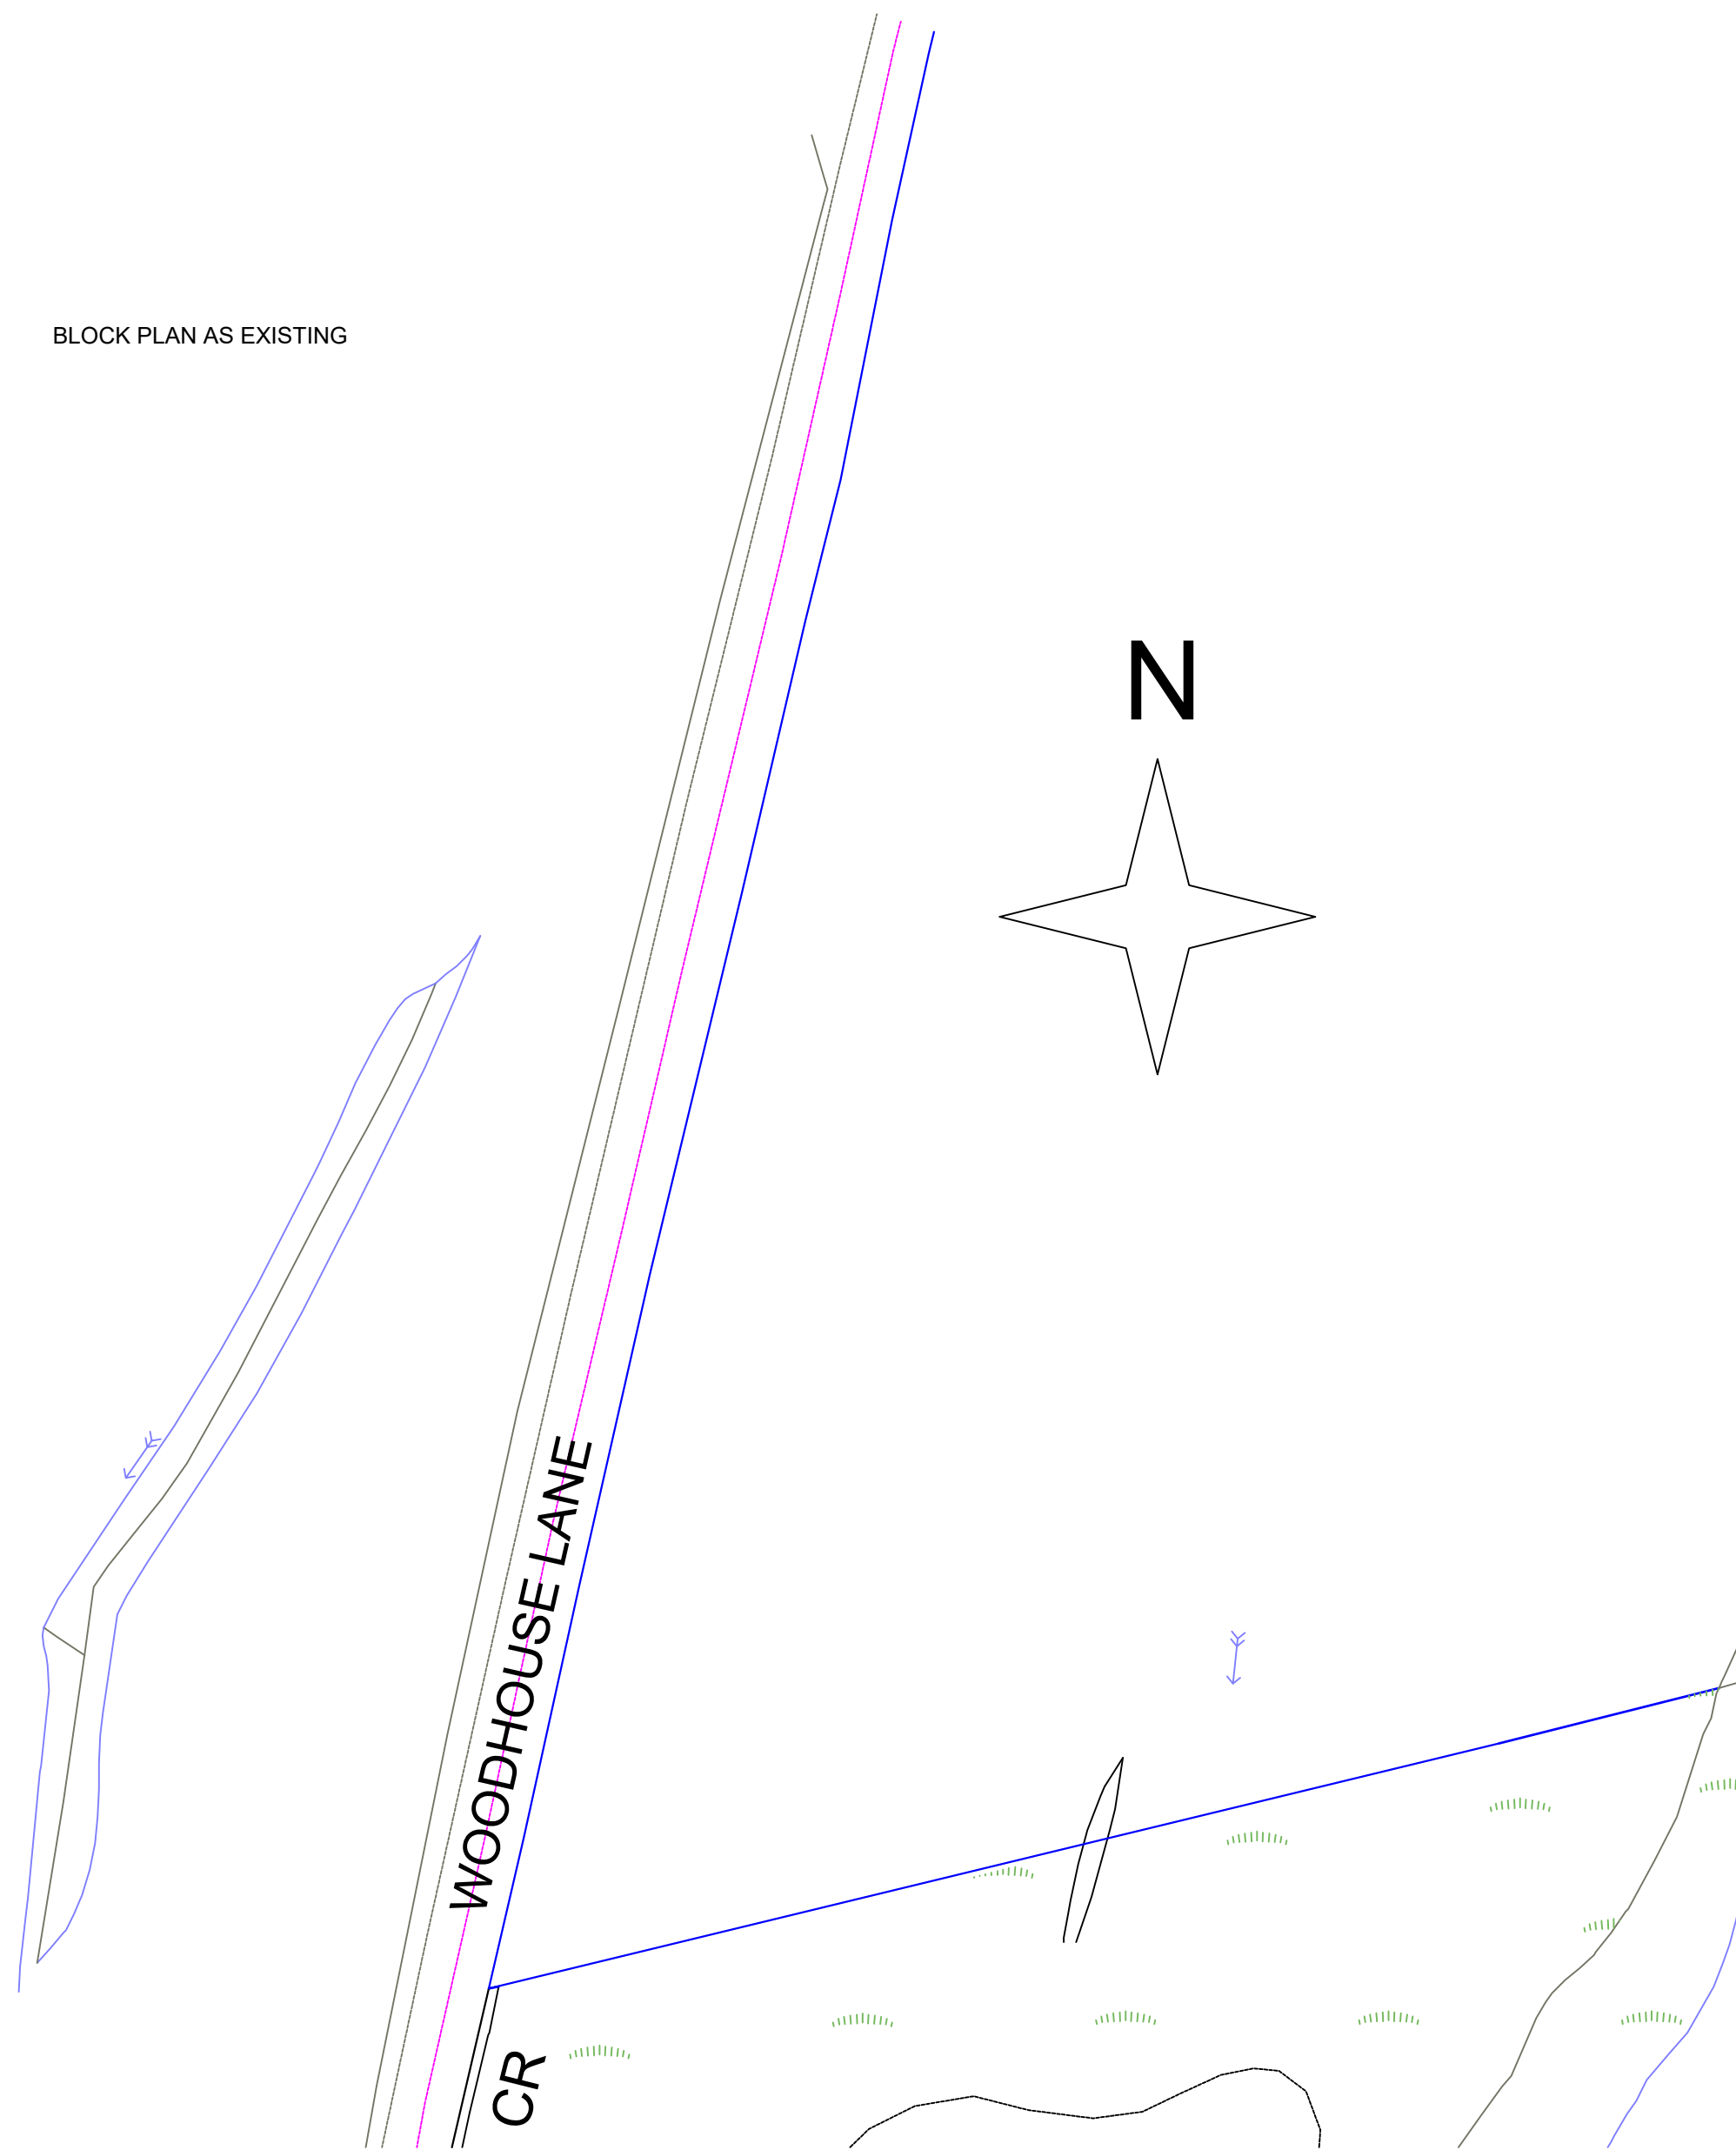

BLOCK PLAN AS PROPOSED

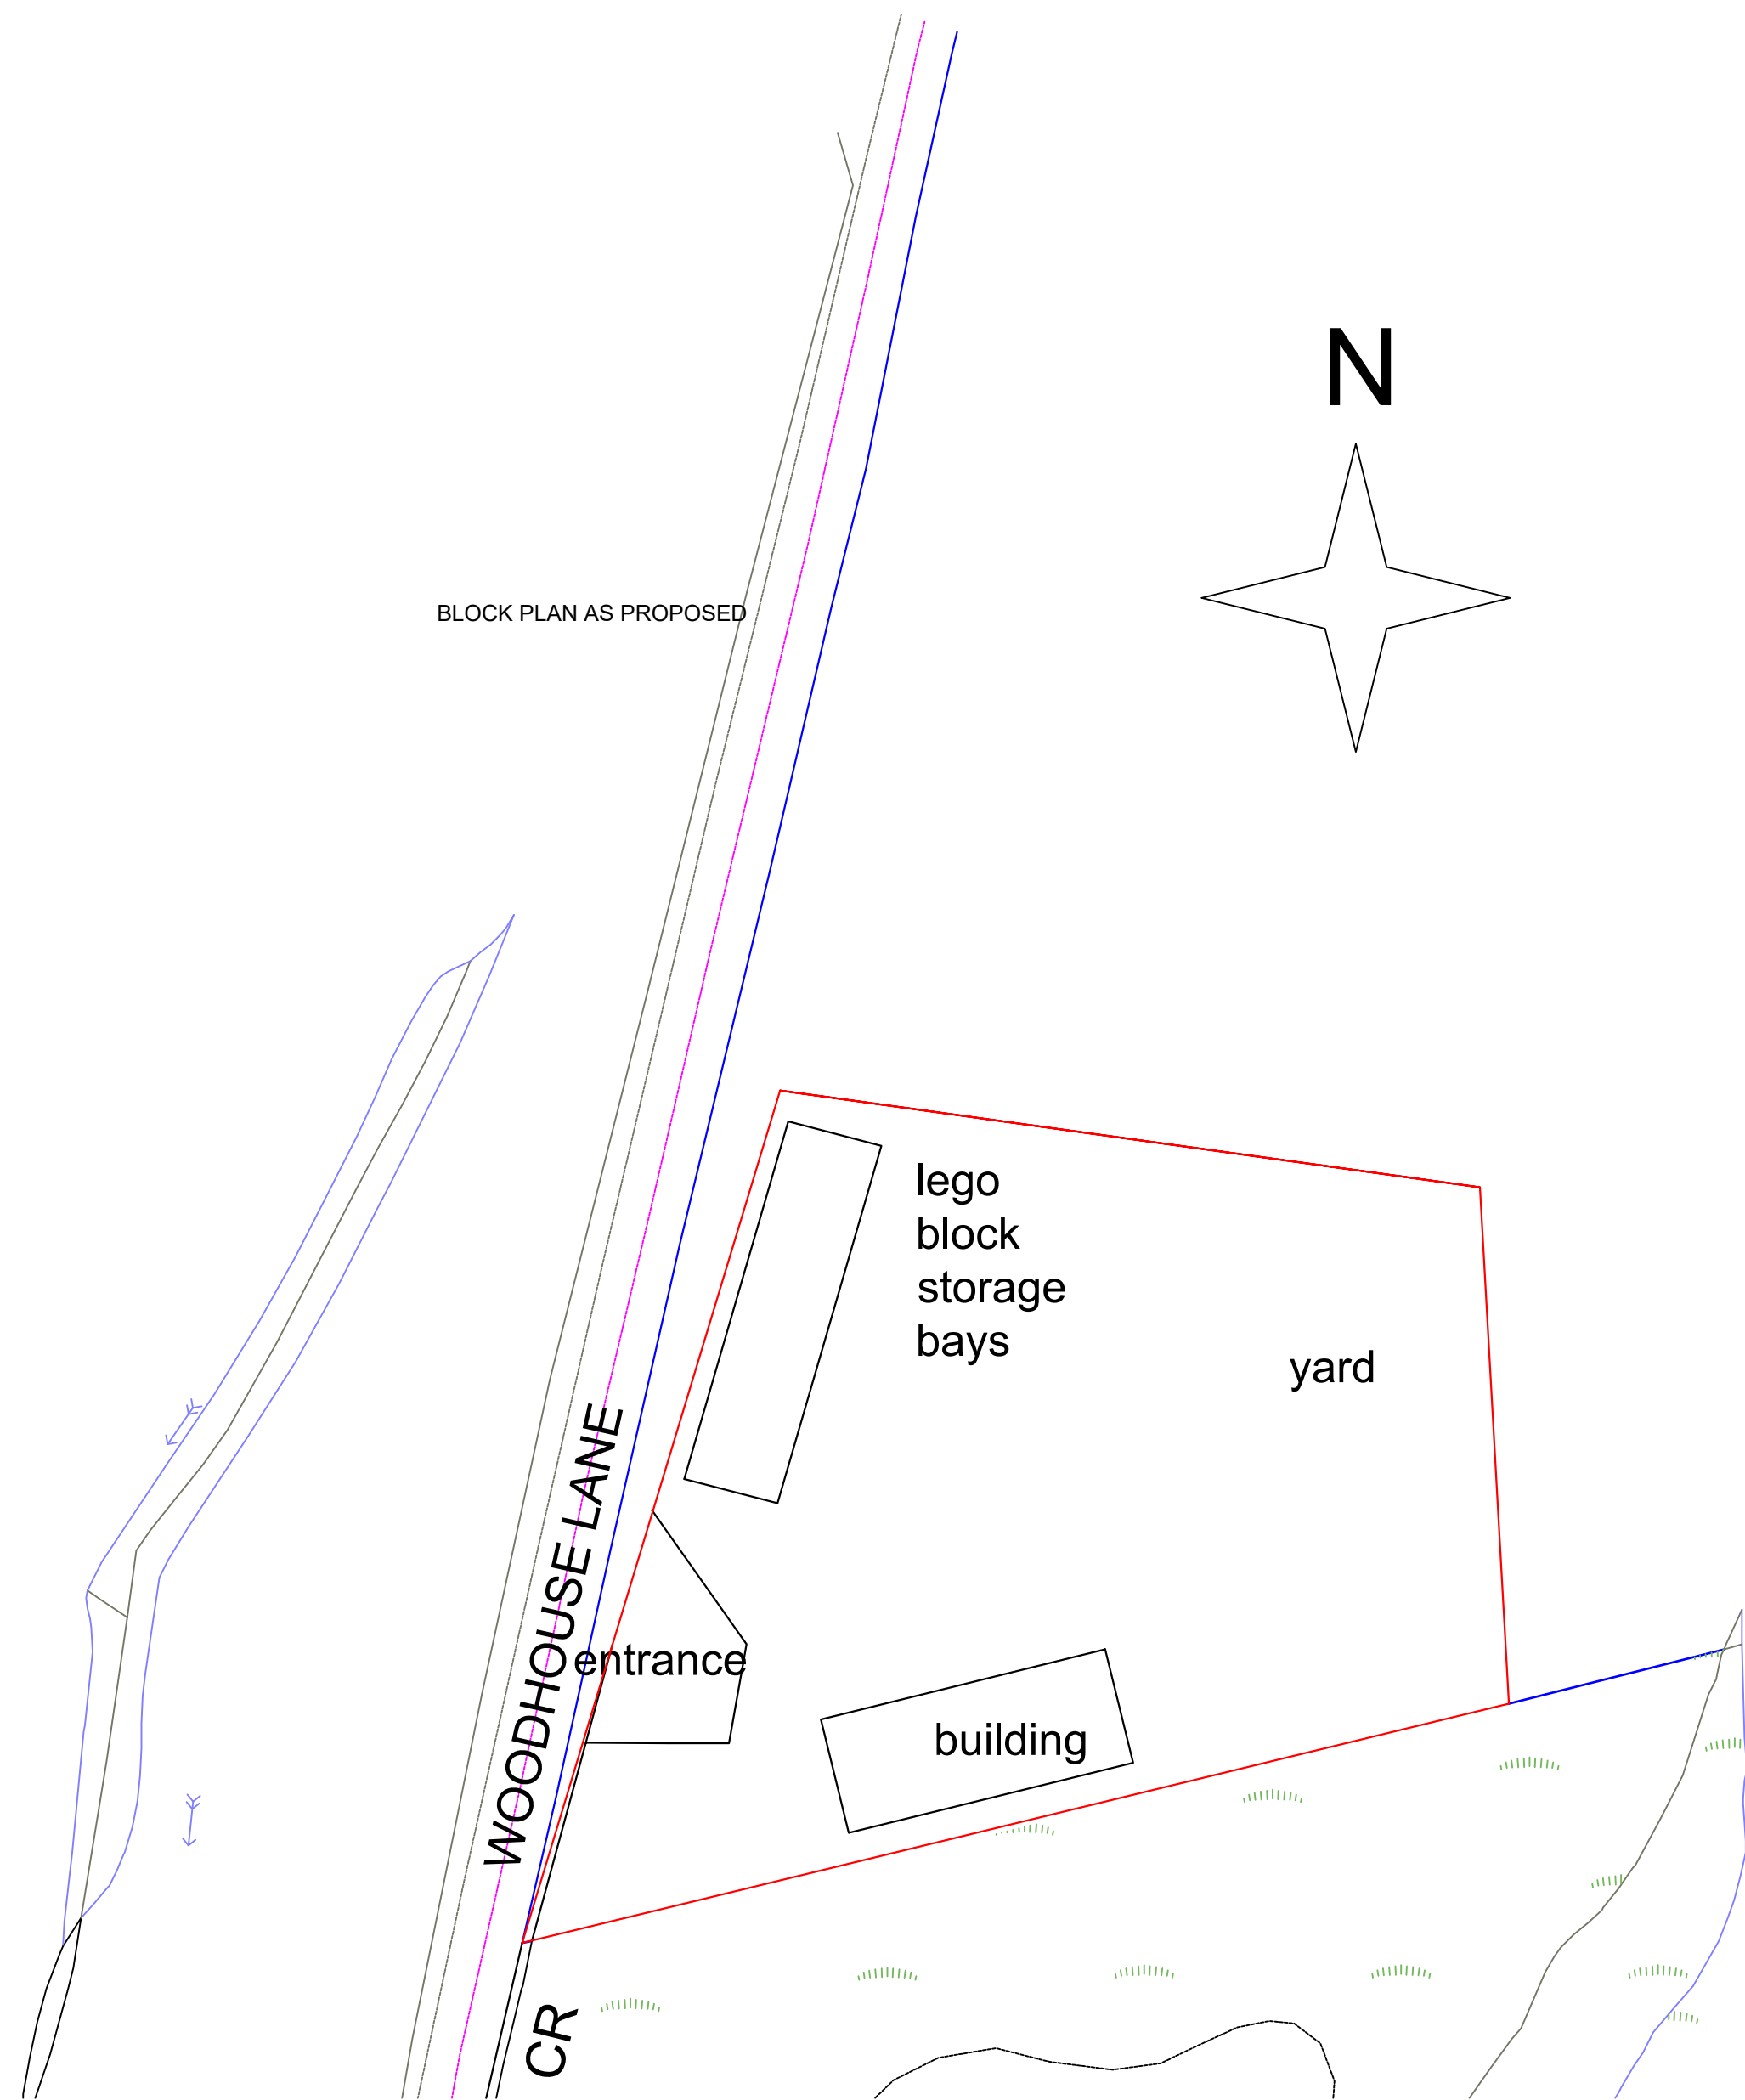

DRAWN BY:  Planning Consultancy Ltd Office A, Bradley Hill Farm Cloughton-on-Block, Preston, PR3 0GA. Telephone 01995 640135 Mobile 07833 396267 e-mail: me@jlmplanning.co.uk	CLIENT: MR J SPENCE PROJECT: BLOCK PLANS AGRICULTURAL STORAGE BUILDING, FORMATION OF NEW YARD, CONSTRUCTION OF STORAGE BAYS AND NEW ACCESS (RETROSPECTIVE) LOCATION: LAND TO THE EAST OF WOODHOUSE LANE, NORSDEN, ROCHDALE OL12 7TB	DATE: 9TH OCTOBER 2005 DWG NO: MLJSS6405A SCALE: 1:500 A0
---	--	---