



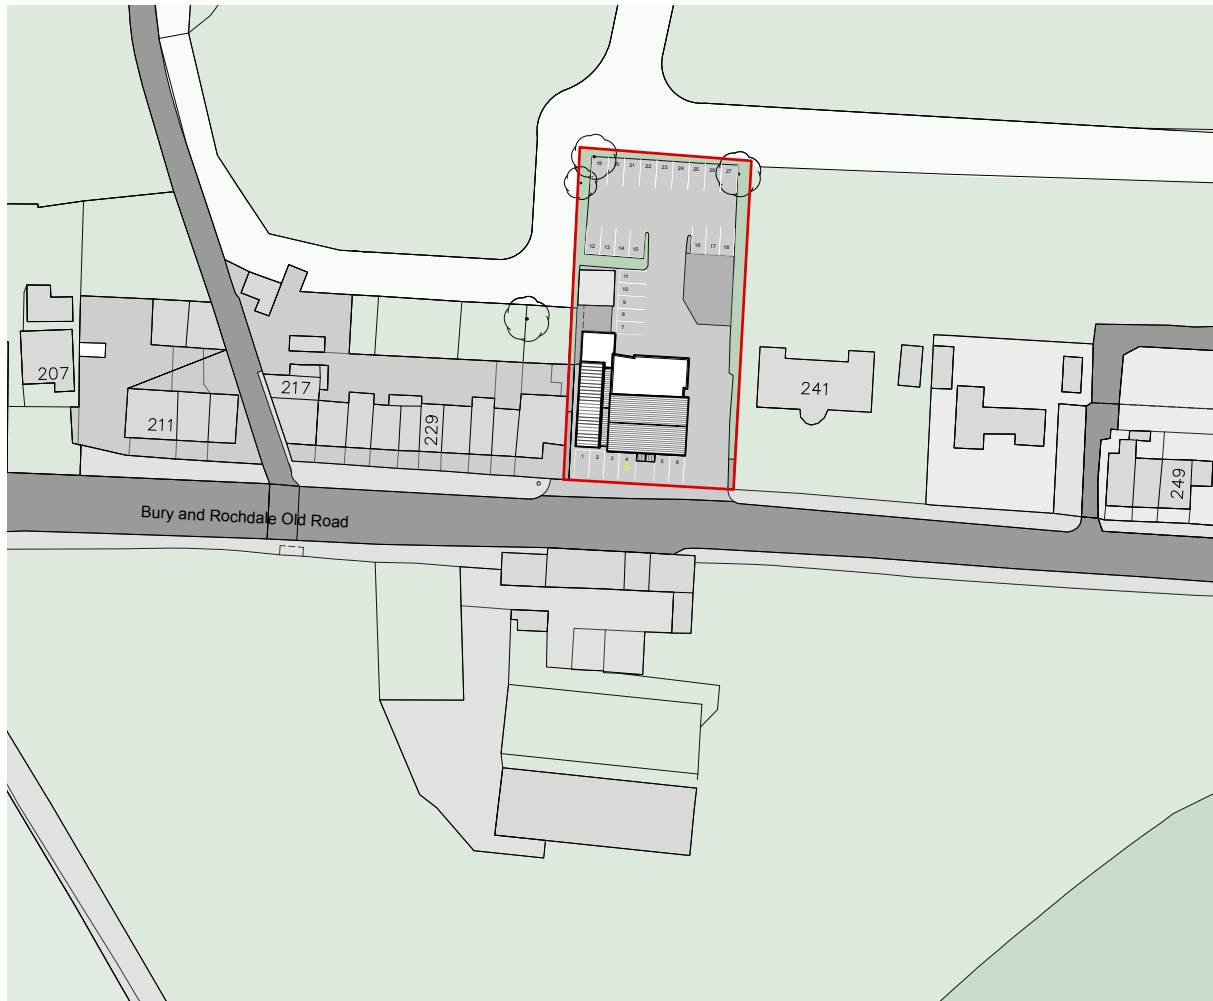

0 10 30 50m  
Scale 1:1250

Reproduced by permission of Ordnance Survey on behalf of The Controller of His Majesty's Stationery Office.  
© Crown Copyright. All rights reserved.  
Licence number AR 169552

**Survey Drawing  
NotForConstruction**

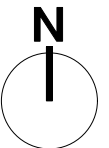

Revision

Project

**The Bird at Birtle**

Address

**239 Bury And Rochdale Old Rd  
Heywood OL10 4BQ**

Client

**Prosperity Children's Services**

Drawing

**Location Plan**

**storah**architecture  
Chartered Architects  
RIBA Chartered Practice

www.storah.com mail@storah.com 01706 813214

| Scale  | Sheet Size | Date   | Drawn |
|--------|------------|--------|-------|
| 1:1250 | ISO A4     | Oct 16 | AB    |

| Drawing Number | Revision |
|----------------|----------|
| 25-057 - 001   |          |

**25-057 - 001**

© Storah Architecture Ltd.