


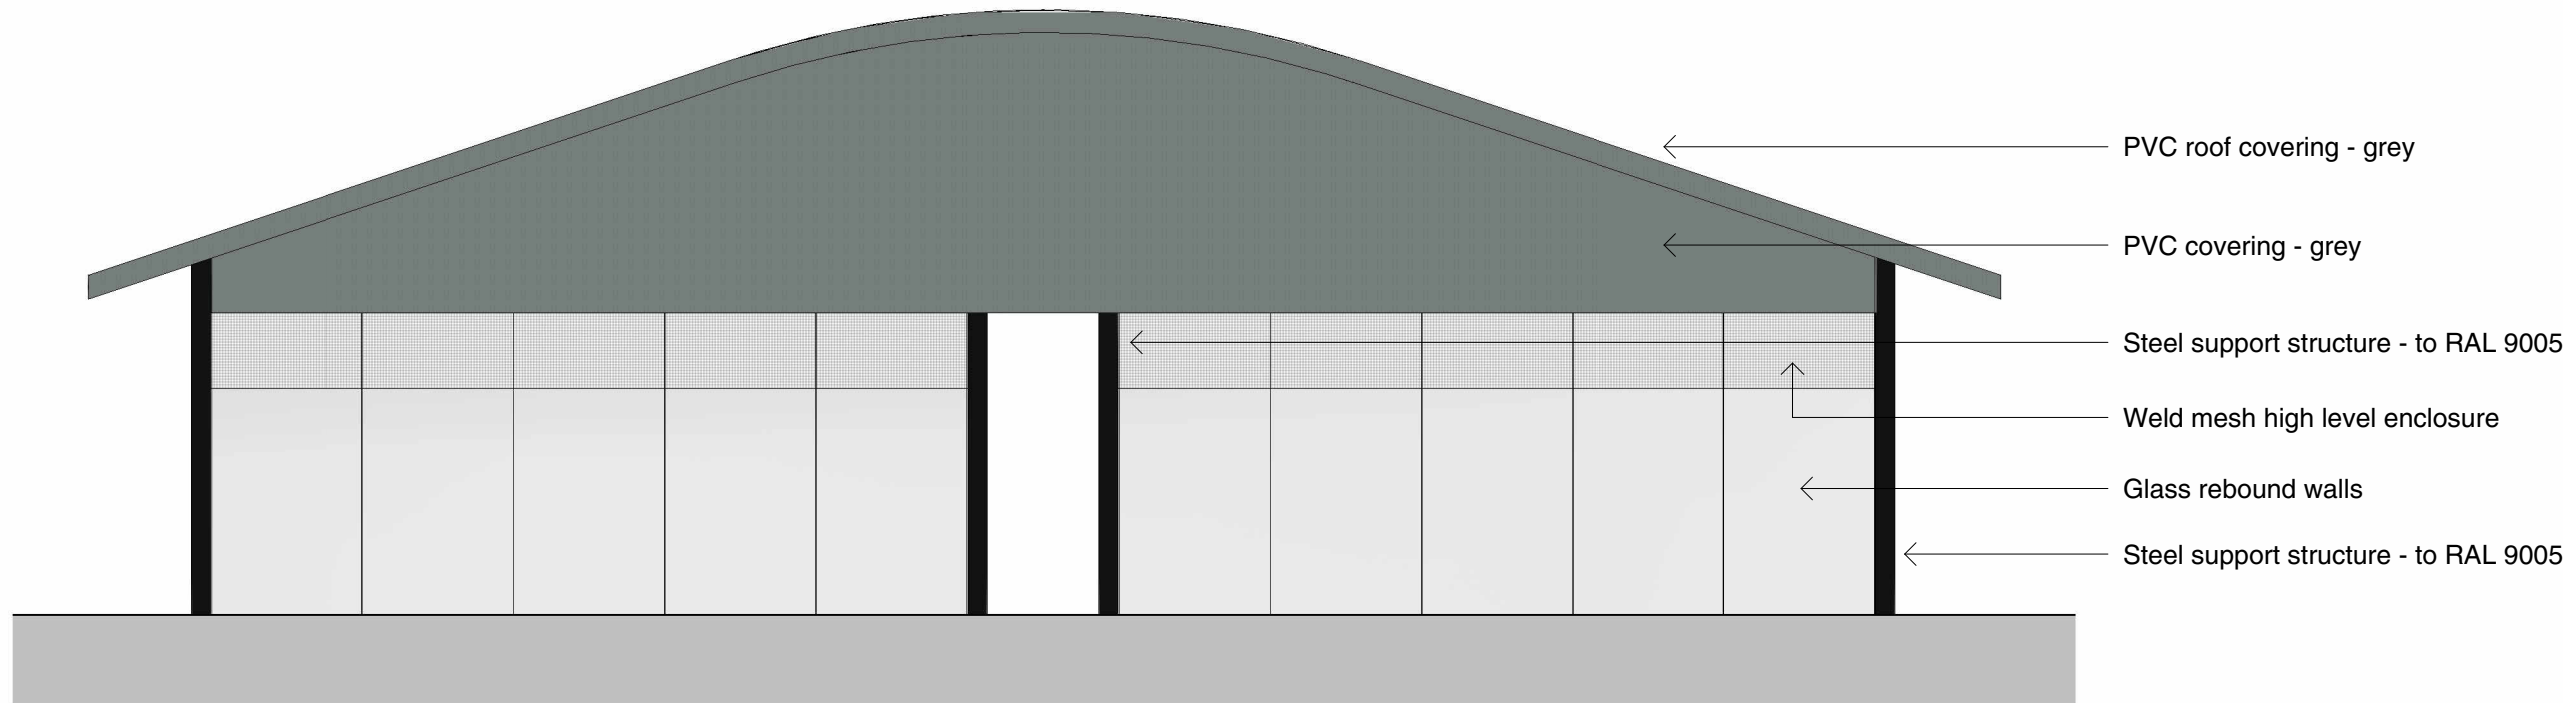


1 West Elevation

1 : 100




2 North Elevation

1 : 100

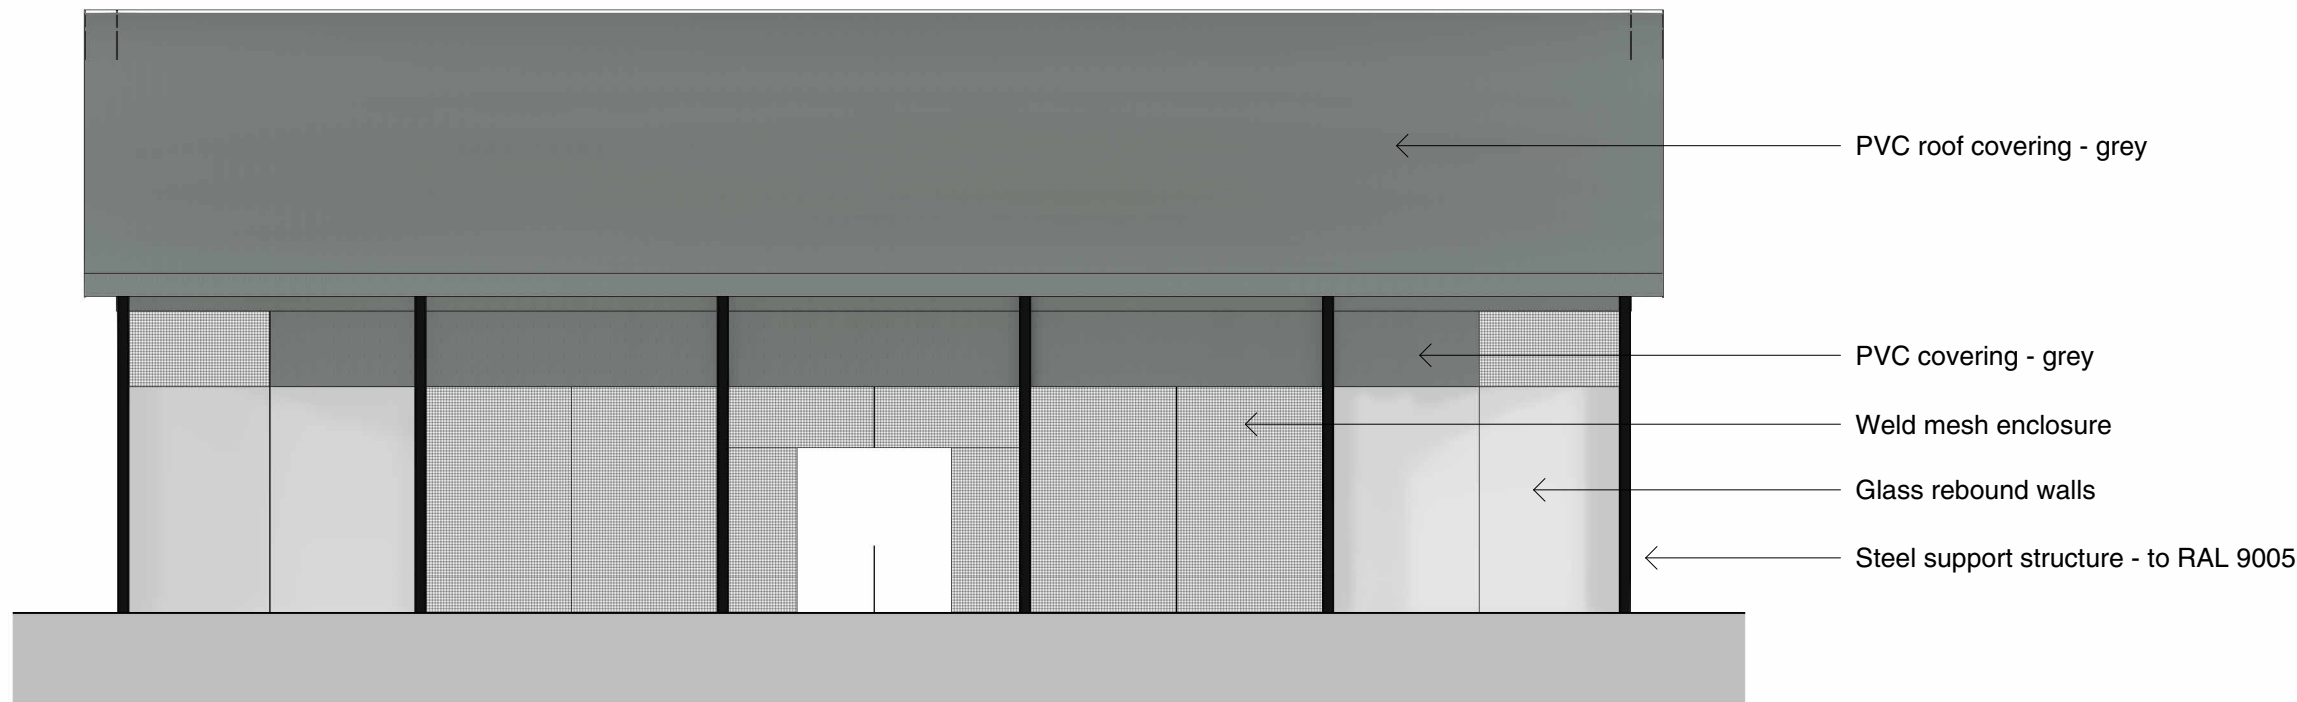

3 East Elevation

1 : 100

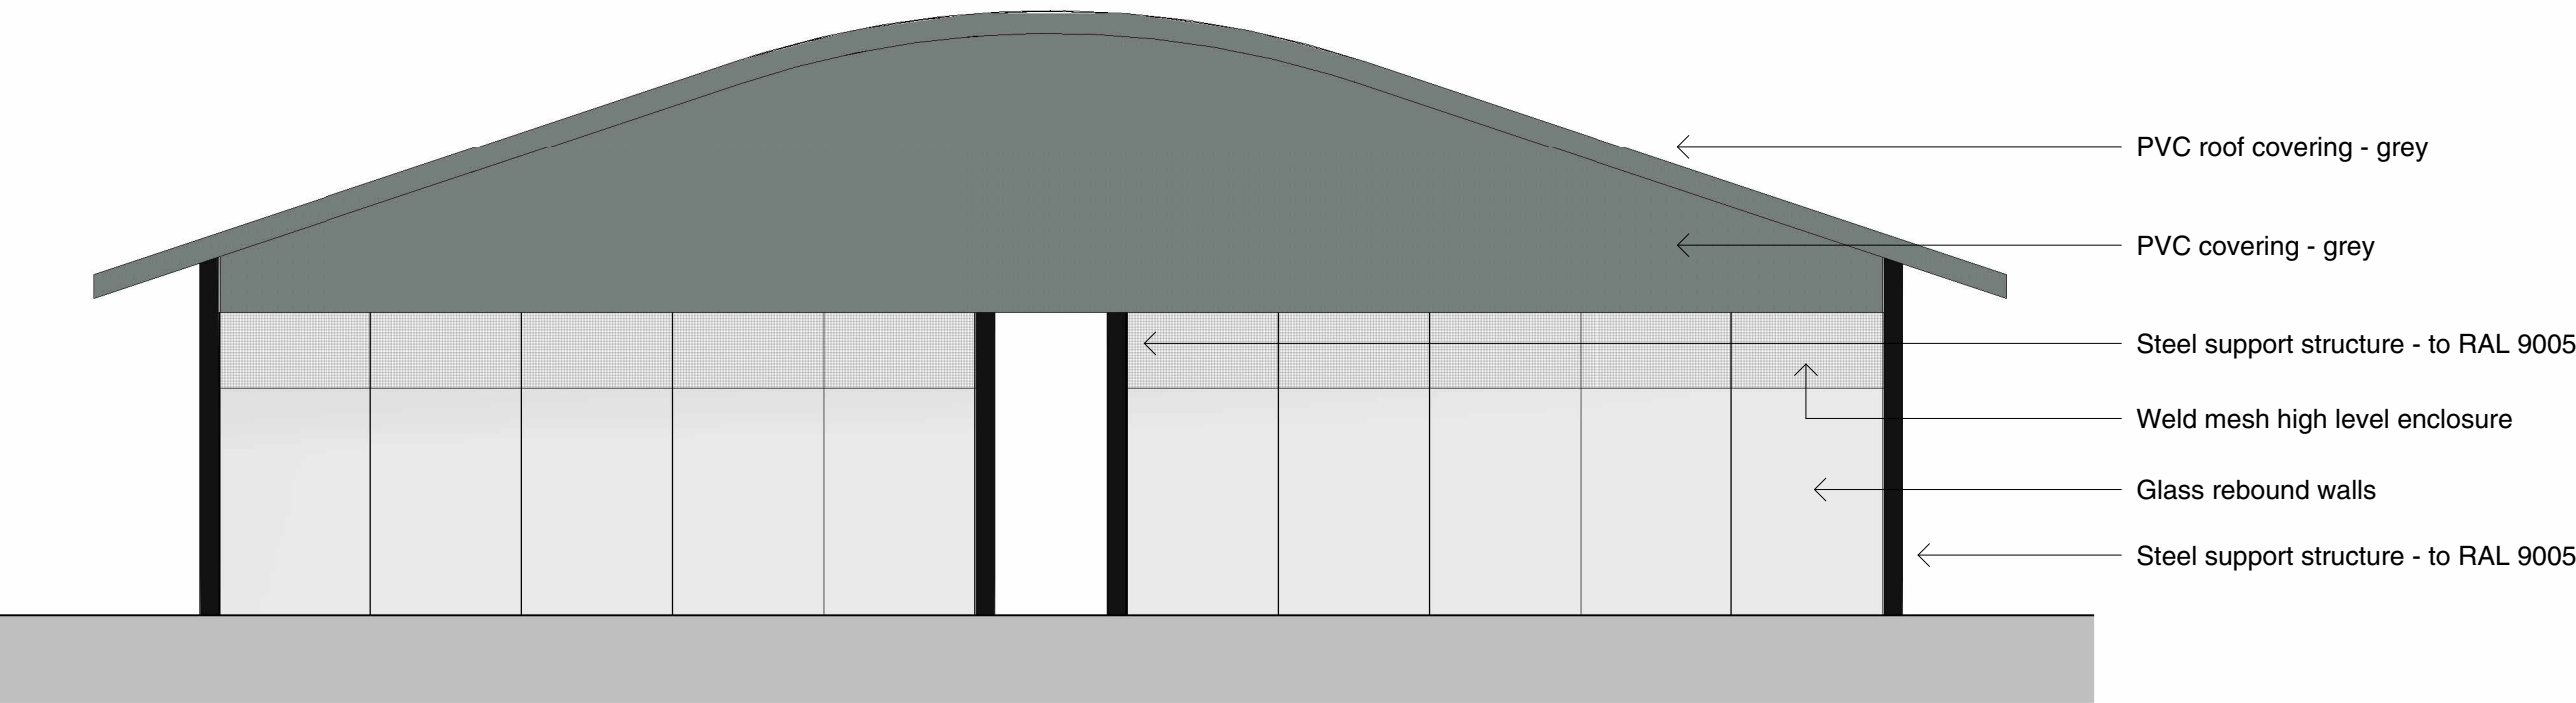

4 South Elevation

1 : 100