



87-89 Red Lumb
Proposed Layout
Ground Floor

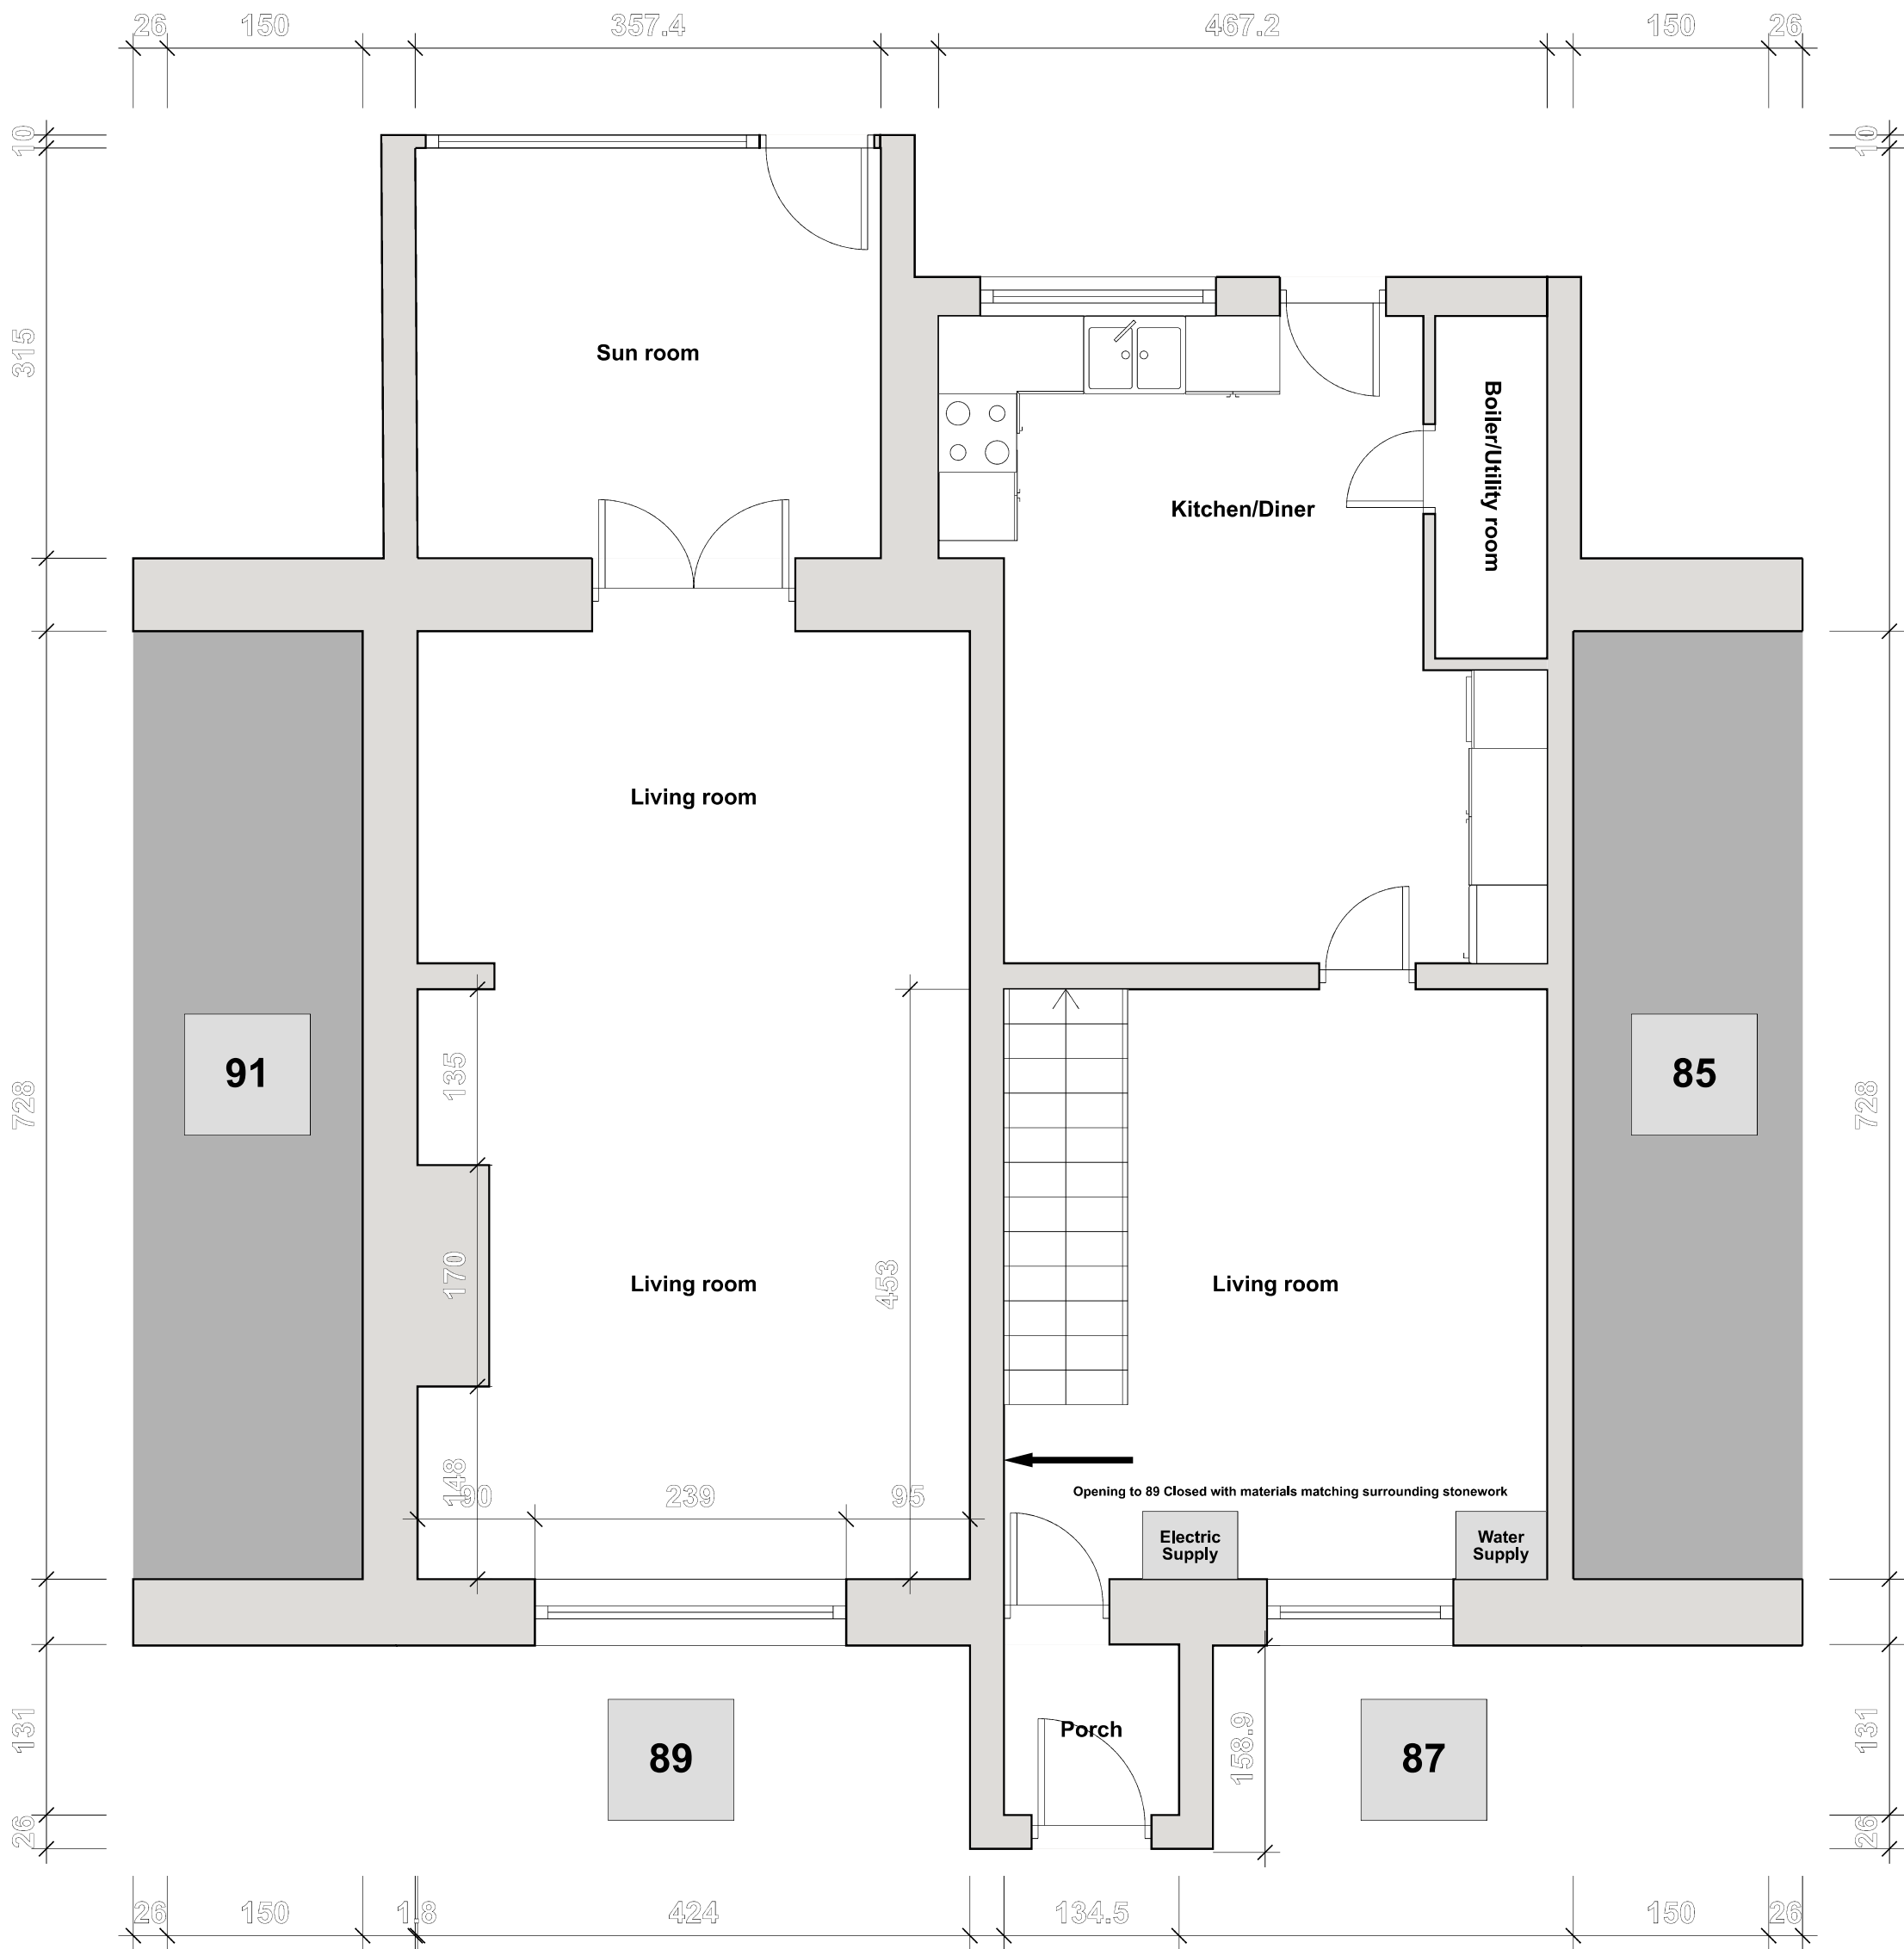

1 : 50

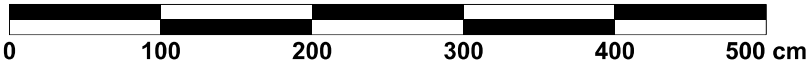

1:50