



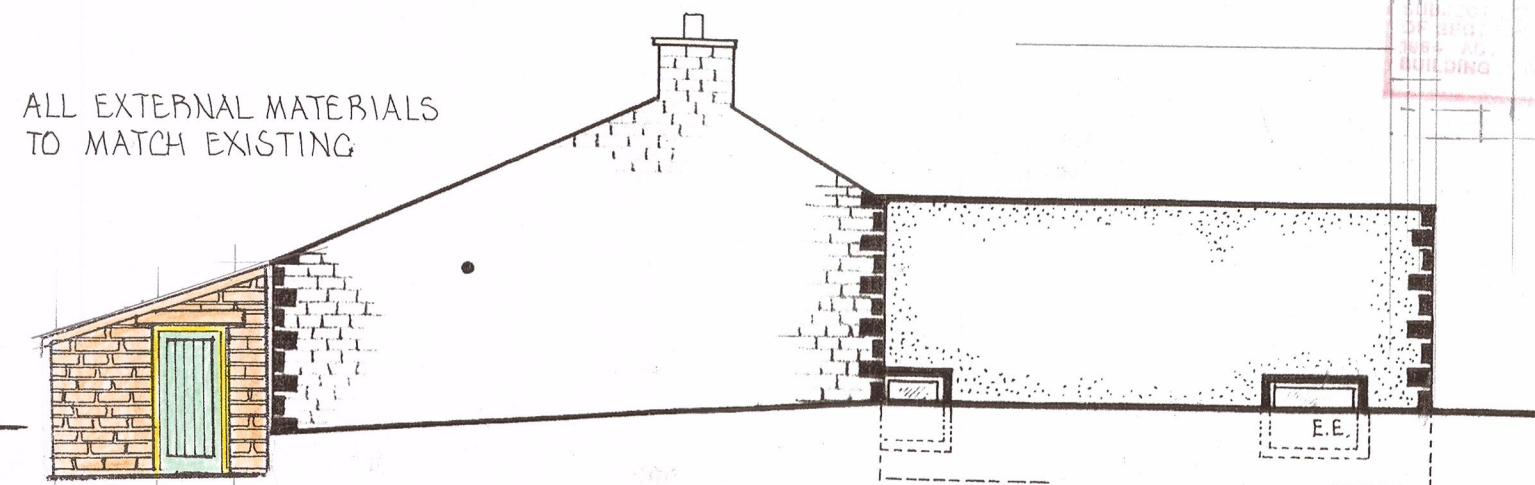

NORTH ELEVATION

05 DEC 2013

VOLUME OF PROPOSED EXT'N
= 23m^3 % INCREASE 8%.

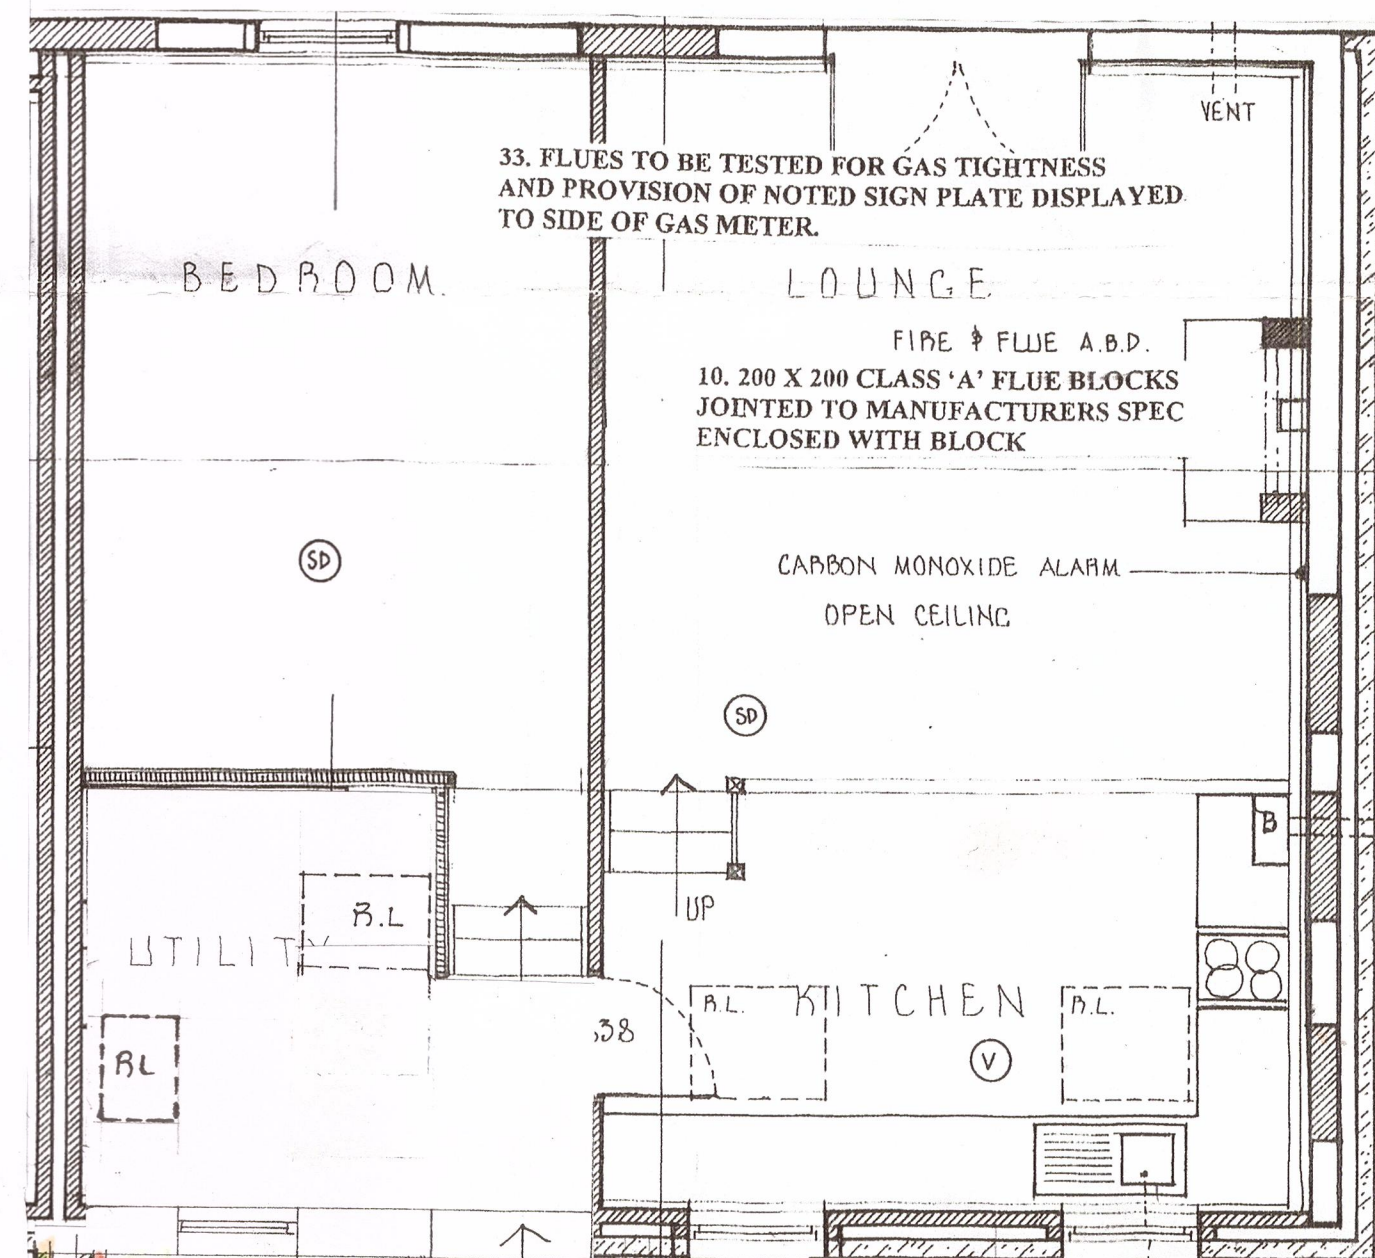

GROUND FLOOR PLAN

JACKS DUGOUT KNOWL FARM. LITTLEBOROUGH.

REV: NOV '2025

TIMBER POST

- 4.3M