

Proposed Front
1 : 100

Proposed Rear
1 : 100

Proposed Side I
1 : 100


Proposed Side II
1 : 100

Scale: @ A1.
Dimensions must be checked by
contractor before work is commenced.


This drawing remains the property of
Belal Rashid Technical Architecture
and should not be reproduced in full or
in part without prior consent from
Belal Rashid Technical Architecture.




Scale 1:50

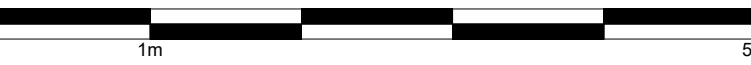


Scale 1:100

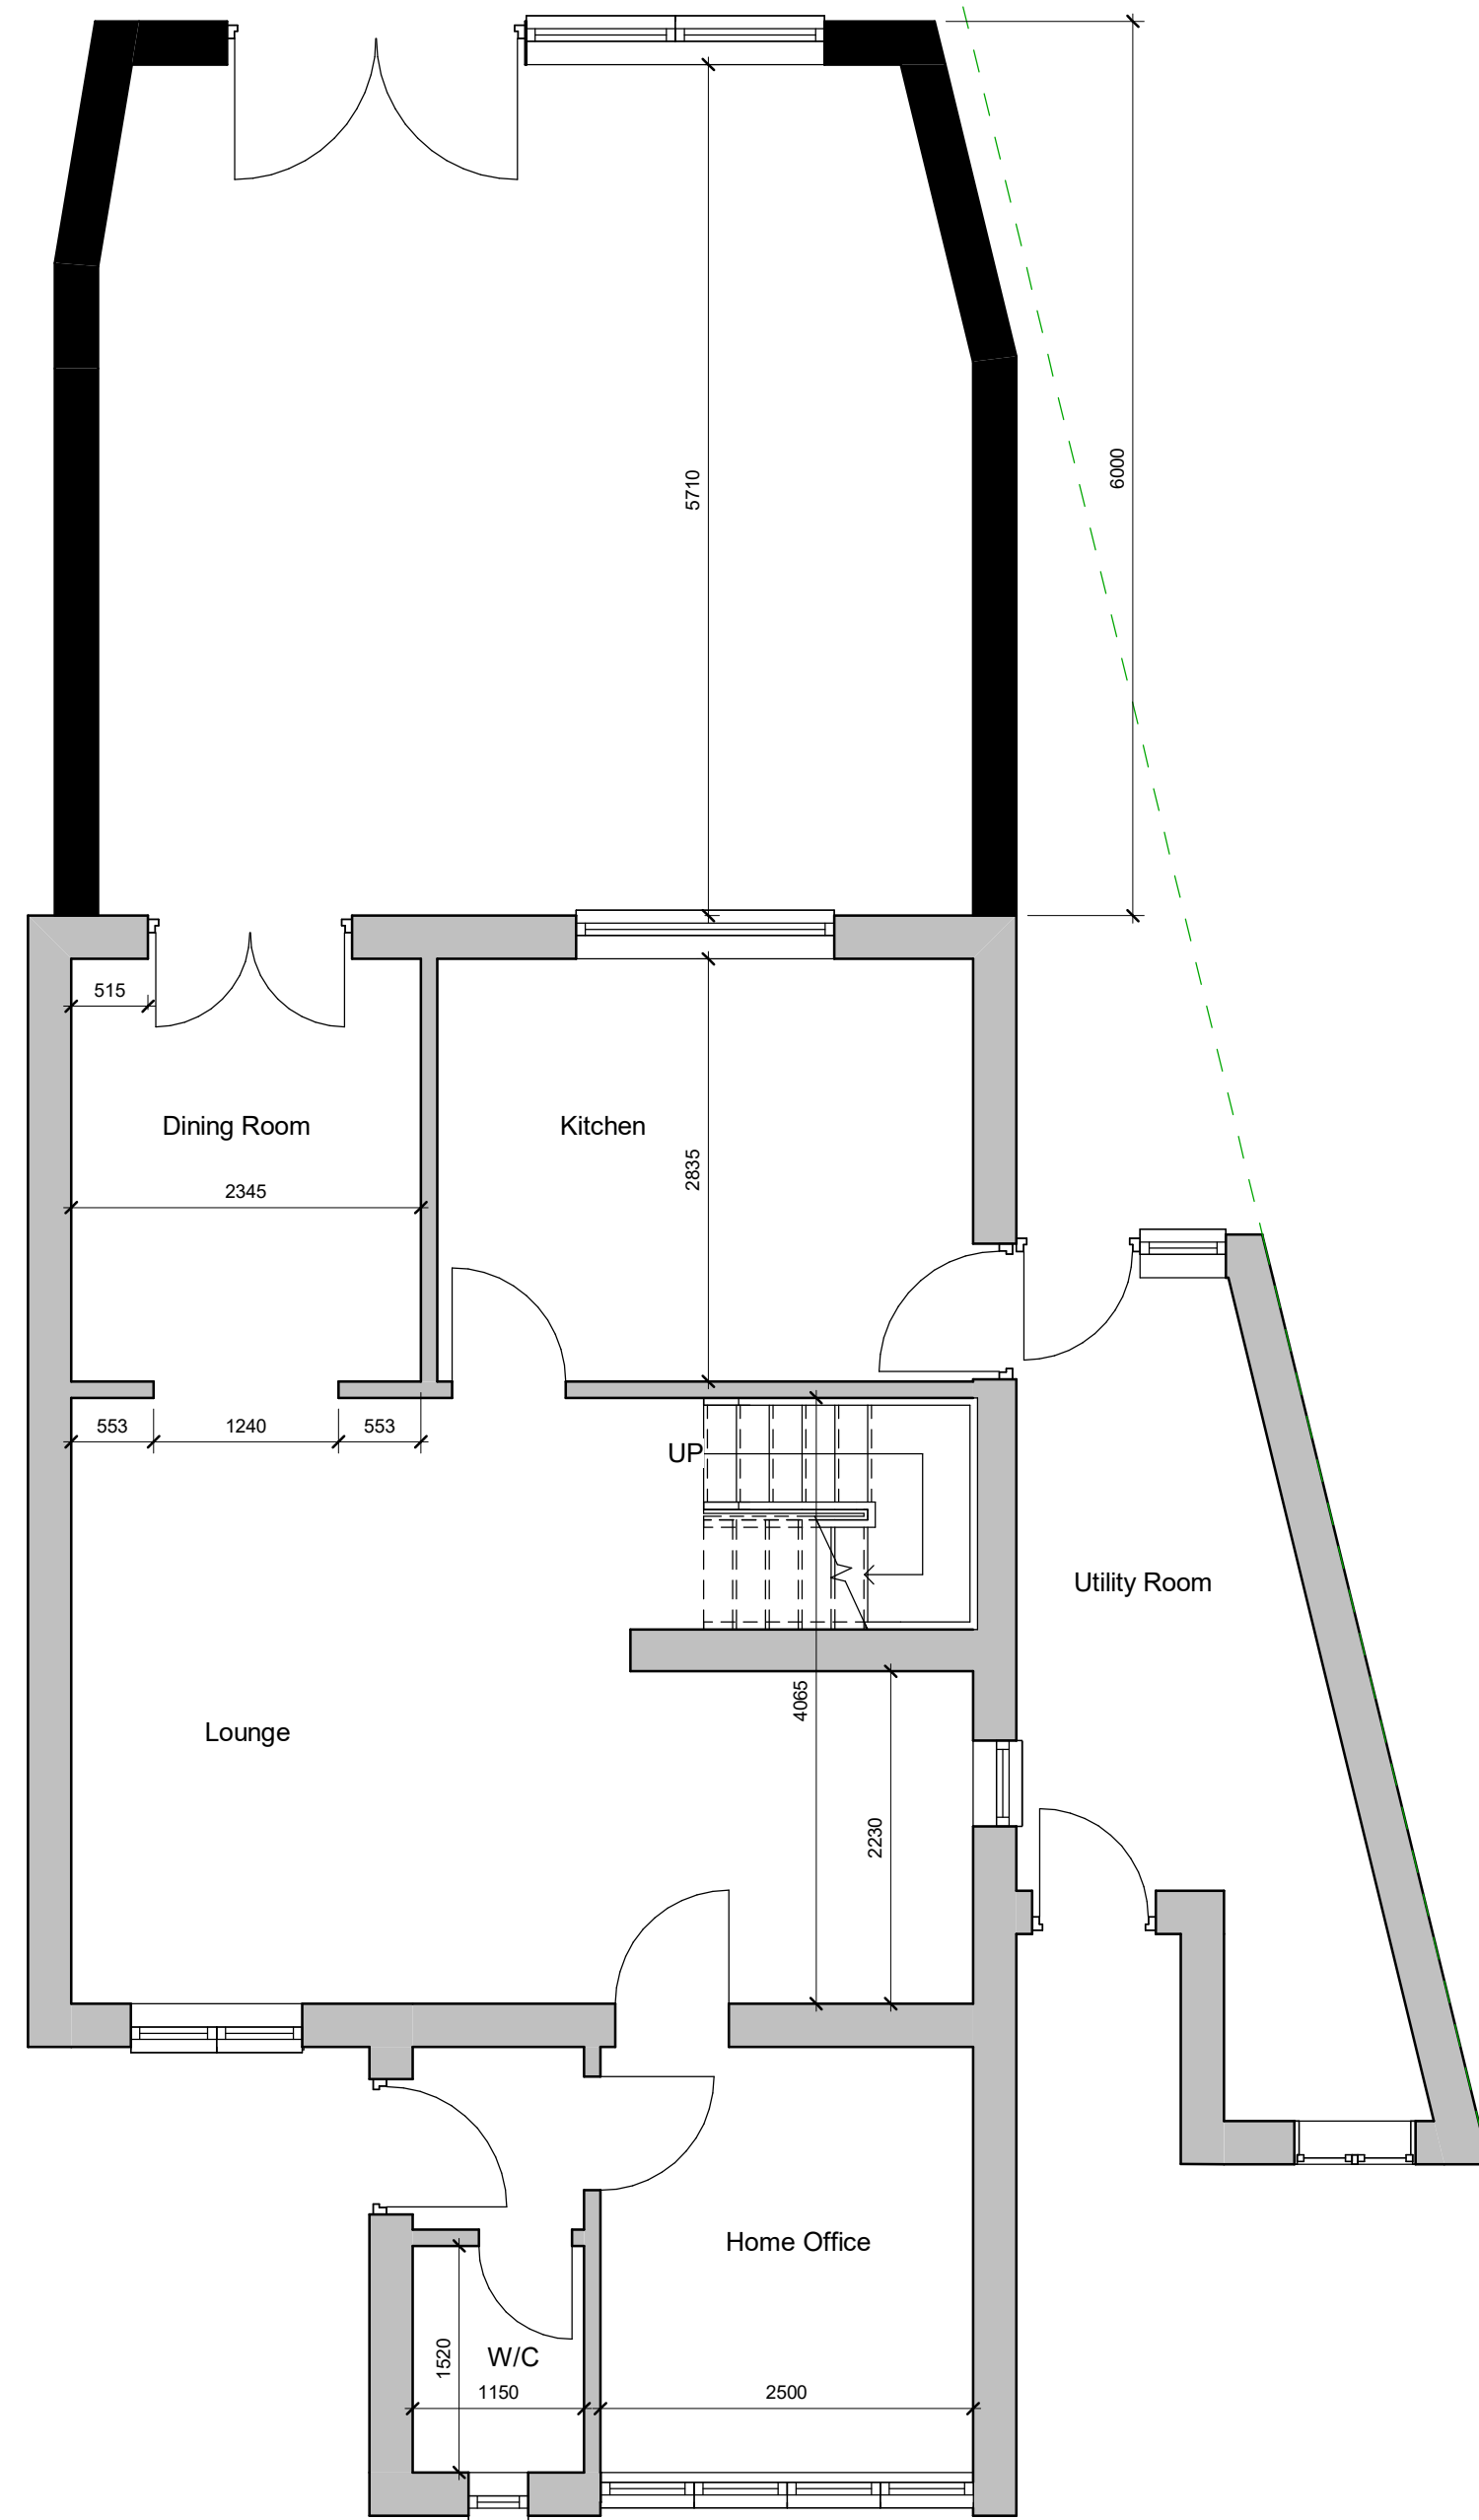

Proposed Groundfloor
1 : 50

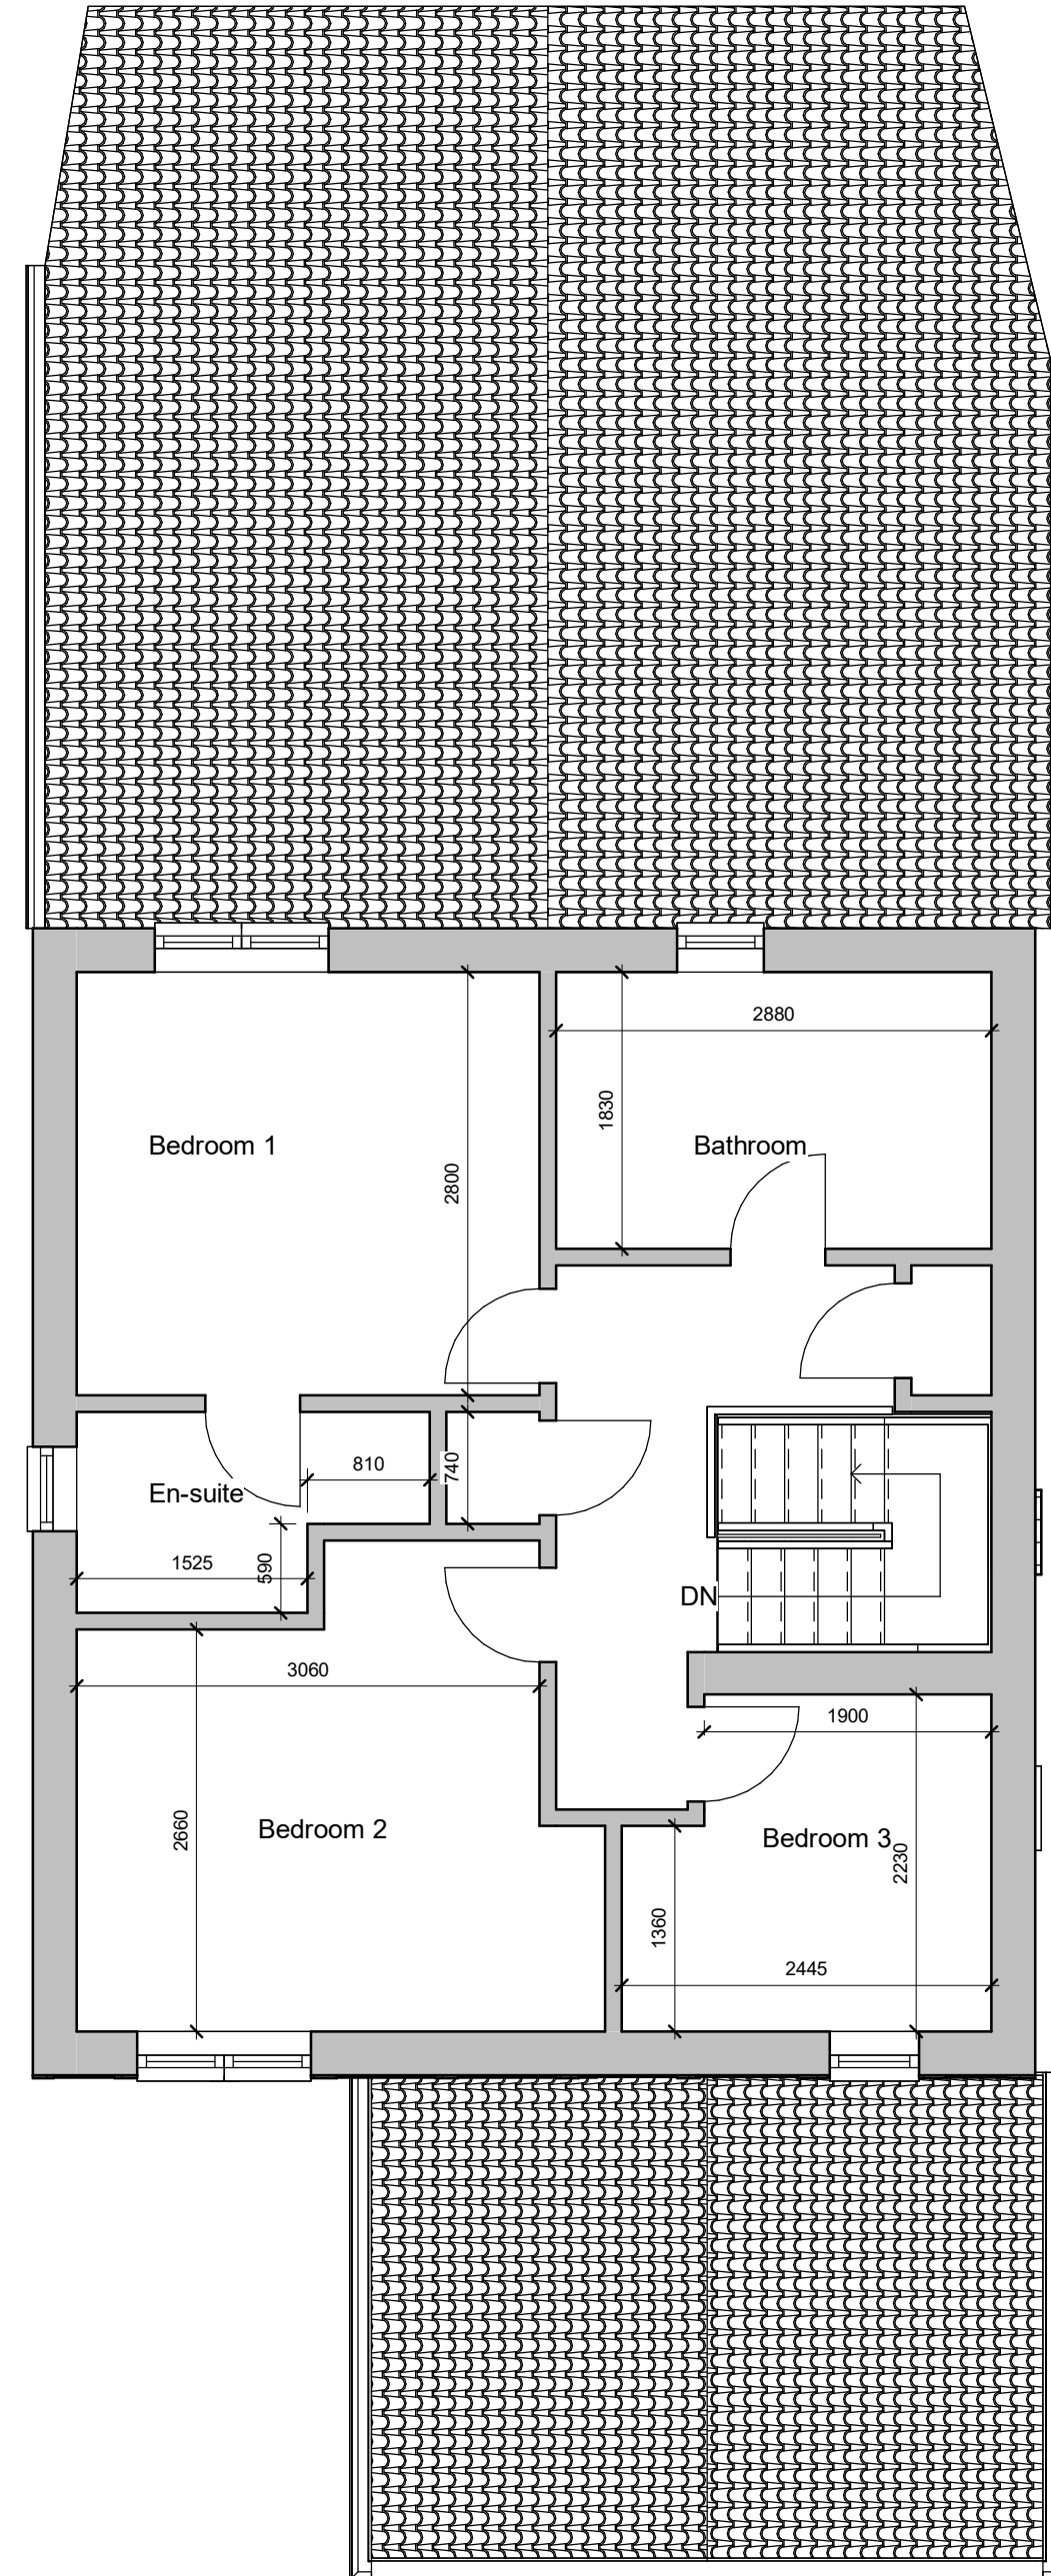

Proposed Firstfloor
1 : 50

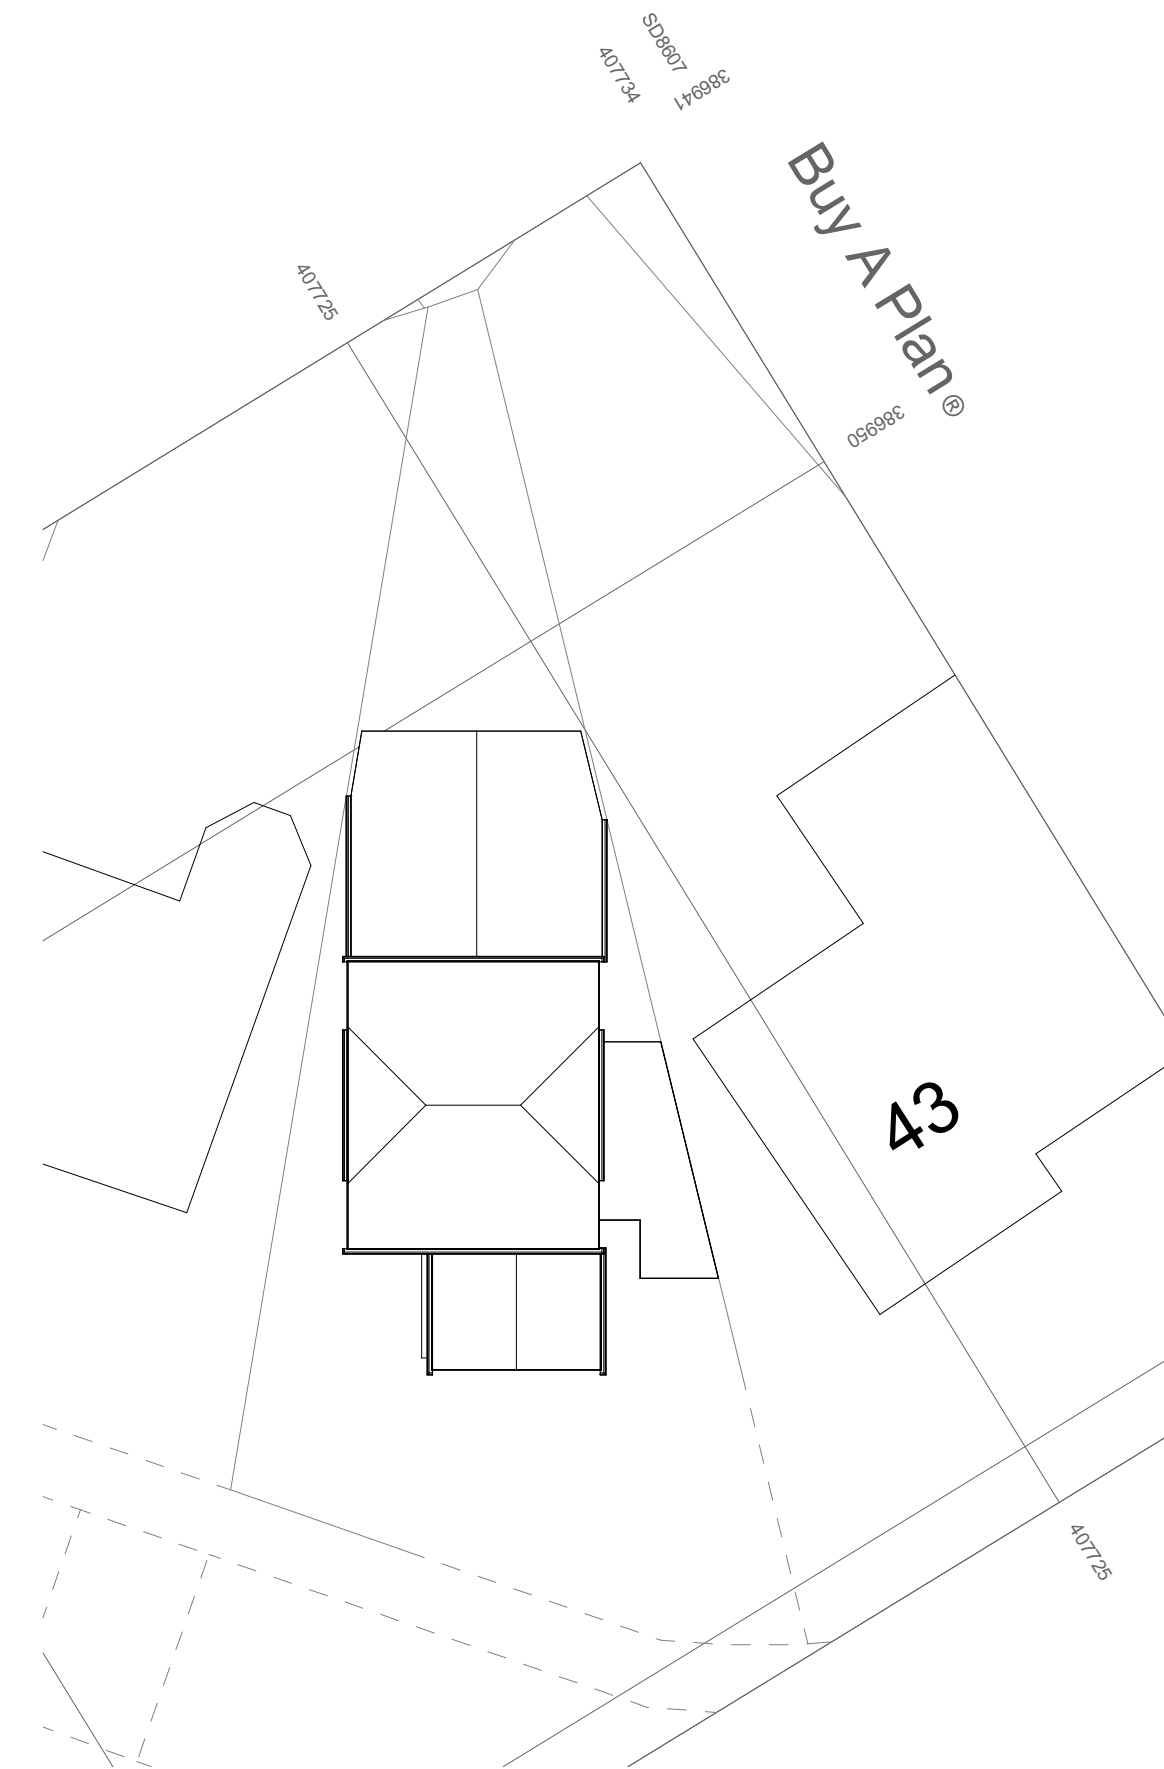

Proposed Roof
1 : 200

Client:
Muriam Zubair

Project:
Extension
Project Address:
41 Hazelhurst Dr
Middleton
Manchester
M24 6TL

Drawing Name: Proposed
Drawing Number: A102
Drawing Date: 11/11/25
Author: R. Jabr. Belal Rashid

Belal Rashid Technical Architecture
11 Queen Street
Oldham
Greater Manchester
OL1 1RD

Web: www.bрта.co.uk
Email: info@brta.co.uk
Tel: 0161 241 9650

