




Corner Plot, Rochdale – Logistics Plan



OAK
CONSTRUCTION
PROJECTS

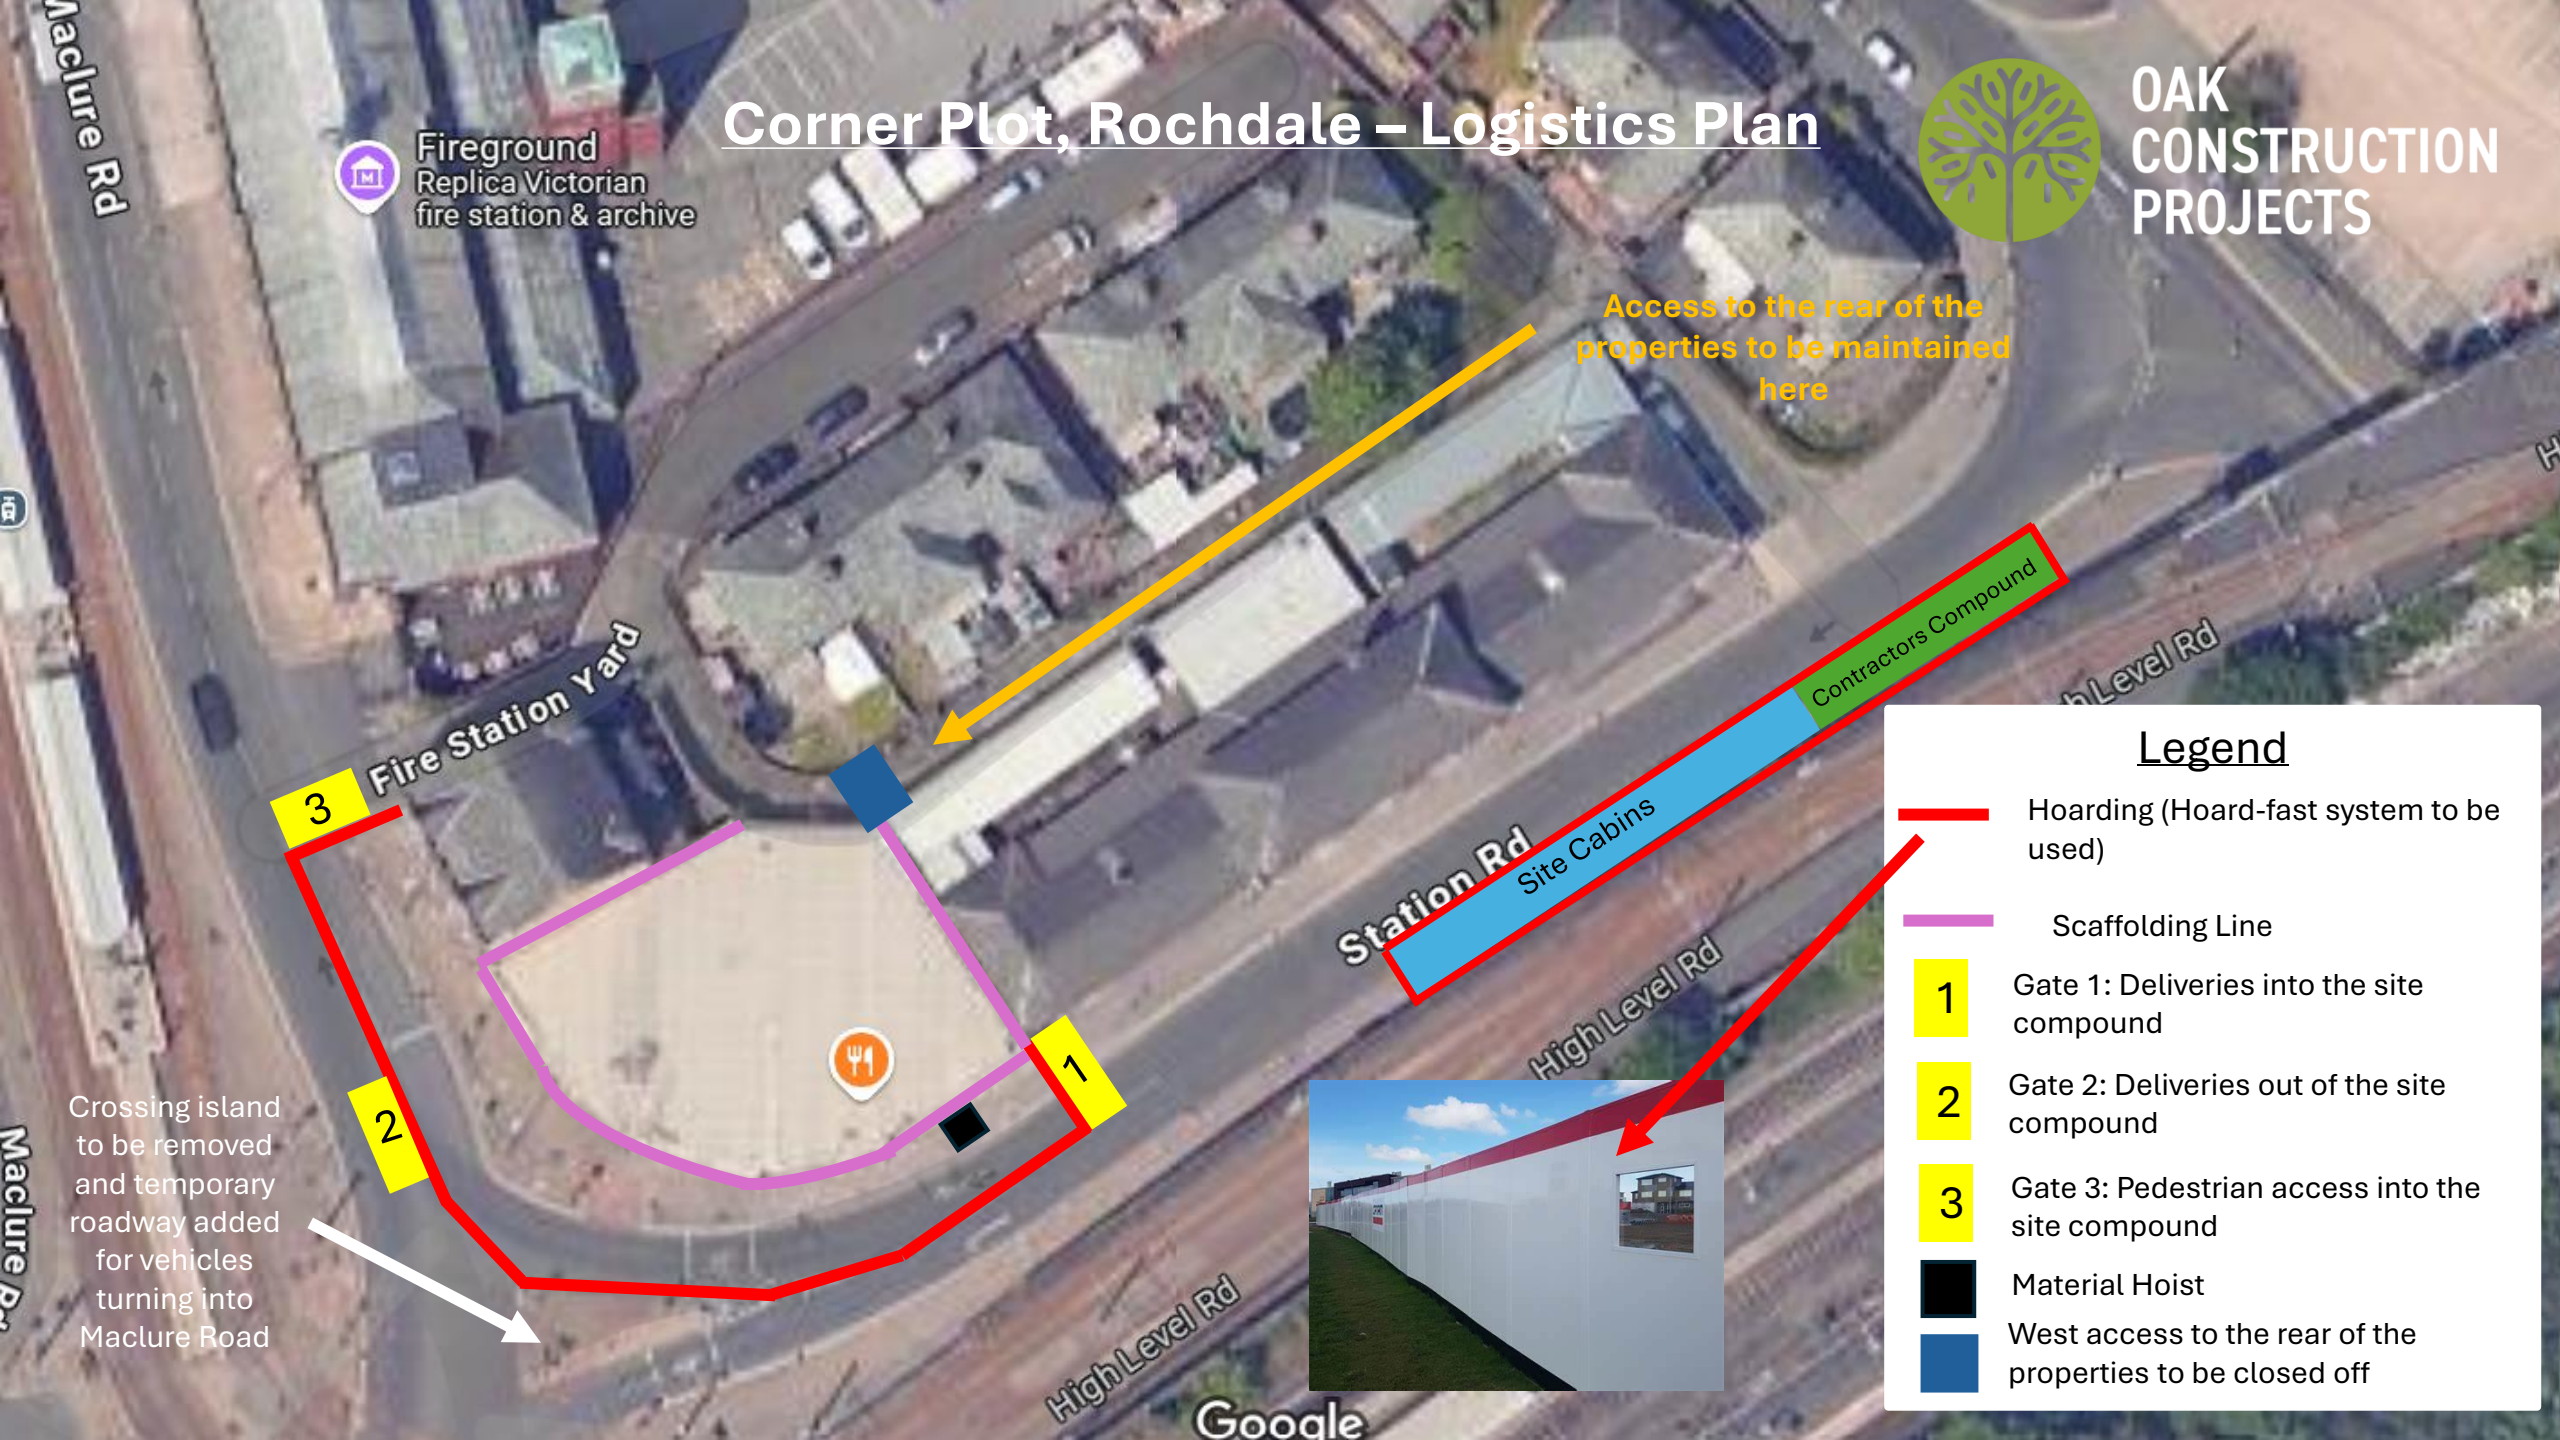

Fireground
Replica Victorian
fire station & archive

Access to the rear of the
properties to be maintained
here

Fire Station Yard

Station Rd

Site Cabins

Contractors Compound

Legend

-  Hoarding (Hoard-fast system to be used)
-  Scaffolding Line
-  Gate 1: Deliveries into the site compound
-  Gate 2: Deliveries out of the site compound
-  Gate 3: Pedestrian access into the site compound
-  Material Hoist
-  West access to the rear of the properties to be closed off

Crossing island
to be removed
and temporary
roadway added
for vehicles
turning into
Maclure Road

