DO NOT SCALE FROM THIS DRAWING. USE GIVEN DIMENSIONS ONLY.
ALL DIMENSIONS ARE TO BE CHECKED ON SITE BY THE CONTRACTOR.
ANY DIMENSIONAL DISCREPANCIES TO BE REPORTED BACK TO HEALEY CONSULTING PRIOR TO PROCEEDING WITH CONSTRUCTION

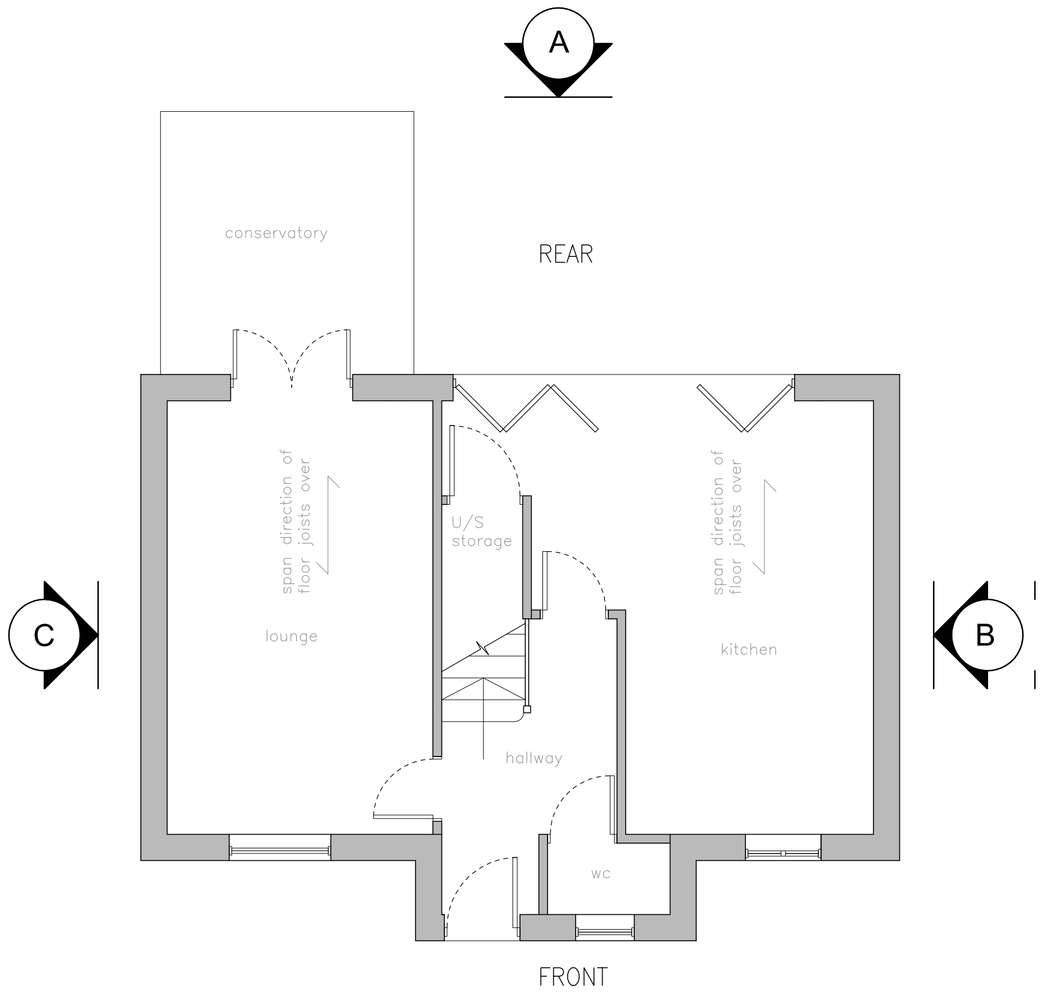

EXISTING GROUND FLOOR PLAN
SCALE 1:50 @A1

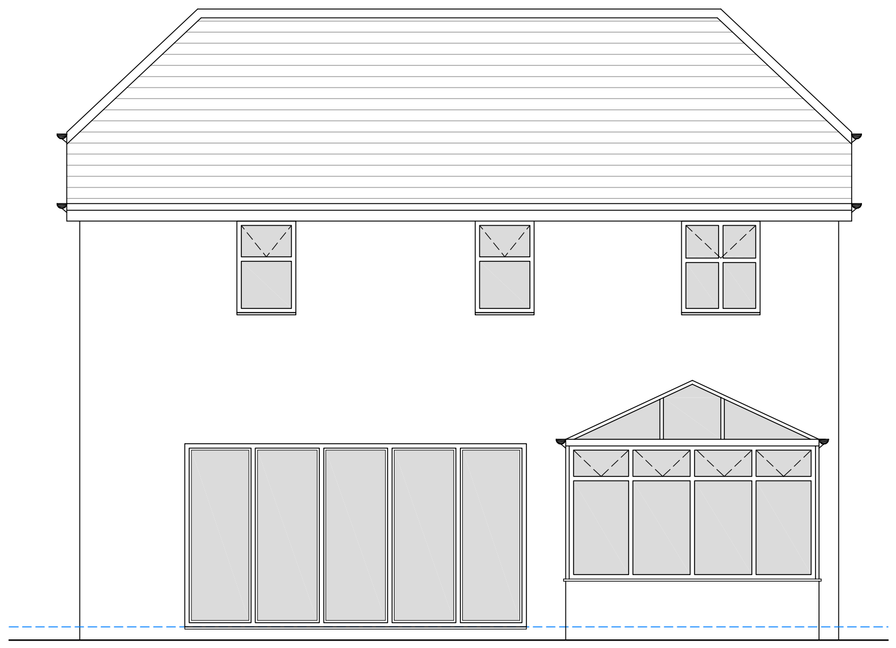

A EXISTING REAR ELEVATION
SCALE 1:50 @A1



SITE LOCATION PLAN
SCALE 1:1250 @A1

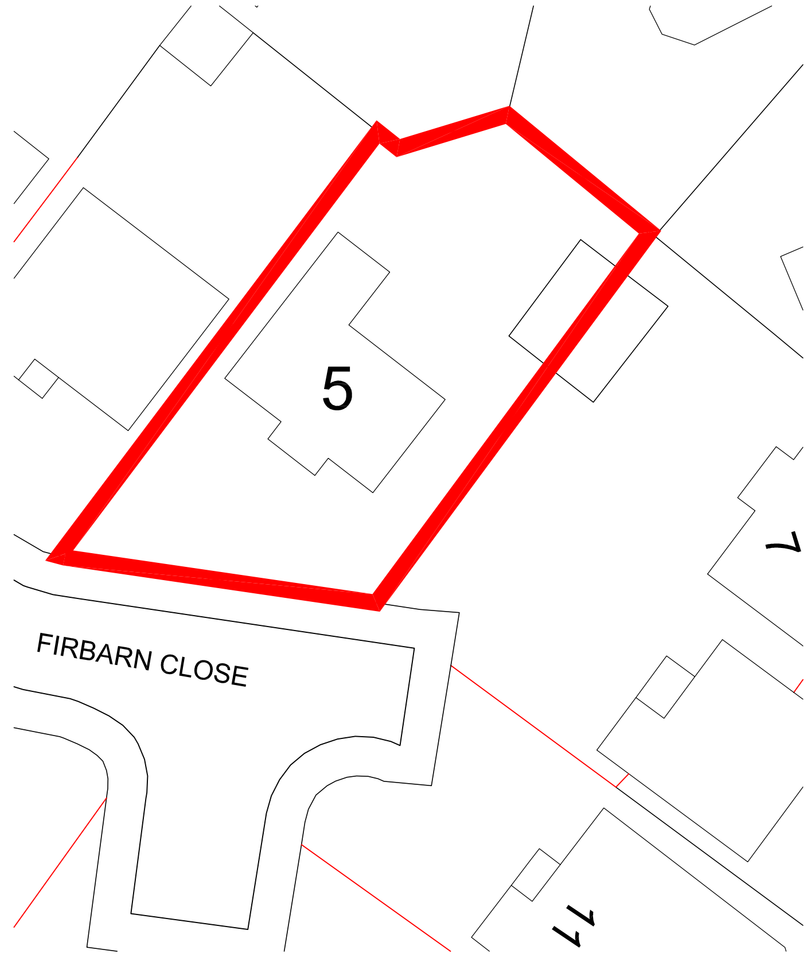

EXISTING SITE BLOCK PLAN
SCALE 1:200 @A1

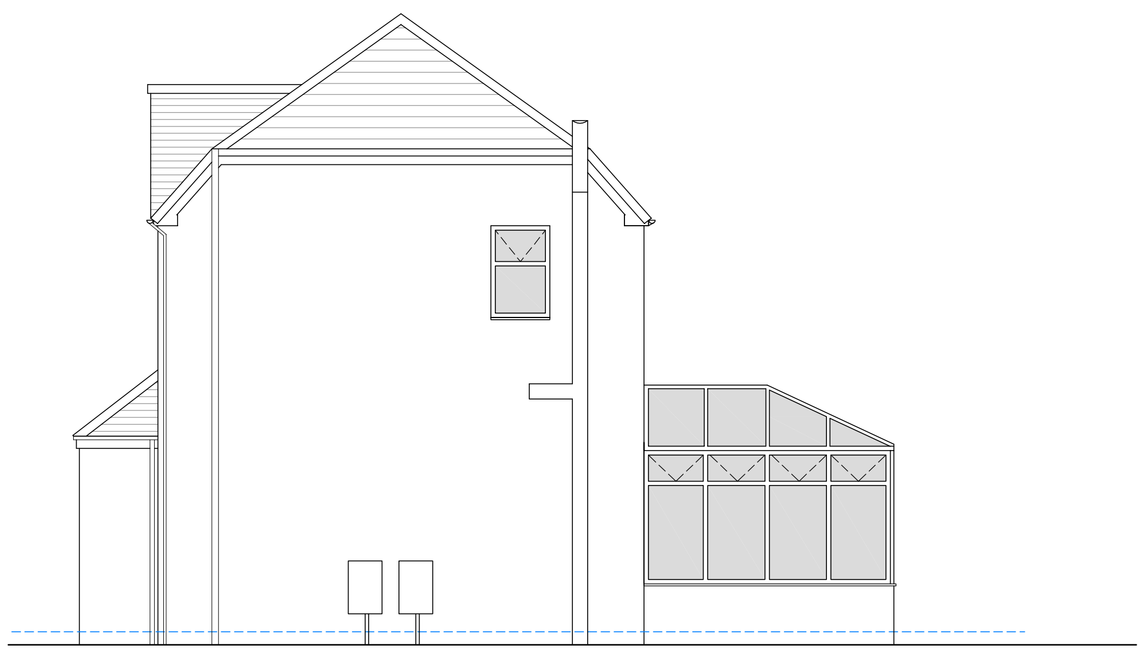

B EXISTING SIDE ELEVATION
SCALE 1:50 @A1

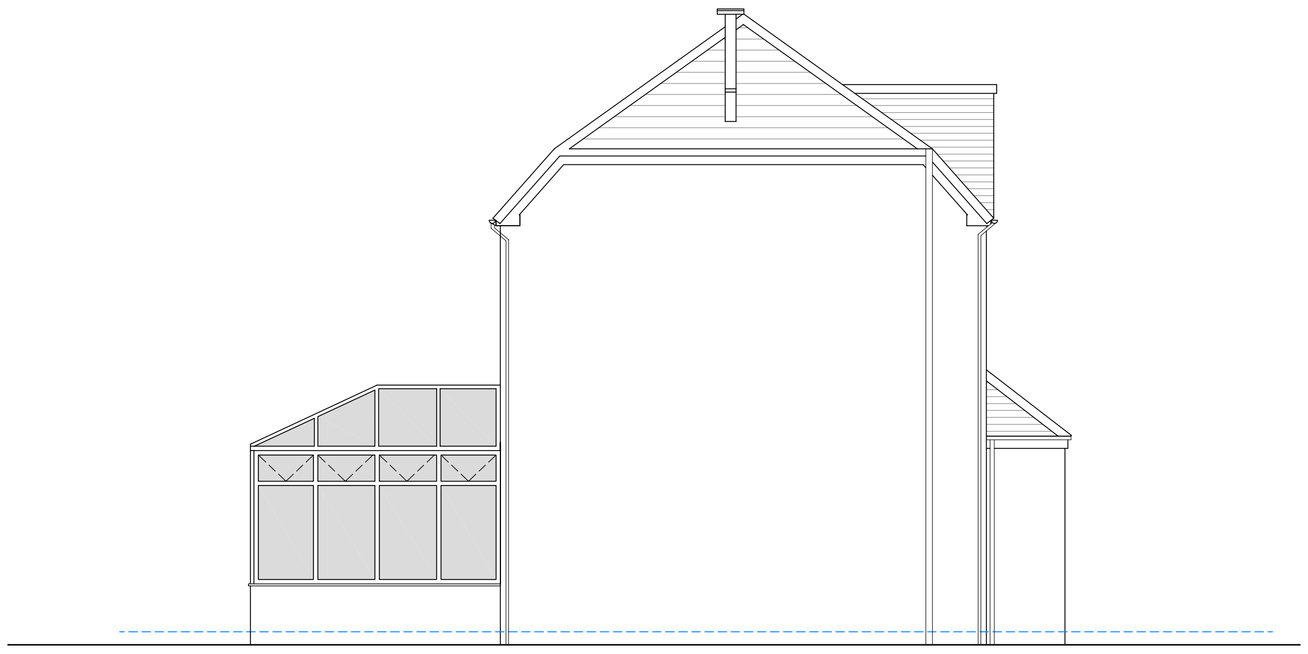

C EXISTING SIDE ELEVATION
SCALE 1:50 @A1

PLANNING

REV	DATE	BY	DETAILS OF REVISION
2	08.01.21	CR	ADDITIONAL ELEVATION ADDED
1	07.01.21	CR	EXISTING SIDE ELEVATION ADDED

ARCHITECT / CLIENT
MRS M WHITTLE

PROJECT
5 FIRBARN CLOSE
MILNROW
ROCHDALE

TITLE
EXISTING SITE BLOCK PLAN
EXISTING GROUND FLOOR PLANS
EXISTING ELEVATIONS

DRAWN BY: JE
DATE: 28/10/20
SCALE: NOTED.
REVISION: 2

DRAWING NO.
HC-20419-(60)-01

HEALEY CONSULTING
Brunel House
63 Dale Street
Milnrow
Rochdale
OL16 3NJ
Tel: 01706 343961
Fax: 01706 343981
email: office@healeyconsulting.co.uk
copyright: Healey Consulting

HEALEY consulting
structural engineering consultants

A1 size drawing sheet (807mm x 584mm) scale is approx. double at A3 size