
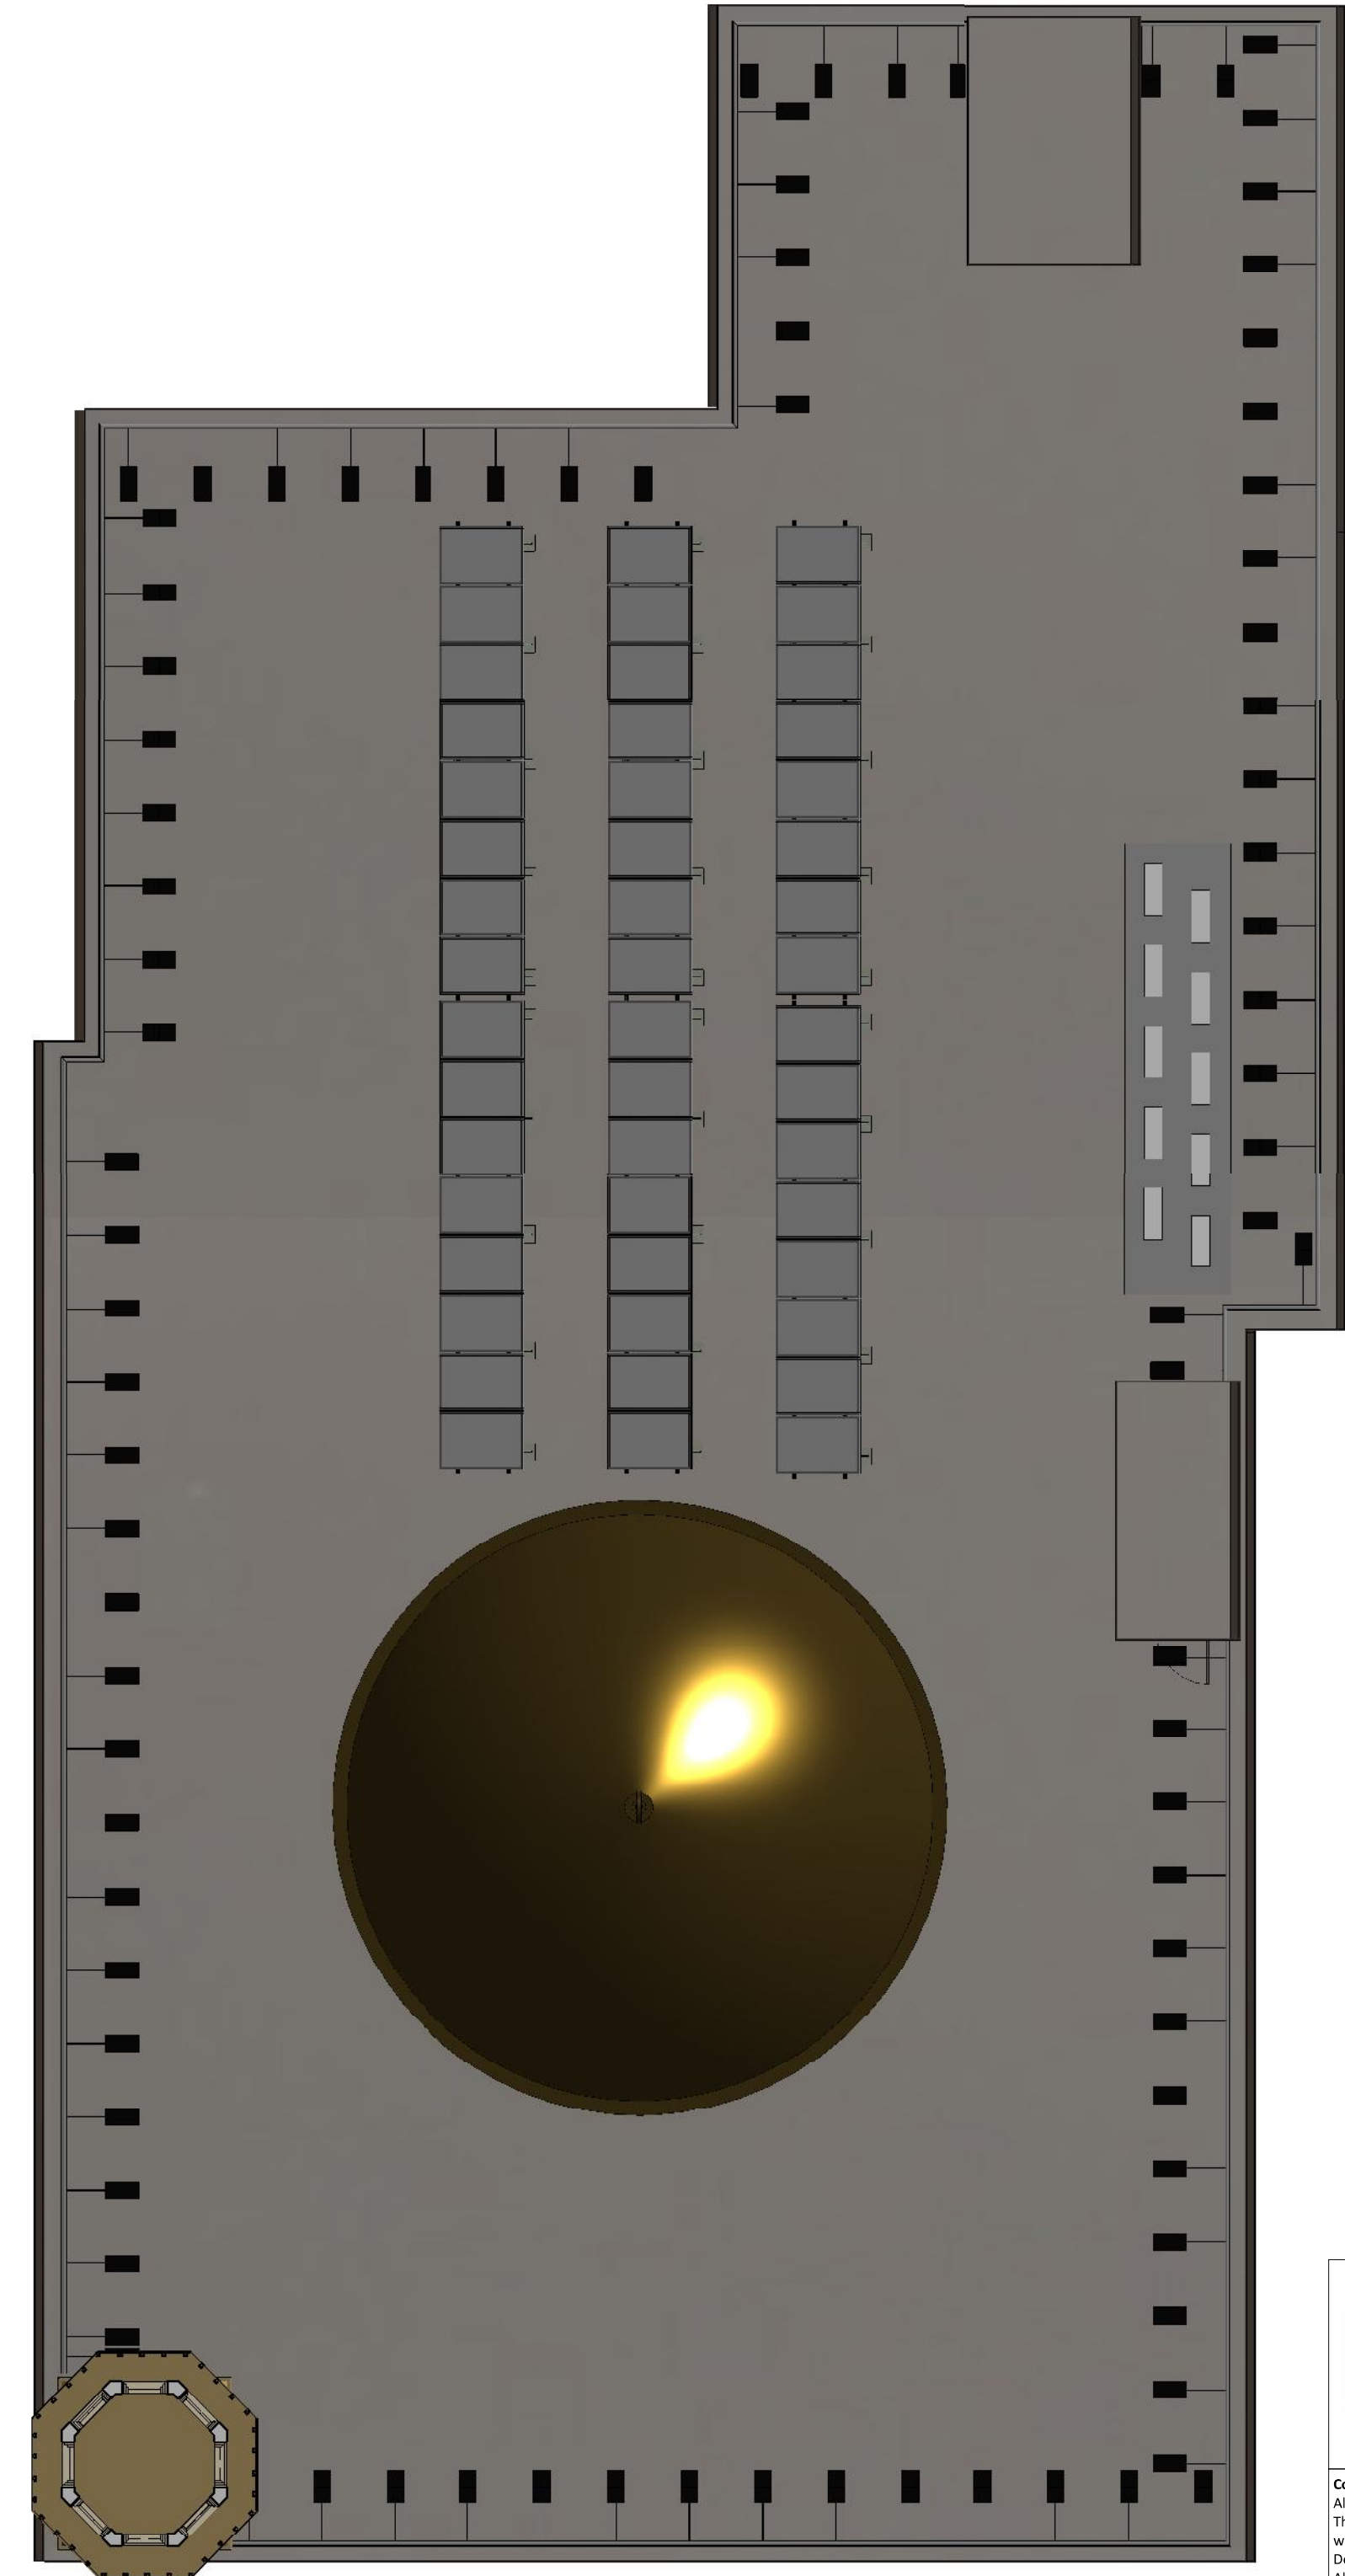
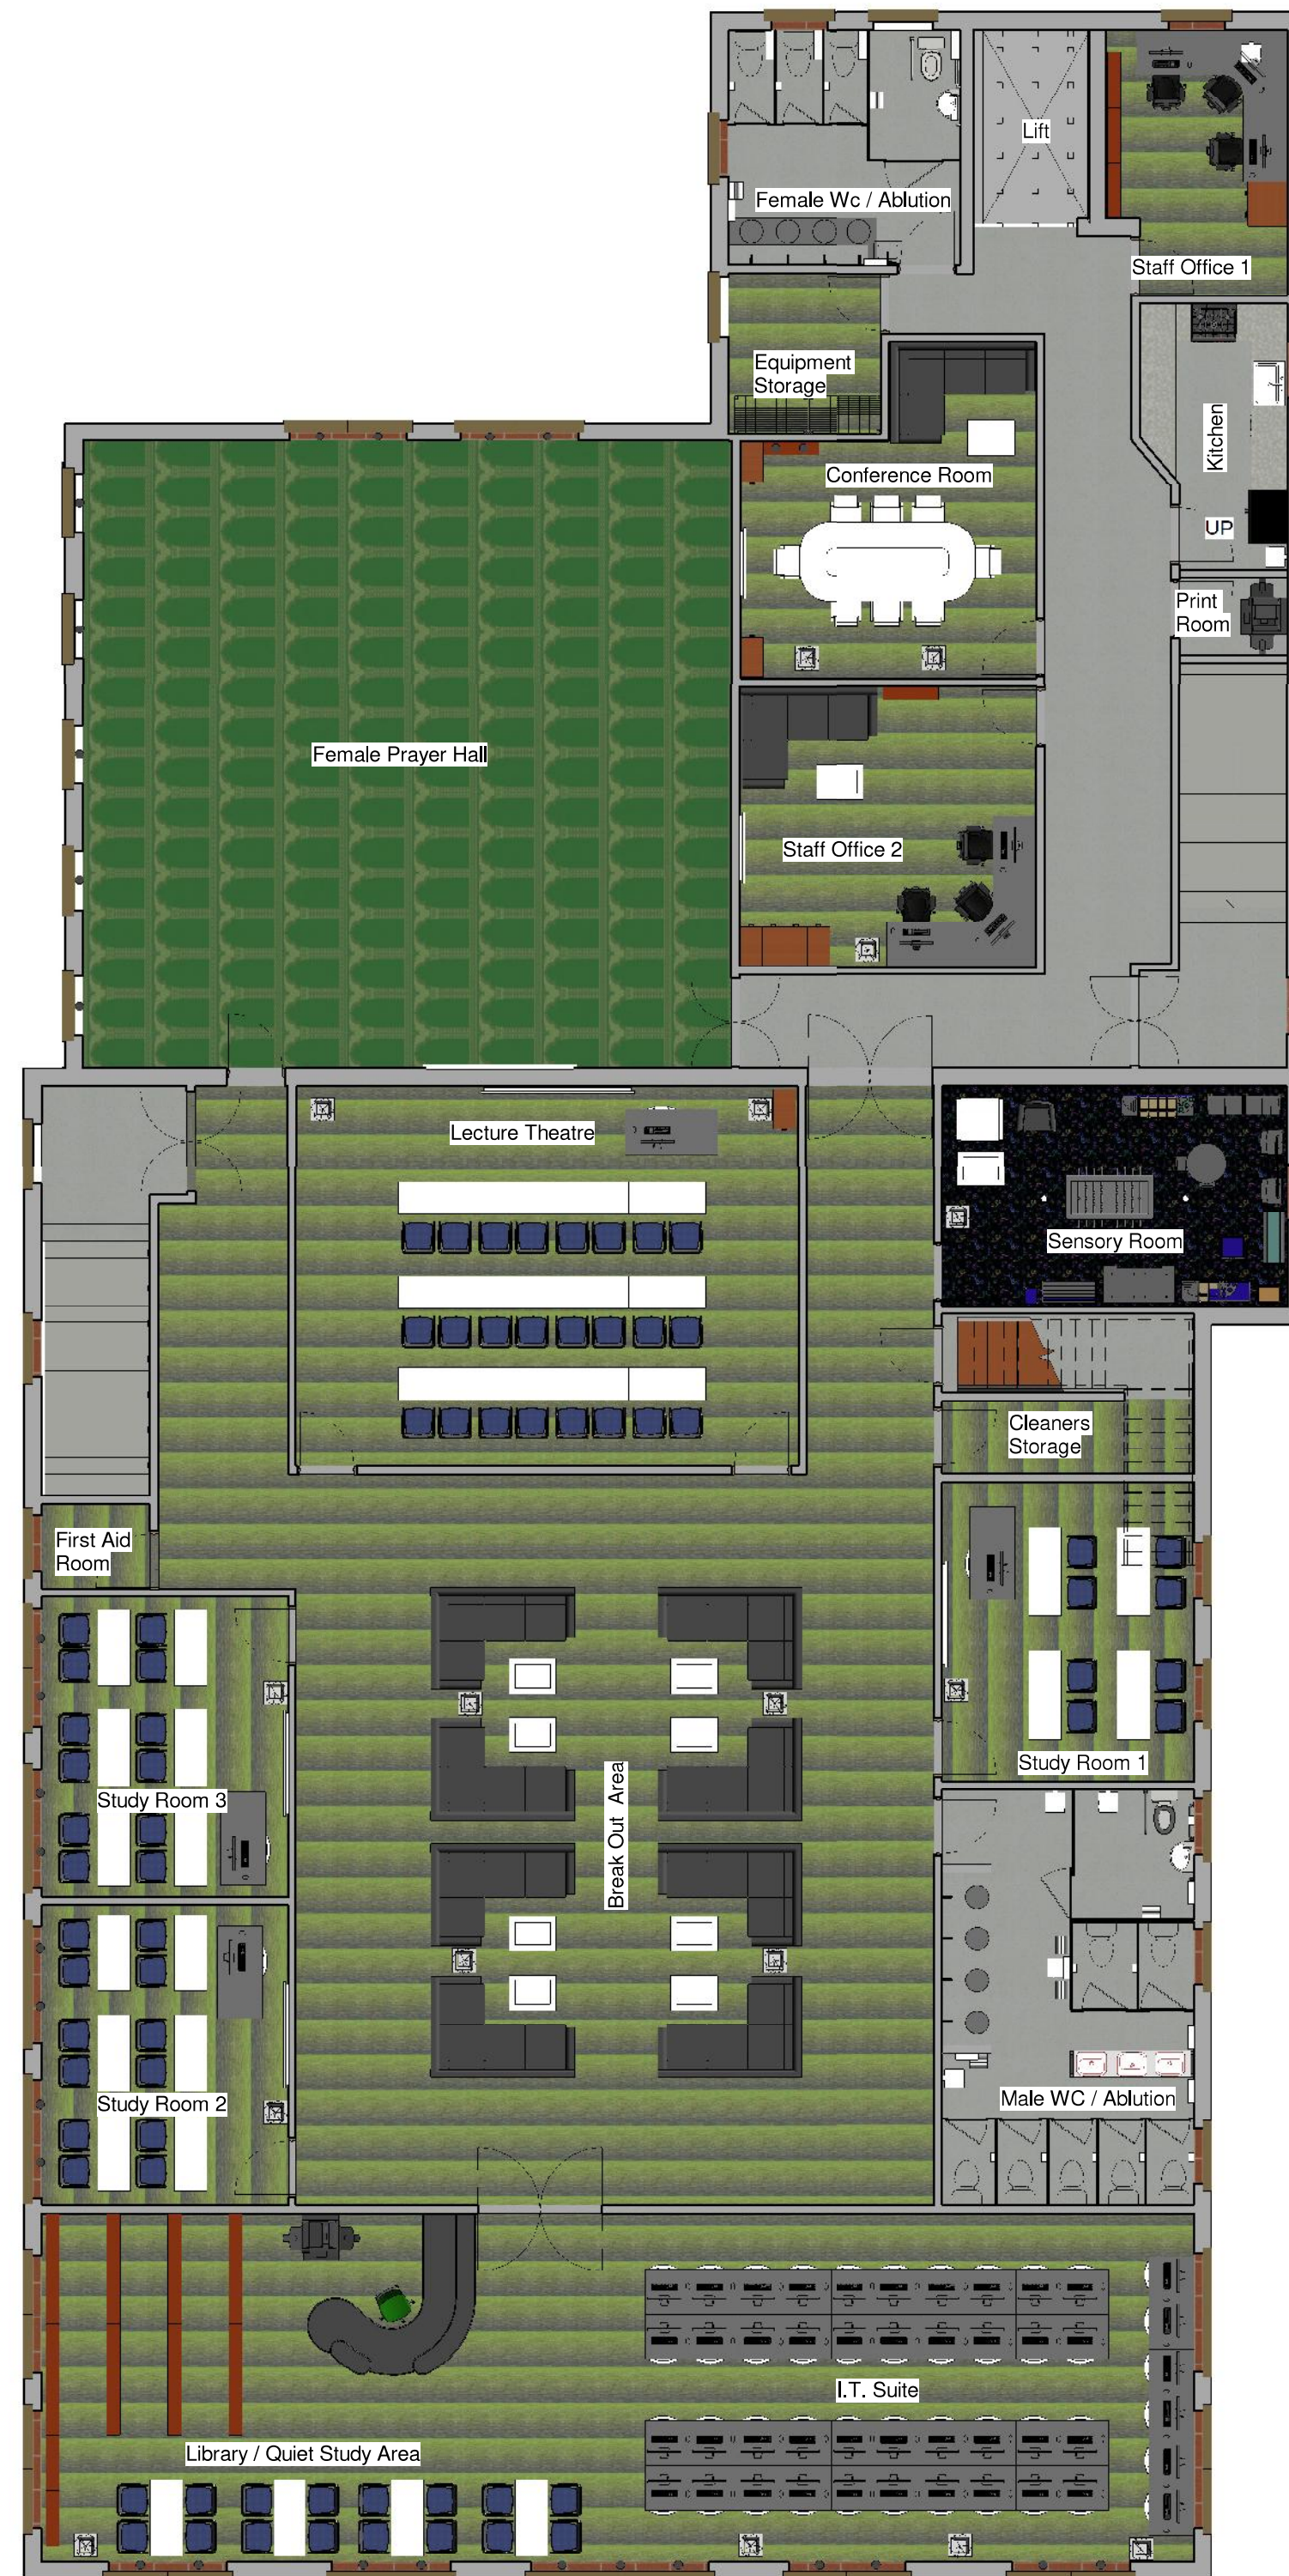


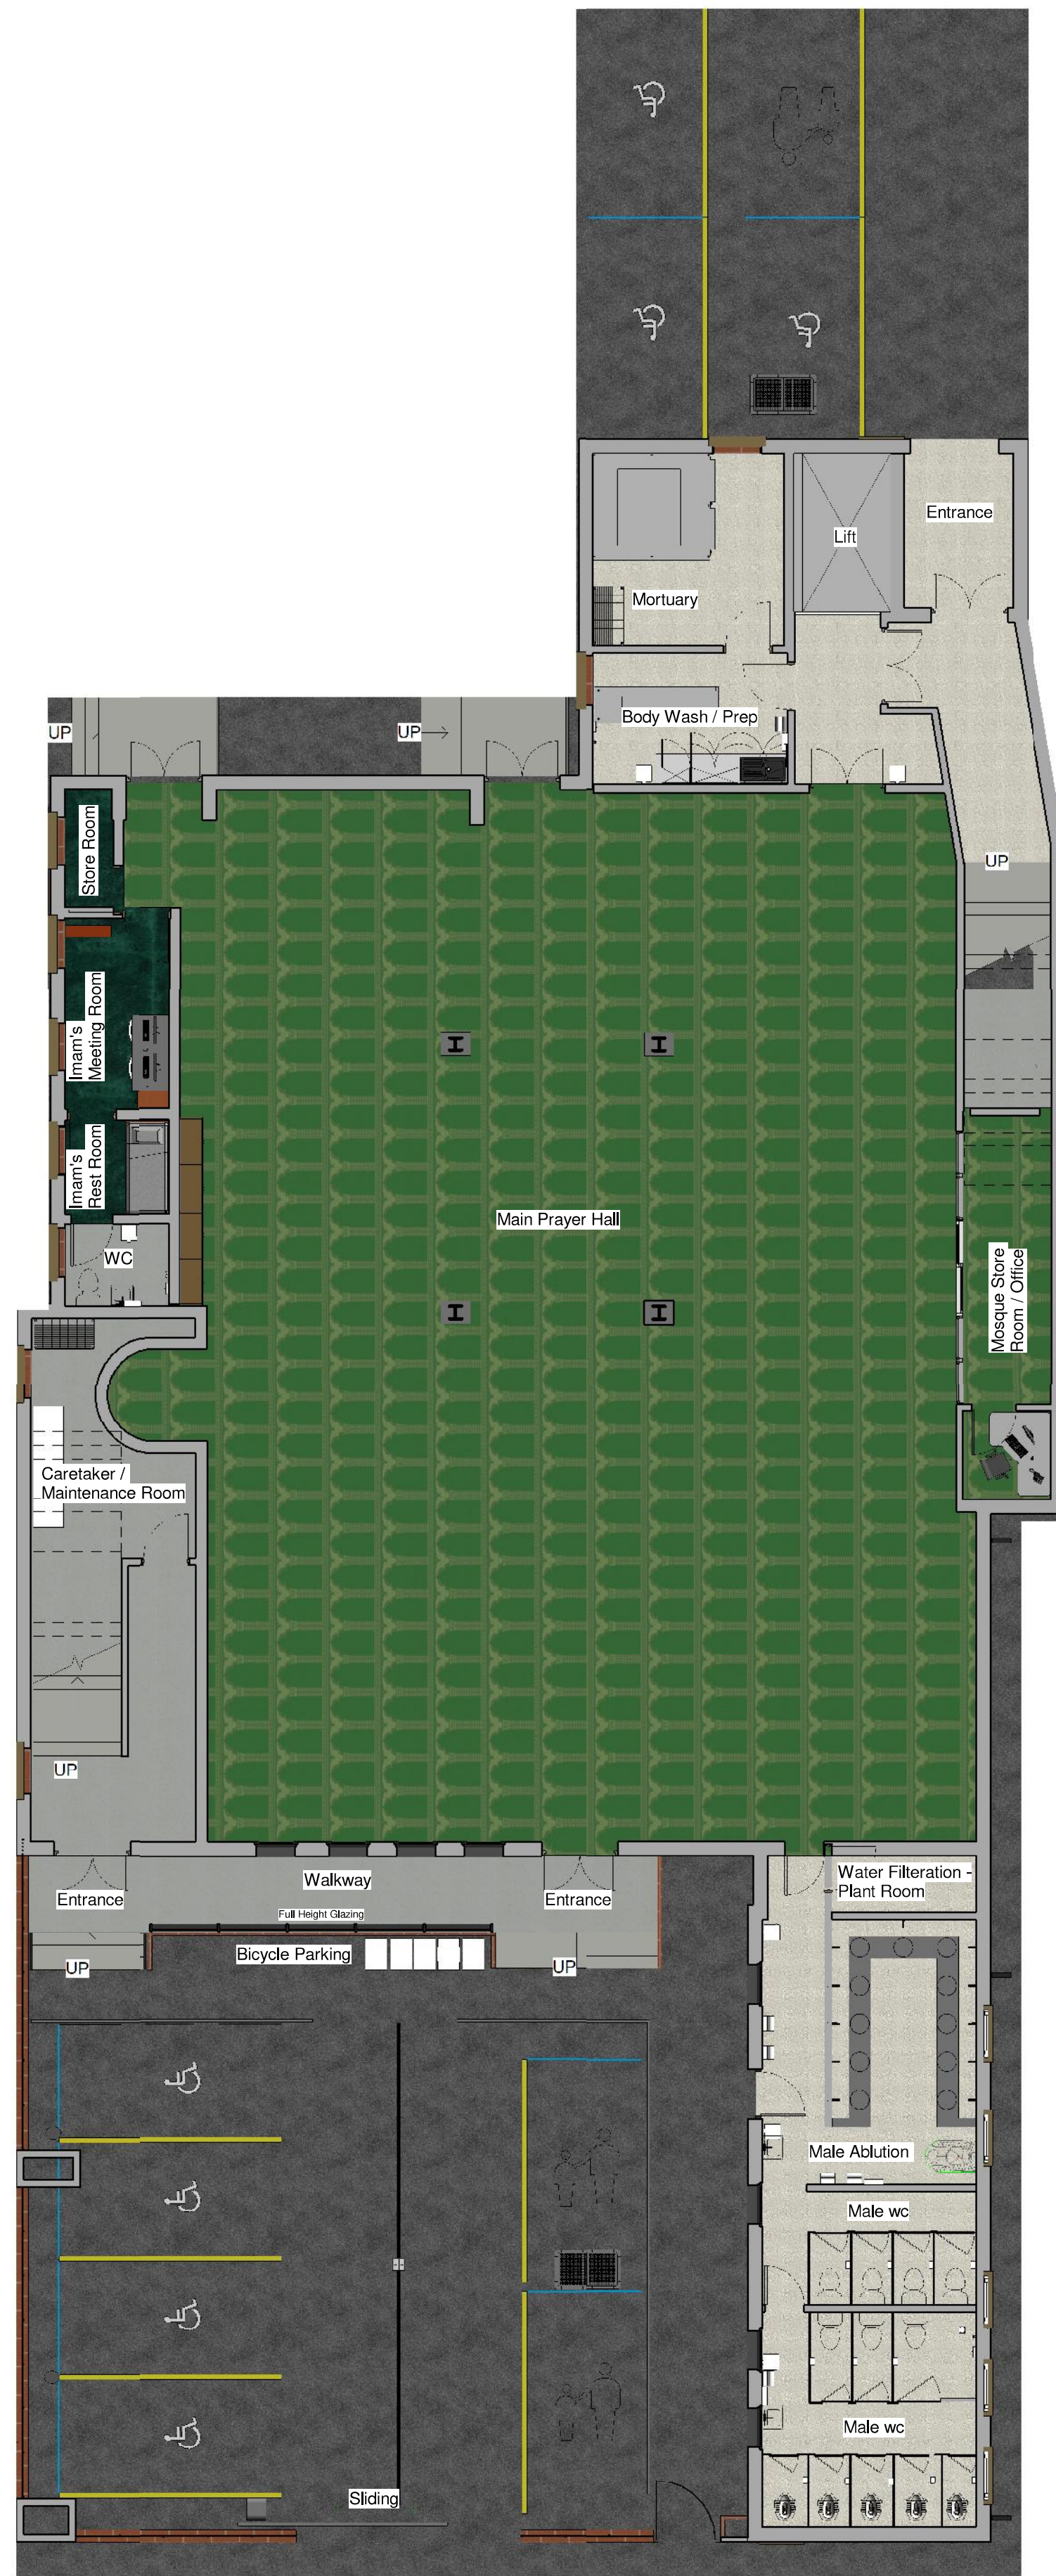

AS PROPOSED GROUND FLOOR, FIRST FLOOR & ROOF LAYOUT