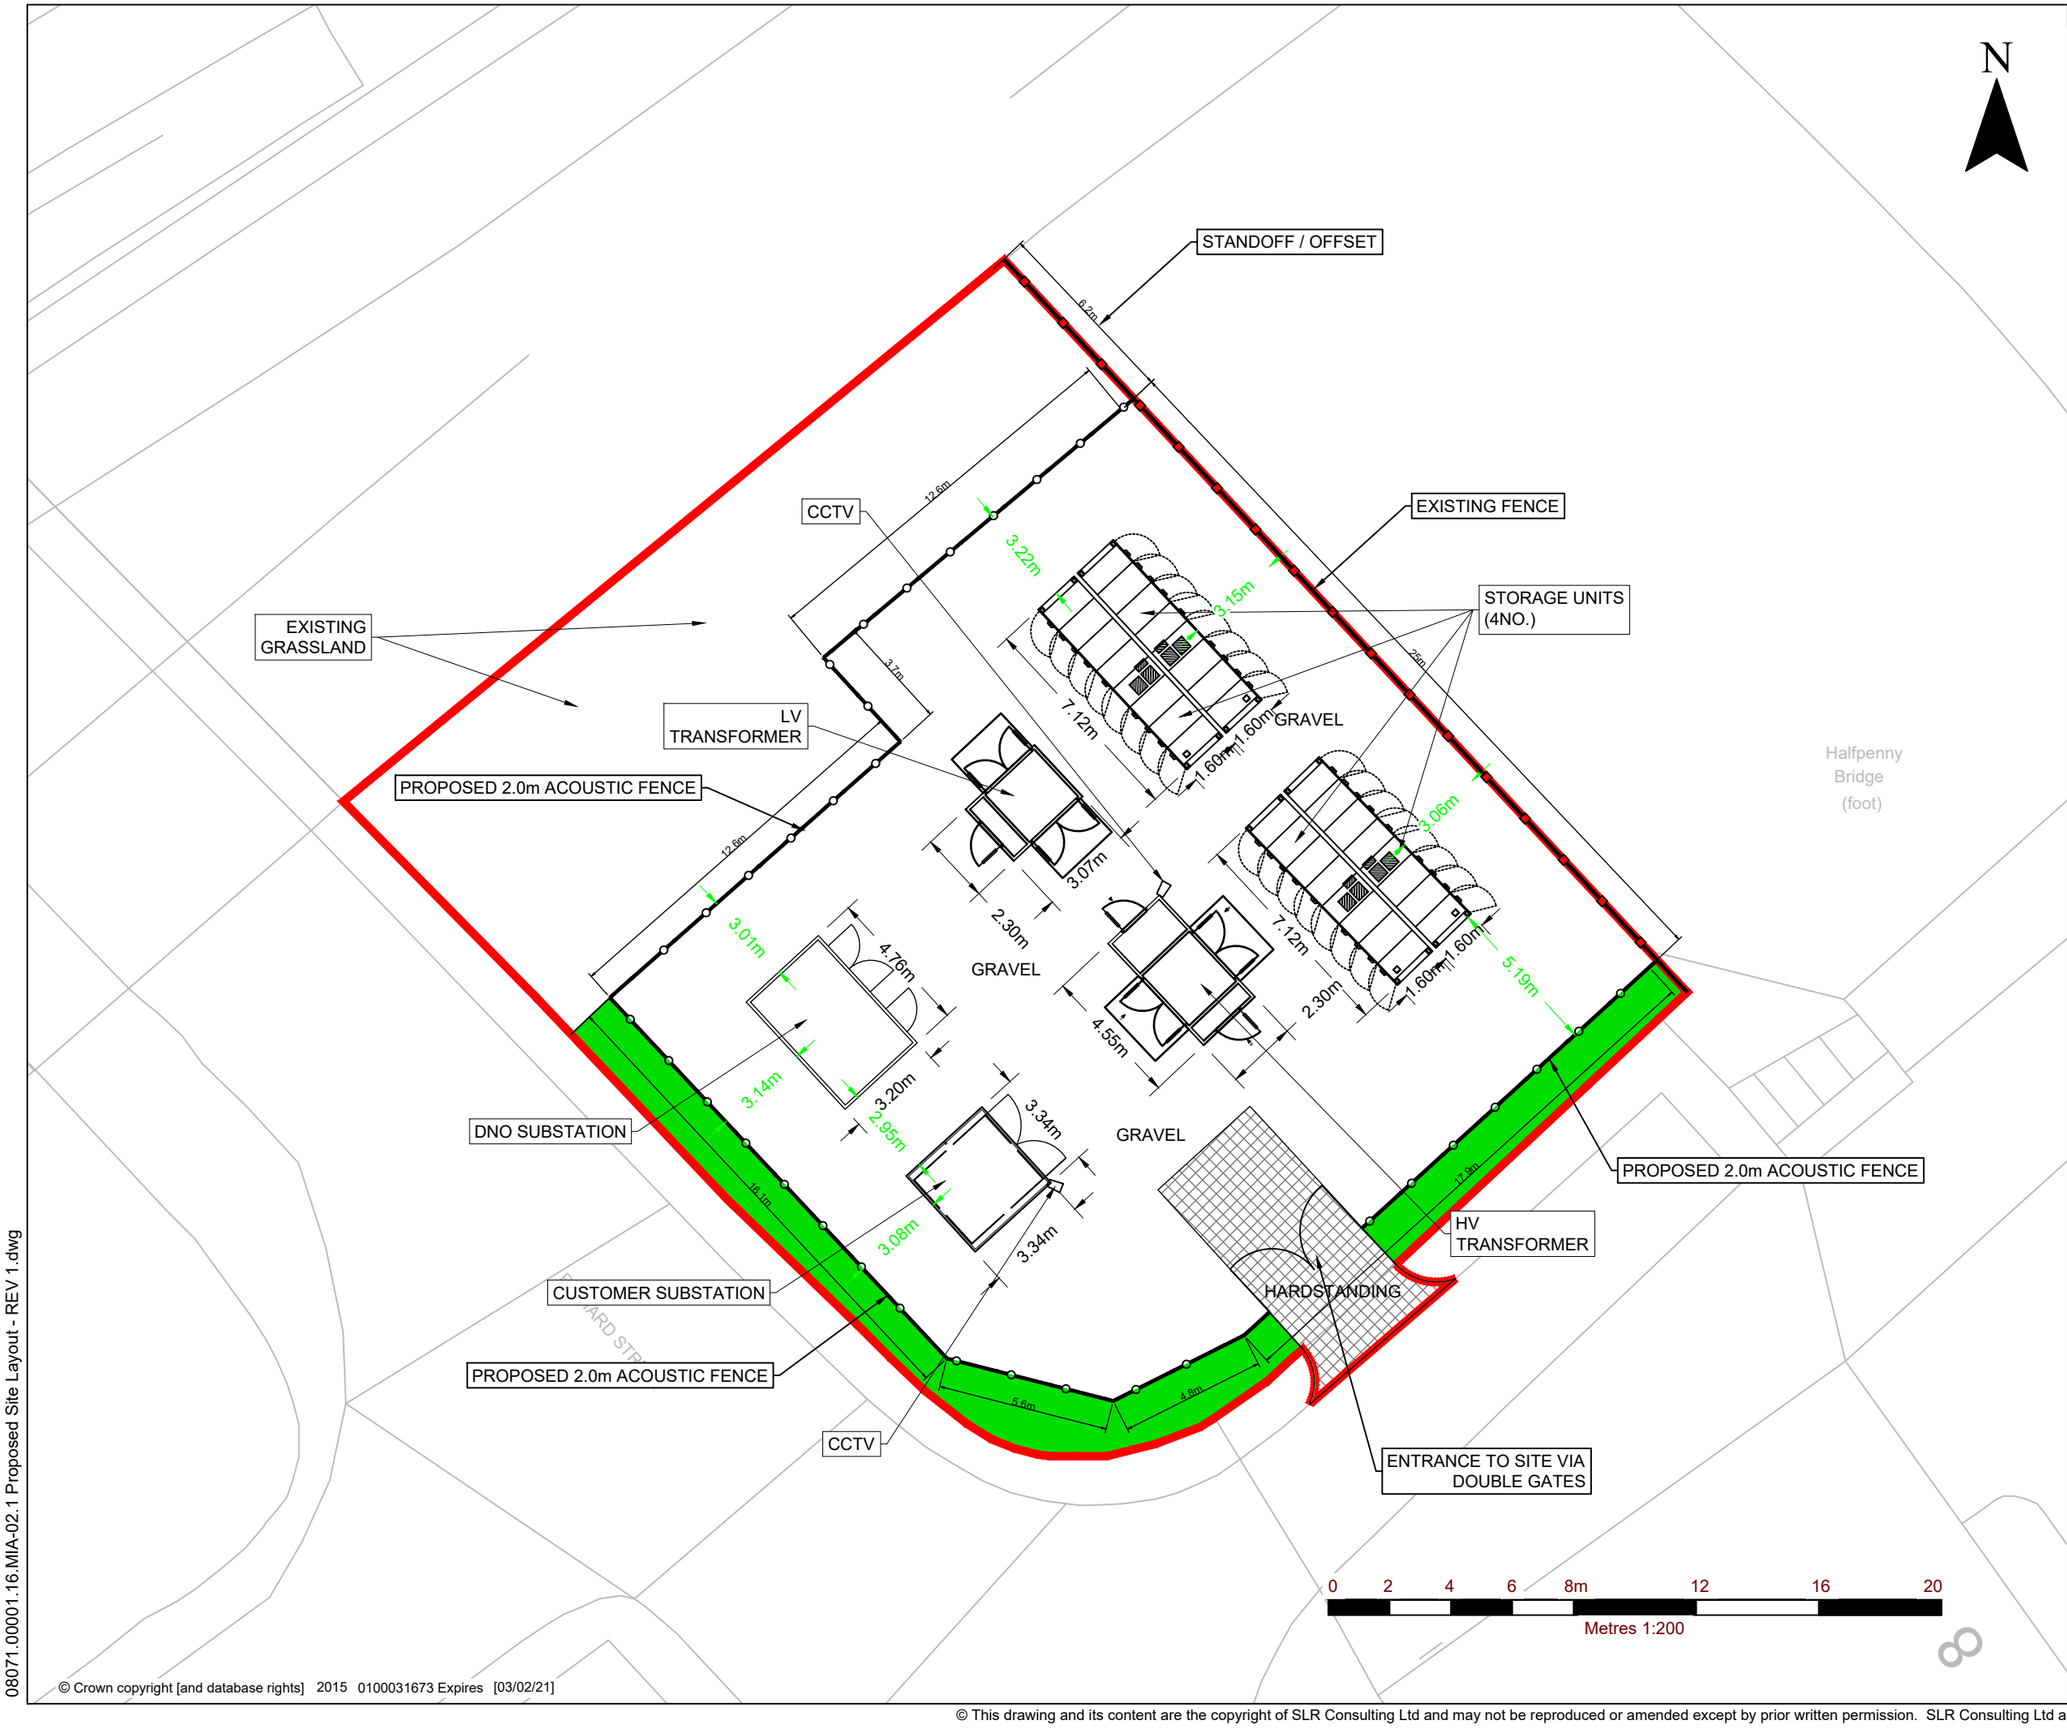


LEGEND

- SITE BOUNDARY (0.09ha)
- PROPOSED 2.0m HIGH ACOUSTIC FENCE
- EXISTING FENCE
- +2.31 EXISTING LEVELS (m)
- PROPOSED LANDSCAPING

DIMENSIONS IN GREEN ARE BOUNDARY STANDOFFS, DIMENSIONS IN BLACK ARE INFRASTRUCTURE EXTENTS.

URBAN RESERVE

SLR
SUITE 5, BRINDLEY COURT
GRESLEY ROAD
SHIRE BUSINESS PARK
WORCESTER WR4 9FD
T: +44 (0)1905 751310
F: +44 (0)1905 751311
www.slrconsulting.com

LAND AT RICHARD STREET,
ROCHDALE, OL11 1BU

MIALL POWER
URBAN RESERVE

PROPOSED SITE LAYOUT

MIA-02 - REV 1

Scale 1:200 @ A3

Date APRIL 2021

08071.00001.16.MIA-02.1 Proposed Site Layout - REV 1.dwg

© Crown copyright [and database rights] 2015 0100031673 Expires [03/02/21]

© This drawing and its content are the copyright of SLR Consulting Ltd and may not be reproduced or amended except by prior written permission. SLR Consulting Ltd accepts no liability for any amendments made by other persons.