


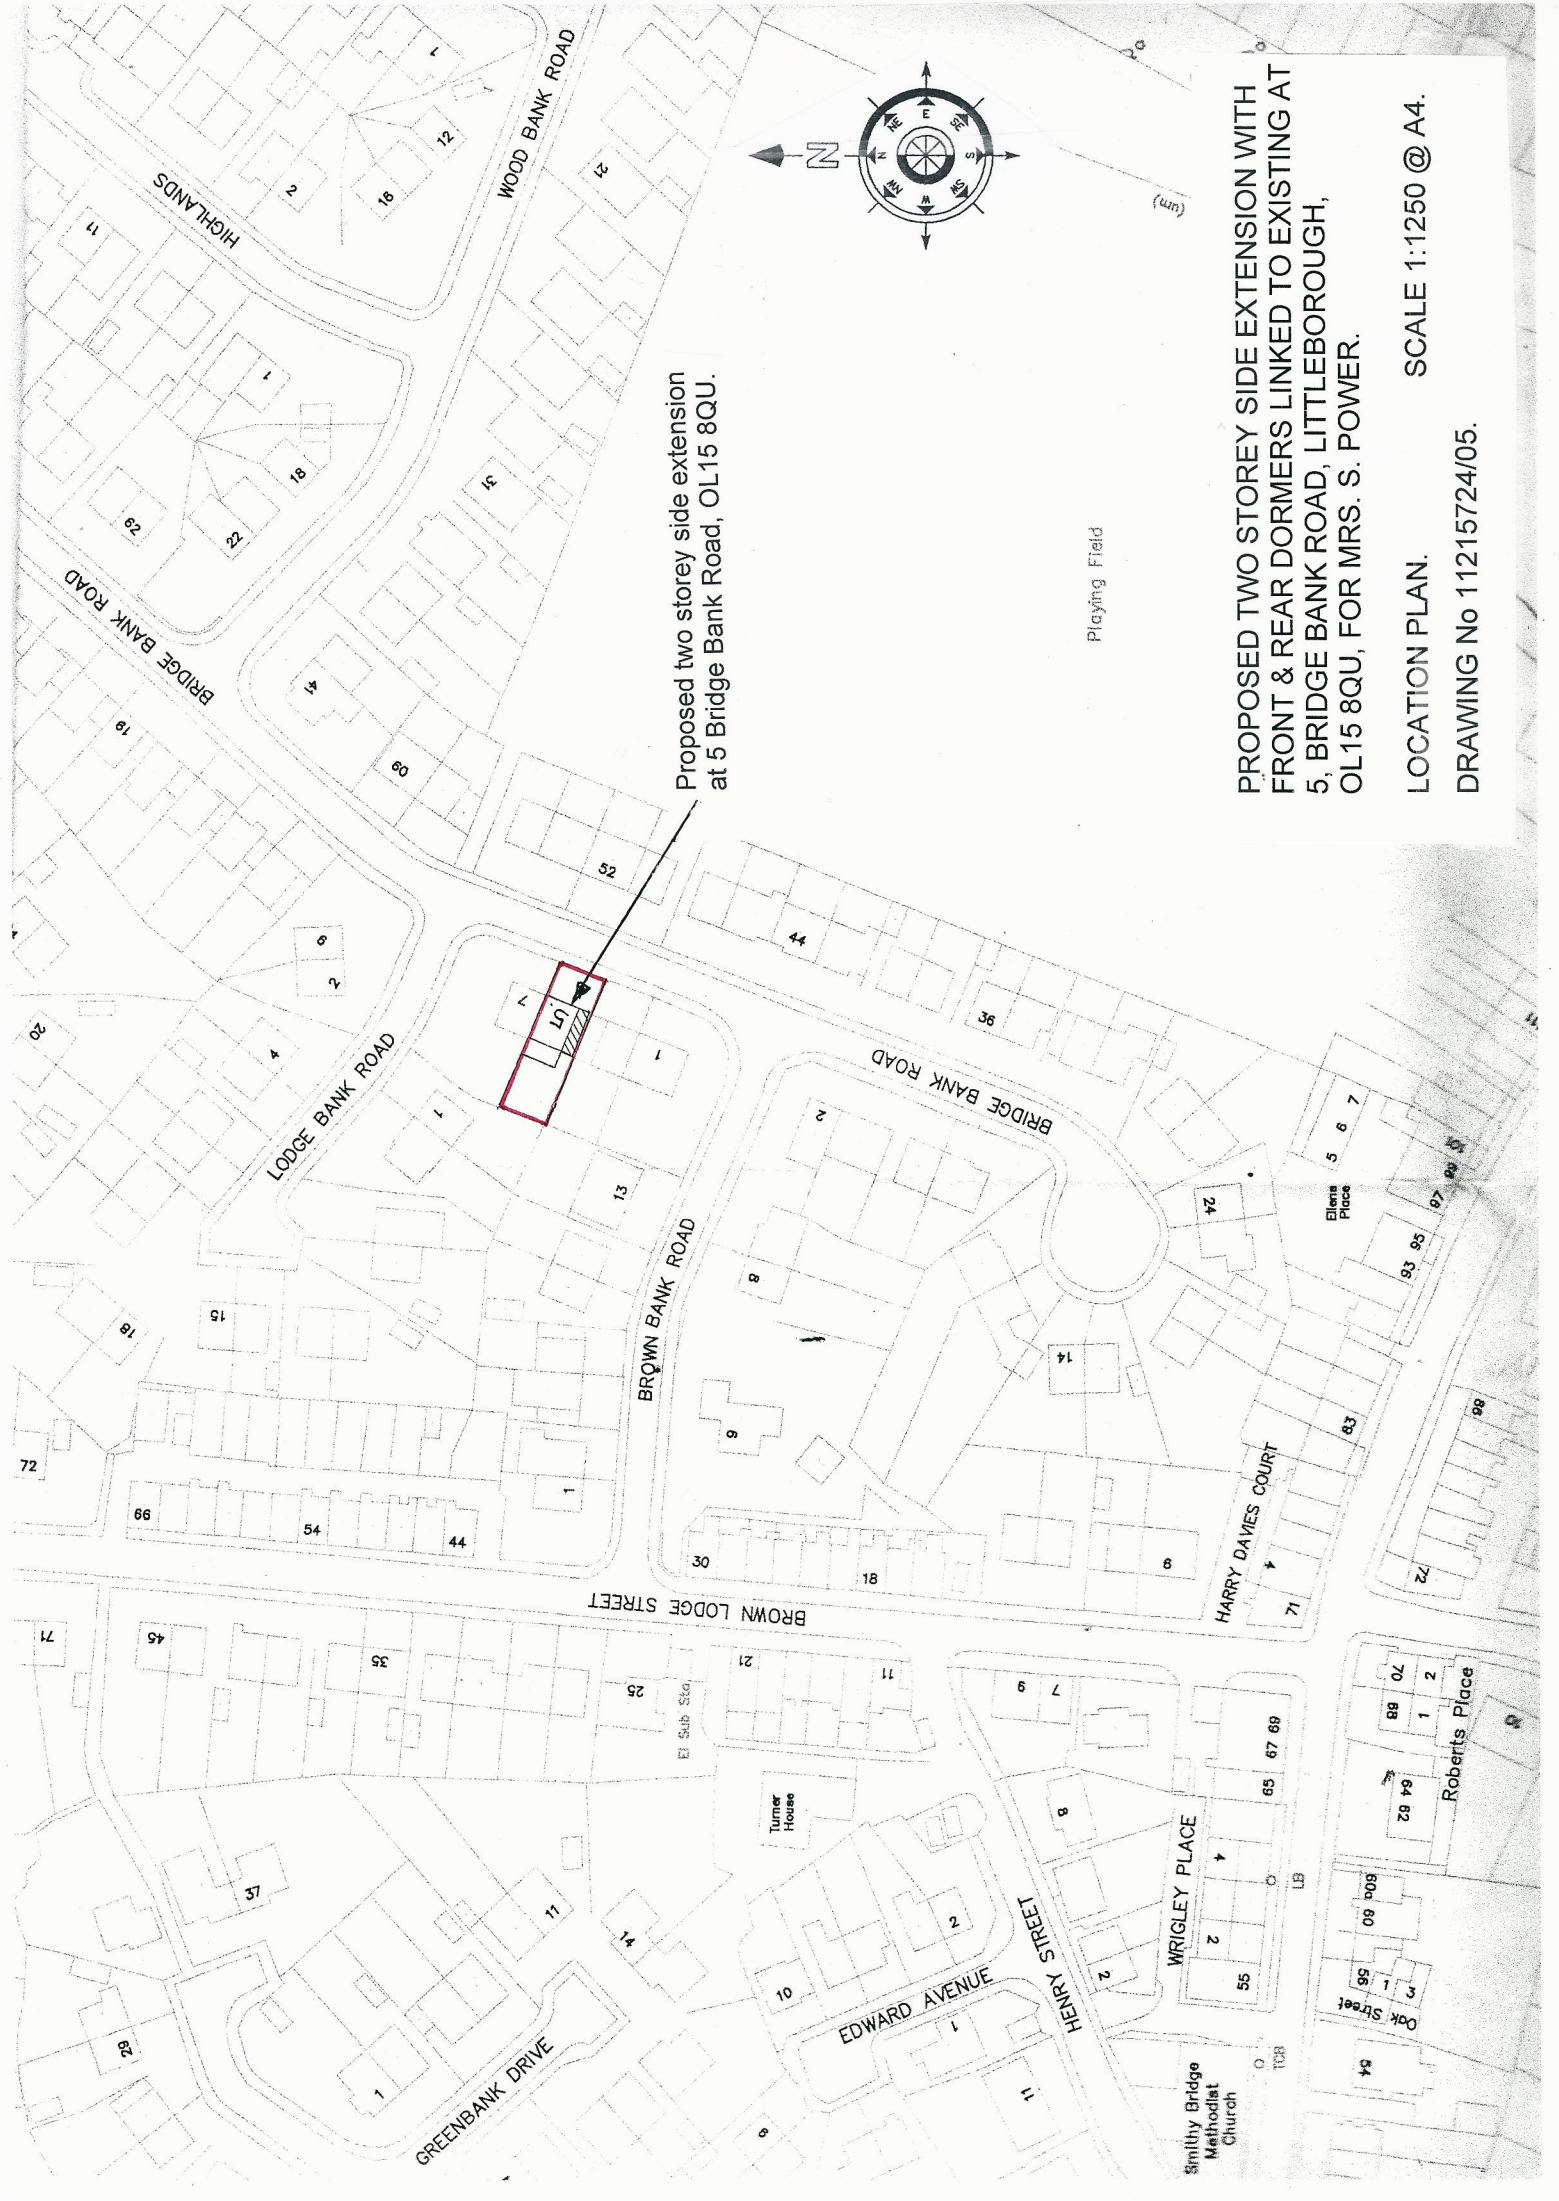

Proposed two storey side extension
at 5 Bridge Bank Road, OL15 8QU.

PROPOSED TWO STOREY SIDE EXTENSION WITH
FRONT & REAR DORMERS LINKED TO EXISTING AT
5, BRIDGE BANK ROAD, LITTLEBOROUGH,
OL15 8QU, FOR MRS. S. POWER.

LOCATION PLAN.

DRAWING No 11215724/05.

SCALE 1:1250 @ A4.