

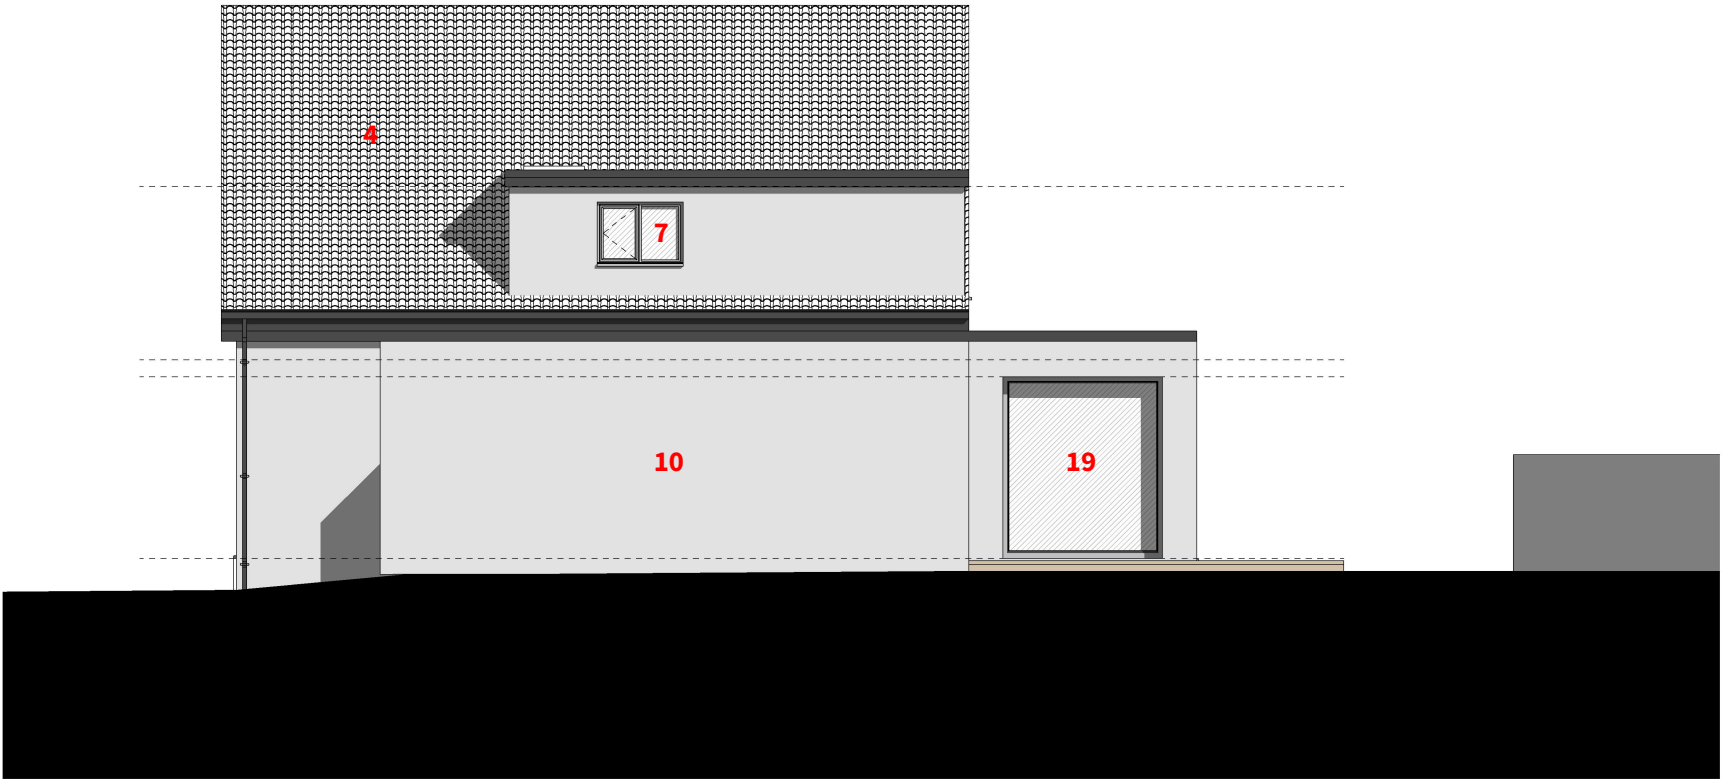


PROPOSED ELEVATIONS

SEE BLOCK PLAN FOR PROPOSED HOUSE POSITION

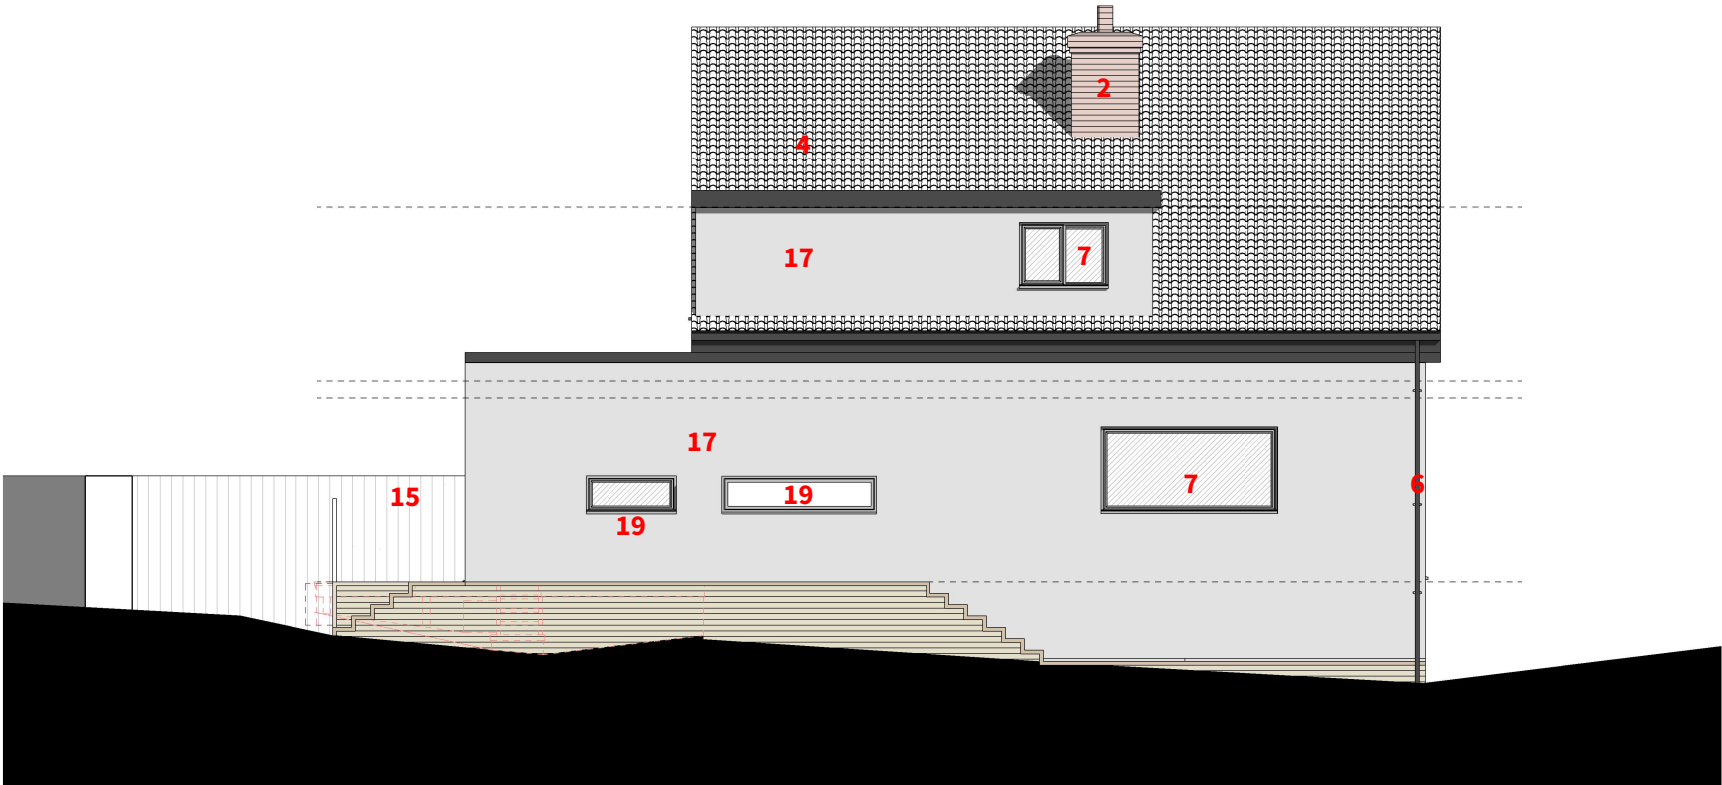

Proposed Side A Elevation
1:50 / A1 + 1:100 / A3

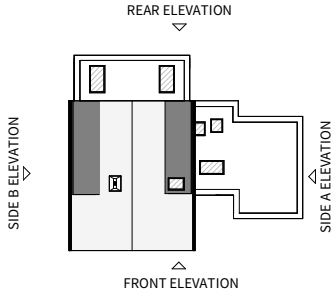

Proposed Side B Elevation
1:50 / A1 + 1:100 / A3

PROPOSED MATERIAL LEGEND:

- 1. Red Brick Wall
- 2. Red Brick Chimney
- 3. Wooden Fence
- 4. Concrete Tile Roof
- 5. uPVC Fascia & Bargeboard
- 6. Black Painted Drain Pipe and Gutter
- 7. uPVC Doors & Windows & Roof Lights
- 8. GRP Flat Roof
- 9. Timber Cladding
- 10. Adjacent Property
- 11. Party Wall
- 12. Composite Door
- 13. Garage Door
- 14. Wall Lights
- 15. Timber Fence
- 16. Black Cladding
- 17. Render
- 18. Aluminium Bi-folds
- 19. Aluminium Windows
- 20. Painted DPC Brickwork
- 21. Aluminium Capping
- 22. New Decking Platform

PLANNING

IMPORTANT NOTES:		
This drawing is intended solely for the use of Material Studio Architects (Company No. 12071636) for information and presentation purposes only and may contain confidential and commercially sensitive information.		
Any review, re-transmission, disclosure, copying or modification of it is strictly forbidden. All trademarks, branding and copyright© can not be used by anyone without the express written permission of the company. Use of this or any other drawing signifies consent to any interception we might lawfully carry out to prevent abuse of these facilities. This drawing with or without terms are considered subject to contract and is sent without prejudice.		
To be read in conjunction with any relevant Structural Engineer's drawings and any other consultant information.		
DO NOT SCALE from drawing, work to figured dimensions only. All dimensions to be checked by Contractor/Fabricator prior to construction, report all discrepancies to the Design Team.		
Any existing dimensions noted on the drawing are to be checked by the Contractor prior to commencement of the works.		
REV	DESCRIPTION	DATE
CLIENT Mr & Mrs Smith		
PROJECT The Corner House		
ADDRESS 30 Harridge Ave, Rochdale, OL12 7HN		
DRAWING TITLE Proposed Side A_B Elevations		
SCALE @ A1	As indicated	DATE 10/05/24
DRAWING NO.	LP2308_3_301	REV
material studio architects		
Tel: 0161 531 6203 / Web: www.materialstudio.co.uk / Address: M1 2WQ		

