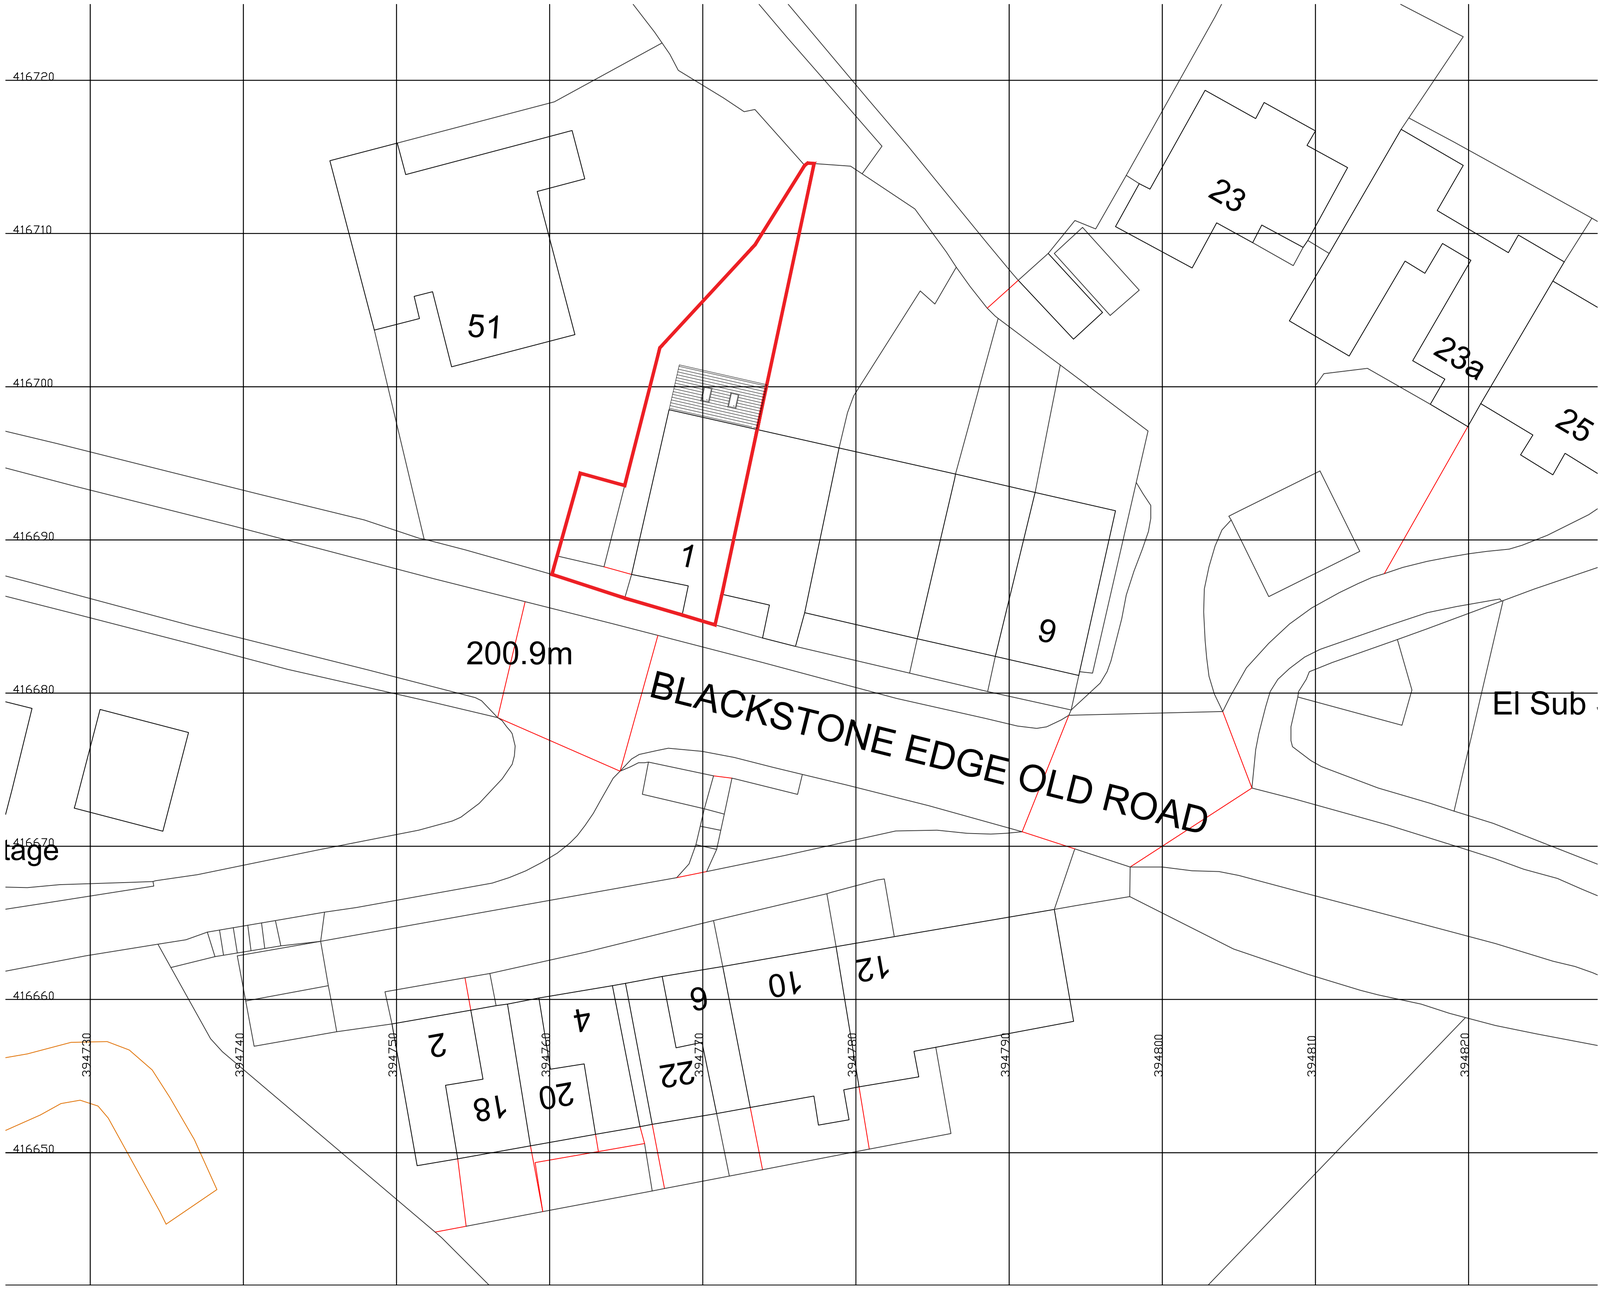

PROPOSED SITE PLAN

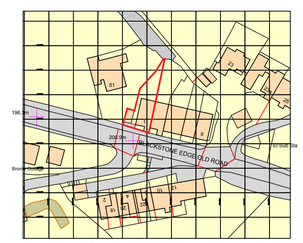

Ordnance Survey, (c) Crown Copyright 2018. All rights reserved. Licence number 100022432

LOCATION AND PROPOSED SITE PLANS

BLACKSTONE EDGE OLD ROAD, LITTLEBOROUGH

APPLICANT: KERRY LEE	
PROJECT: HOUSE EXTENSION & INTERNAL WORKS	
DRAWING TITLE: LOCATION & PRO. SITE PLANS	
DATE: NOV 18	**SCALE:** 1:1250 & 1:200
DRAWING No: 2126/L01	