




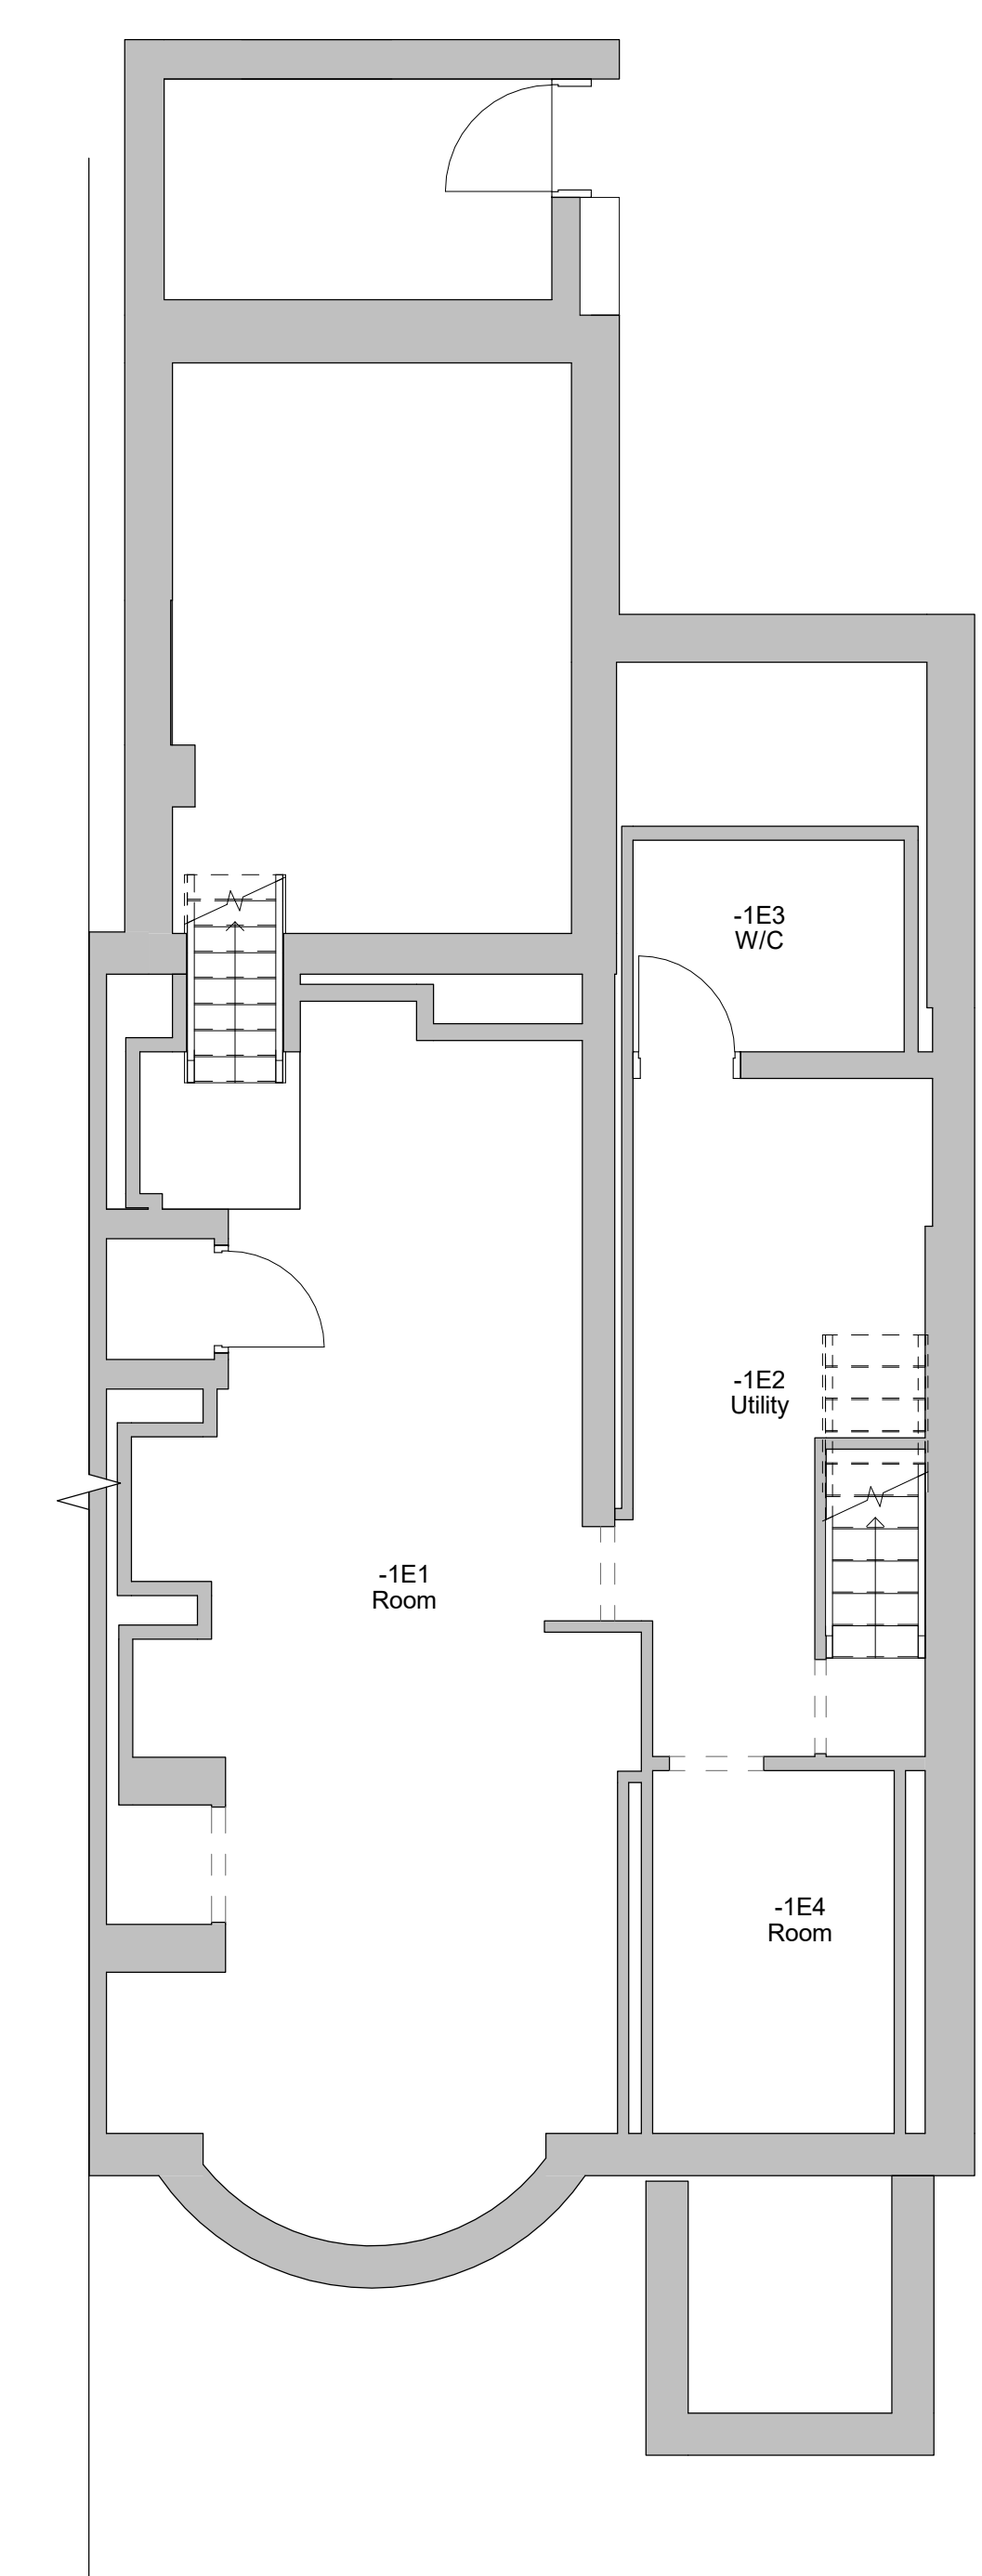


1 Level B1 - Existing
1 : 50

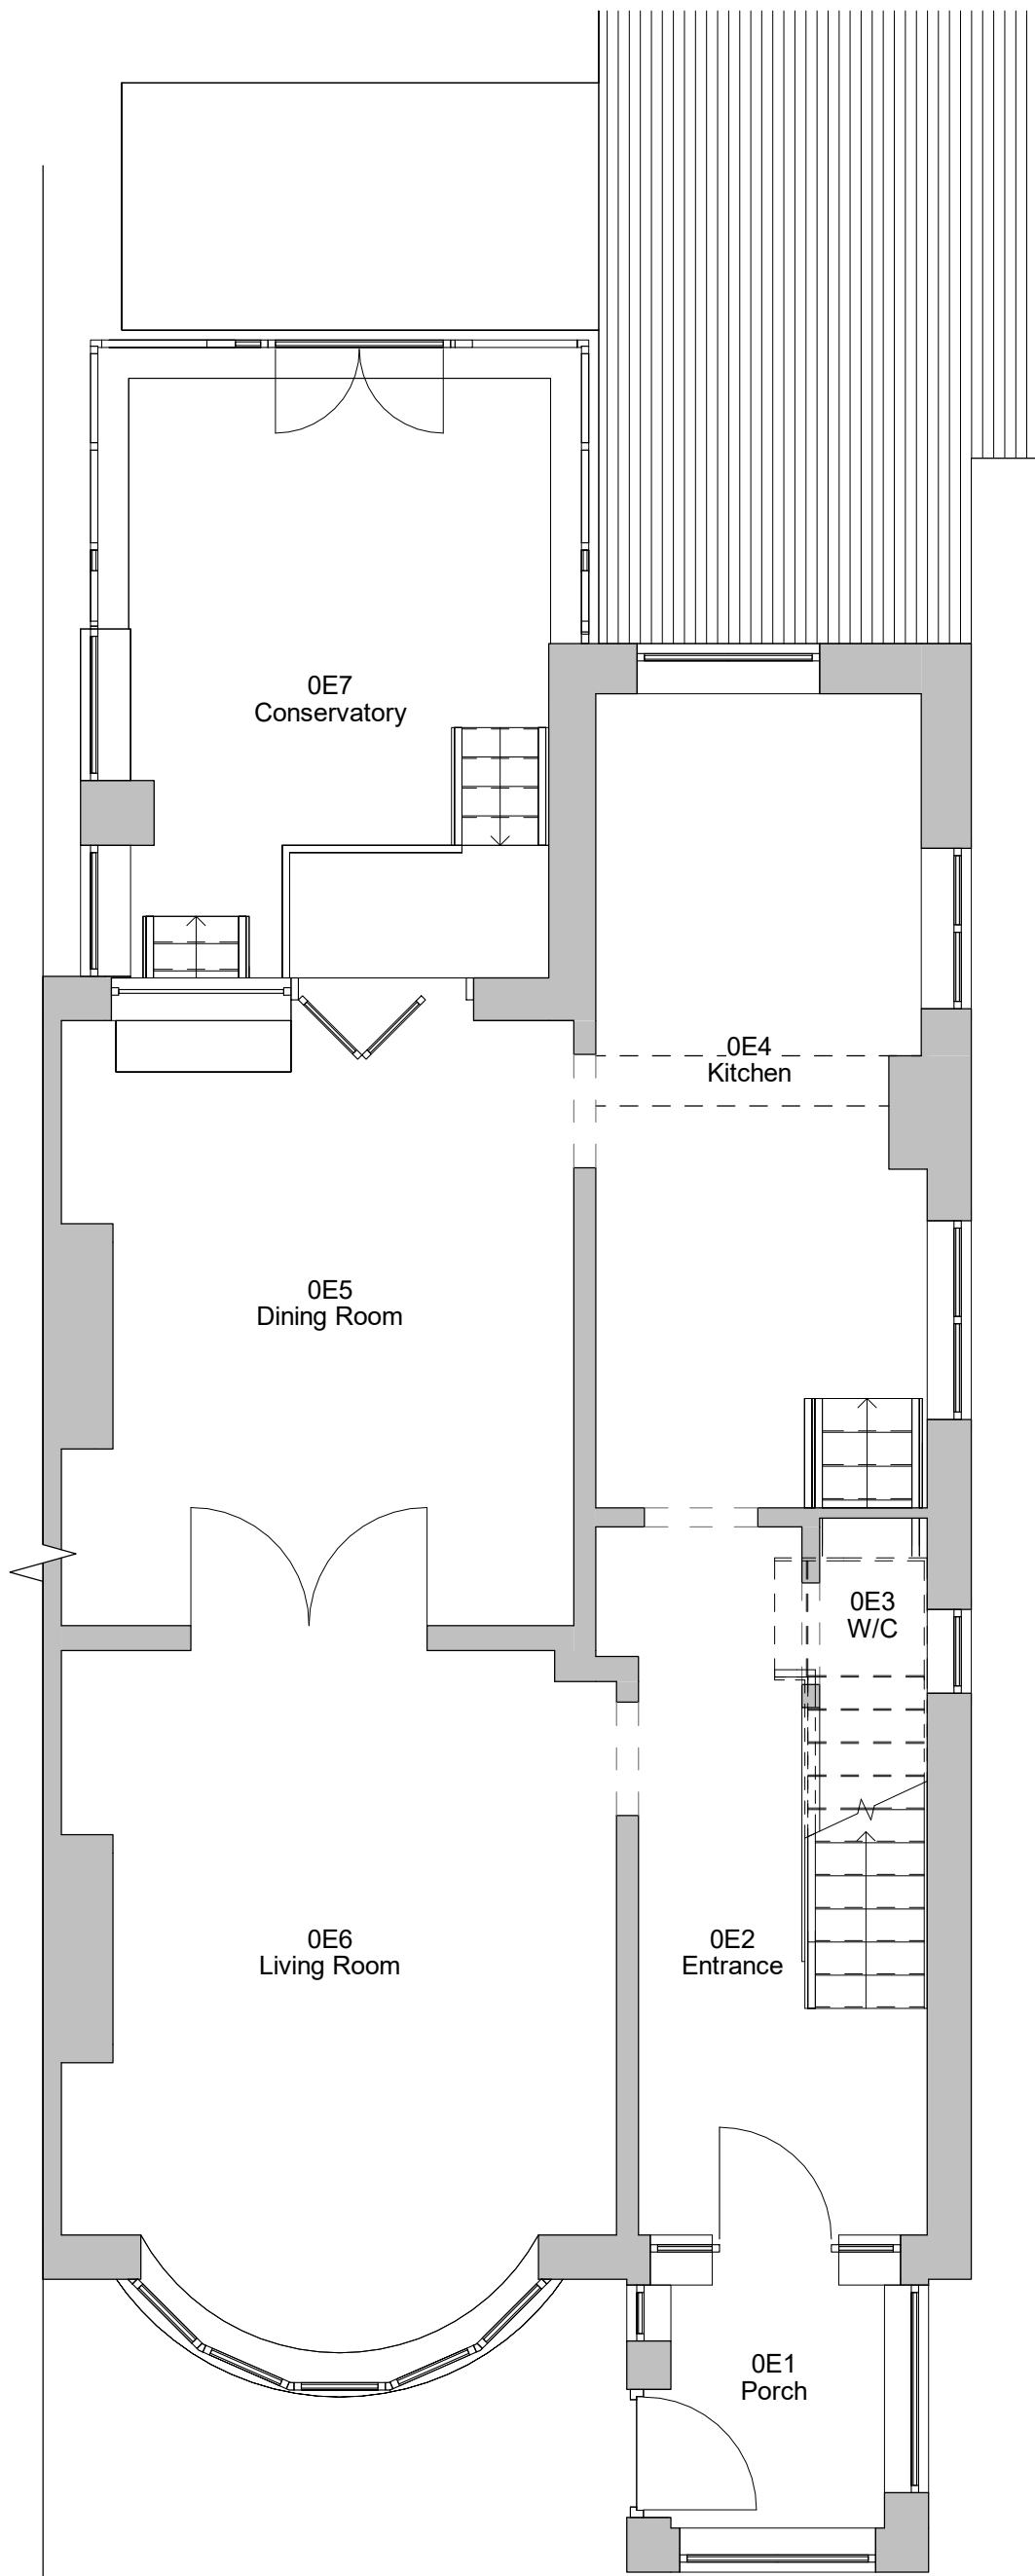


2 Level 0 - Existing
1 : 50

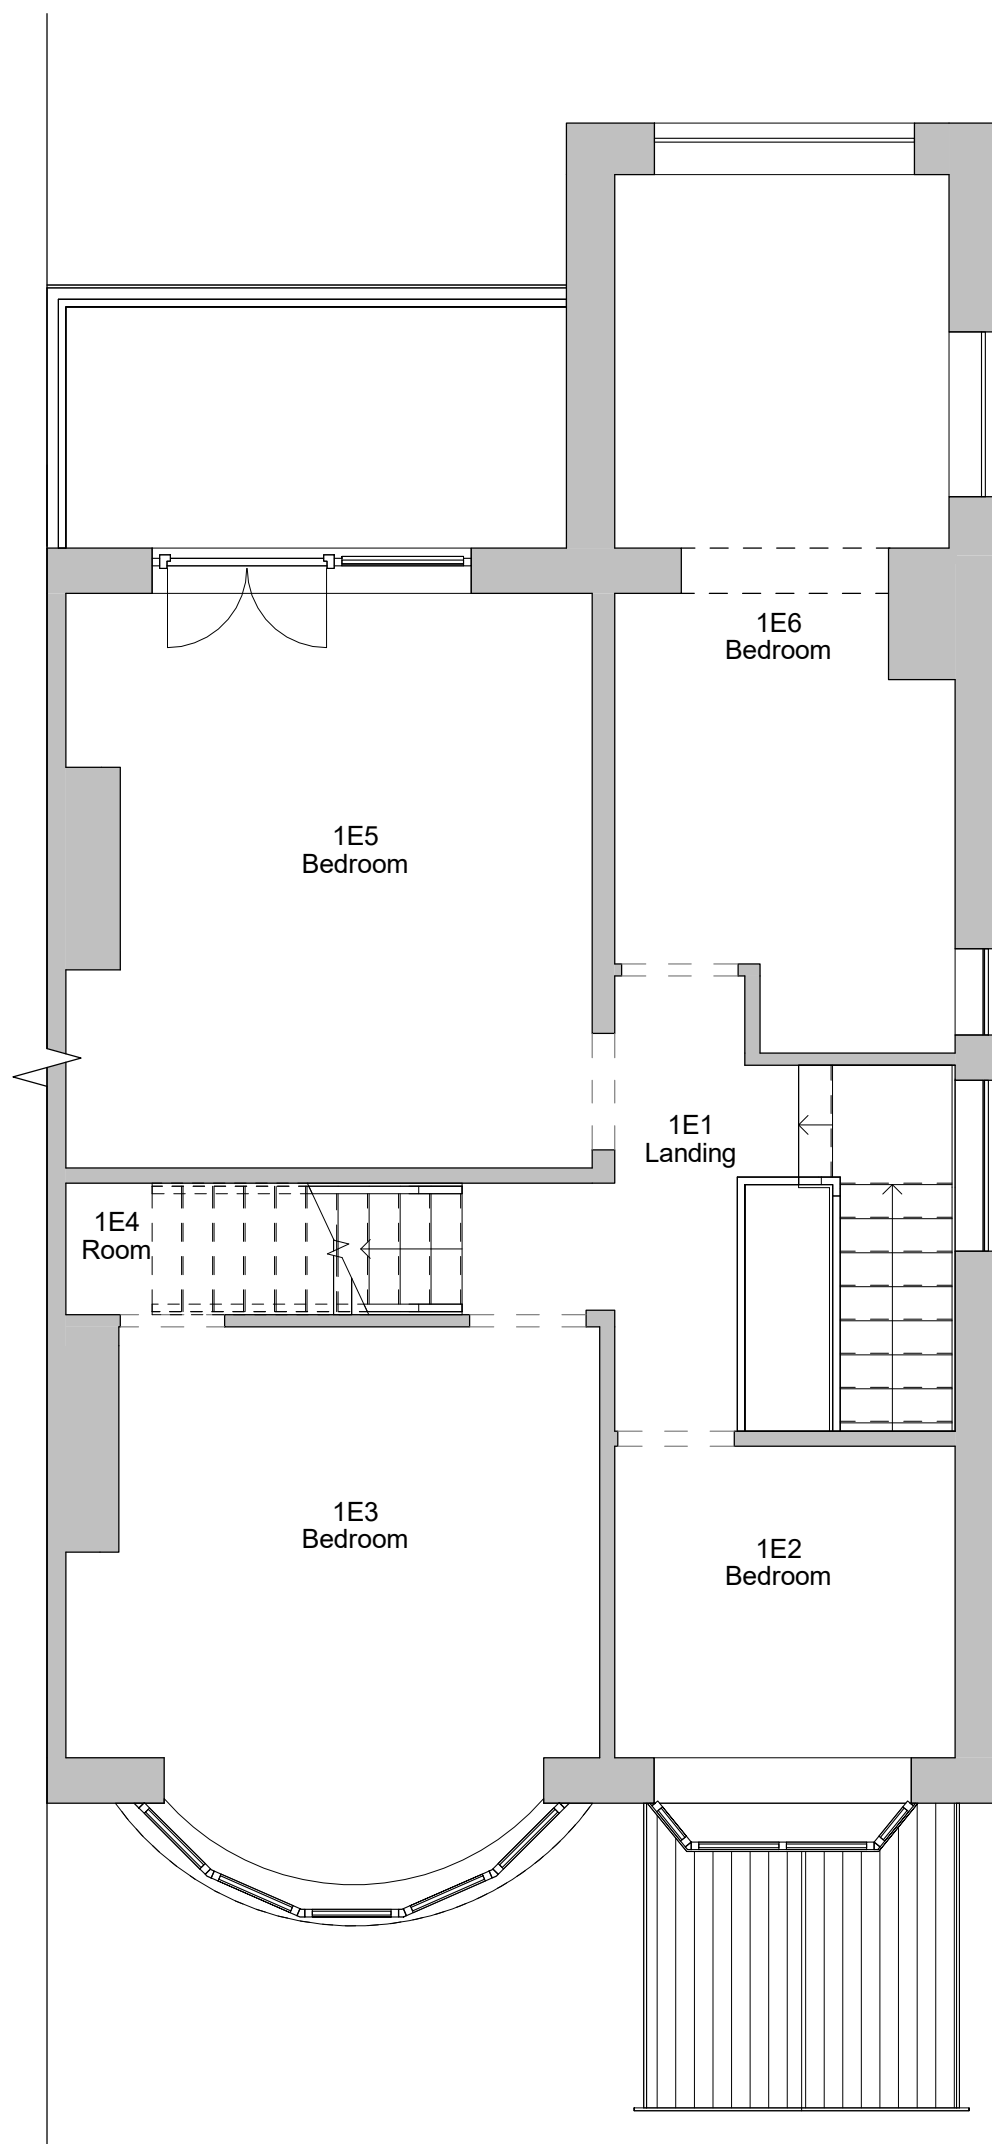


3 Level 1 - Existing
1 : 50

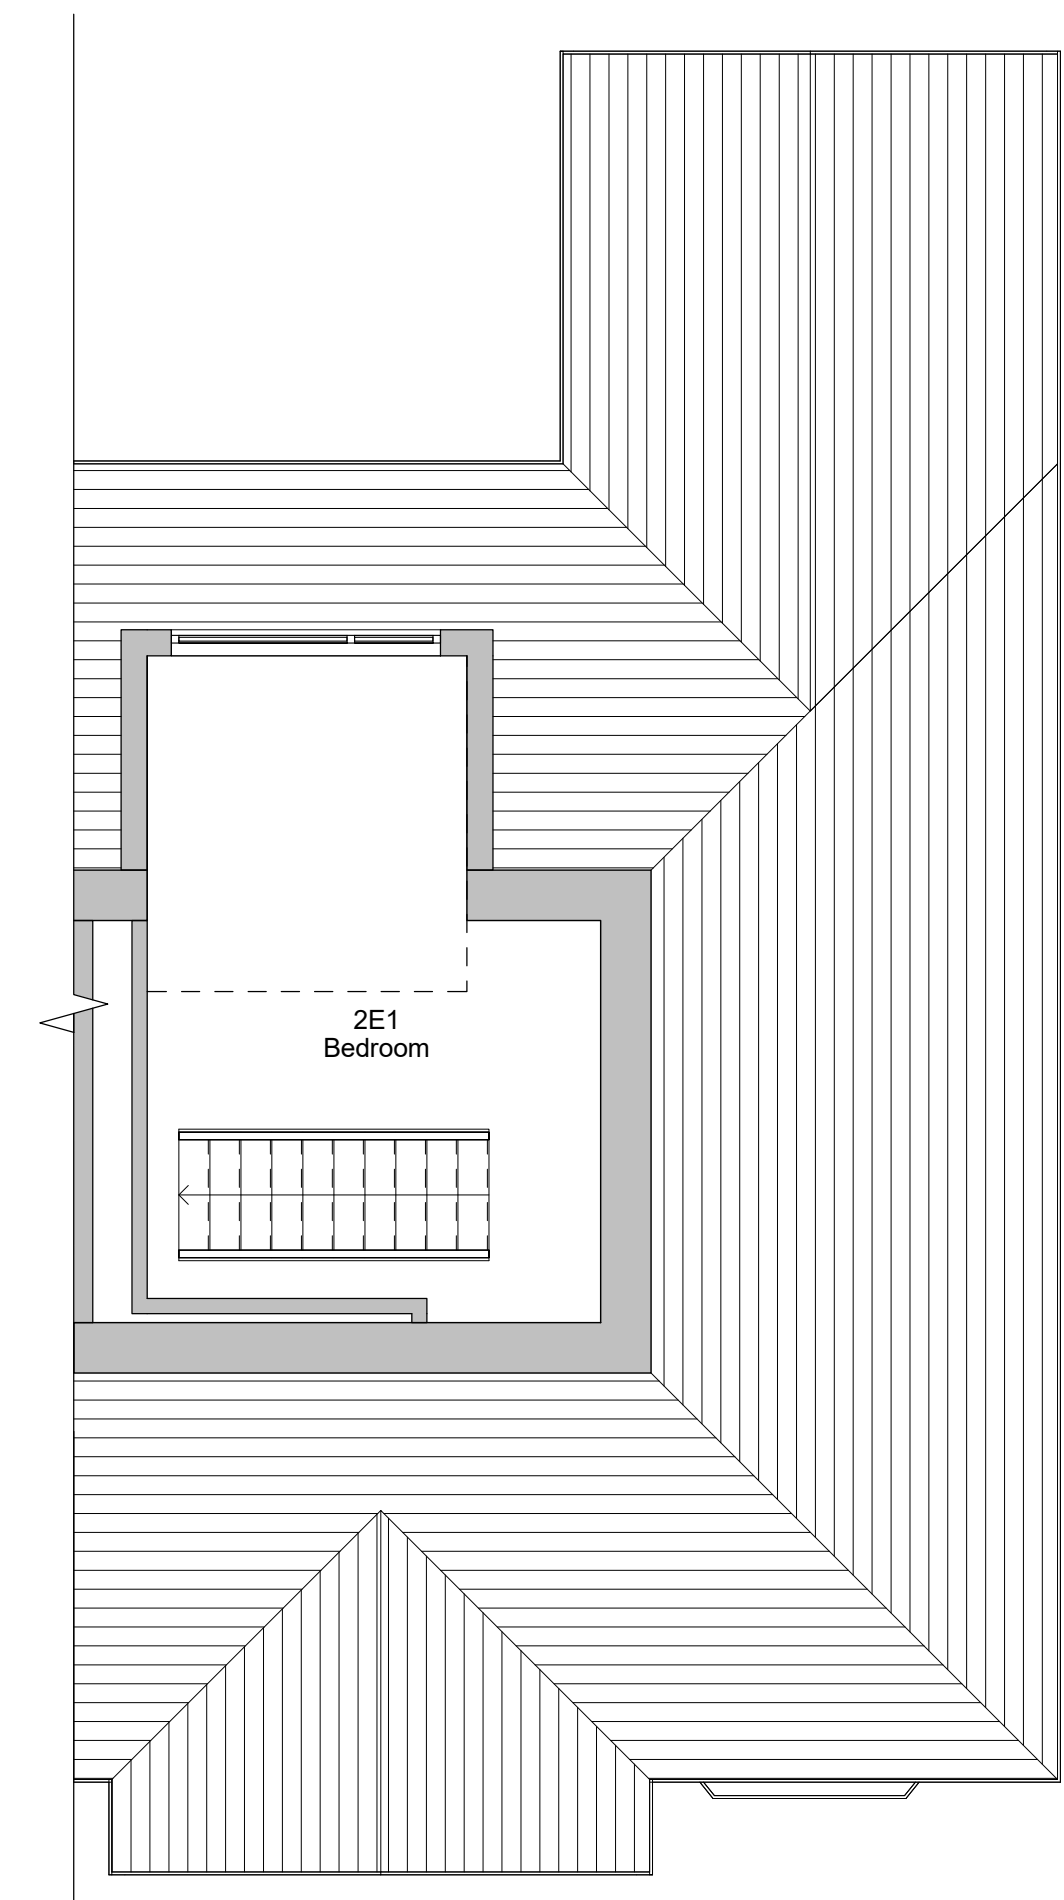

4 Level 2 - Existing
1 : 50

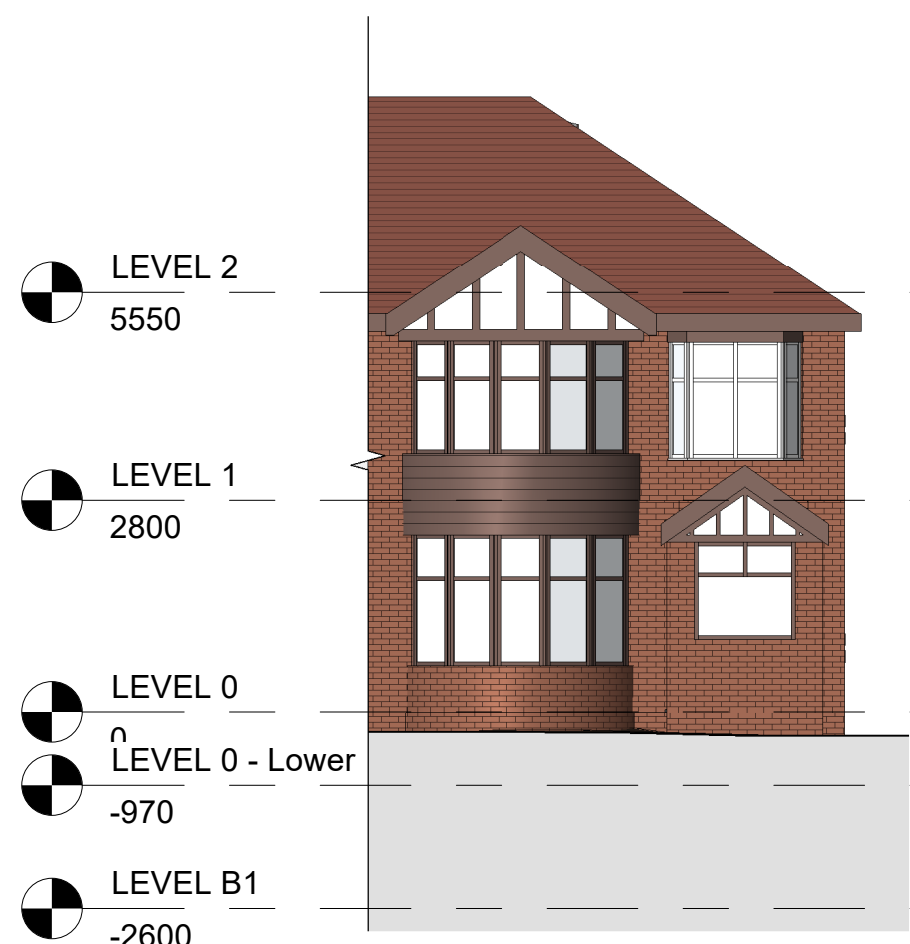

5 Front - Existing
1 : 100

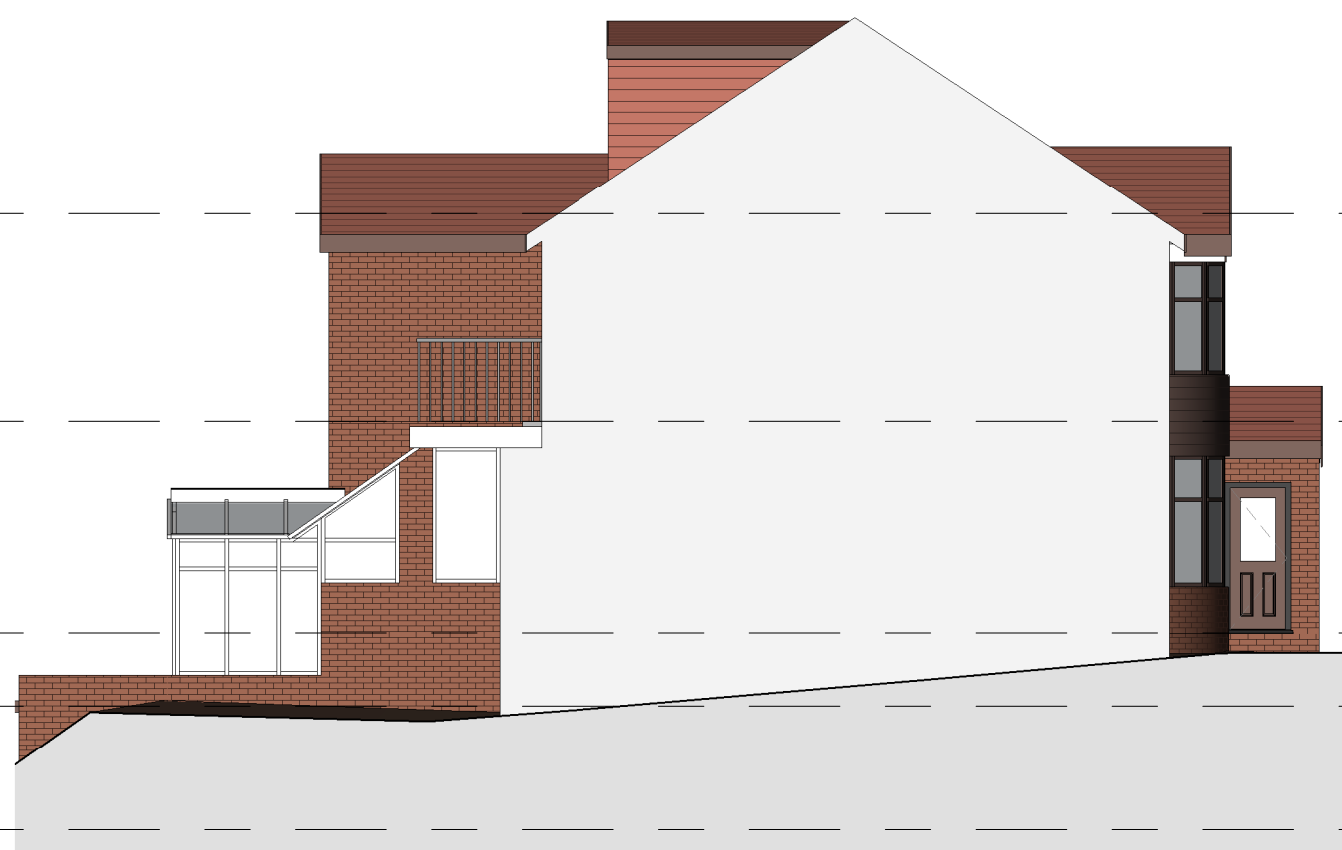


6 Left Side - Existing
1 : 100



7 Rear - Existing
1 : 100



8 Right Side - Existing
1 : 100

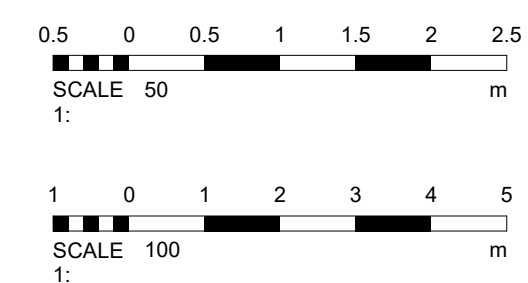

No.	Description	Date
PROJEC	300 Manchester New Road, Middleton	
TITLE	Existing Plans and Elevations	
CLIENT	Client	
STATUS	DESIGN	
DRAWN BY	DATE	SCALE (@ A1)
TP	25/07/2022	As indicated
PROJECT NUMBER	DRAWING NUMBER	REV
GSS22068	002	
GOLD SKETCH S T U D I O S www.goldsketch.co.uk info@goldsketch.co.uk 0161 792 9595		
NOTES © COPYRIGHT ALL RIGHTS RESERVED. NO PART OF THIS DRAWING MAY BE REPRODUCED WITHOUT WRITTEN CONSENT. DRAWING TO BE USED FOR THE SITE AS INDICATED ONLY. ALL DIMENSIONS AND SETTING OUT SHALL BE CONFIRMED ON SITE. ANY DISCREPANCIES TO BE REPORTED TO THE DRAWING PRIOR TO THE COMMENCEMENT OF ANY WORK. ALL WORK AND MATERIALS TO BE IN ACCORDANCE WITH CURRENT BUILDING REGULATIONS AND LOCAL CODES OF PRACTICE AND BRITISH STANDARDS. ALL DIMENSIONS ON THIS DRAWING ARE IN MILLIMETRES (UNLESS OTHERWISE STATED).		