




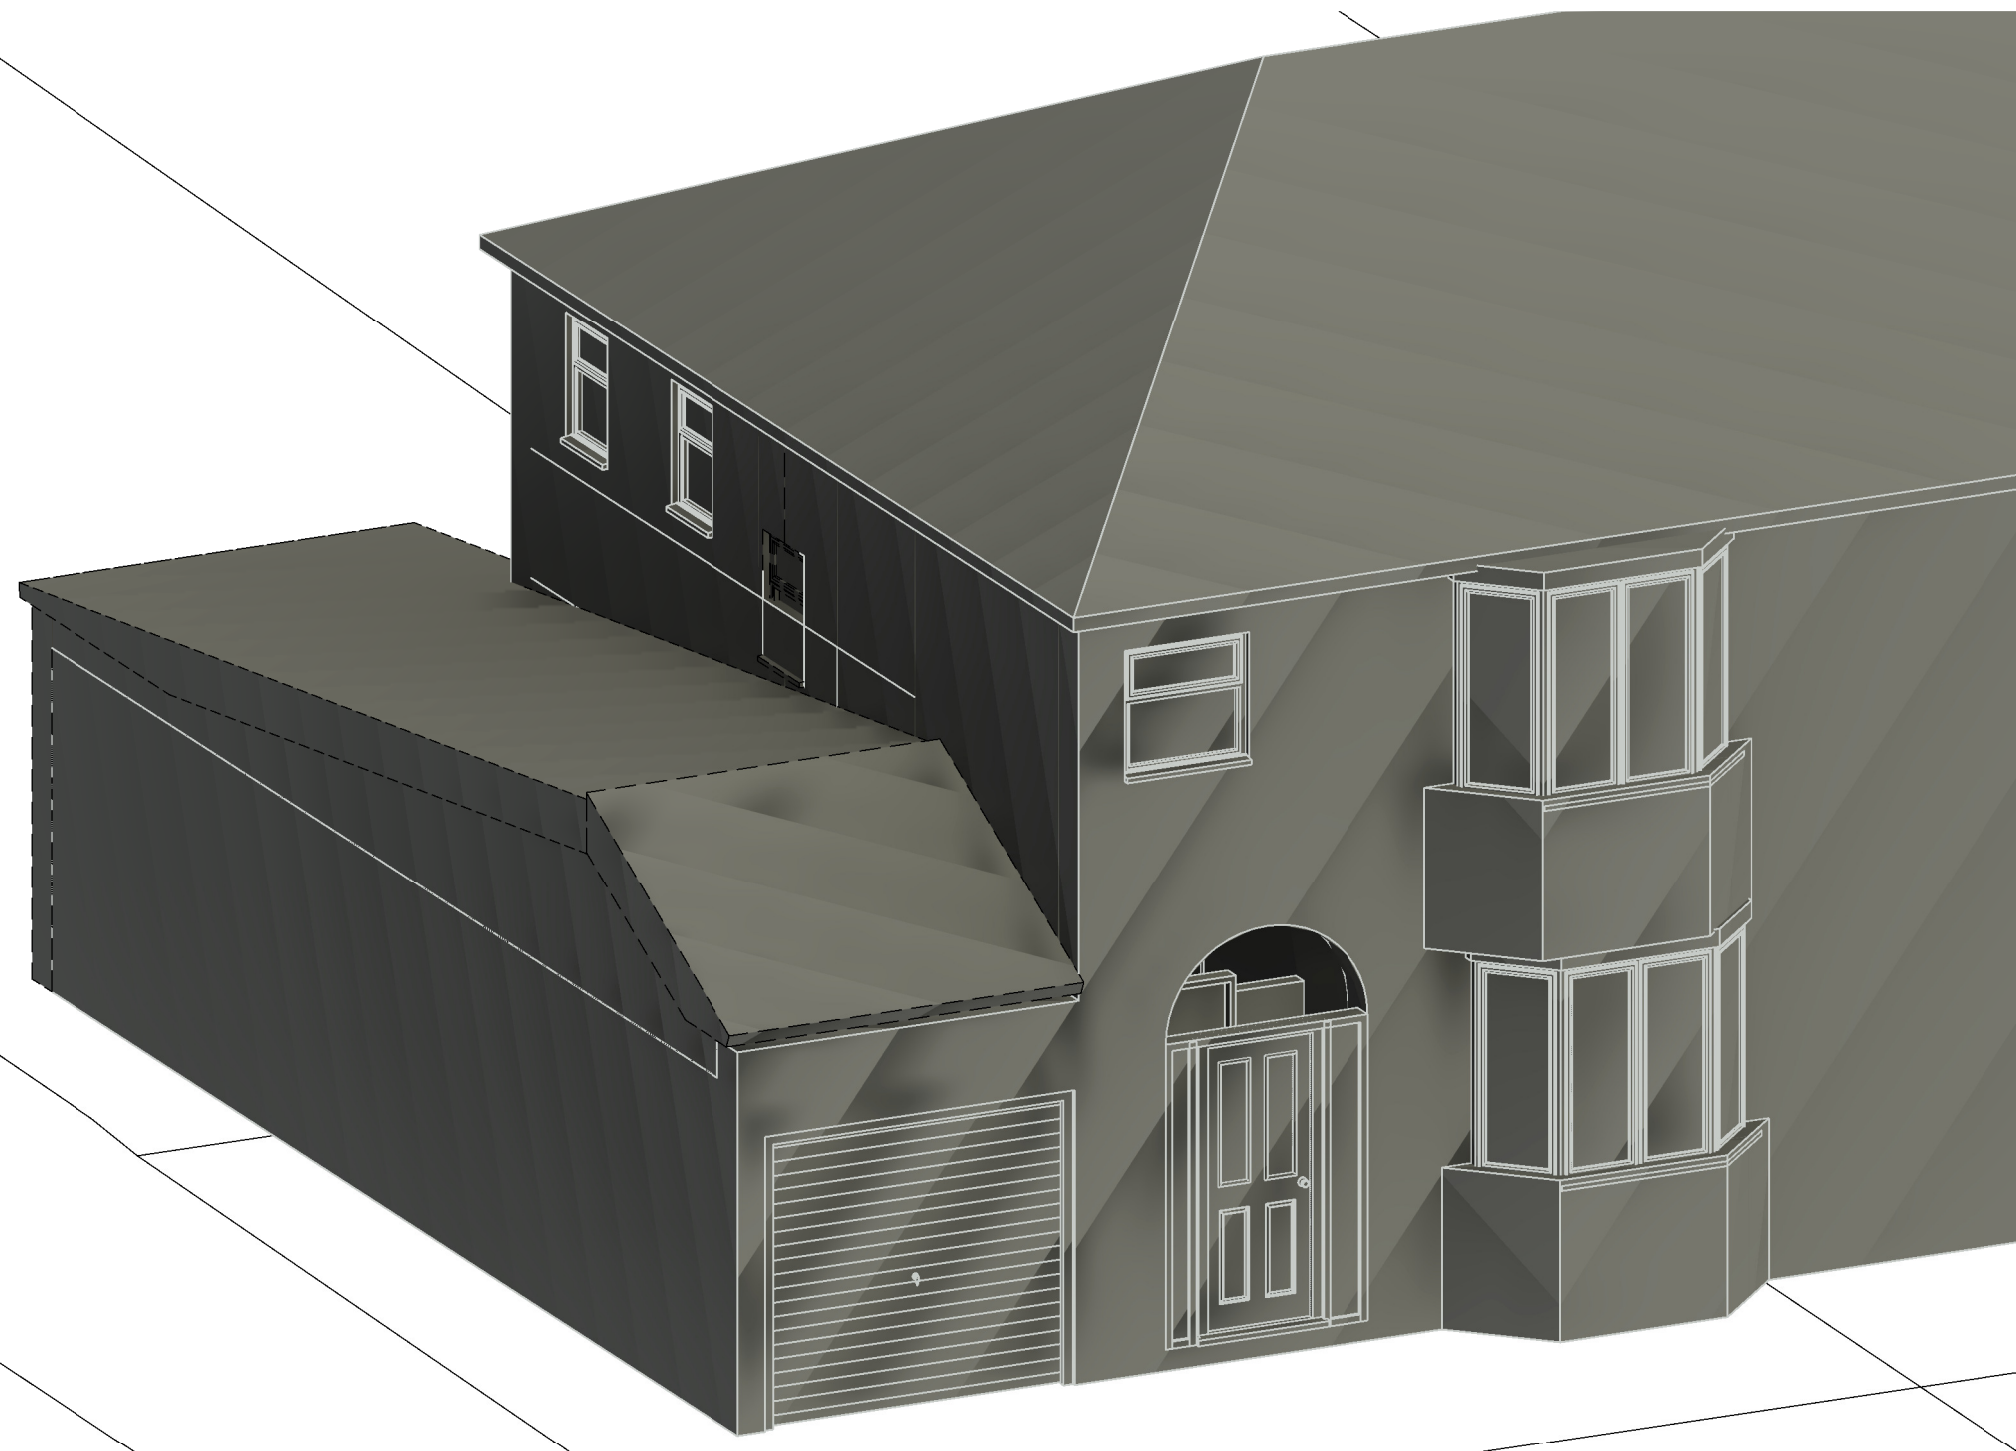

1 EXISTING 3D FRONT

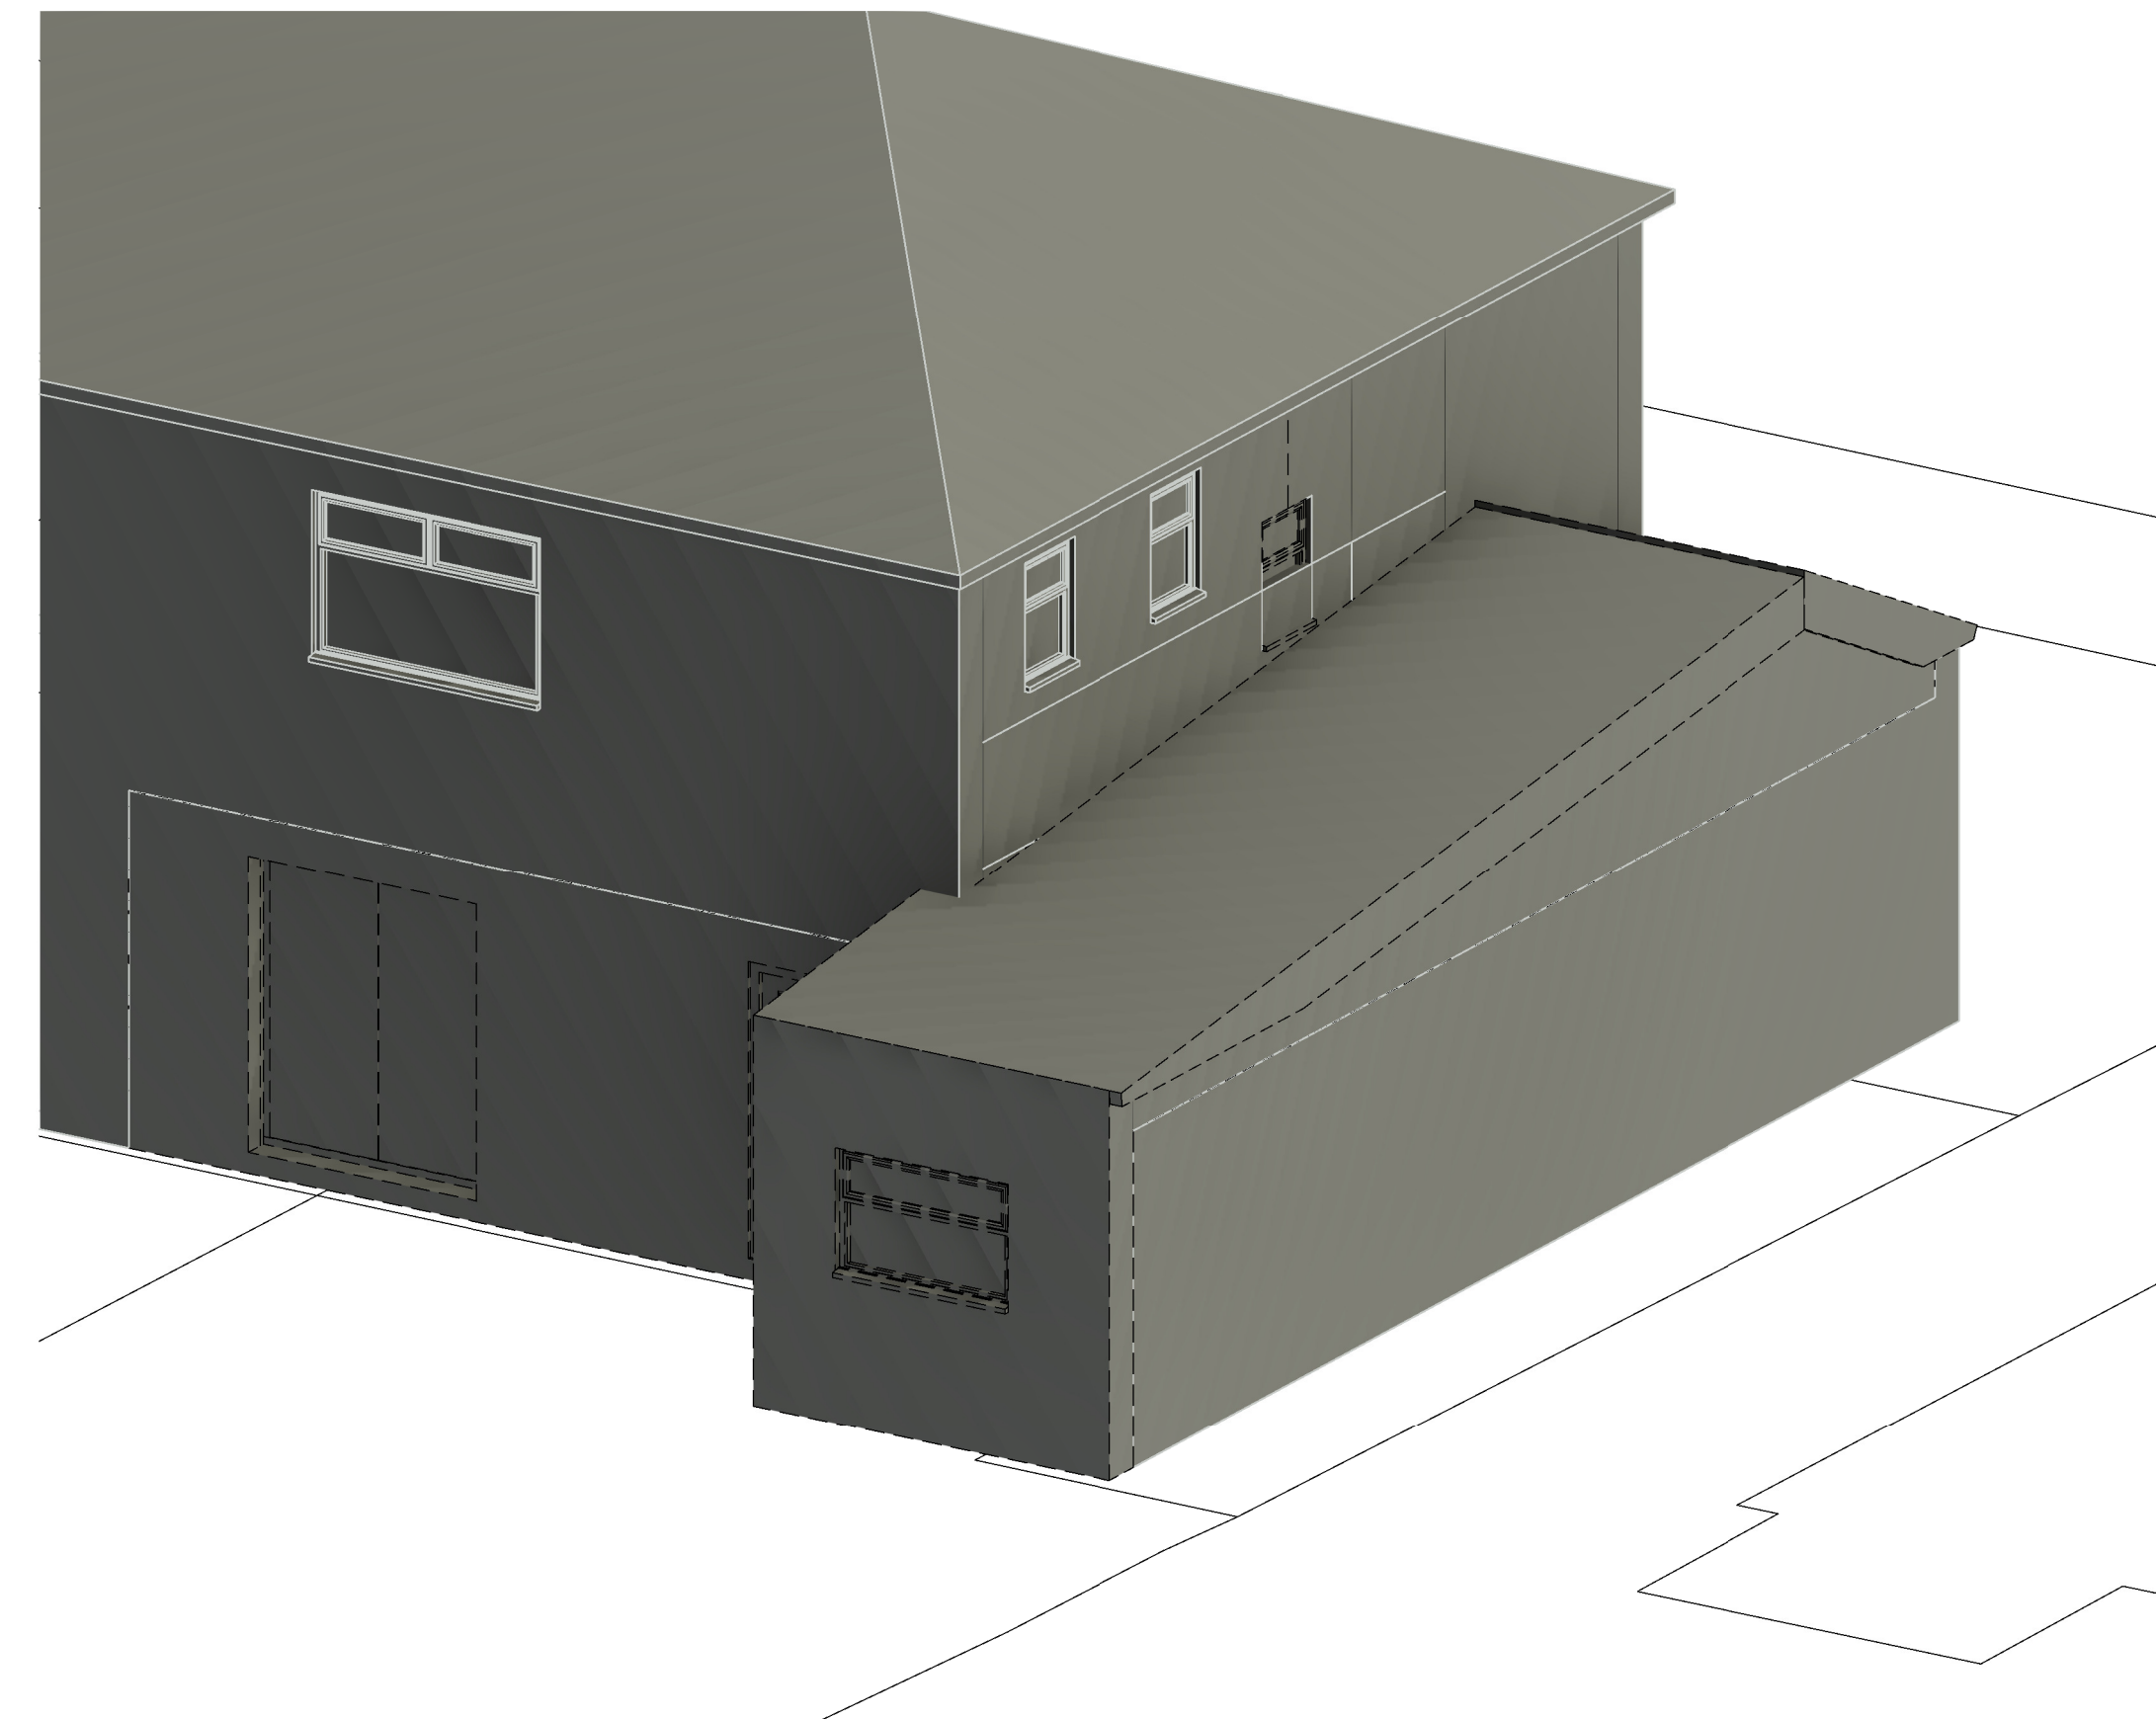


2 EXISTING 3D REAR

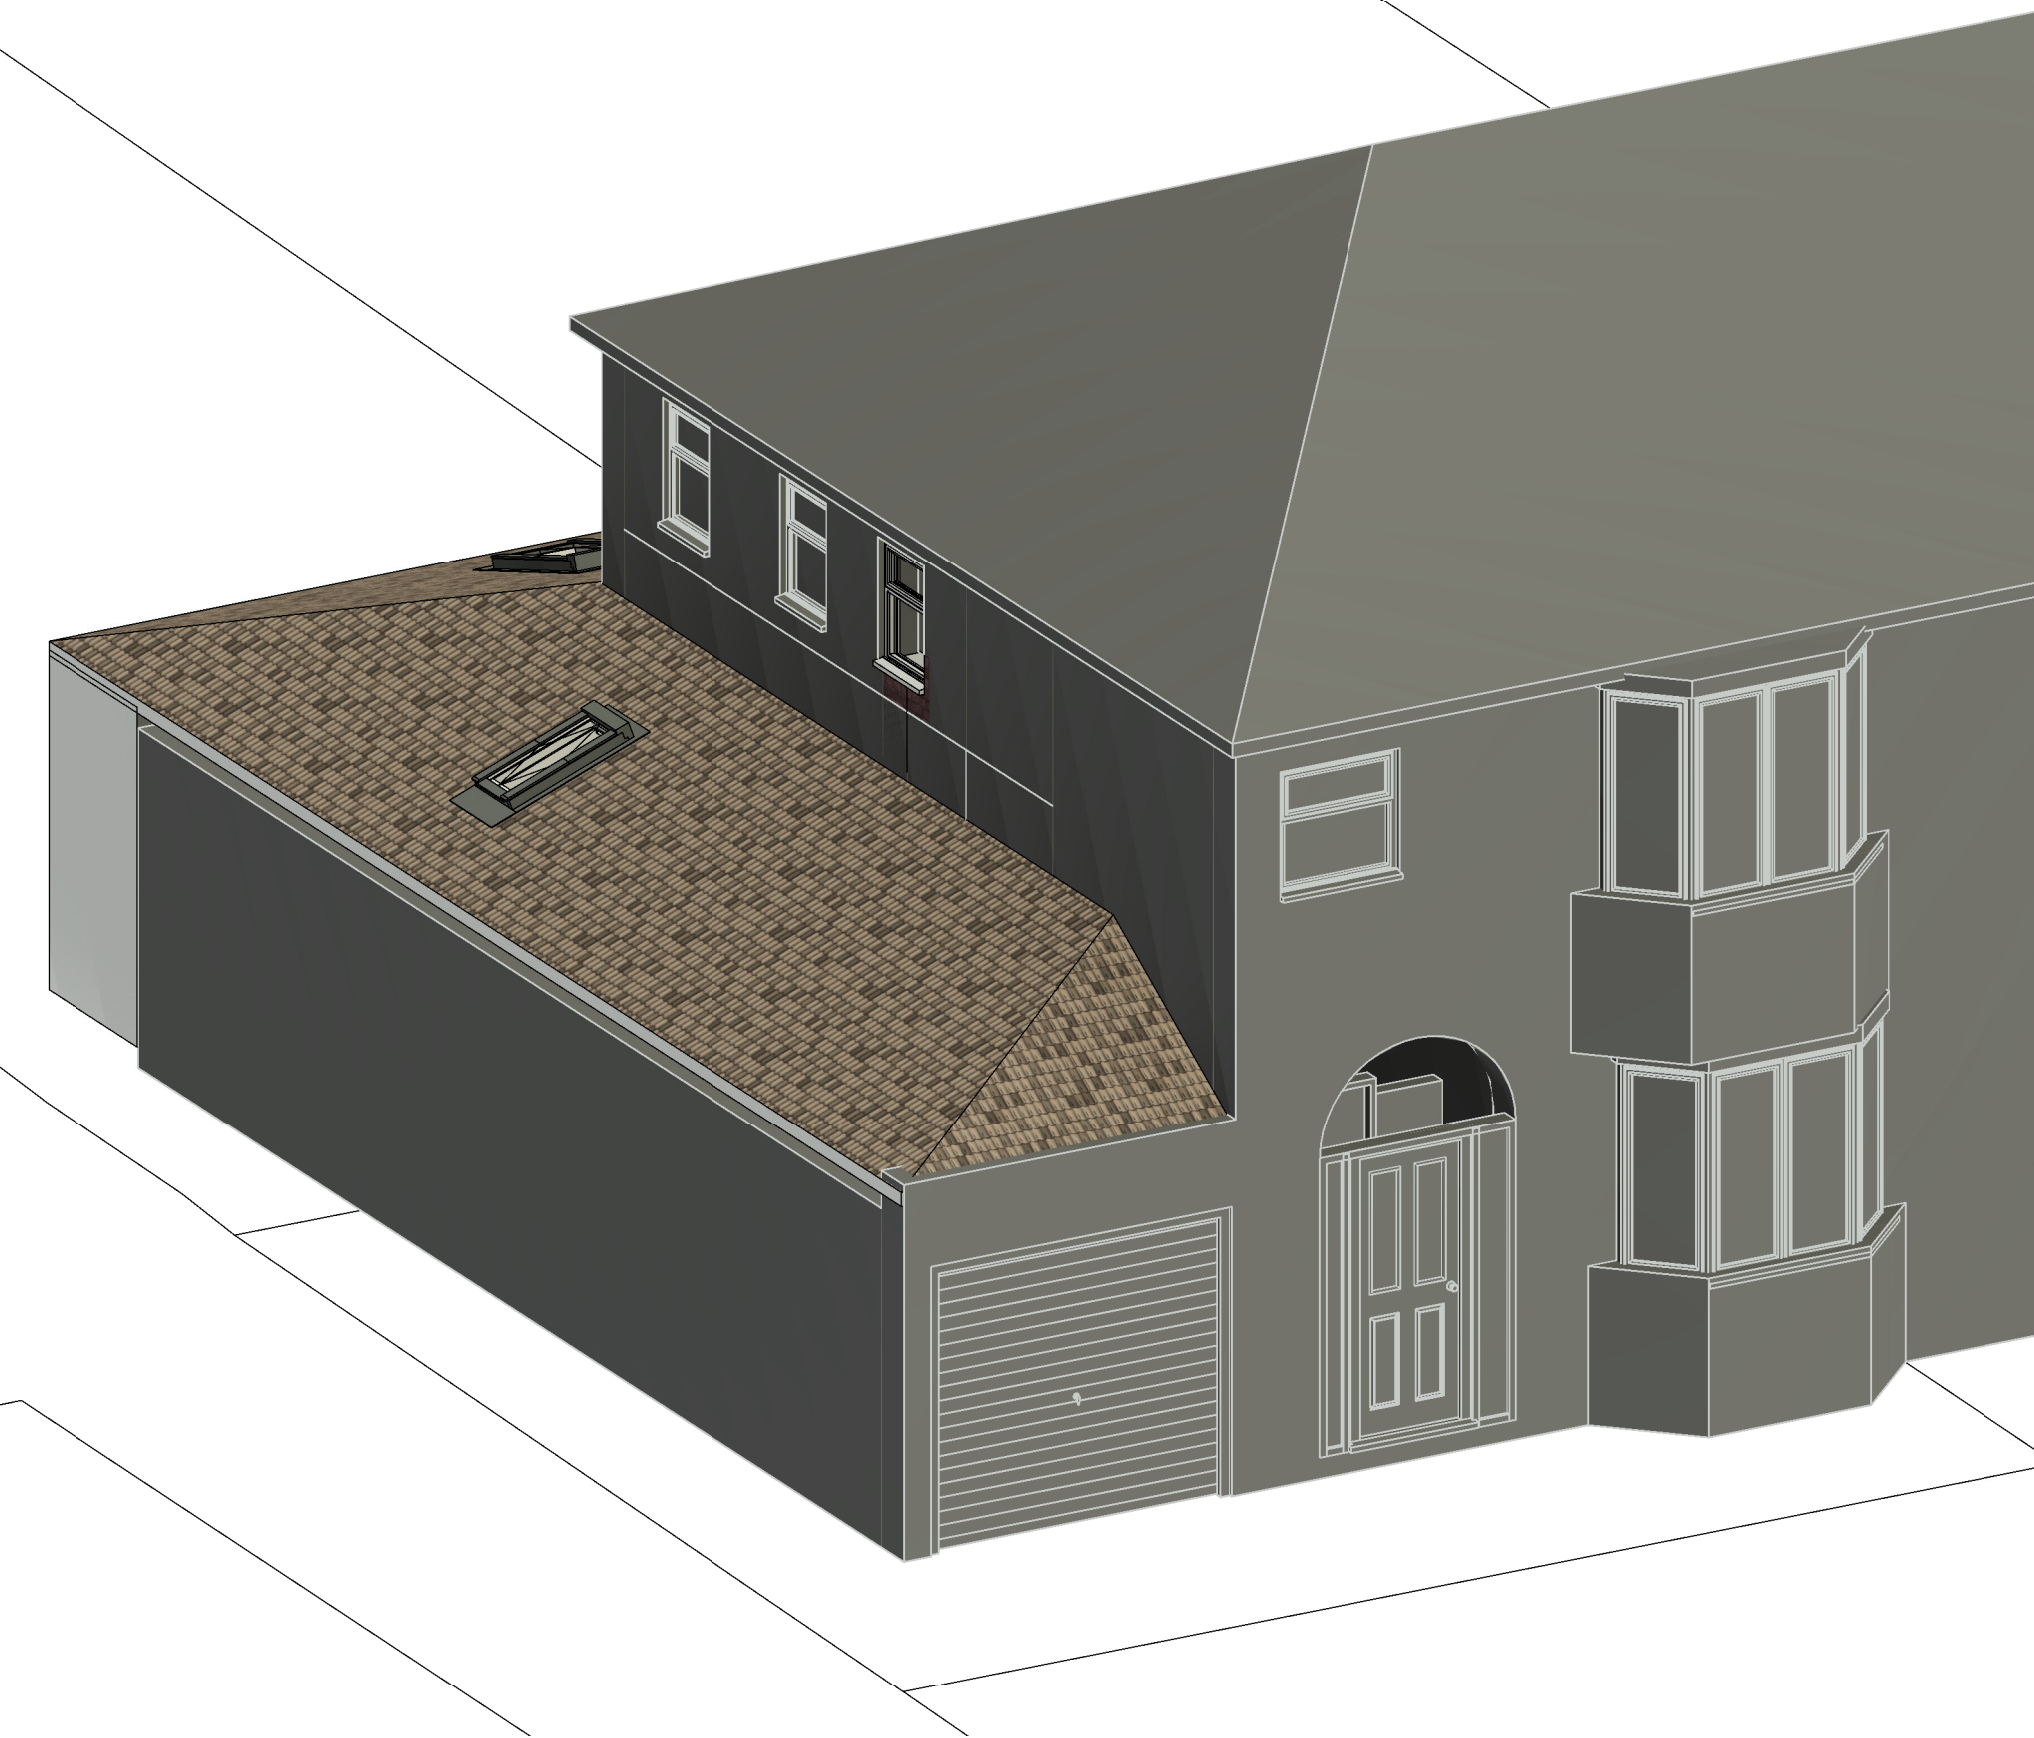

3 PROPOSED 3D FRONT



4 PROPOSED 3D REAR

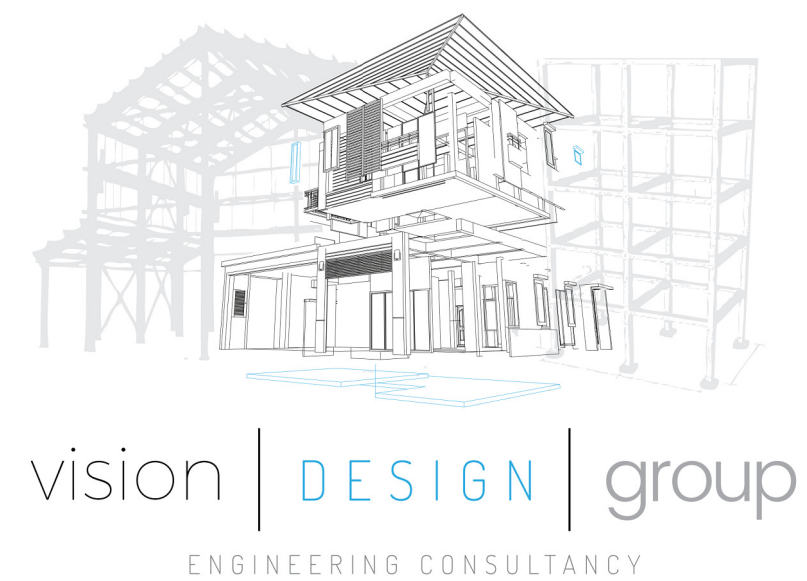

Rev	Description	Date
1	PLANNING ISSUE	02/03/23

CODE	SUITABILITY DESCRIPTION
I	PLANNING ISSUE
STATUS	PURPOSE OF ISSUE
S2	PLANNING ISSUE

PROJECT
317 MANCHESTER NEW ROAD

TITLE
EXISTING AND PROPOSED 3D VISUALS

CLIENT
317 MANCHESTER NEW ROAD

DRAWN BY M.W	CHECKED BY M.W	DATE 29.12.22
SCALE (@ A1)		PROJECT NUMBER MCS2185

DRAWING NUMBER A104	REV 1
------------------------	----------