




FENCING ELEVATION A - AS PROPOSED
Scale: 1:100

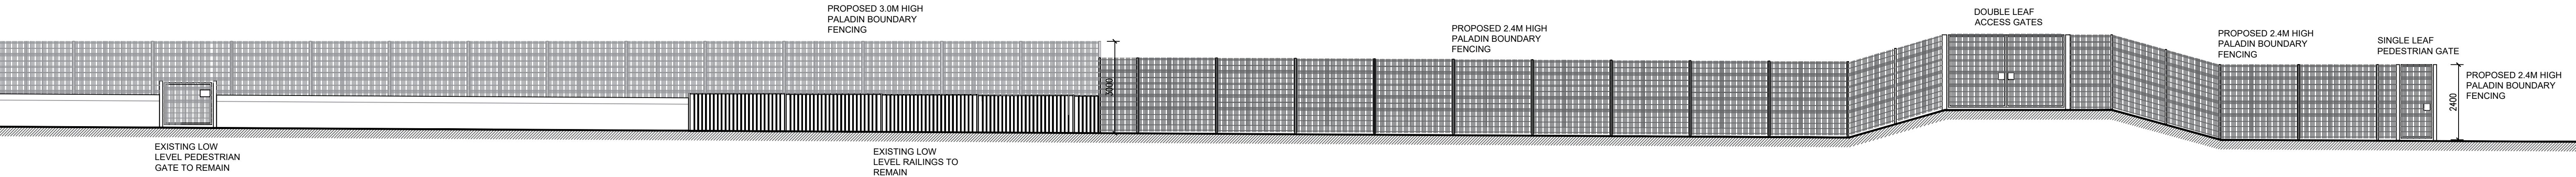


FENCING ELEVATION A (continued) - AS PROPOSED
Scale: 1:100

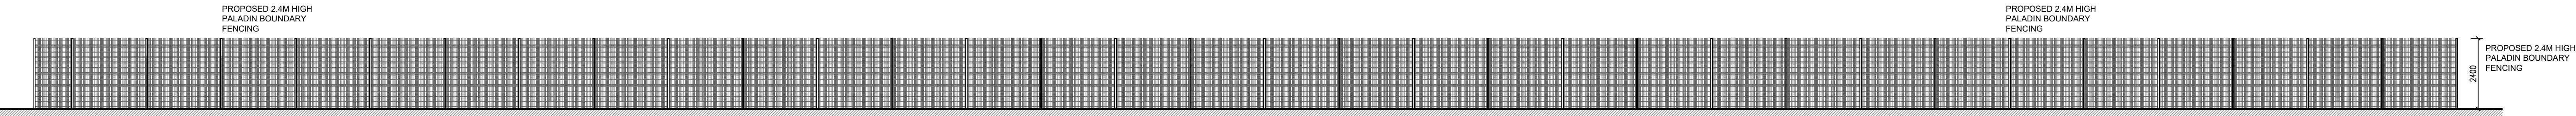


FENCING ELEVATION B - AS PROPOSED
Scale: 1:100

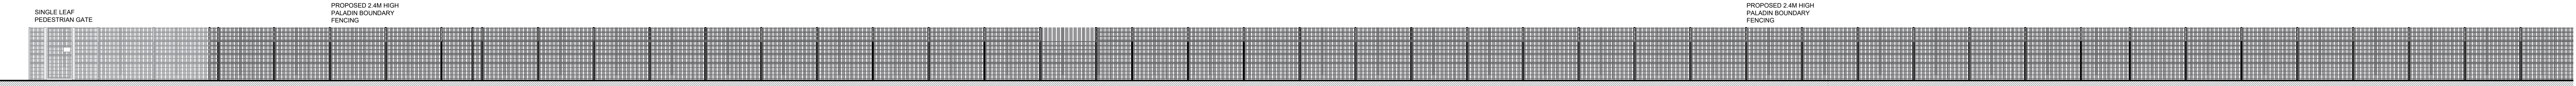

FENCING ELEVATION C - AS PROPOSED
Scale: 1:100

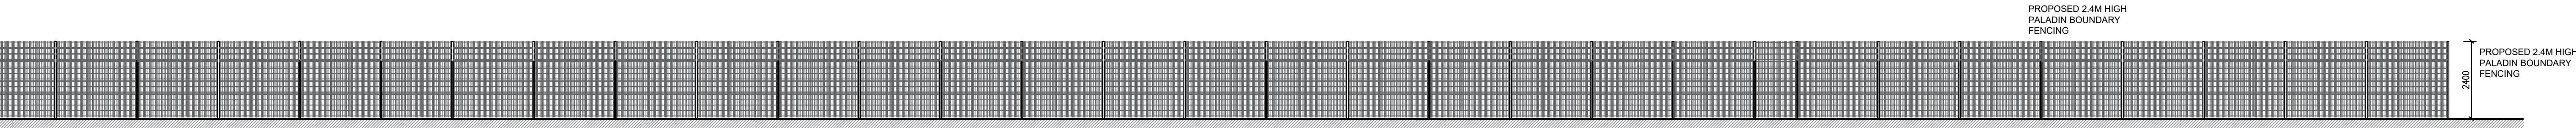

FENCING ELEVATION C (continued) - AS PROPOSED

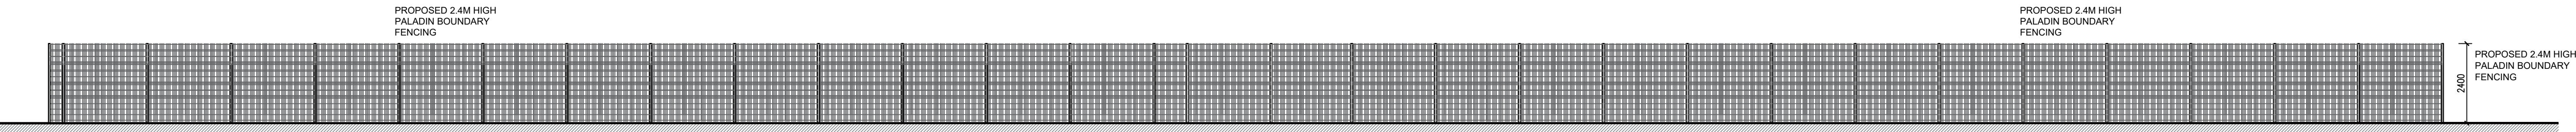

FENCING ELEVATION D - AS PROPOSED
Scale: 1:100

PLANNING

No.	Date	Description	Issued by
A	21.06.2023	Update following L.A. Comments	

St. Mary's R.C. Primary School,
Whitelees Road,
Littleborough

Boundary Fencing Improvements

Fencing Elevations A,B,C,D
as Proposed

Project number	317-11	P-04A
Date	29.03.2023	
Drawn by	DM	
Checked by	OL3	Scale @ A0 As indicated