


Issue:

© Pegasus Planning Group Limited. © Crown copyright and database rights OS 100042093. Promap Licence number 100020448. EmagSite Licence number 010003673. Terms & Conditions @ pegasusgroup.co.uk

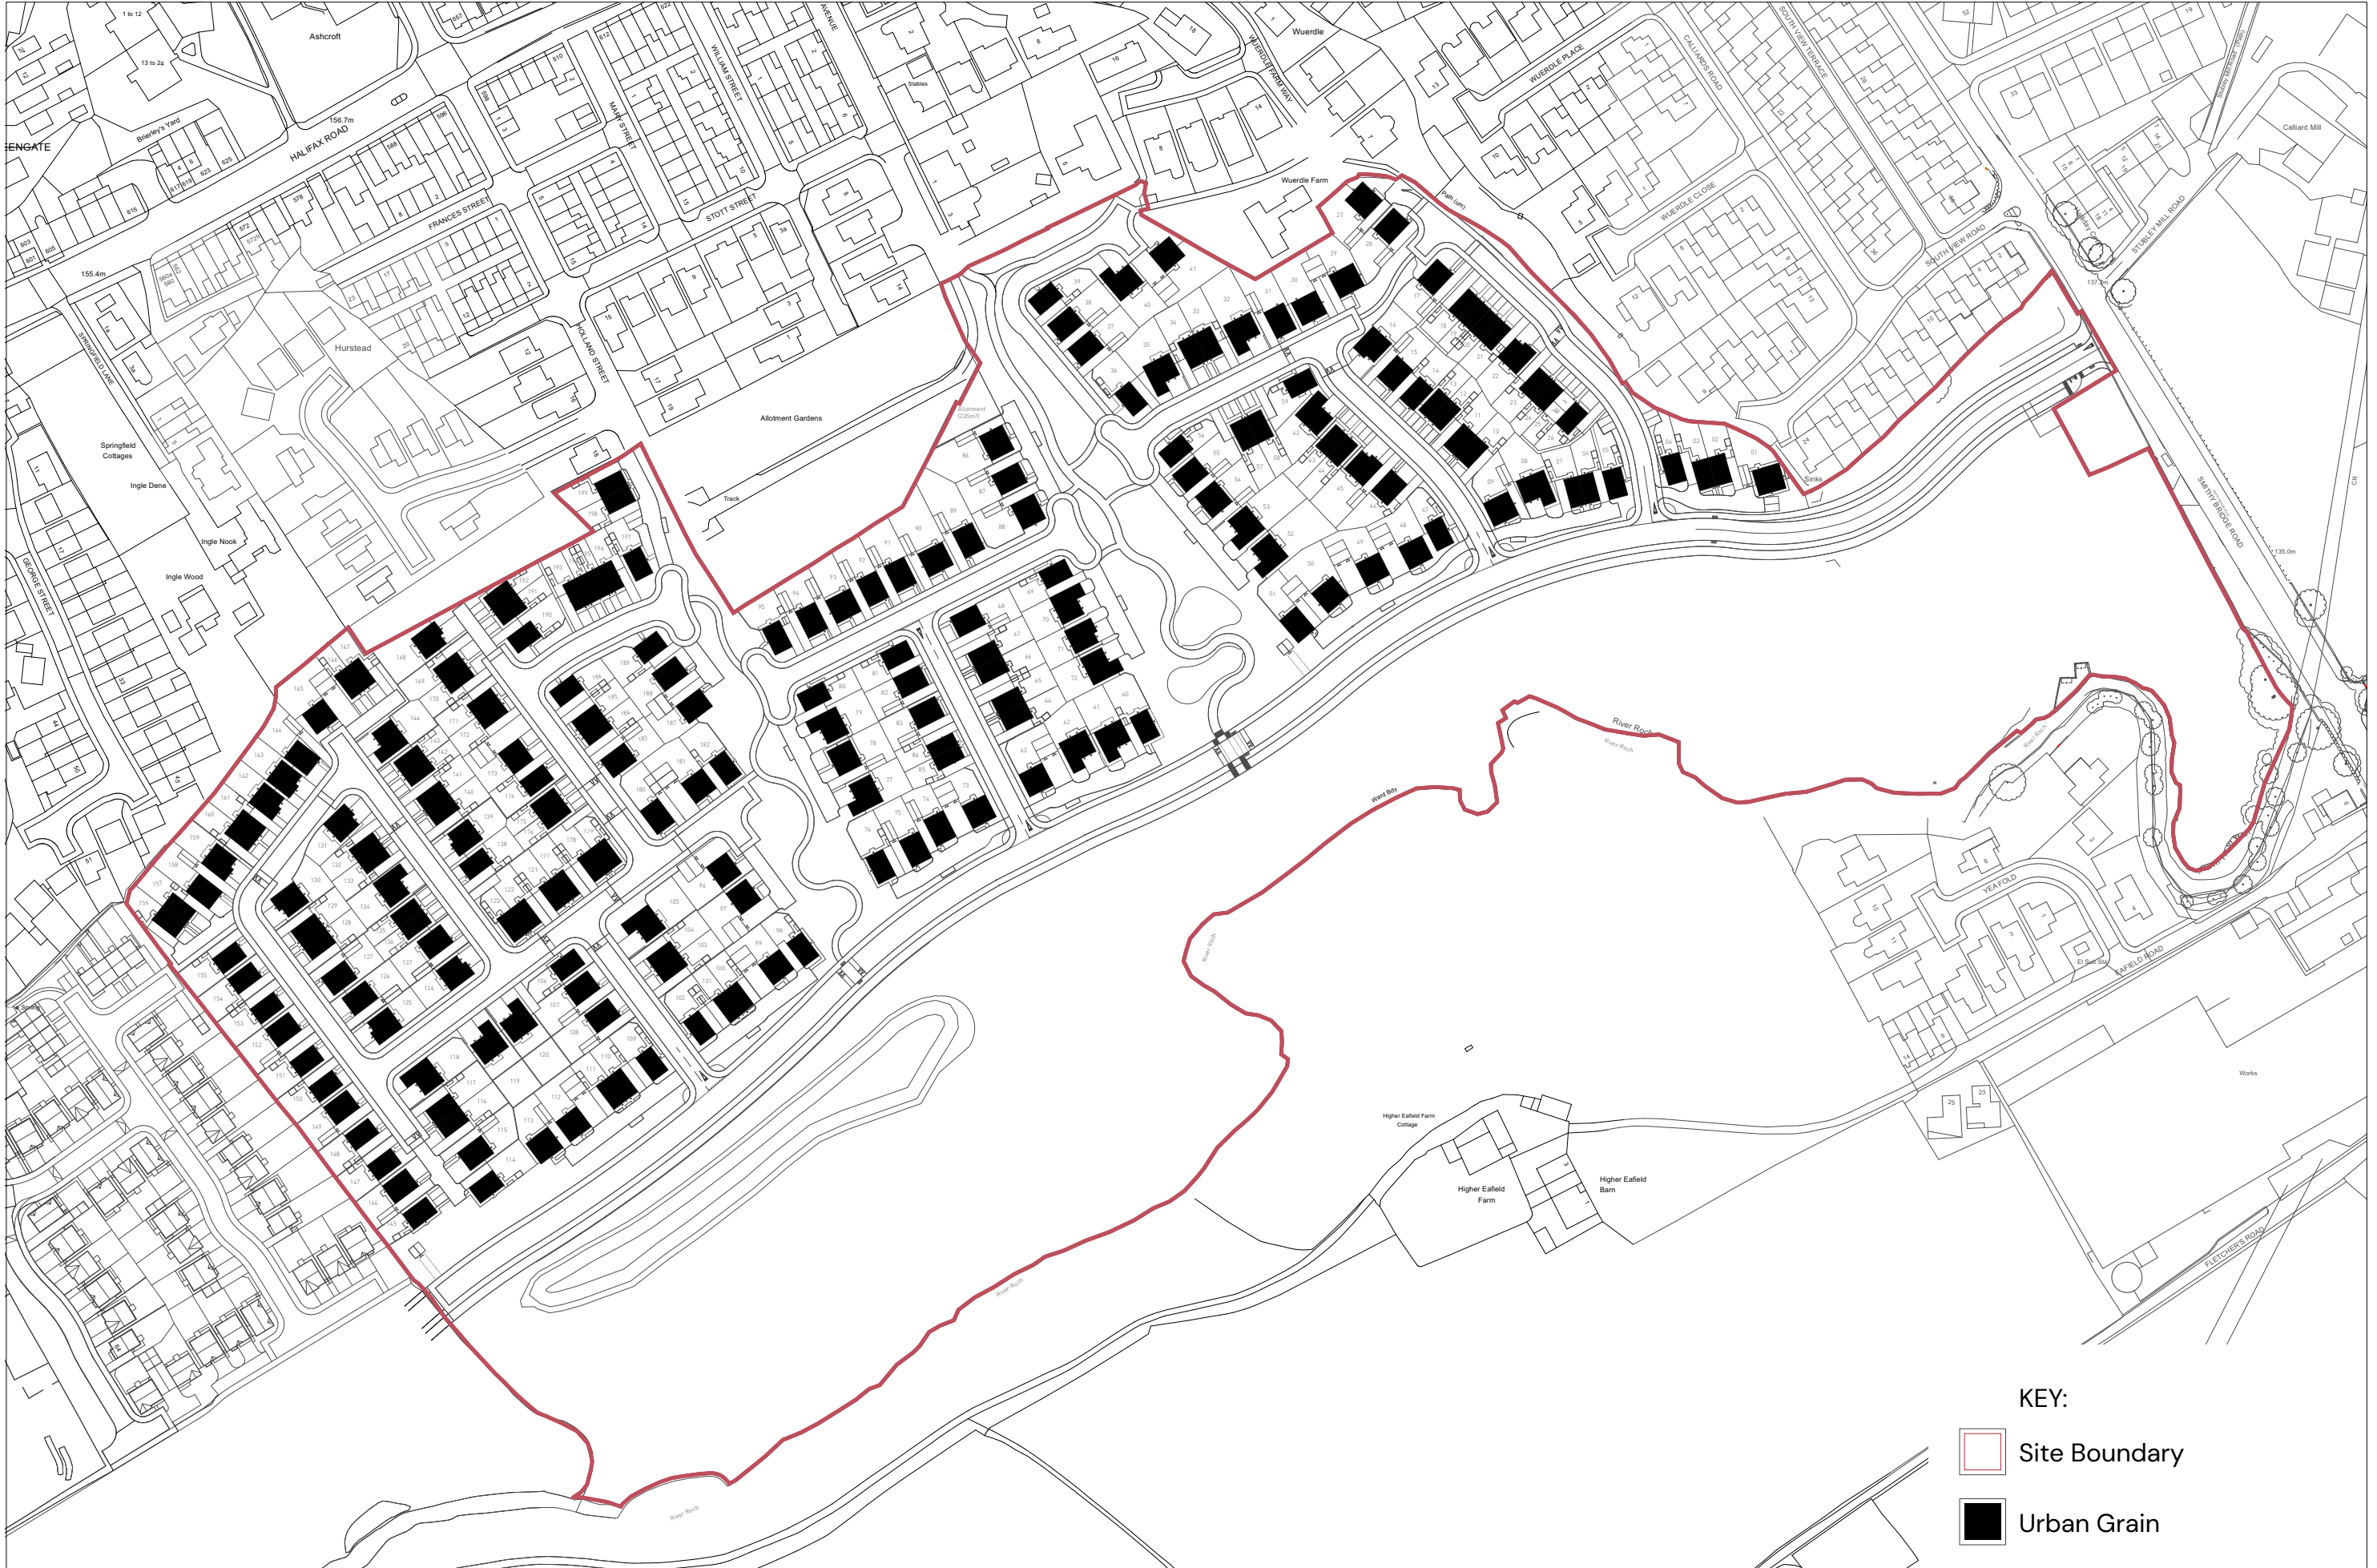

Smithy Bridge Road, Rochdale – Urban Grain Plan

