




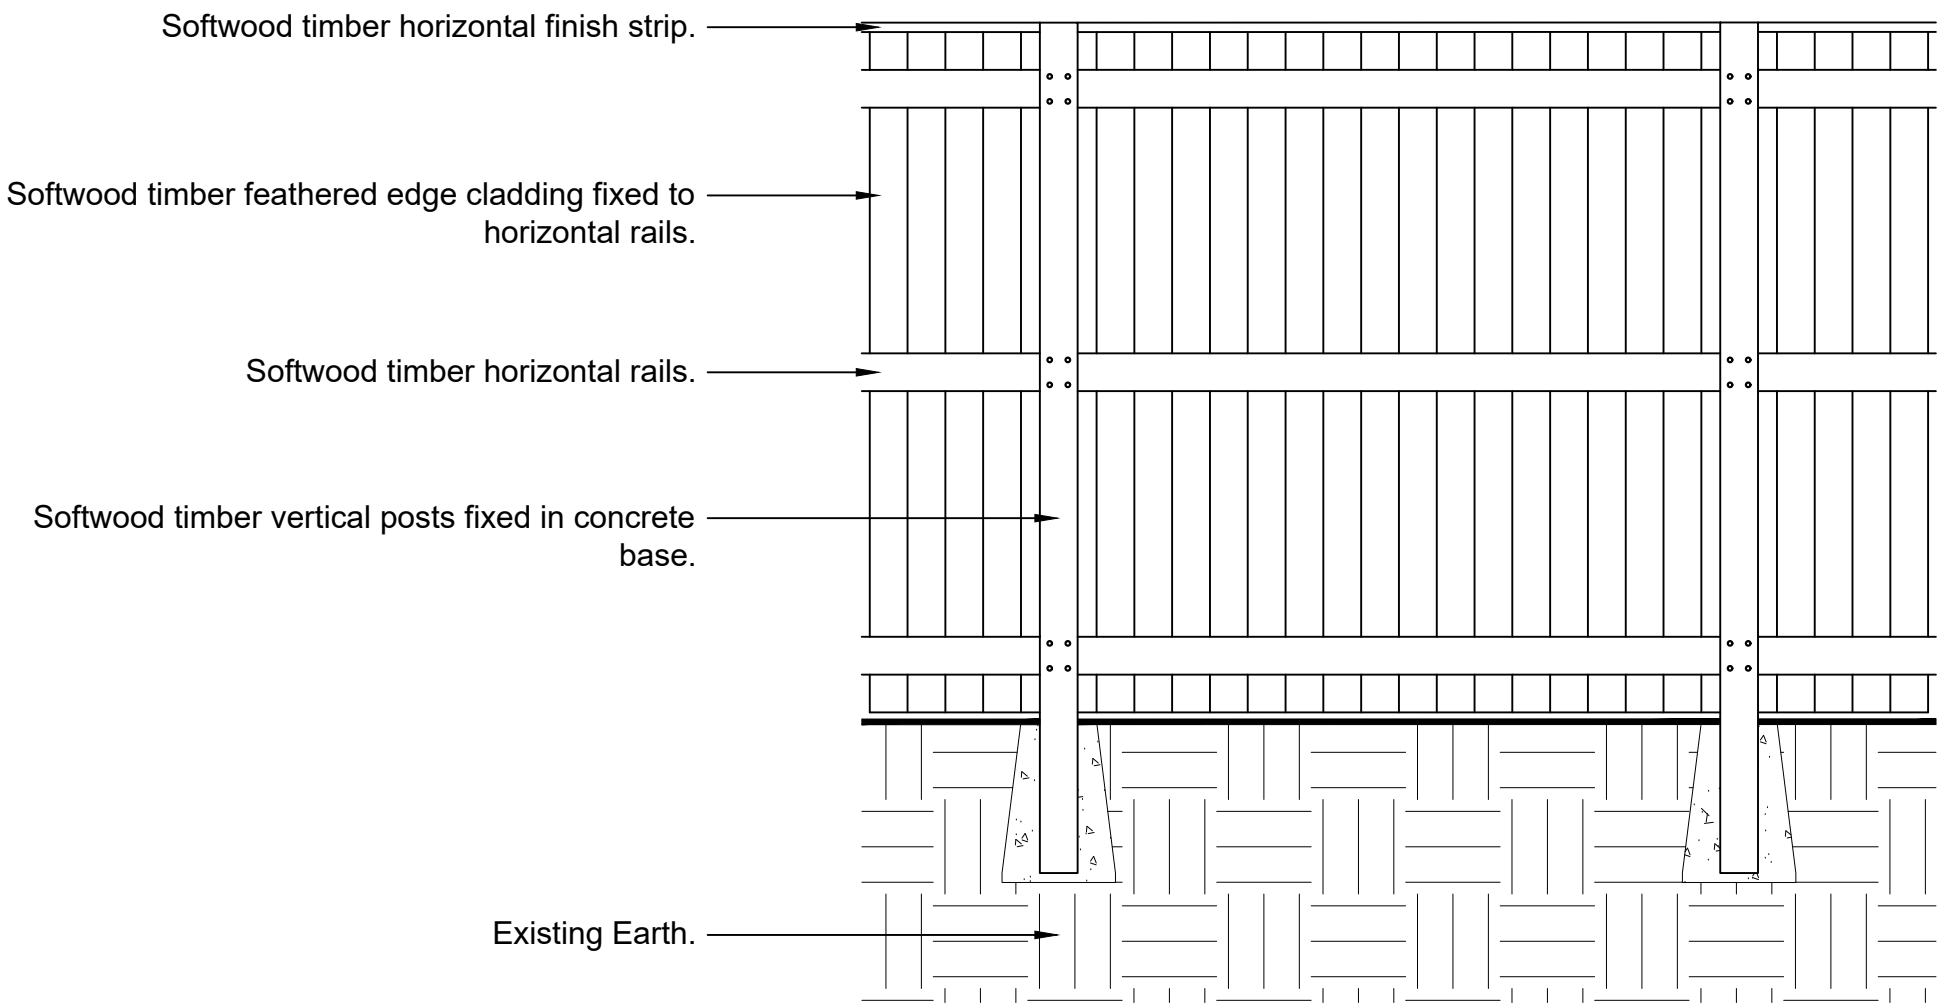

ELEVATION 1/20 at A2;
6FT SOTWOOD FEATHERED EDGE TIMBER FENCE.

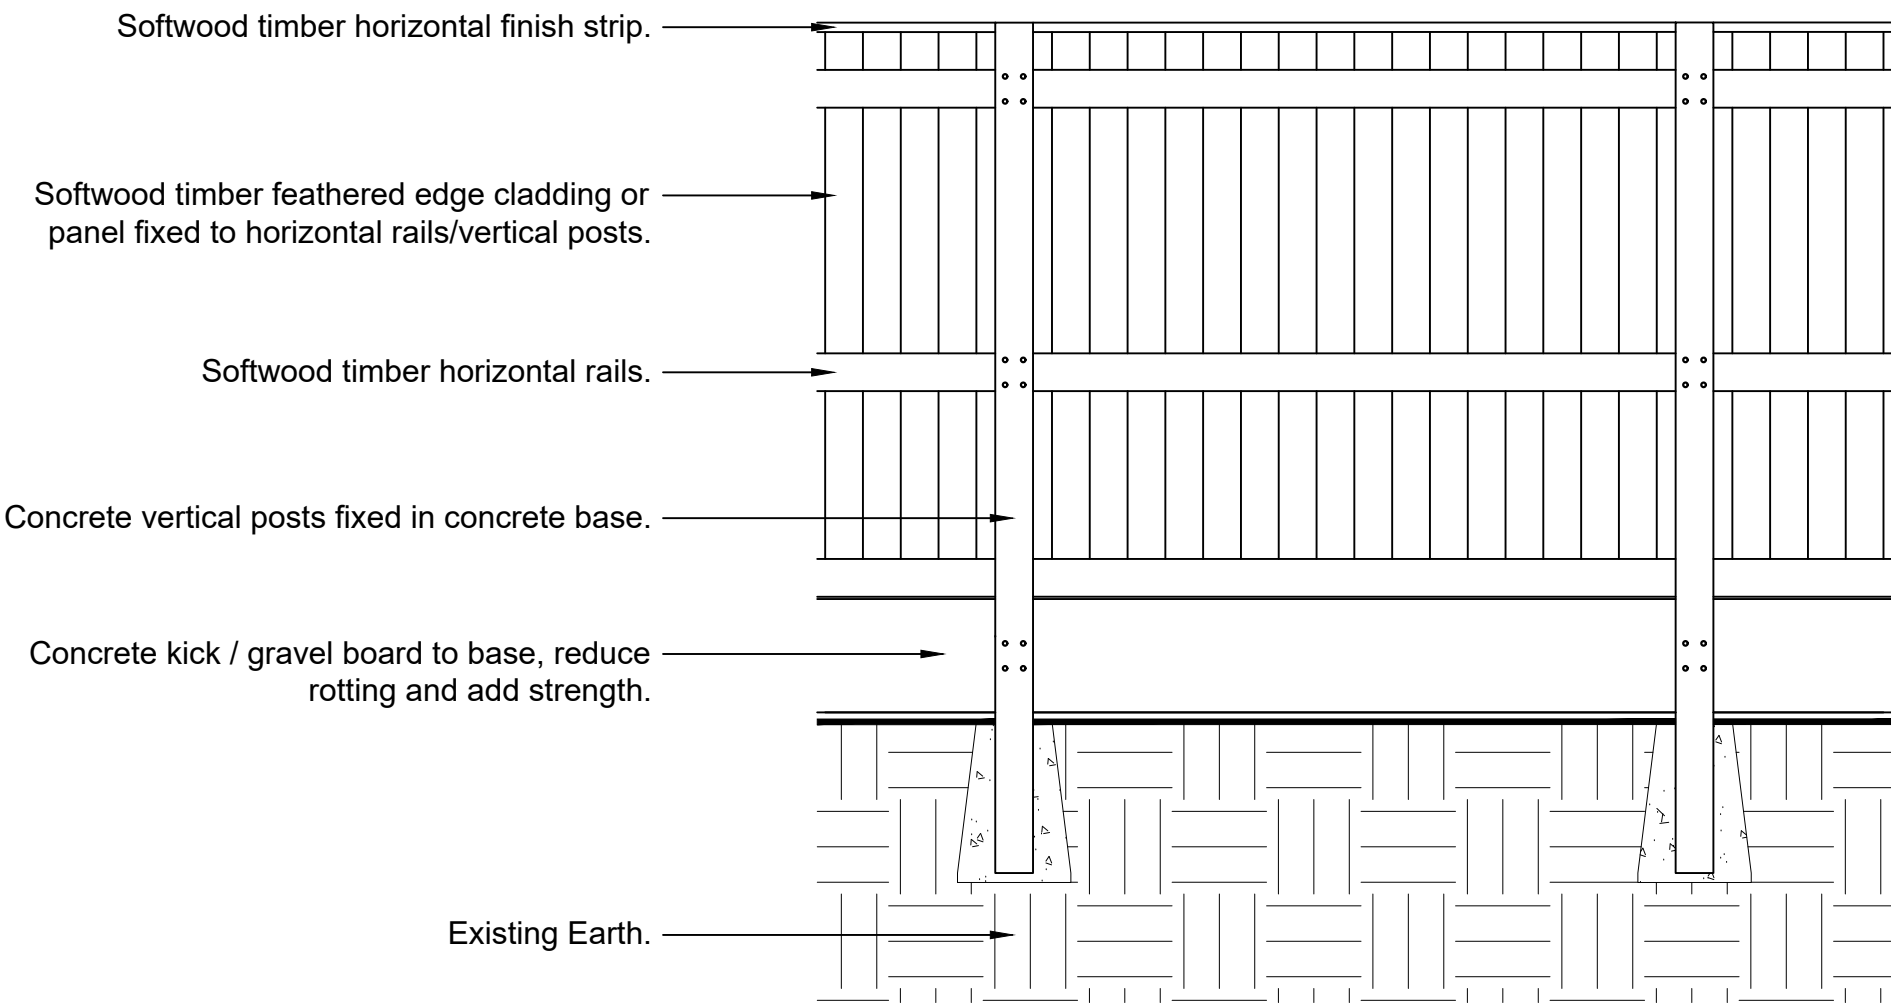

ELEVATION 1/20 at A2;
6FT SOTWOOD FEATHERED EDGE TIMBER FENCE WITH CONCRETE POST
AND LOWER CONCRETE KICK BOARD.

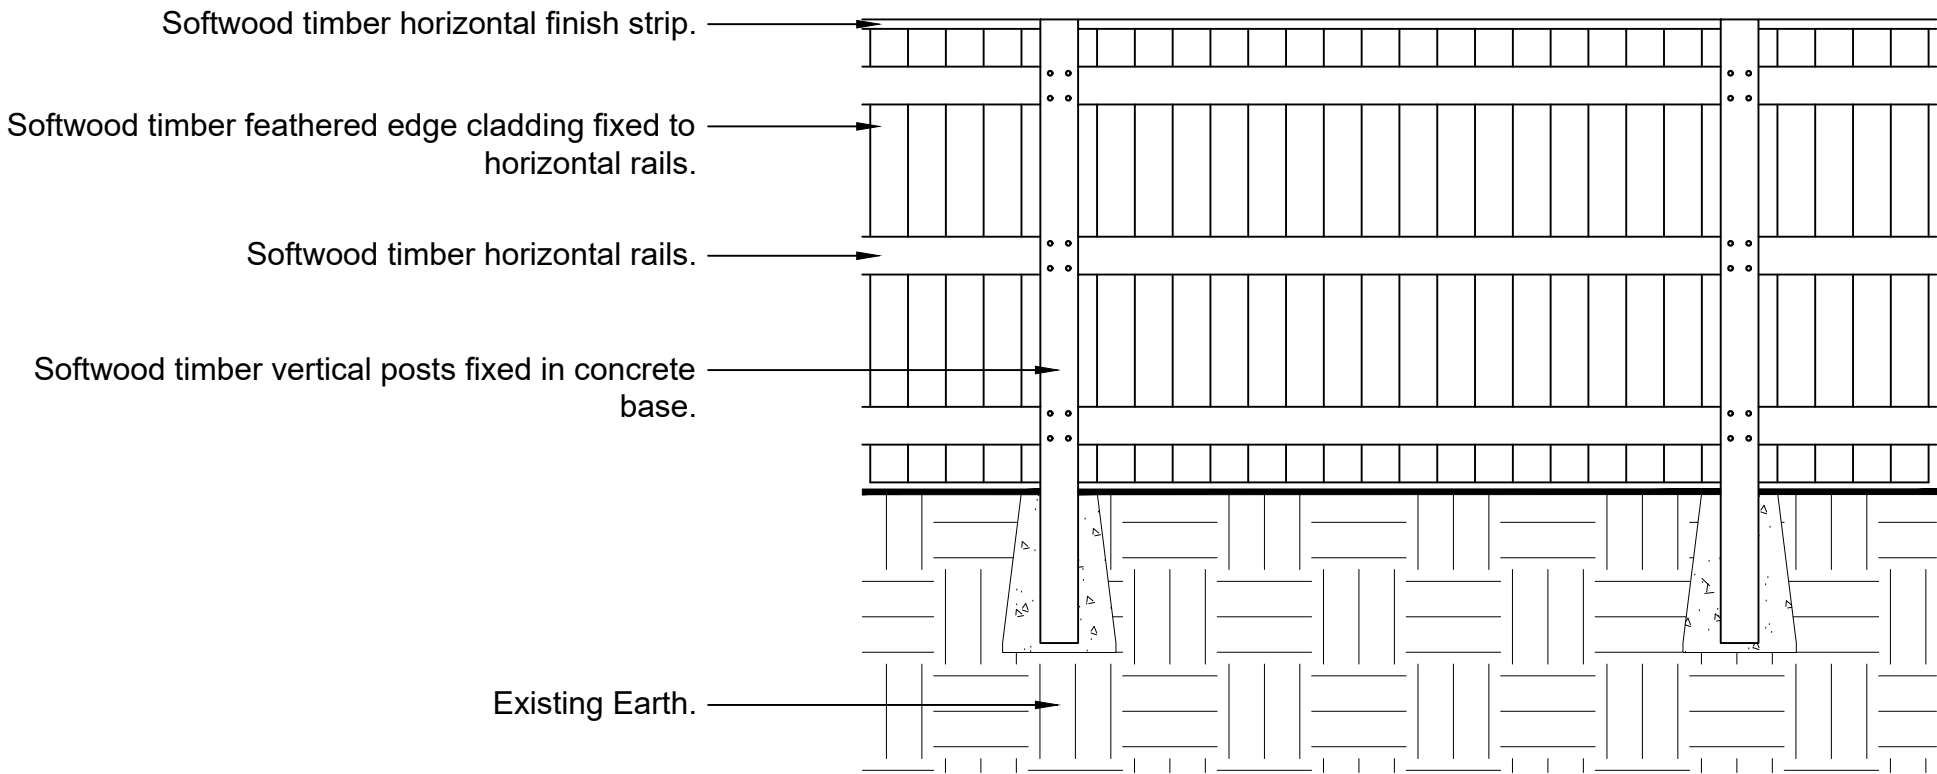

ELEVATION 1/20 at A2;
4FT SOTWOOD FEATHERED EDGE TIMBER FENCE.

FOR PLANNING	PROJECT	SCALE	DATE
	BUCKLEY LANE, MILNROW, ROCHDALE	1 / 20 @A2	15 / 06 / 2021
	TITLE	DRAWN BY	REVIEWED
	FENCE ELEVATIONS	MB	TL
19 Ashlands Road, Ilkley, West Yorkshire, LS29 8JT www.telandscape.co.uk info@telandscape.co.uk phone : 01943 510674 mobile : 07855 770428		DRAWING NO	REVISION
		MR21-029/102	A

