




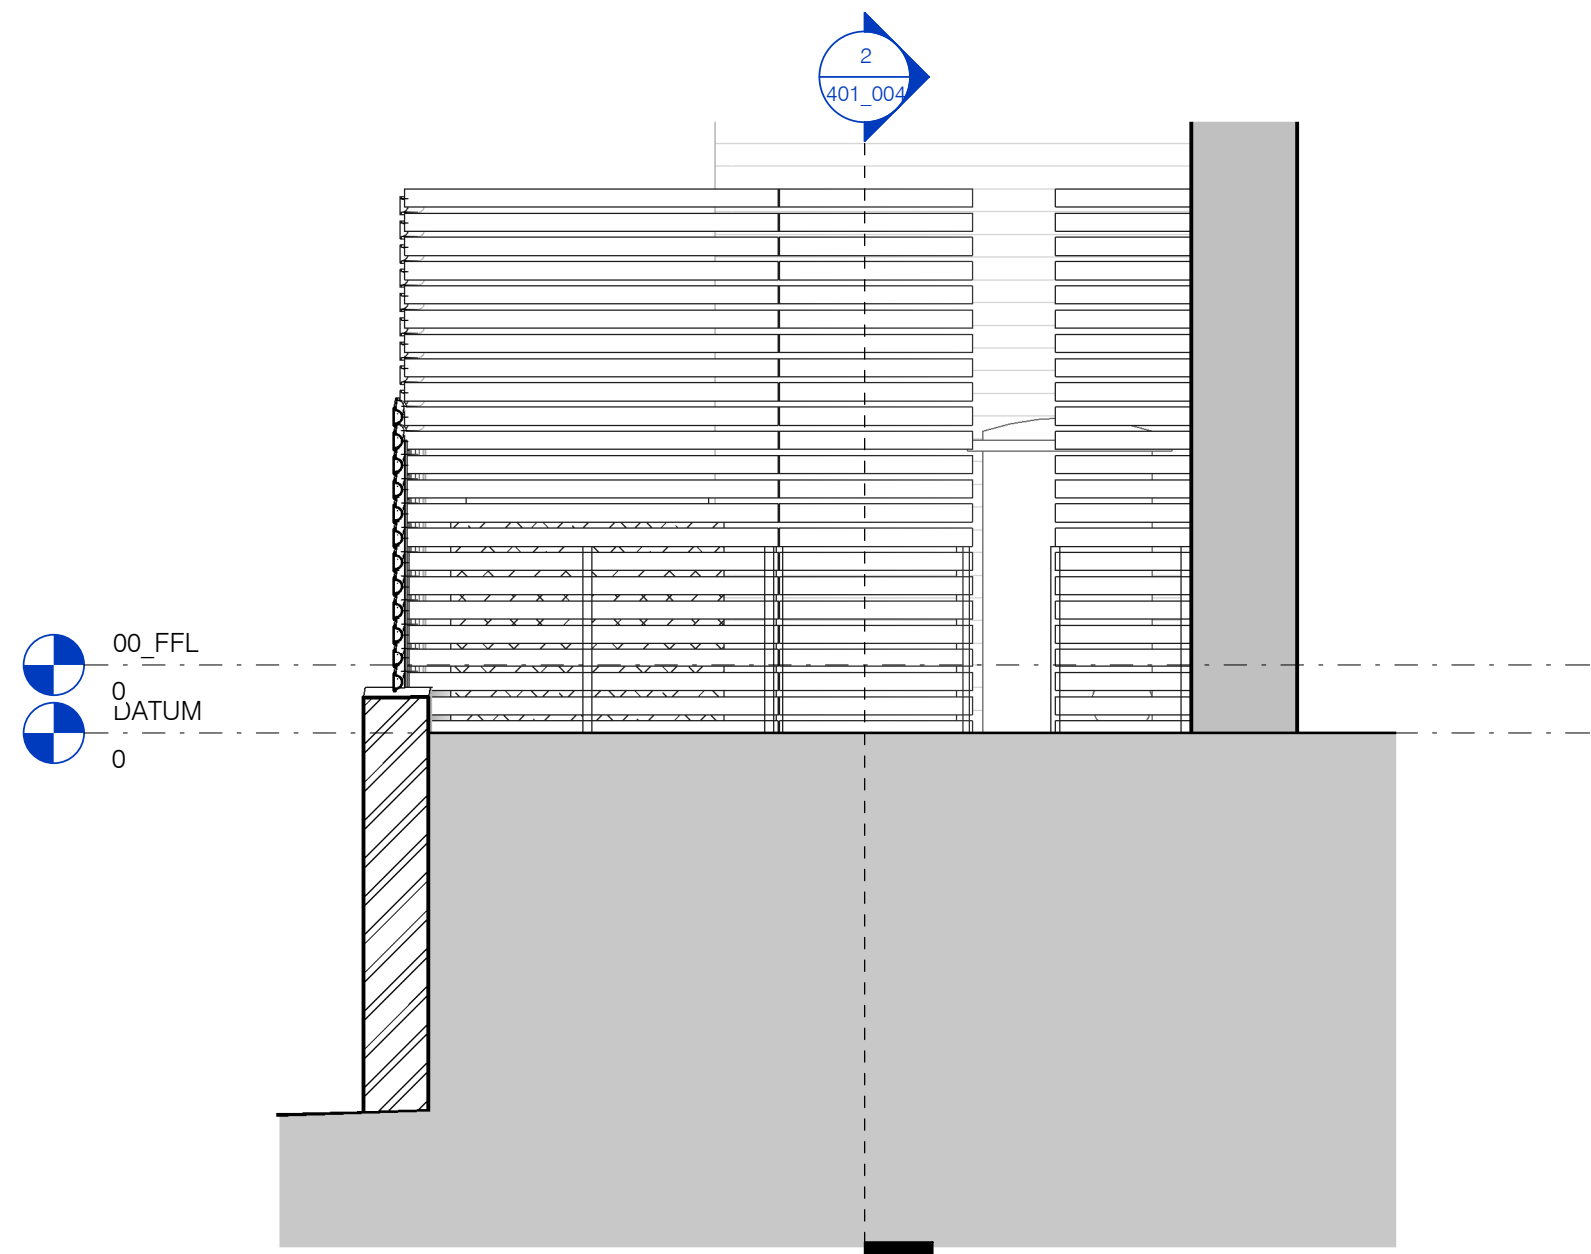

3 Slatted Fence Elevation  
1 : 25

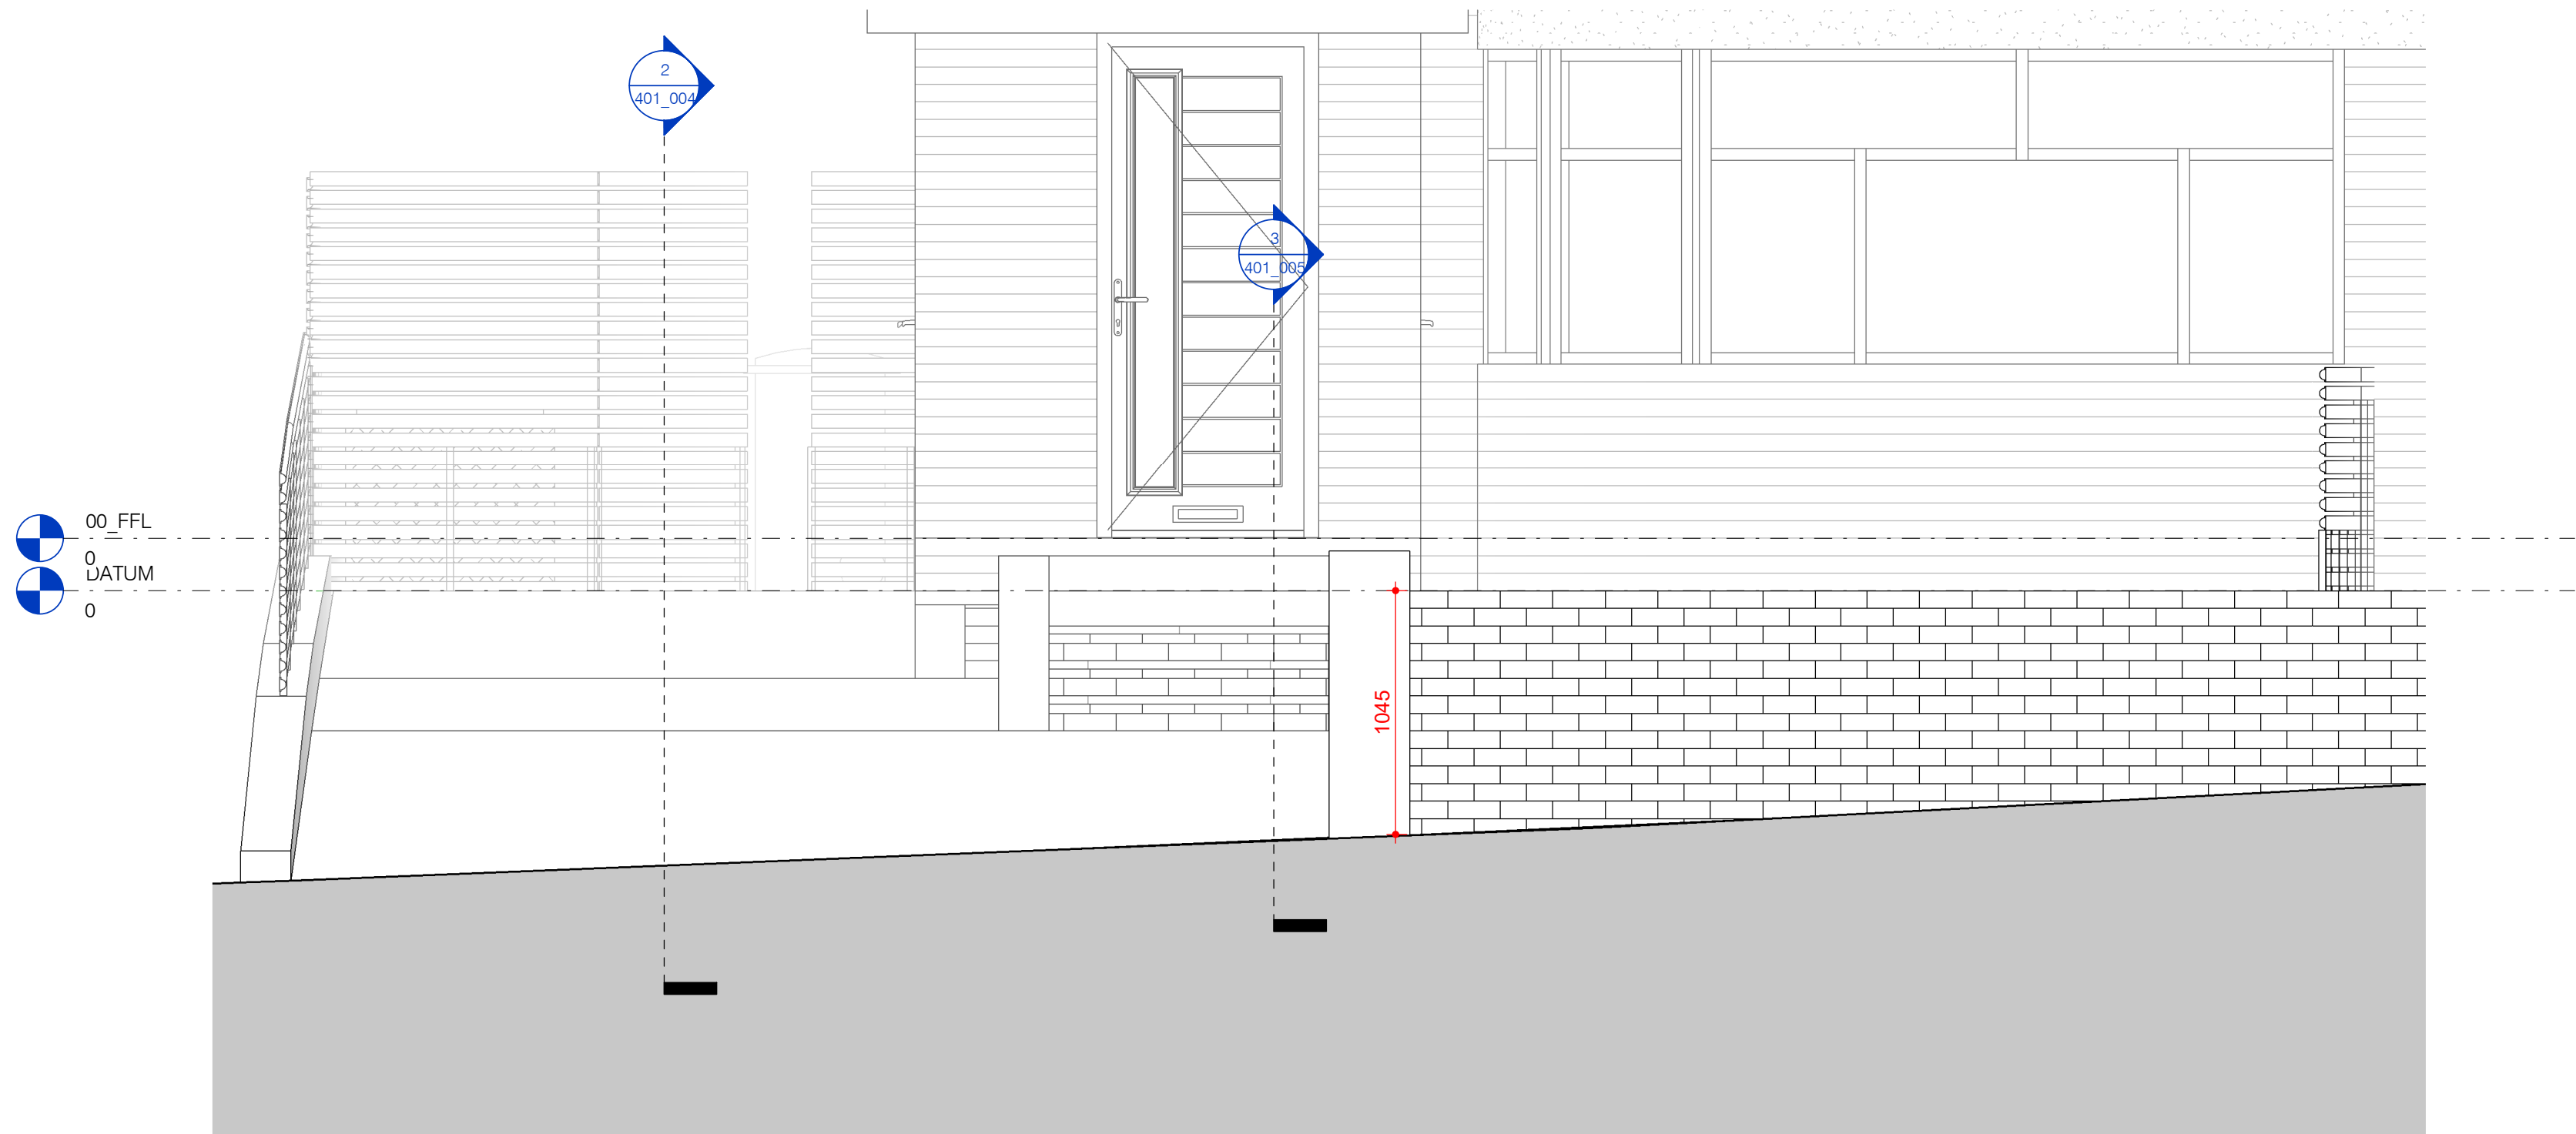

2 Front Wall Elevation  
1 : 25

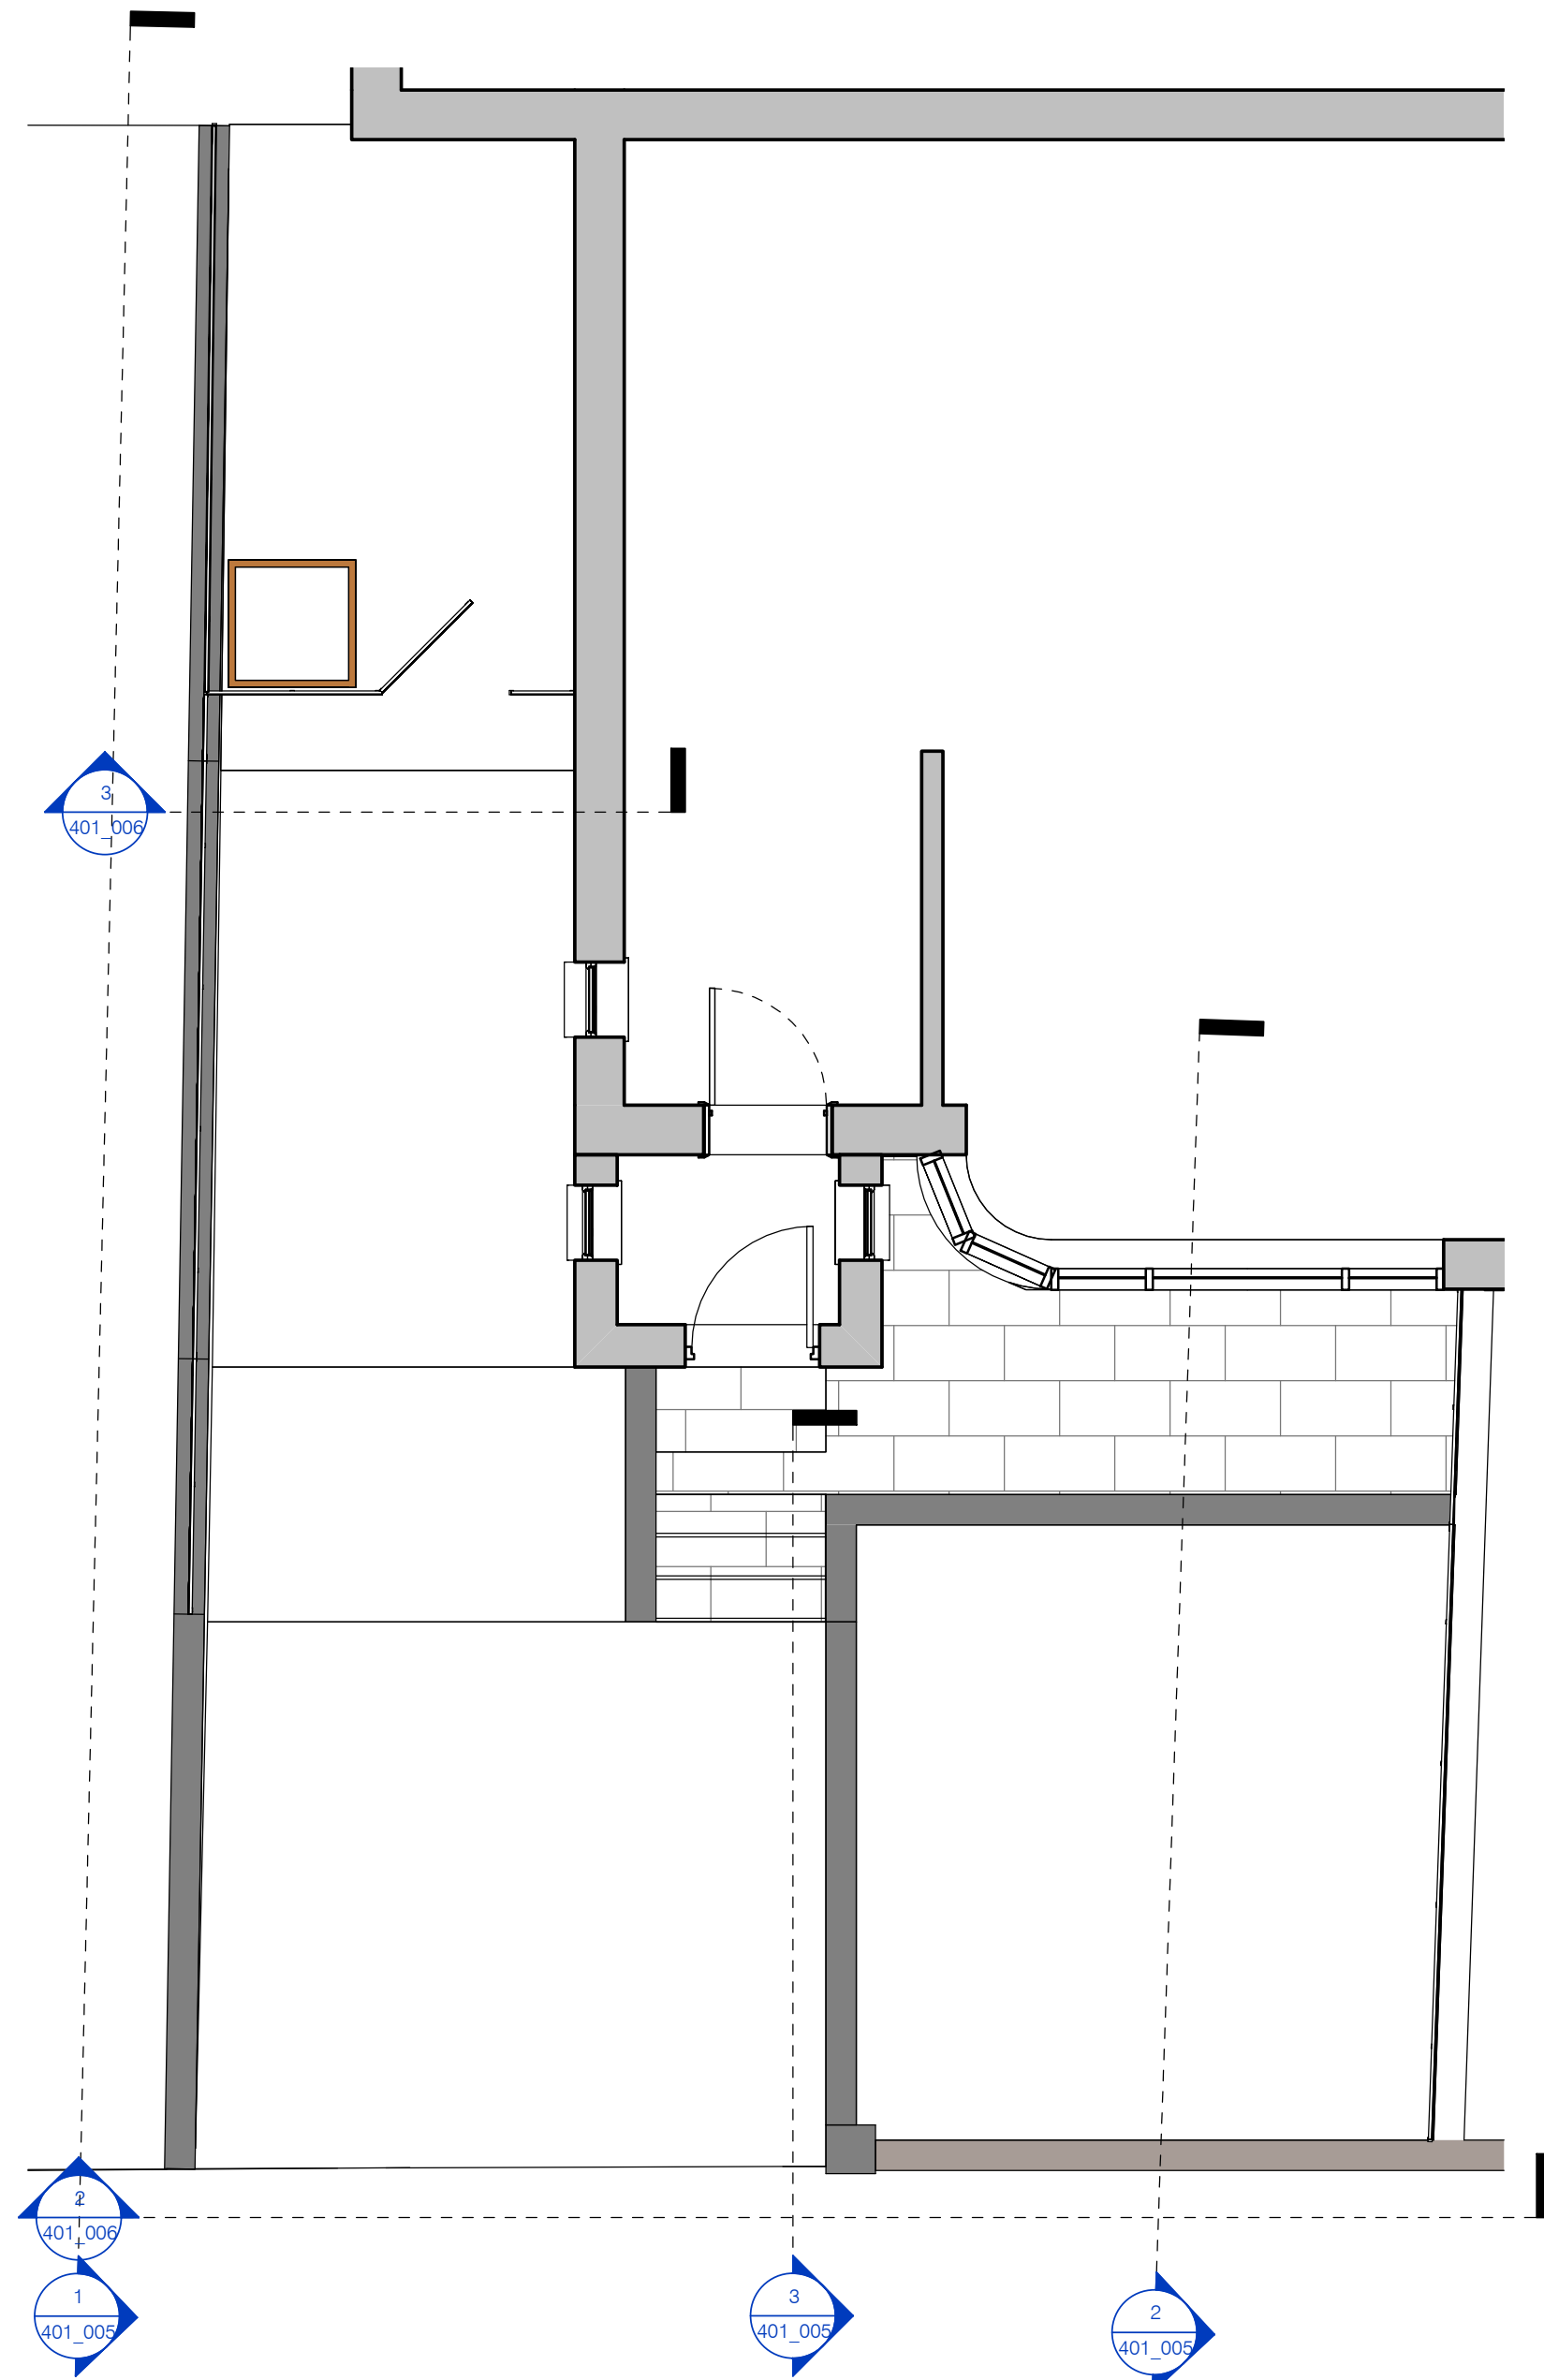

1 Section Key  
1 : 50

|      |          |                                 |        |       |
|------|----------|---------------------------------|--------|-------|
| TP00 | 05.12.23 | Issued for condition 6 sign off | ER     | GR    |
| Rev  | Date     | Description                     | Author | Check |



Keelham Cottage, Keelham Lane, Todmorden, CL10 5BX  
07920053316 • 07887747393 contactus@reedstudio.co.uk

Client Name:

Charlotte Hill

Project Name:

13 Shore Road

Sheet Description:

Boundary Elevations 2

|               |         |          |          |              |
|---------------|---------|----------|----------|--------------|
| First Issued: | Author: | Checked: | Project: | Scale:       |
| 08/07/23      | GR      | ER       | RS1161   | As indicated |

Status & Issue Purpose:

S2\_Suitable for Information

Revision:

TP00

S2\_Suitable for Information Note: This drawing has been prepared to show design intent and coordination between disciplines; and is to be used for information only.

Name:

401\_006